
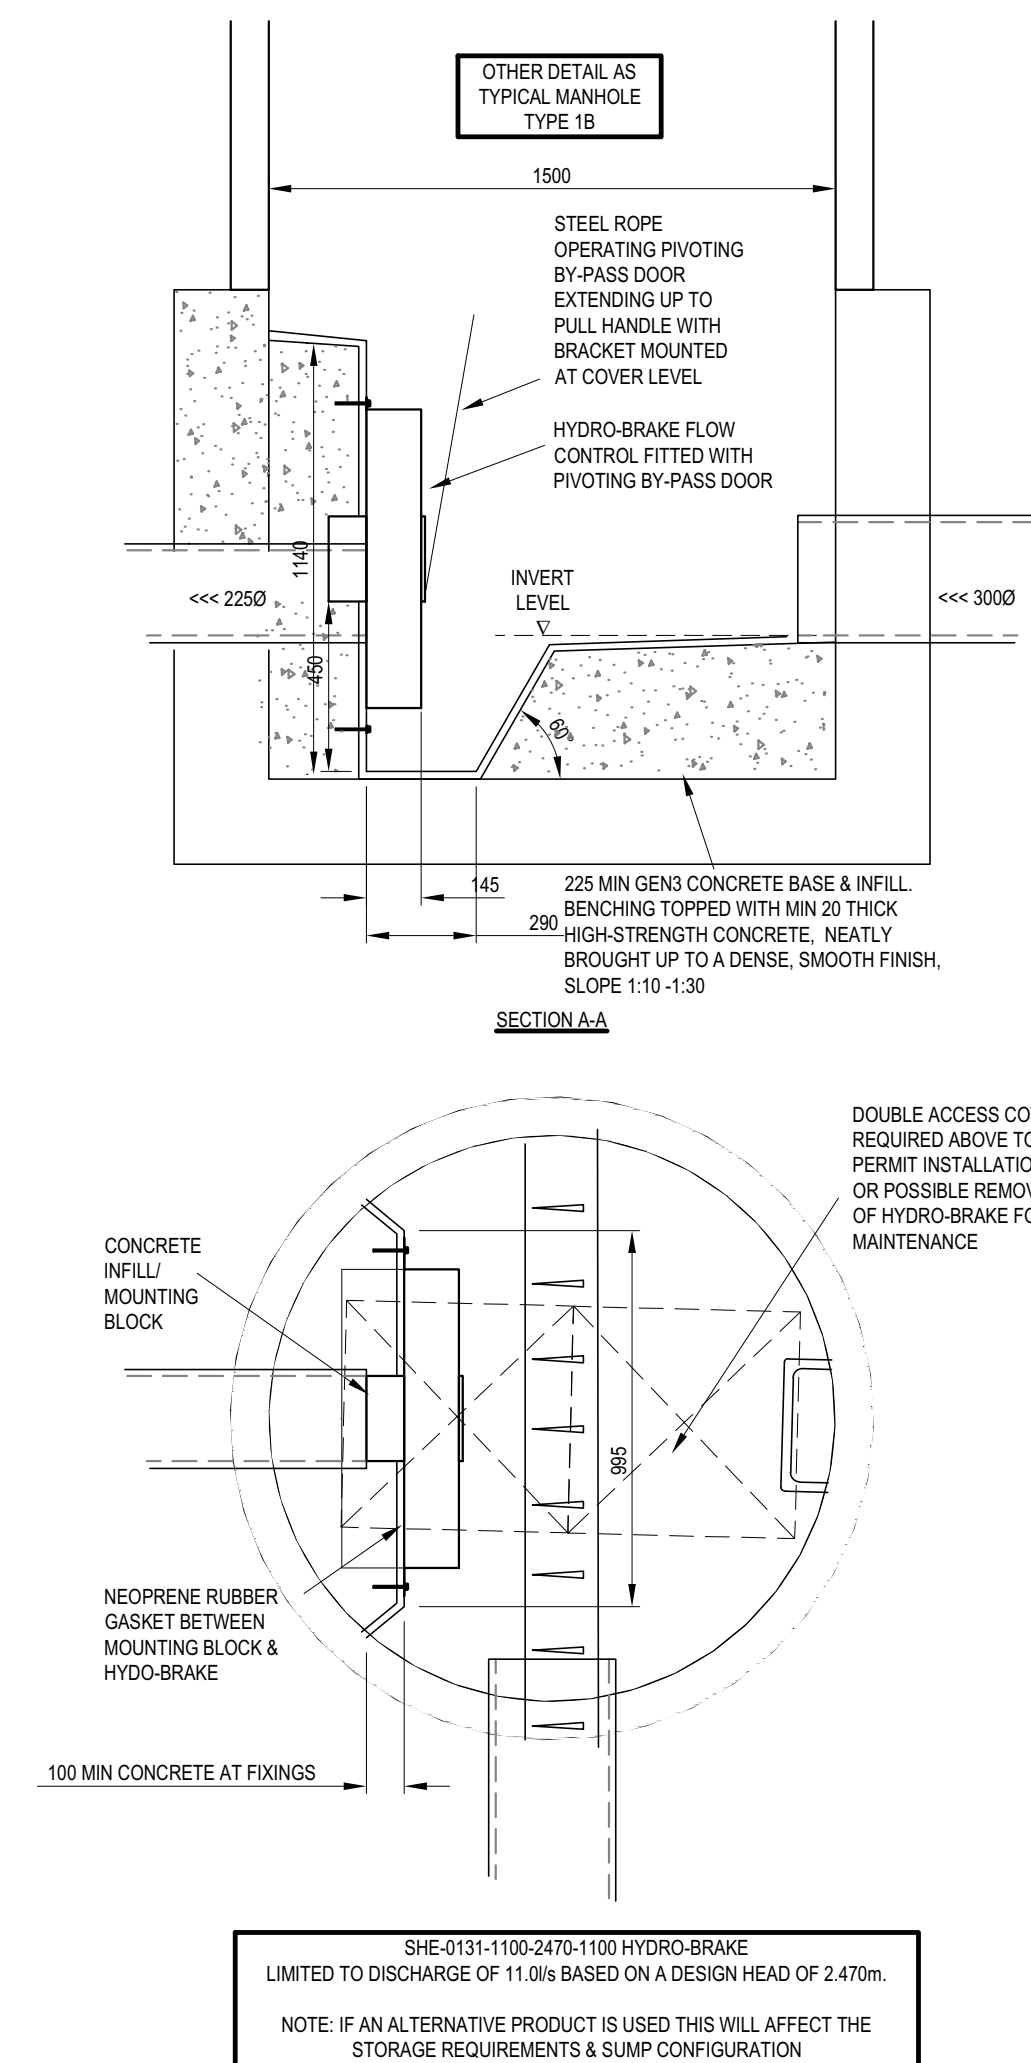


1. THIS DRAWING IS TO BE READ IN CONJUNCTION WITH ALL RELEVANT ARCHITECTS AND ENGINEERS DRAWINGS AND SPECIFICATIONS.
2. DO NOT SCALE THIS DRAWING. ANY AMBIGUITIES, OMISSIONS AND ERRORS ON DRAWINGS SHALL BE BROUGHT TO THE ENGINEERS ATTENTION IMMEDIATELY. ALL DIMENSIONS MUST BE CHECKED / VERIFIED ON SITE.
3. ALL DIMENSIONS ARE IN METRES UNLESS NOTED OTHERWISE.

DRAINAGE LAYOUT
CURTINS 'OUTLINE DRAINAGE STRATEGY' DRG No. GCH-CUR-XX-XX-DR-C-92002

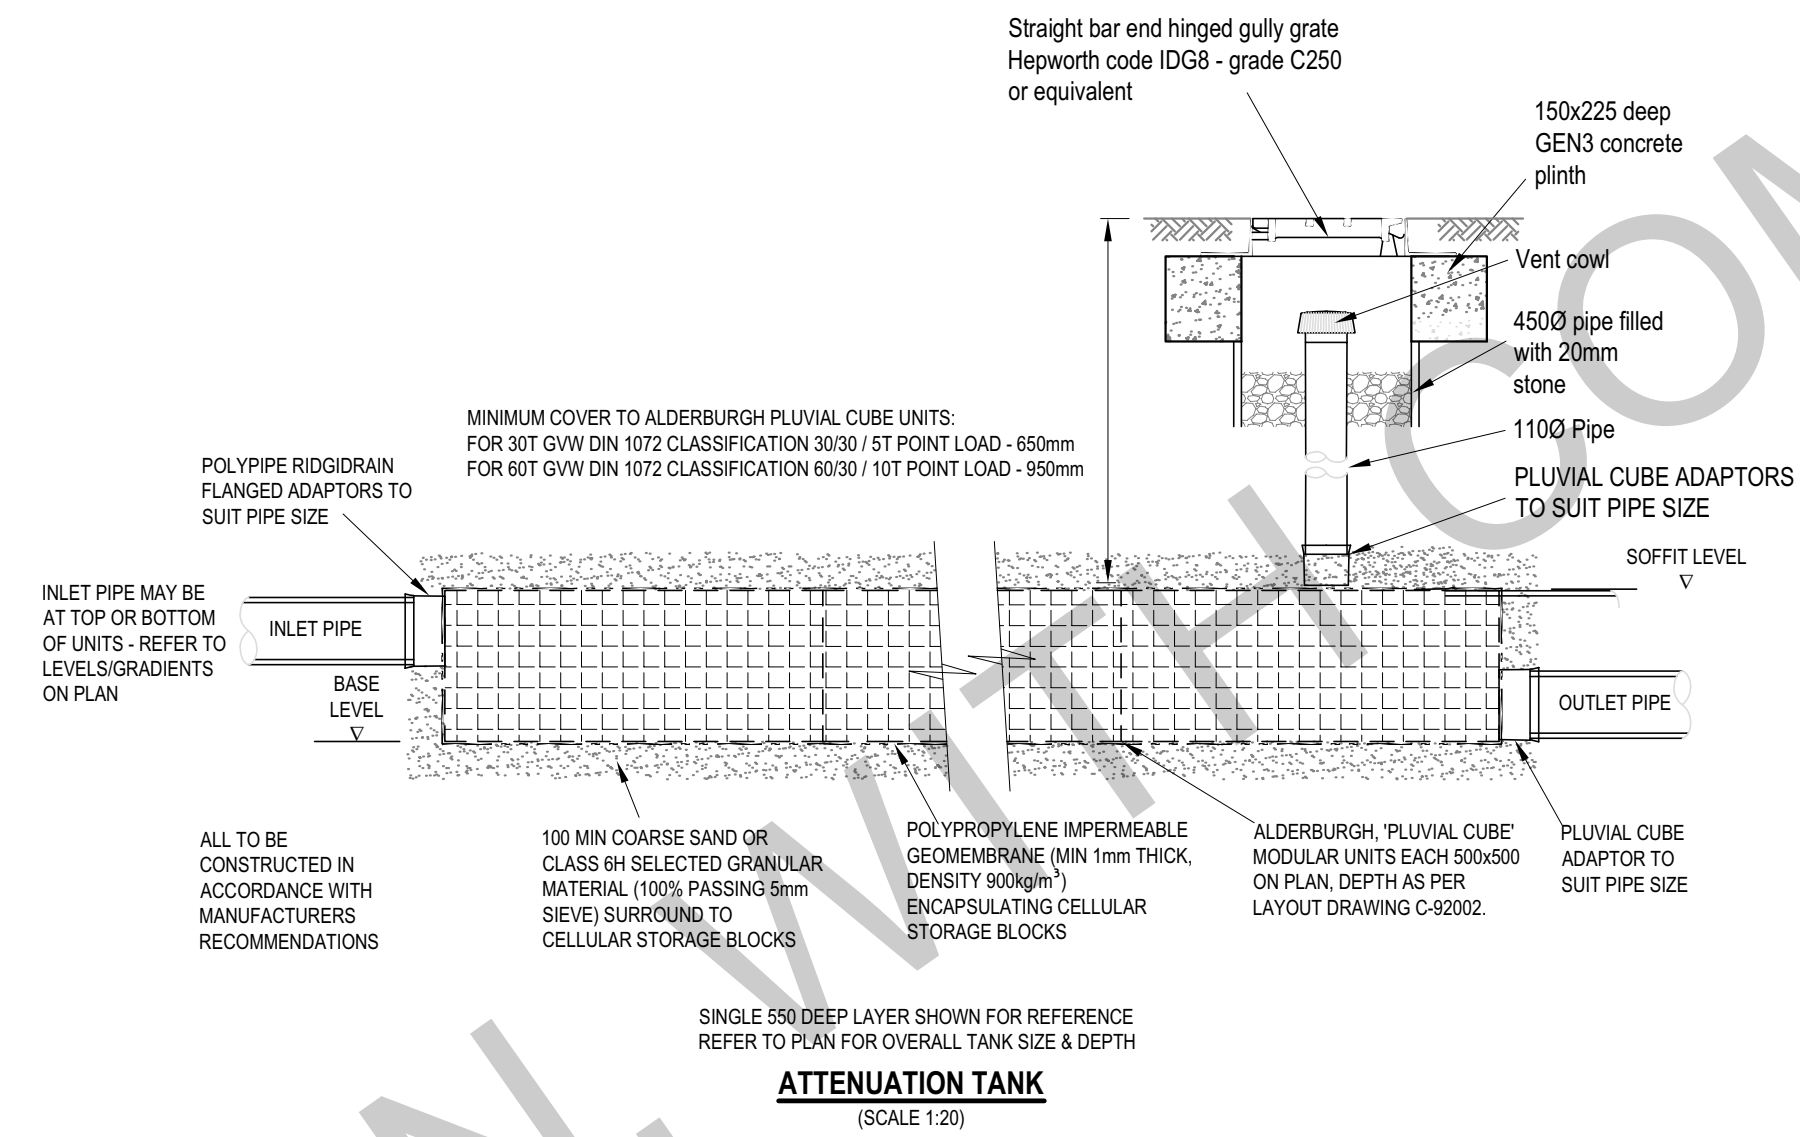

C01	CONSTRUCTION ISSUE.	15/07/2021	AMB	CS
Rev:	Description:	Date:	By:	Chkd:

ecurtins

28 Lowther Street, Kendal, Cumbria, LA9 4DH
01539 724823
kendal@ecurtins.com
www.ecurtins.com

Structures • Civils • Environmental • Infrastructure • Transport Planning • Sustainability • Expert Advisory Services

Birmingham • Bristol • Cardiff • Douglas • Dublin • Edinburgh • Glasgow • Kendal • Leeds • Liverpool • London • Manchester • Nottingham

Status: **APPROVED AND
ACCEPTED - STAGE 5** **A5**

Client: **MORGAN**
SINDALL

Project: MCC GORTON COMMUNITY HUB

Drp Title:

DRAINAGE DETAILS SHEET 1

Project No:	Size:	Date:	Drawn By:	Designed By:	Checked By:
062407	A1	AUGUST 2019	SBB	SBB	CS
	Scale: 1/200				
Project Code:	Originator:	Zone:	Level:	Type:	Discipline: Category / Number: Rev:

GCH - CUR - XX - XX - DR - C - 92003 -C01