




REVISION	ISSUE	DATE
A	PLANNING ISSUE	30-06-2022
B	PLANNING DEPT. AMENDMENTS ADDED	23-08-2022

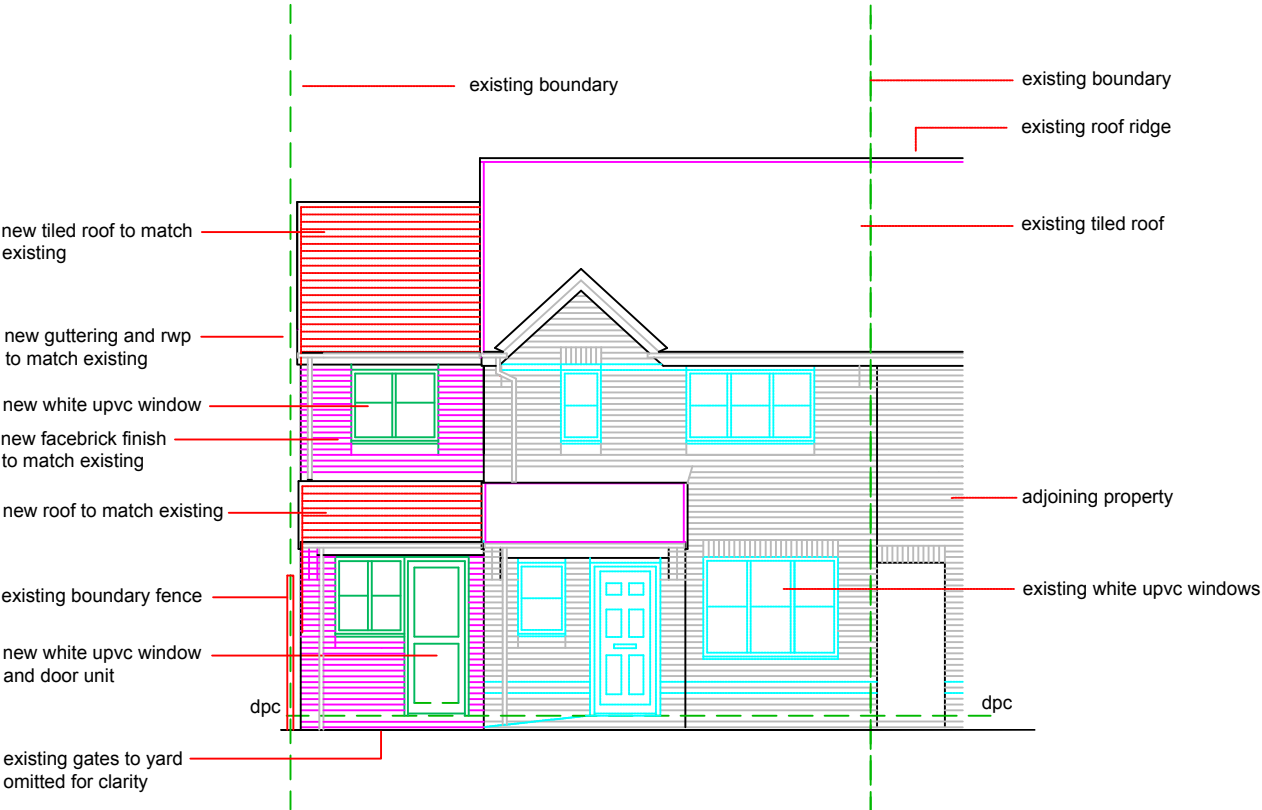

PROPOSED FRONT ELEVATION

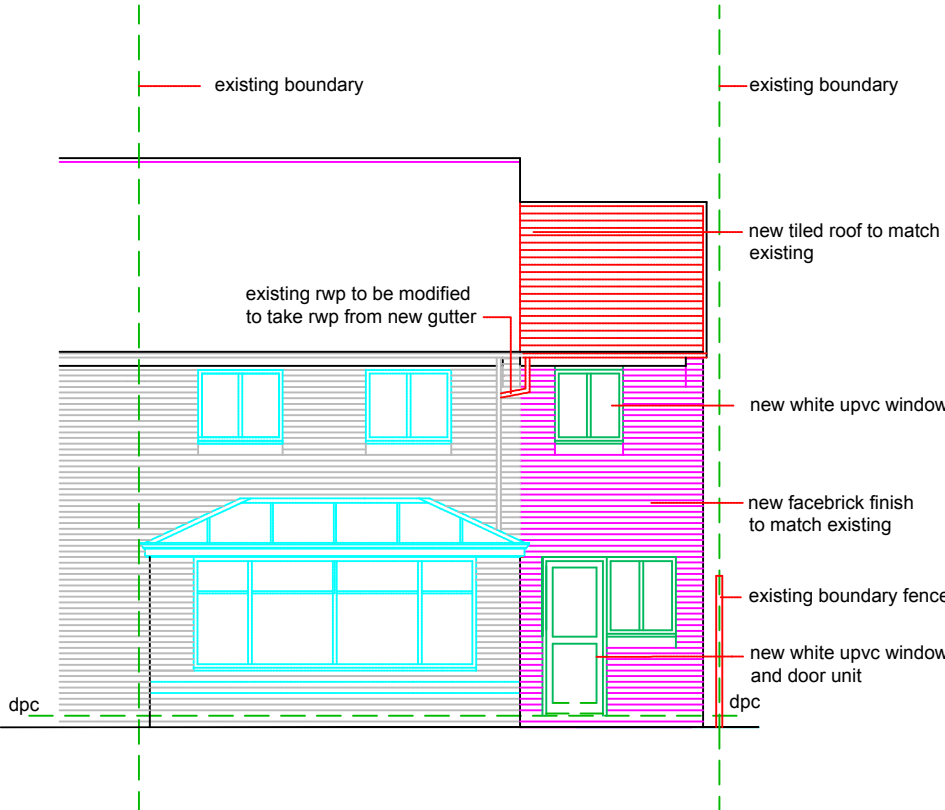


PROPOSED REAR ELEVATION

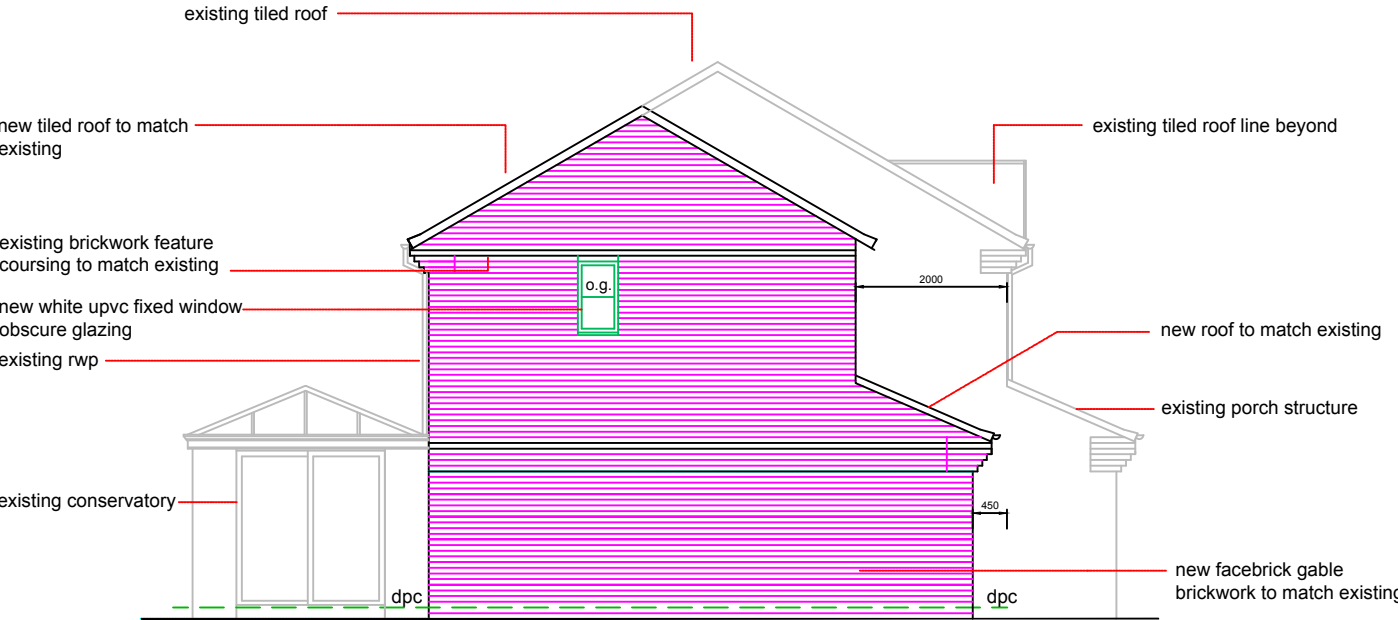

PROPOSED SIDE ELEVATION

5 Shadowbrook Ave.,
MANCHESTER
M23 2BD

for Mr & Mrs. S. Taneja

 

DRAWING STATUS :- PLANNING-ISSUE	
TITLE: Proposed Elevations	SCALE: 1:100@A3
DRAWING NUMBER 1806/07	ISSUE DATE 23/08/2022 REVISION B

DO NOT SCALE FROM THIS DRAWING.
ANY DISCREPANCIES BETWEEN DRAWINGS OR BETWEEN DRAWINGS AND ACTUAL SITE CONDITIONS SHOULD IMMEDIATELY BE BROUGHT TO THE ATTENTION OF THE ARCHITECTS.