


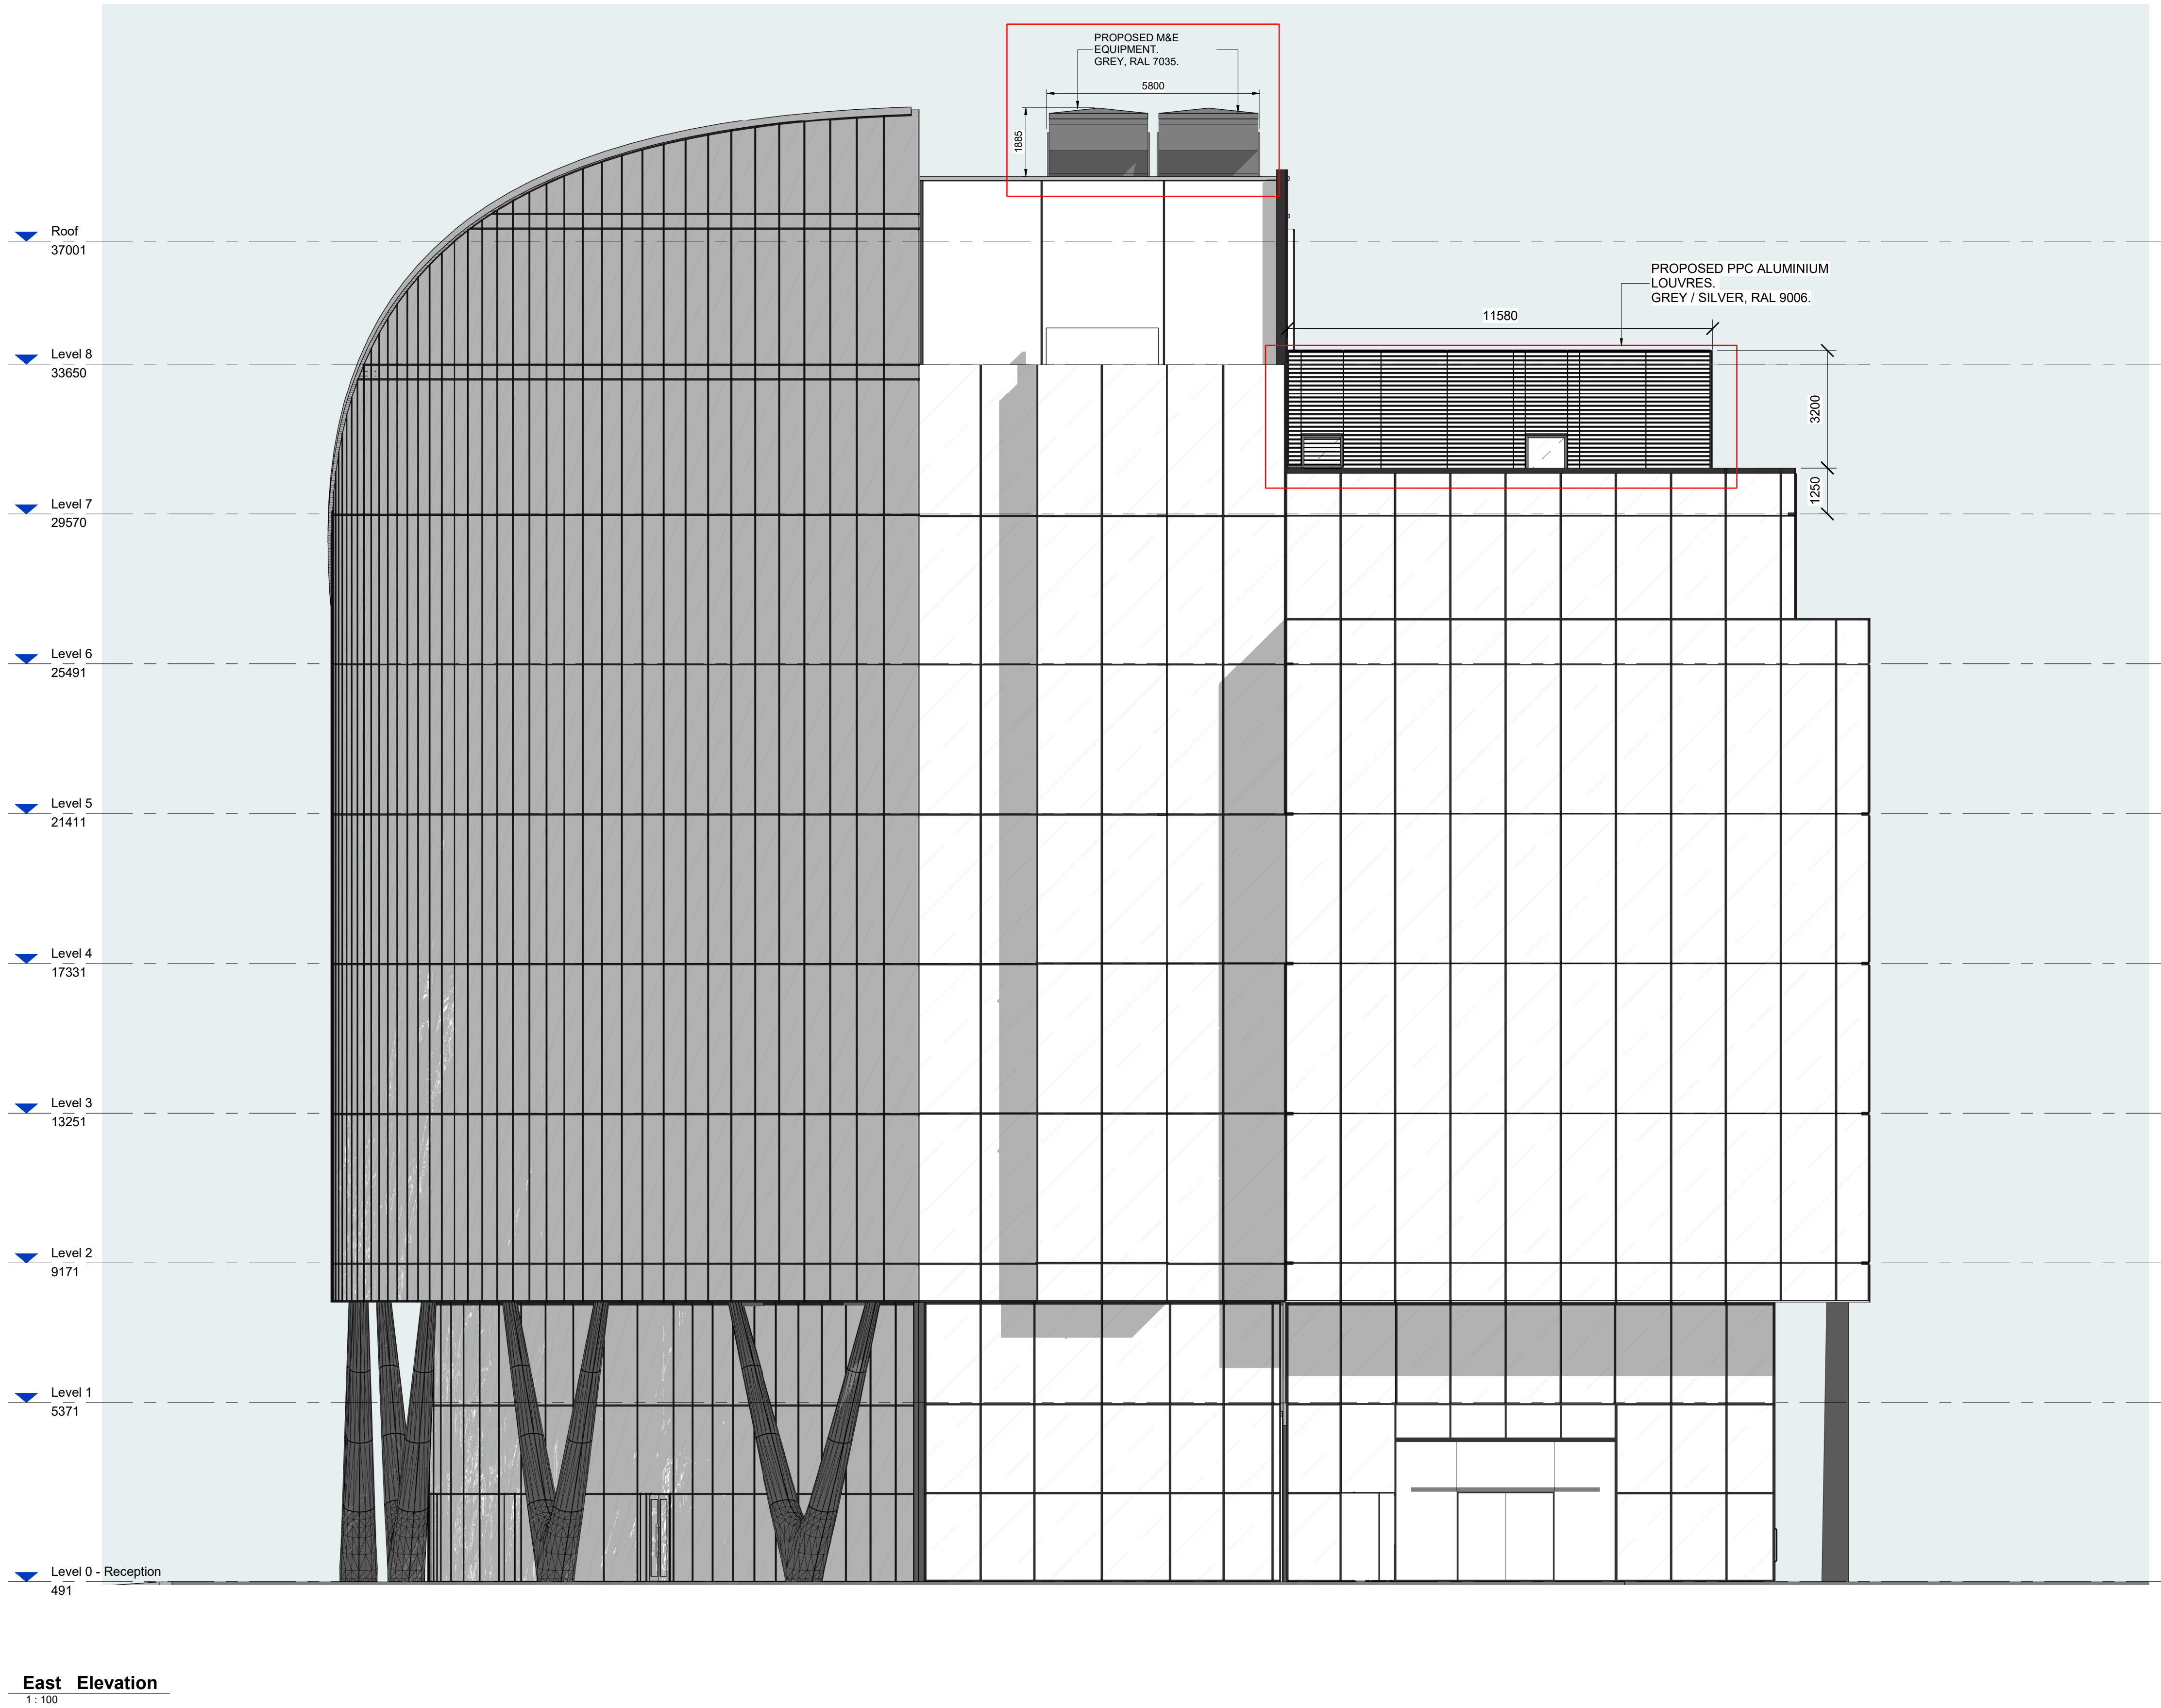

East Elevation
1 : 100

KEY:
— EXTENT OF PROPOSED PLANNING WORKS.

rev.	date	description
P01	25.02.22	Planning Drawings Issue
P02	04.07.22	Planning drawings updated to suit planning dept. comments

by	rev.	date	description
PW	OM		

by	notes
	- Do not scale drawing - All dimensions to be confirmed on site - Any drawing errors or divergences should be brought to the attention of the originator of this drawing - Drawing to be read in conjunction with MLA Common Requirements Specification



Project Name
Client
Address

Spinningfields Reoccupation
NatWest Group
Spinningfields Manchester

drawing number	rev	drawing title	scale
RBF62-MLA-XX-XX-DR-A-PL-106	P02	Proposed East Elevation Roof Plant Equipment & Louvres	1 : 100
status	PLANNING	suitability	S2
		date	04.07.22
		drawn	PW
		format	A1



5 Forres Street Edinburgh EH3 6DE
T 0131 226 6991
michaellaird.co.uk