



Dimensioning

Figured dimensions only to be taken from these designs and drawings. Work to annotated dimensions only. All dimensions to be checked on site. Architectural designers to be informed immediately of any discrepancies before work proceeds. Drawings are to be read in conjunction with relevant specifications, structural engineers and service engineers' drawings.

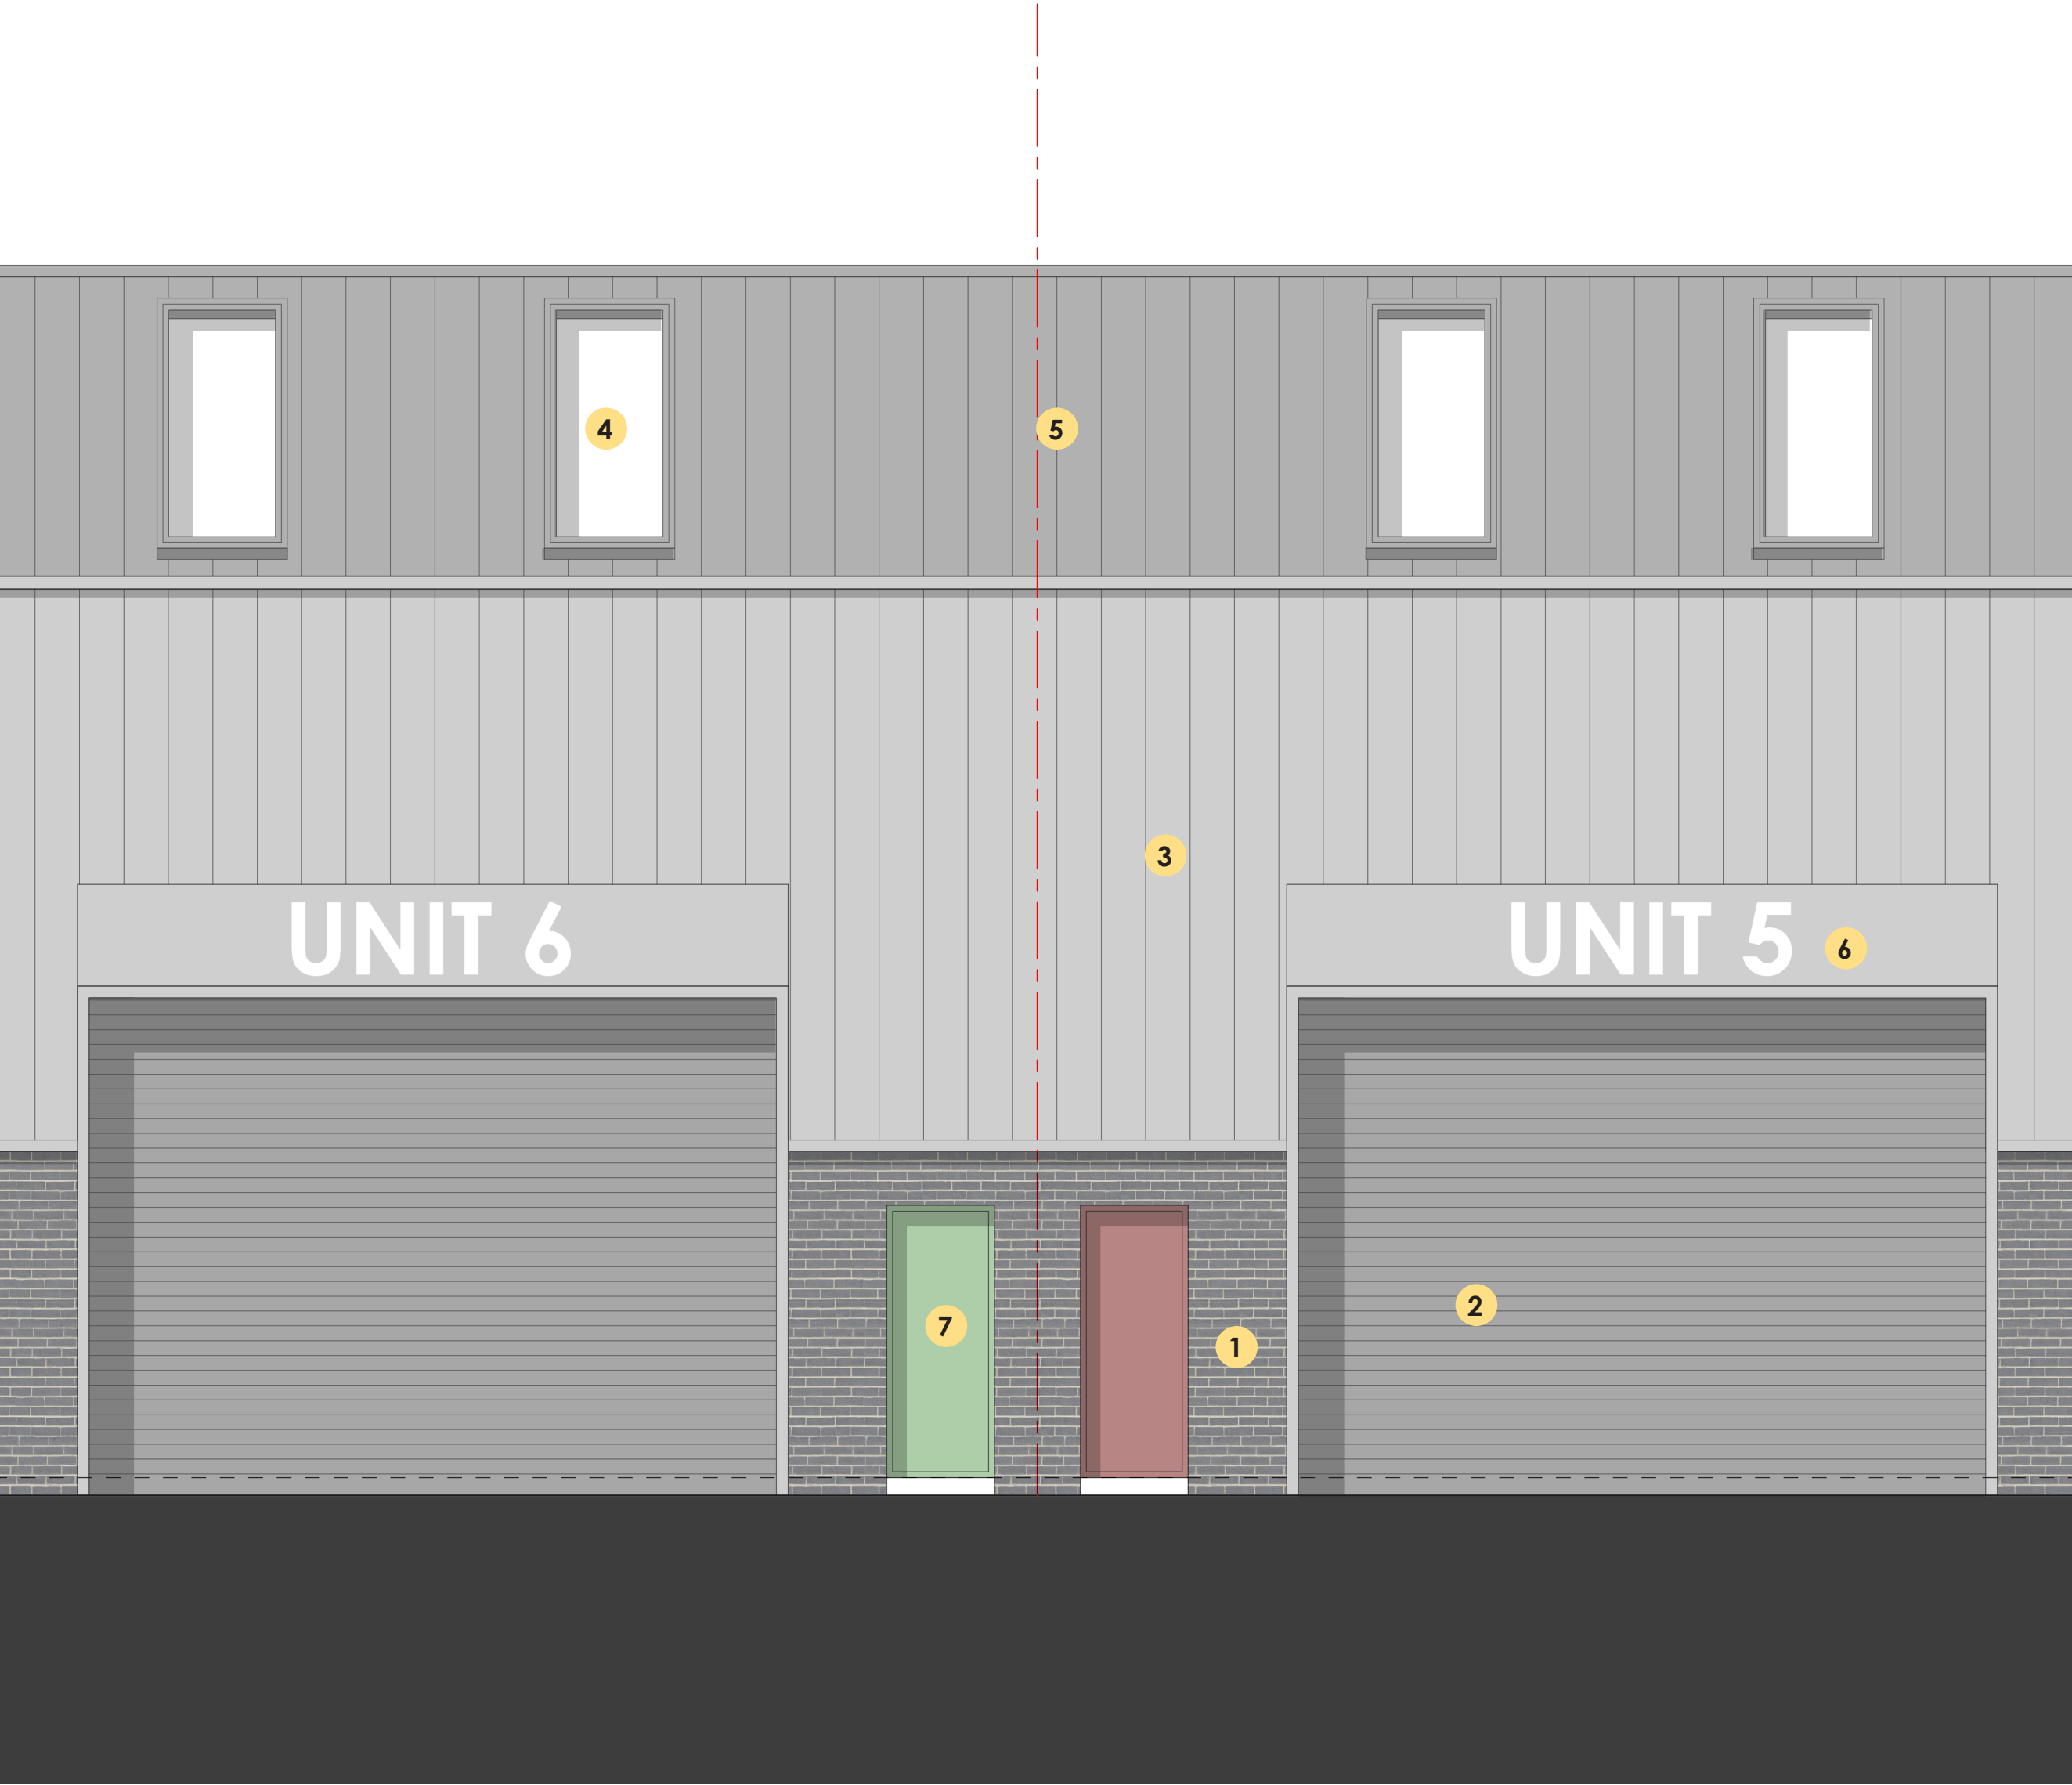

TYPICAL UNIT FRONT ELEVATION
1:50 @ A1

- Key
- 1 Grey Facing Brickwork
 - 2 Perforated Roller shutter - Grey
 - 3 Grey cladding - RAL TBC
 - 4 Rooflights - RAL TBC
 - 5 Roof cladding - Grey
 - 6 Signage
 - 7 High Security front door - Colour TBC

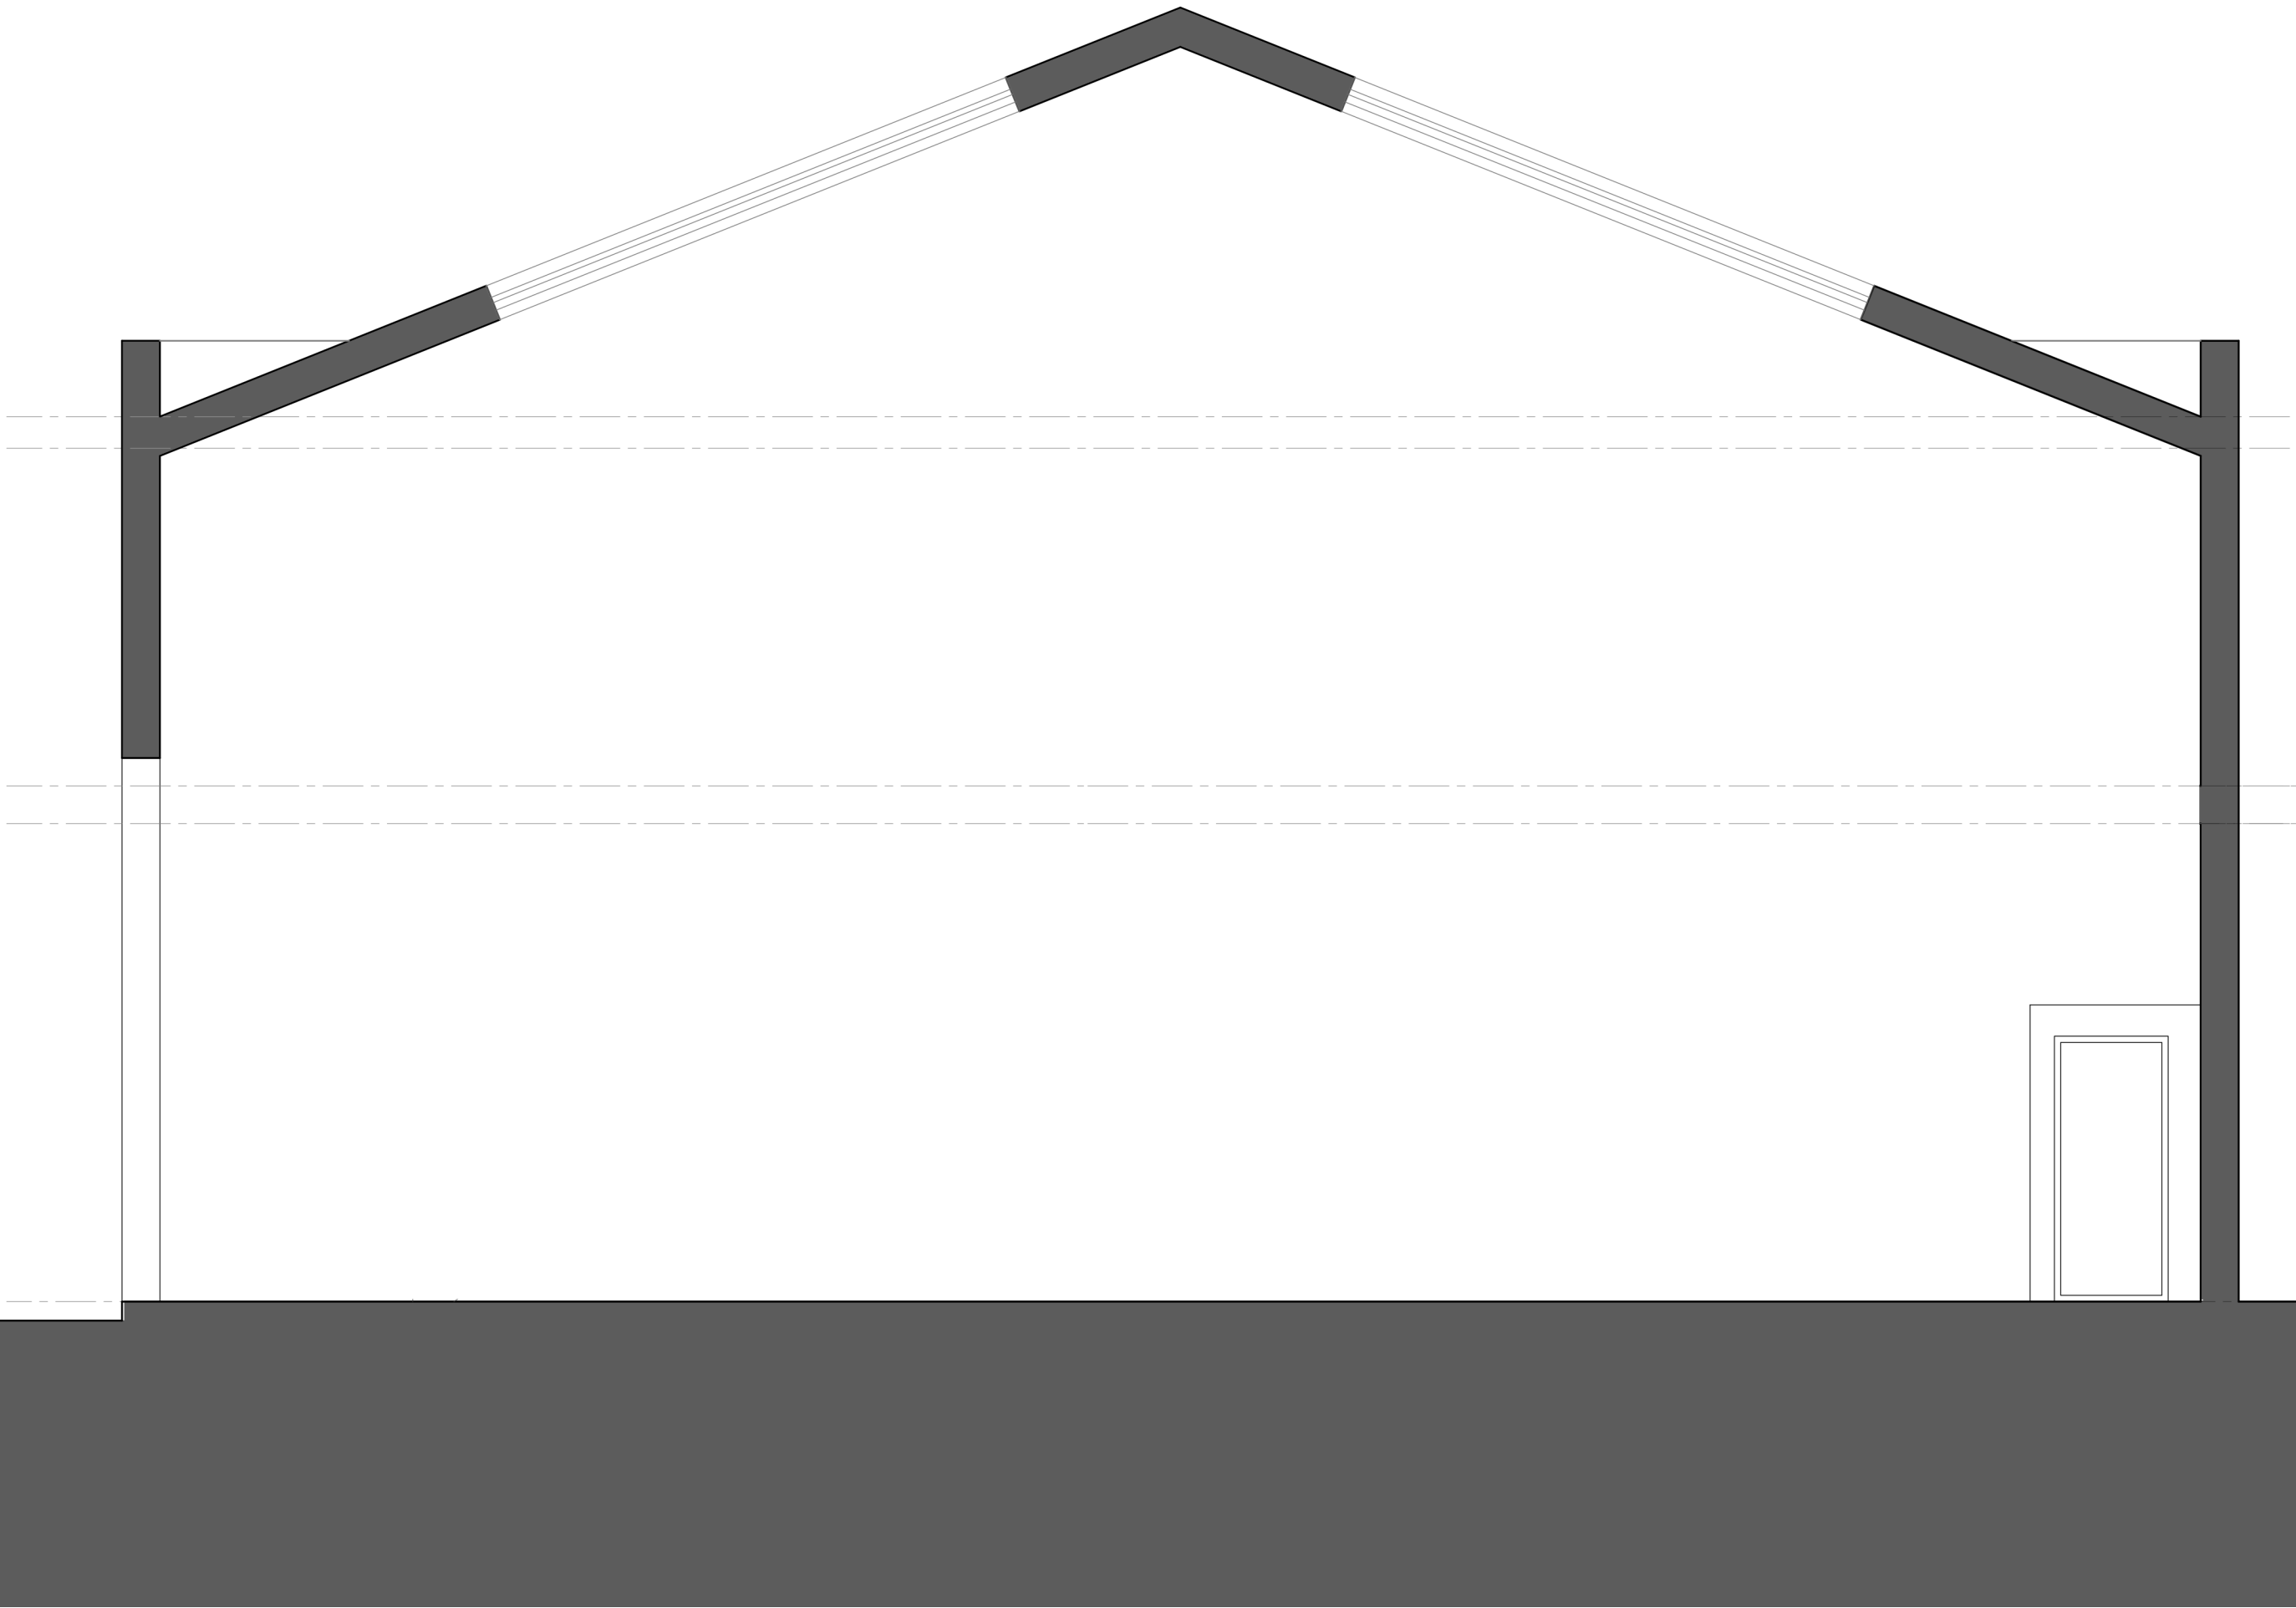

SECTION THROUGH TYPICAL UNIT
1:50 @ A1

Rev	Description	Date
-	Issued to client for comments	04/04/22
A	Issued for Planning	14/06/22
B	Mezzanine Removed	04/09/22

PLANNING



SALEEM
ARCHITECTS

Client	Miss Ezra White
Project	Collingham Street, Cheetham Manchester
Drawing Title	Typical Unit Elevation & Section
Scale	1:50 @ A1
Drawing No. :	Sheet 6
Revision	B.
Date	Mar 2022