


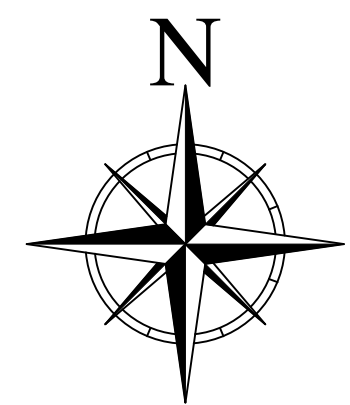


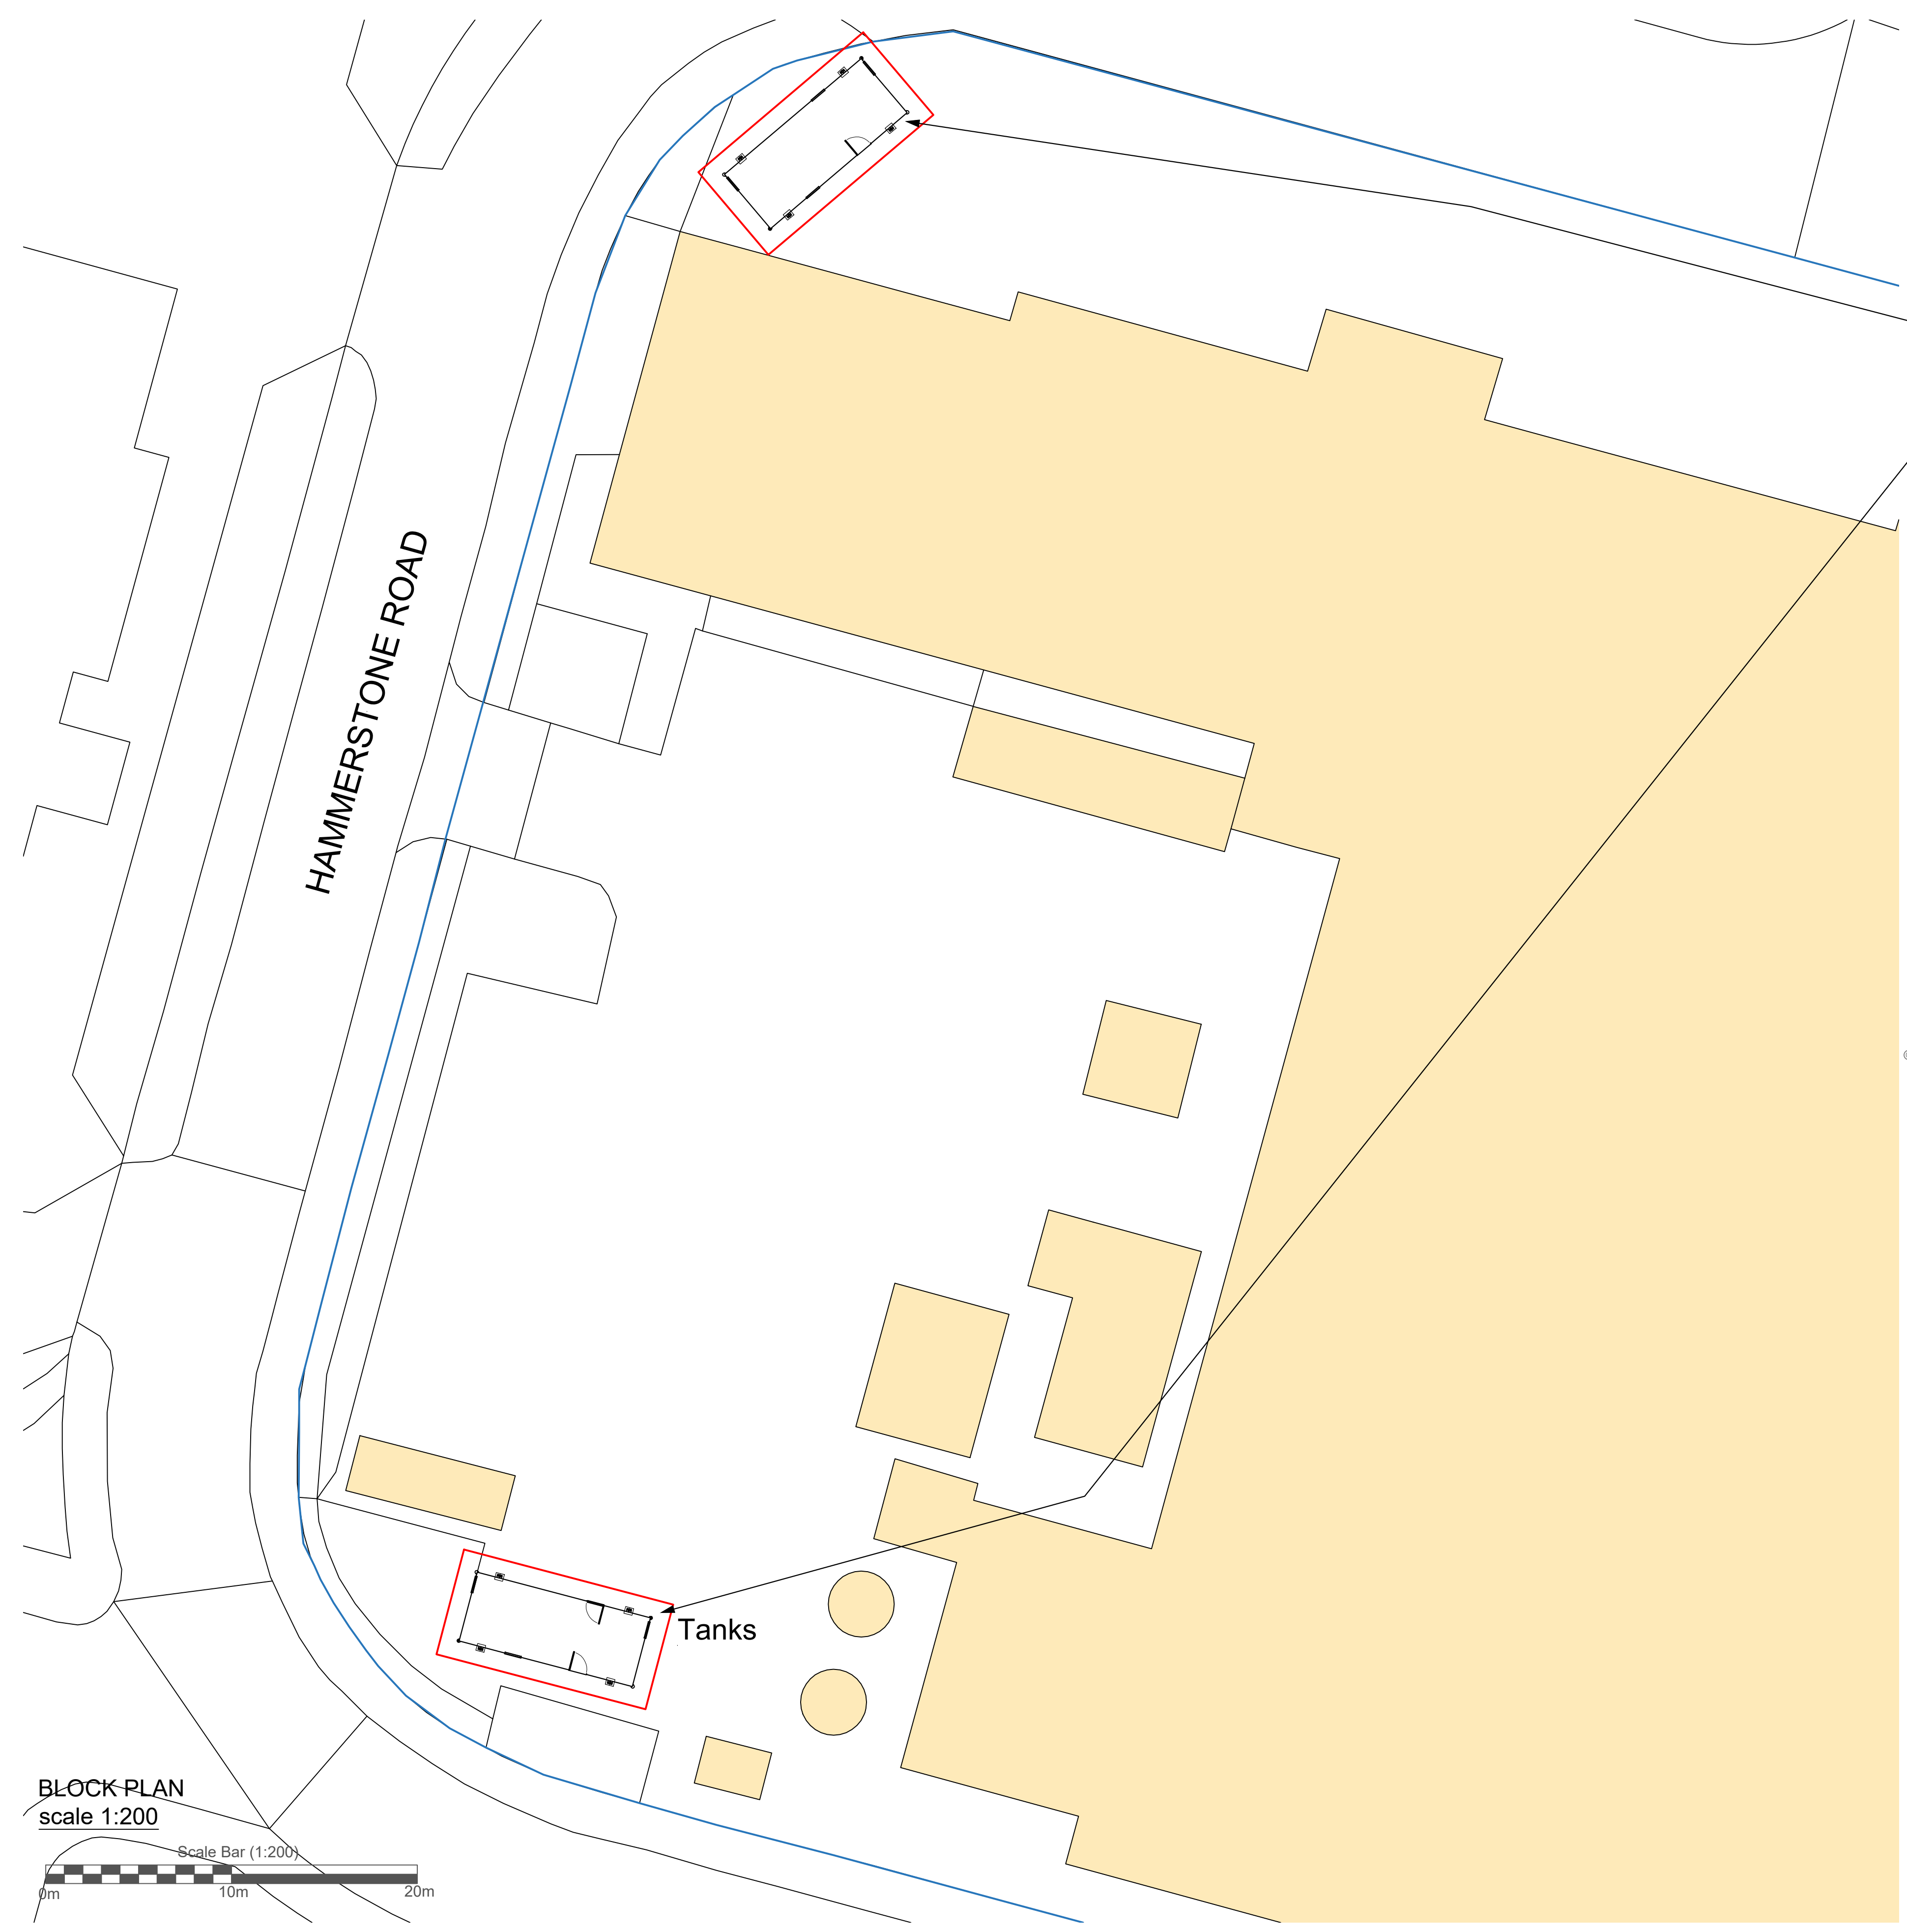

Proposed location of
single storey
Portakabin Buildings.

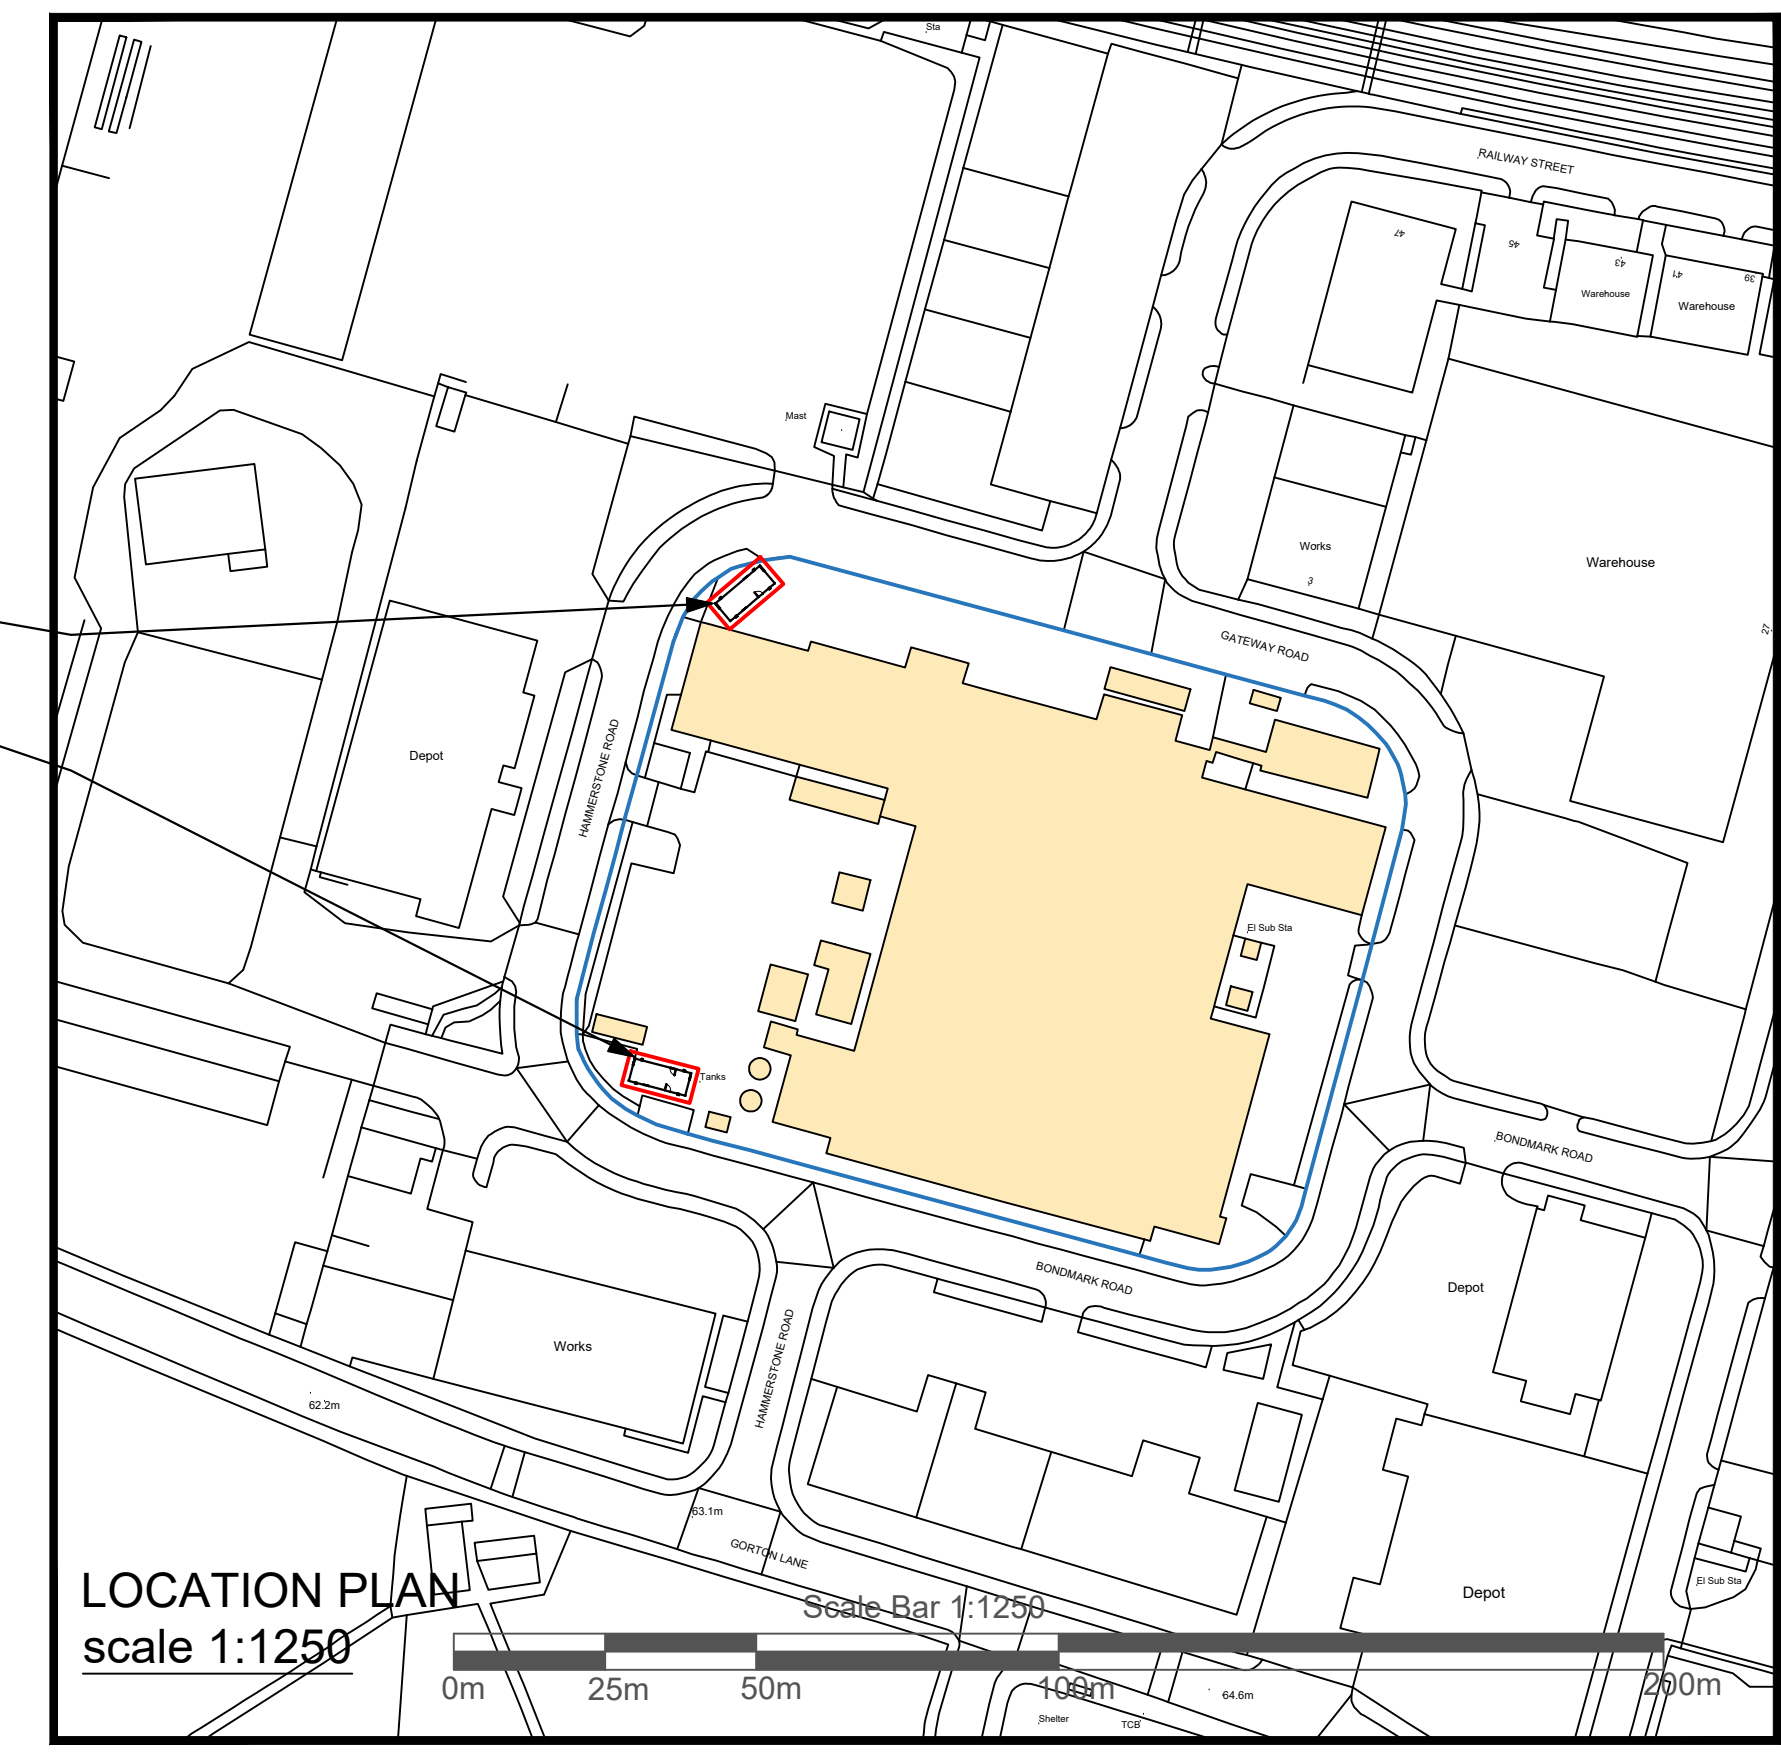

© Crown Copyright 2006
Reproduction in whole or in part is prohibited
without the prior permission of Ordnance Survey.

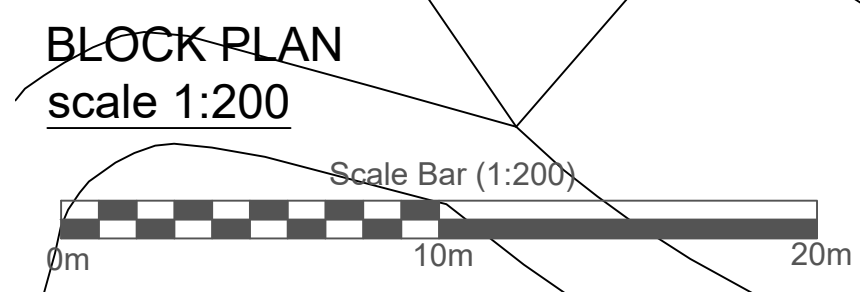

NOTES:
- Site plan is based on existing Ordnance Survey information
- Responsibility is not accepted for errors made by others in scaling from this drawing. Contractors must check all dimensions on site. Discrepancies must be reported to the drawing owner before proceeding.

KEY:
- Application Boundary
- Area owned by client but not in application

Portakabin Limited 2000
This drawing is the property of Portakabin Limited,
it must not be copied or reproduced or divulged
to anyone without written permission.

Portakabin				
Title Proposed Location & Block Plan Iceland Manufacturing at Hammerstone Road, Gorton, Manchester, M18 8BW				
Date: 30th August 2022				
Scale : 1:200 & 1:1250 @ A1				
Drawing Number TM420062346				
Rev.	Date	Notes		