




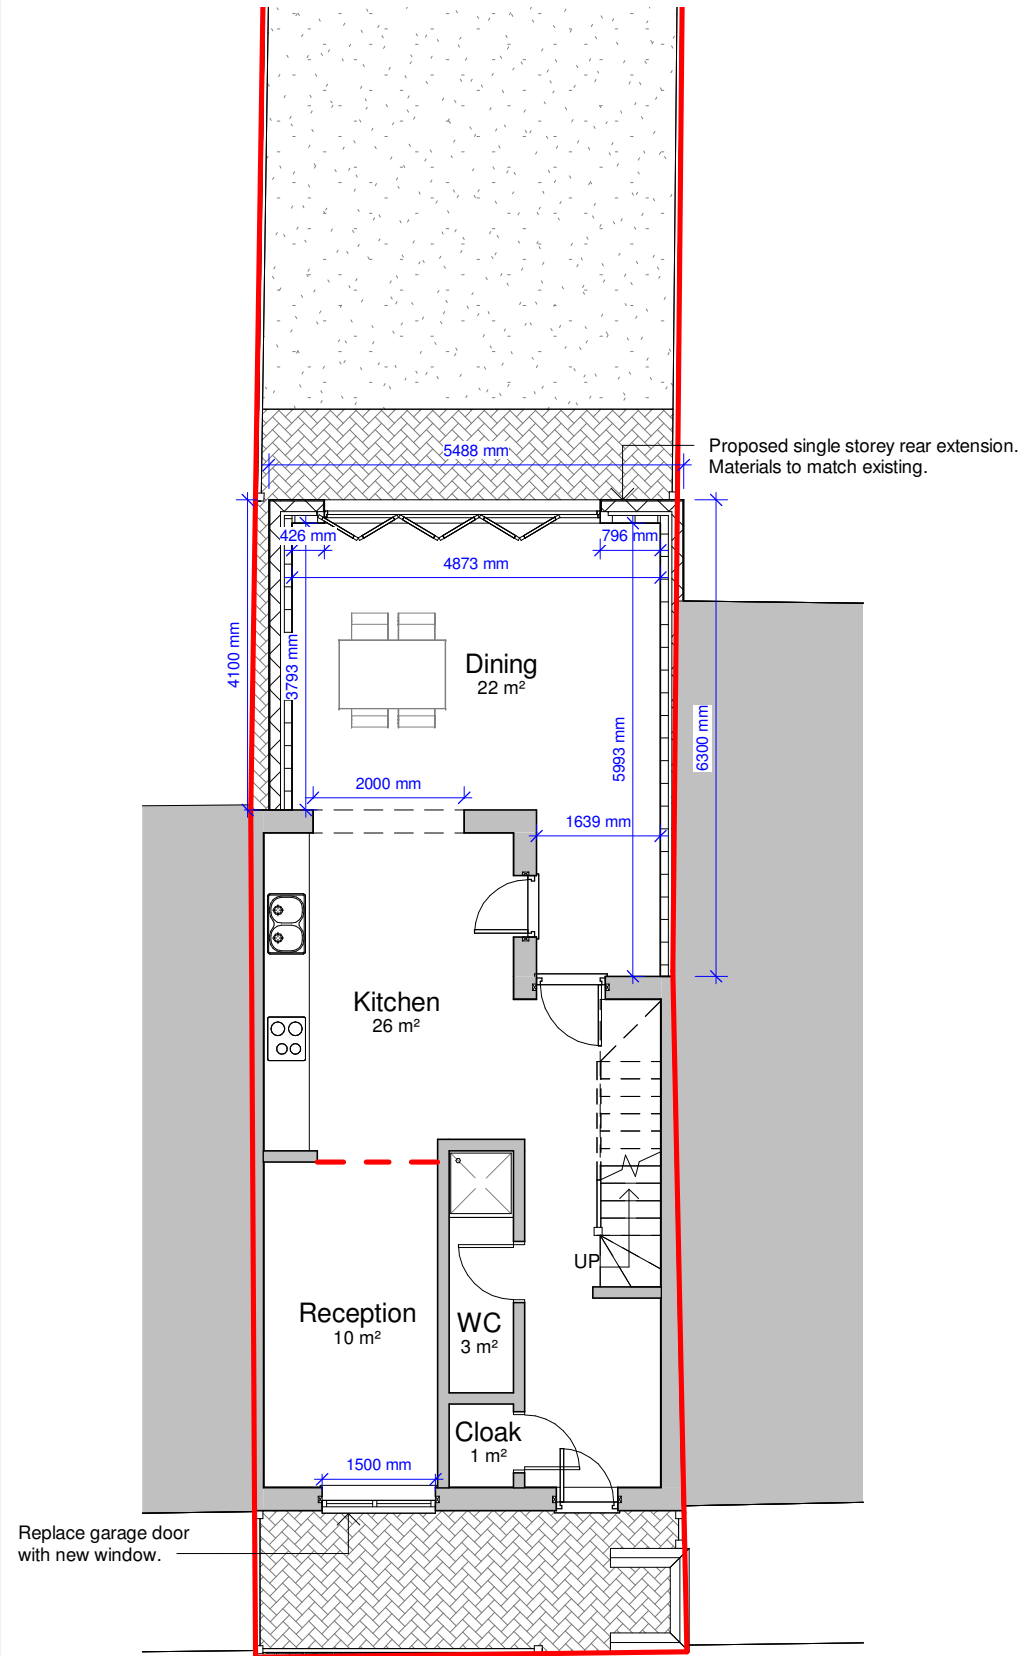


1 Proposed Ground Floor Plan
1 : 100

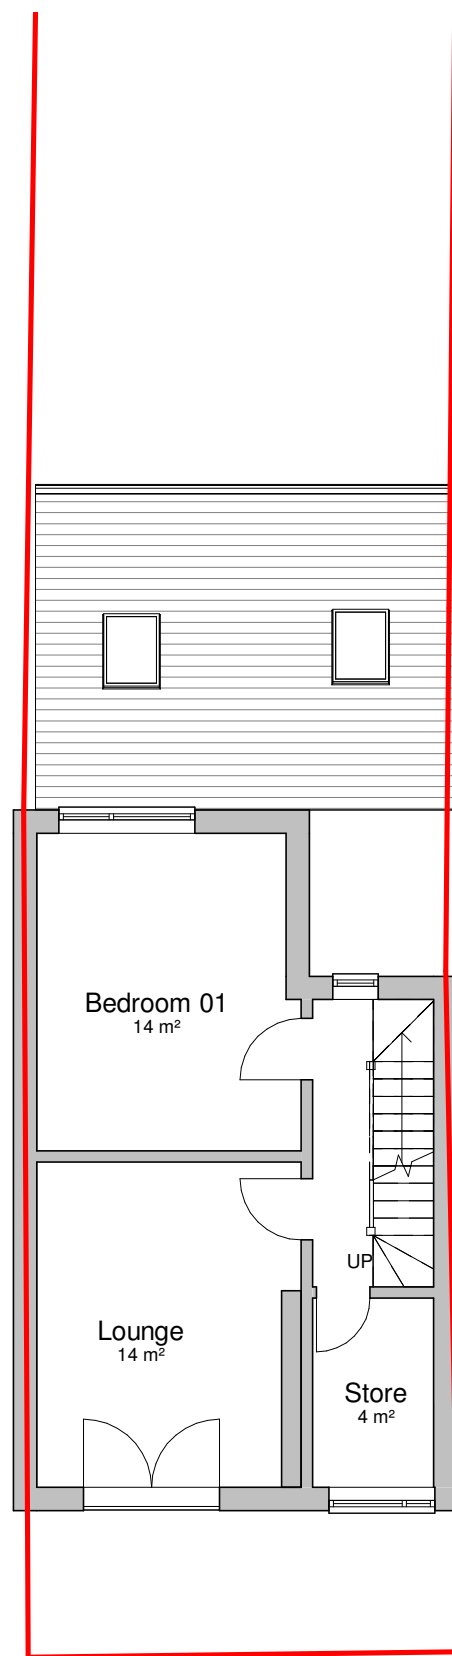

2 Proposed First Floor Plan
1 : 100

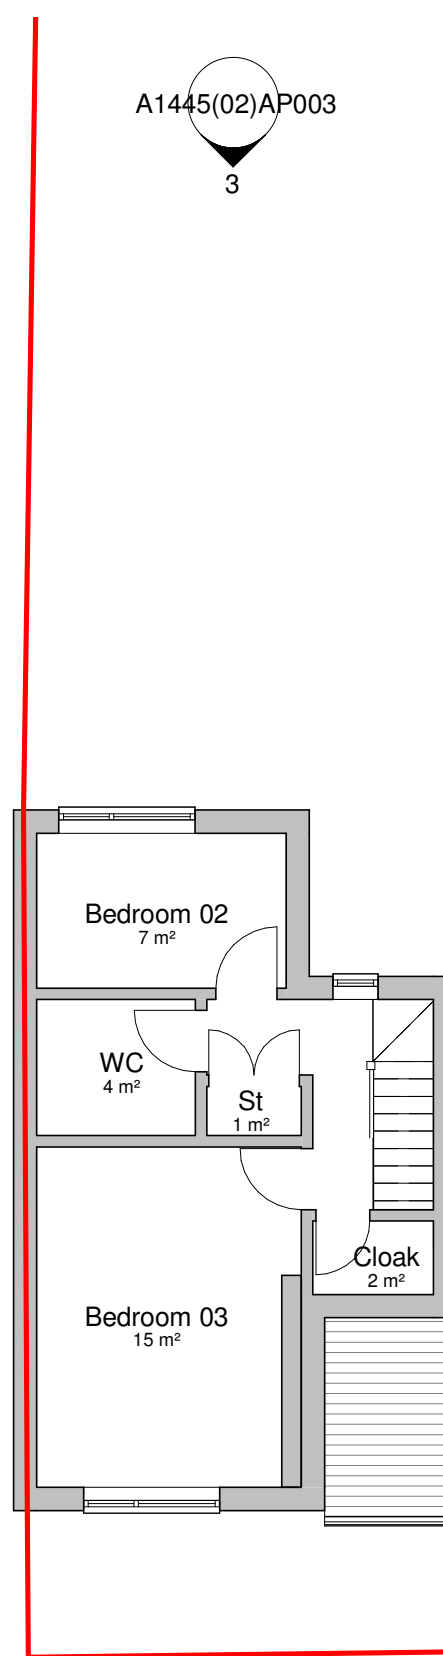

3 Proposed Second Floor Plan
1 : 100

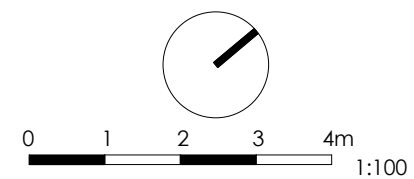

General Notes

The Architect shall have no responsibility for any use made of this document other than for that which it was prepared and issued.

All dimensions should be checked on site. Do not scale from this drawing.

To be read in conjunction with all other Consultant's drawings.

The Architect to be immediately notified of any discrepancies.

Copyright on this drawing retained by the Architect.

LEGEND

Site Boundary

P3 11/08/22 SH SH Amended window position
P2 27/06/22 AK SH Initial Issue
No. Date Dwn Chk App Revision or reason for issue

Client
Aras Saleh

createitstudios
... leave an impression

Create It Studios (NW) Ltd
Universal Square
Devonshire Street North
Manchester
M12 6JH
info@createitstudios.co.uk

Project Title
5 Drybrook Close, Longsight, M13 9AW

Scale / North Point
1 : 100

Drawing Title
Proposed Floor Plans

Drawing Number
A1445(02)AP002

Revision
P3

Drawing Status
Preliminary