


Proposed works
External_


- Existing circular restaurant sign relocated to previous sign location by Money Plus'.
- New fabric canopy by specialist manufacture to consist of light cream fabric with black curved trim.
- Existing top glass window panes to be stripped of black window vinyl and exposed to original clear glazing as shown.
- New black timber shop front to include 2No glass doors and central fixed window, colour and frame to match existing type and style. Final details by window and door manufacture.
- New black timber double door set with brass handles with side light. Final details by window and door manufacture.

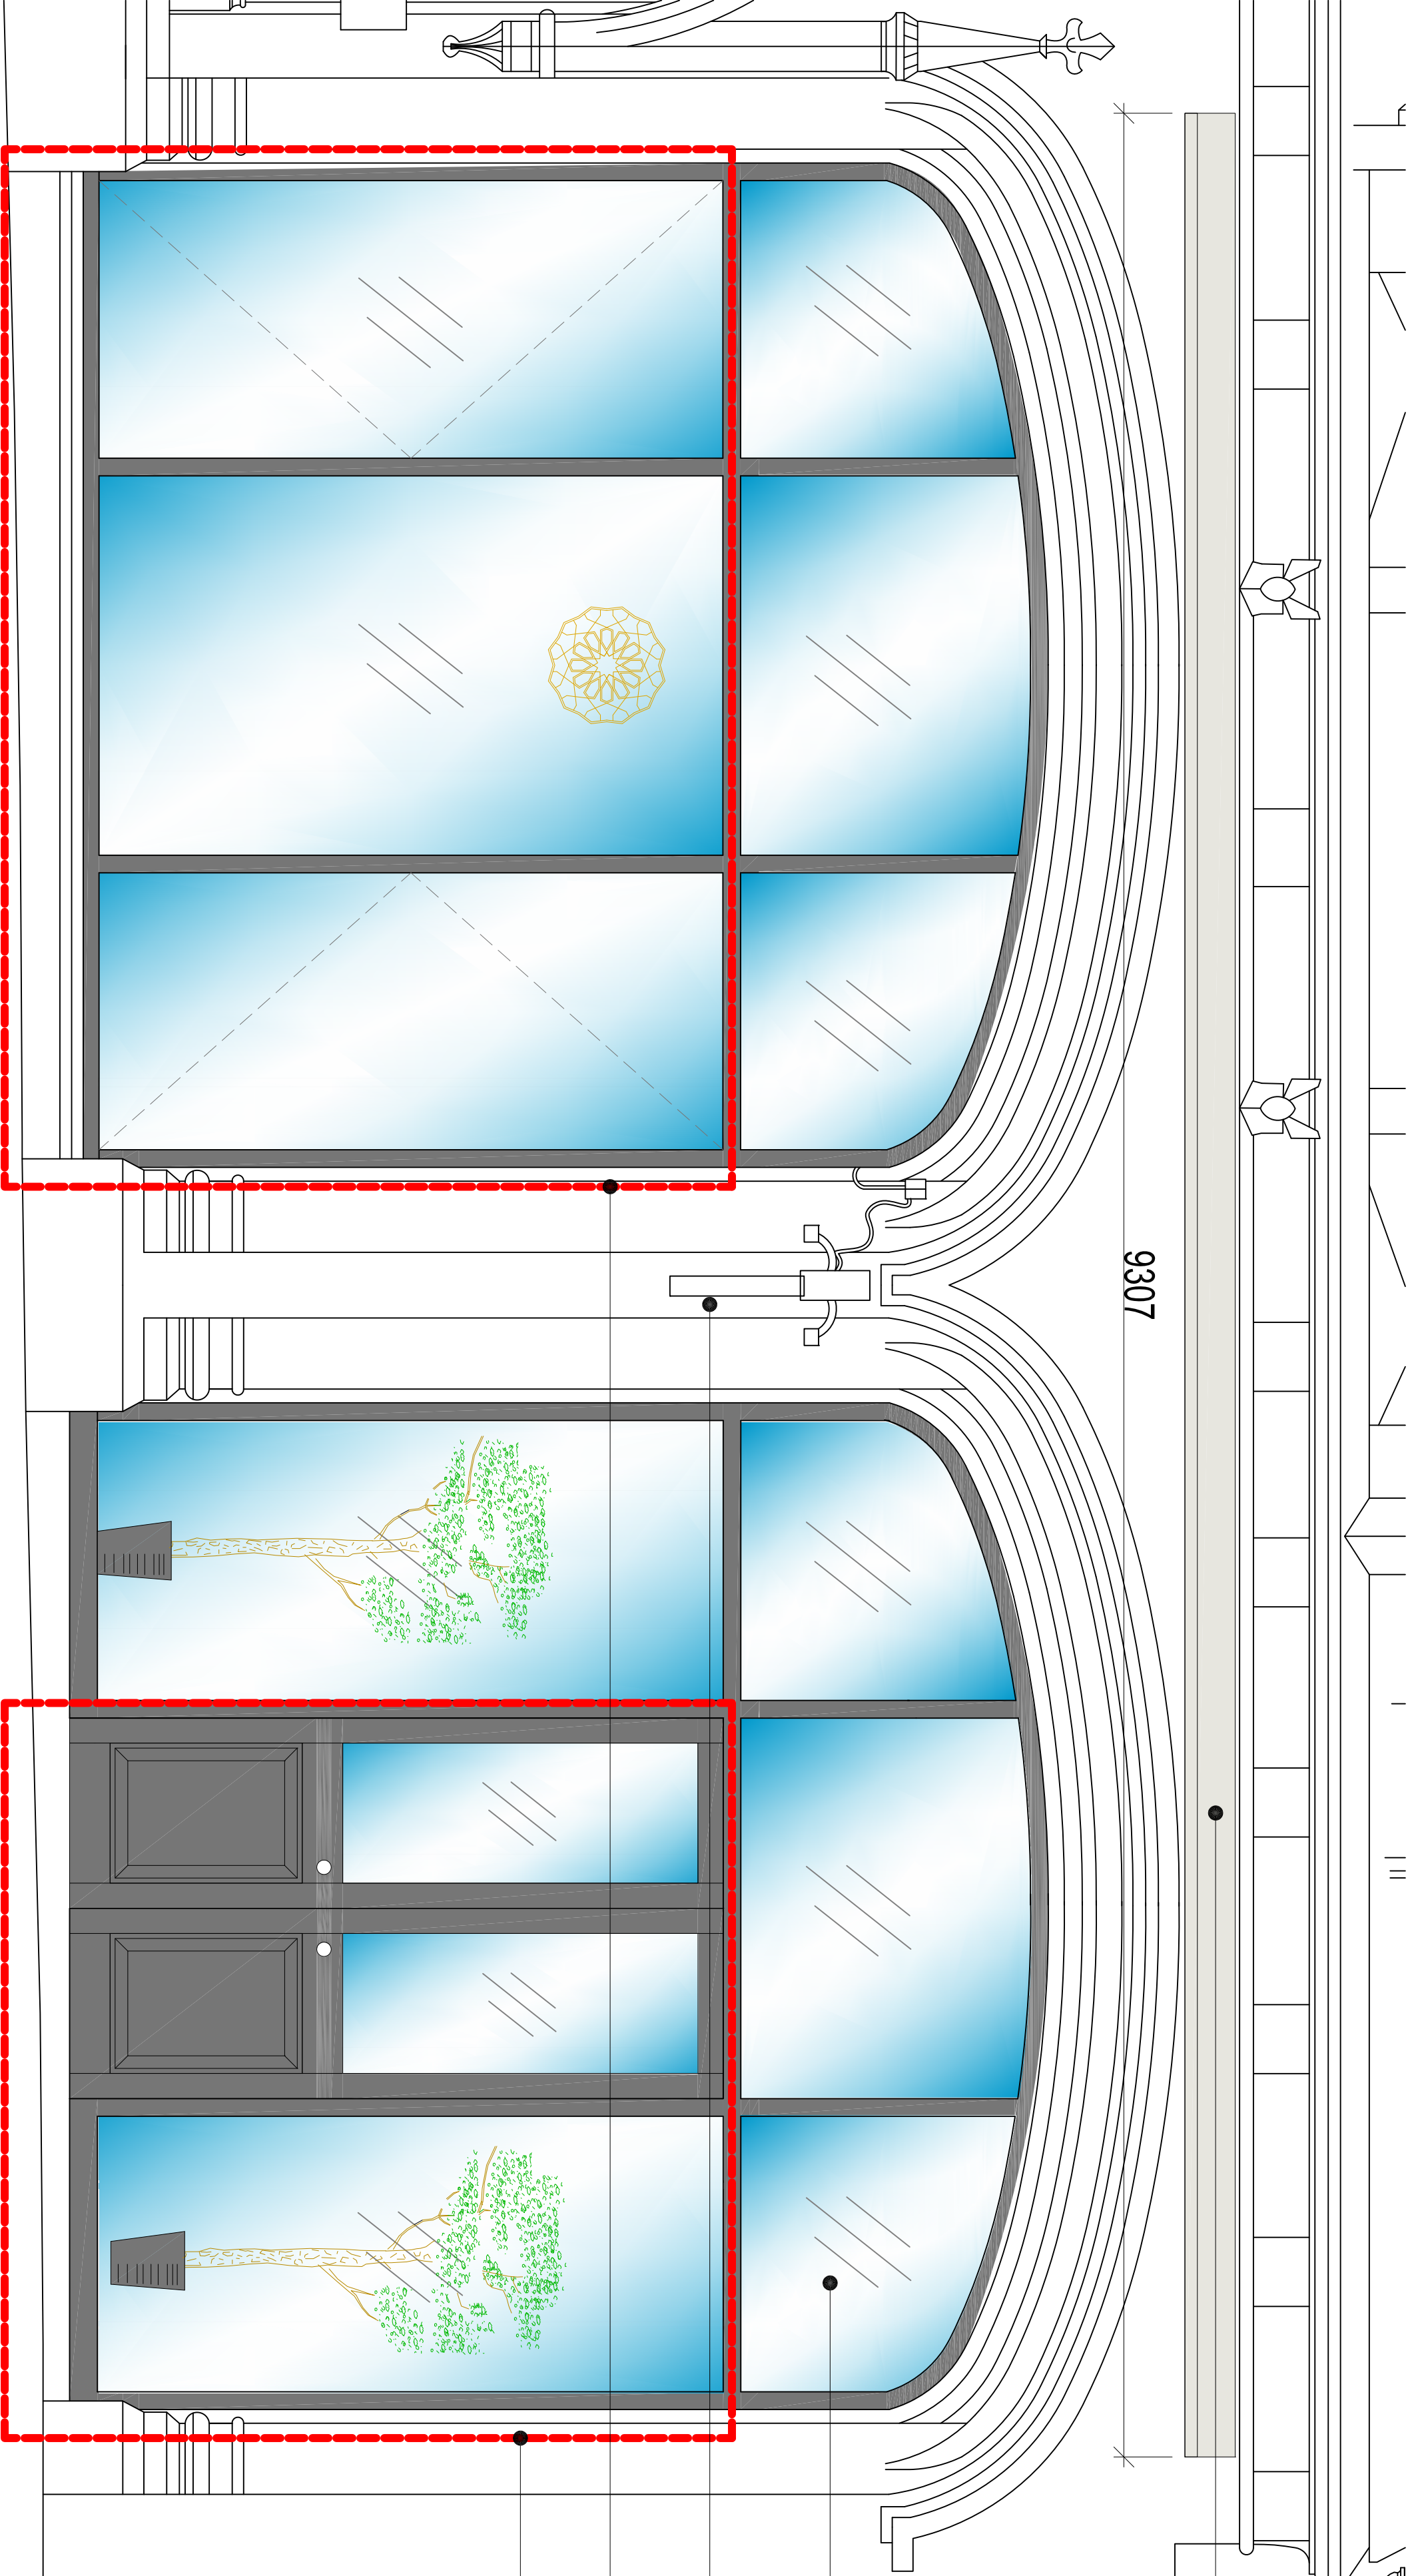

Entrance Front Elevation


scale 1:20

Doors Open

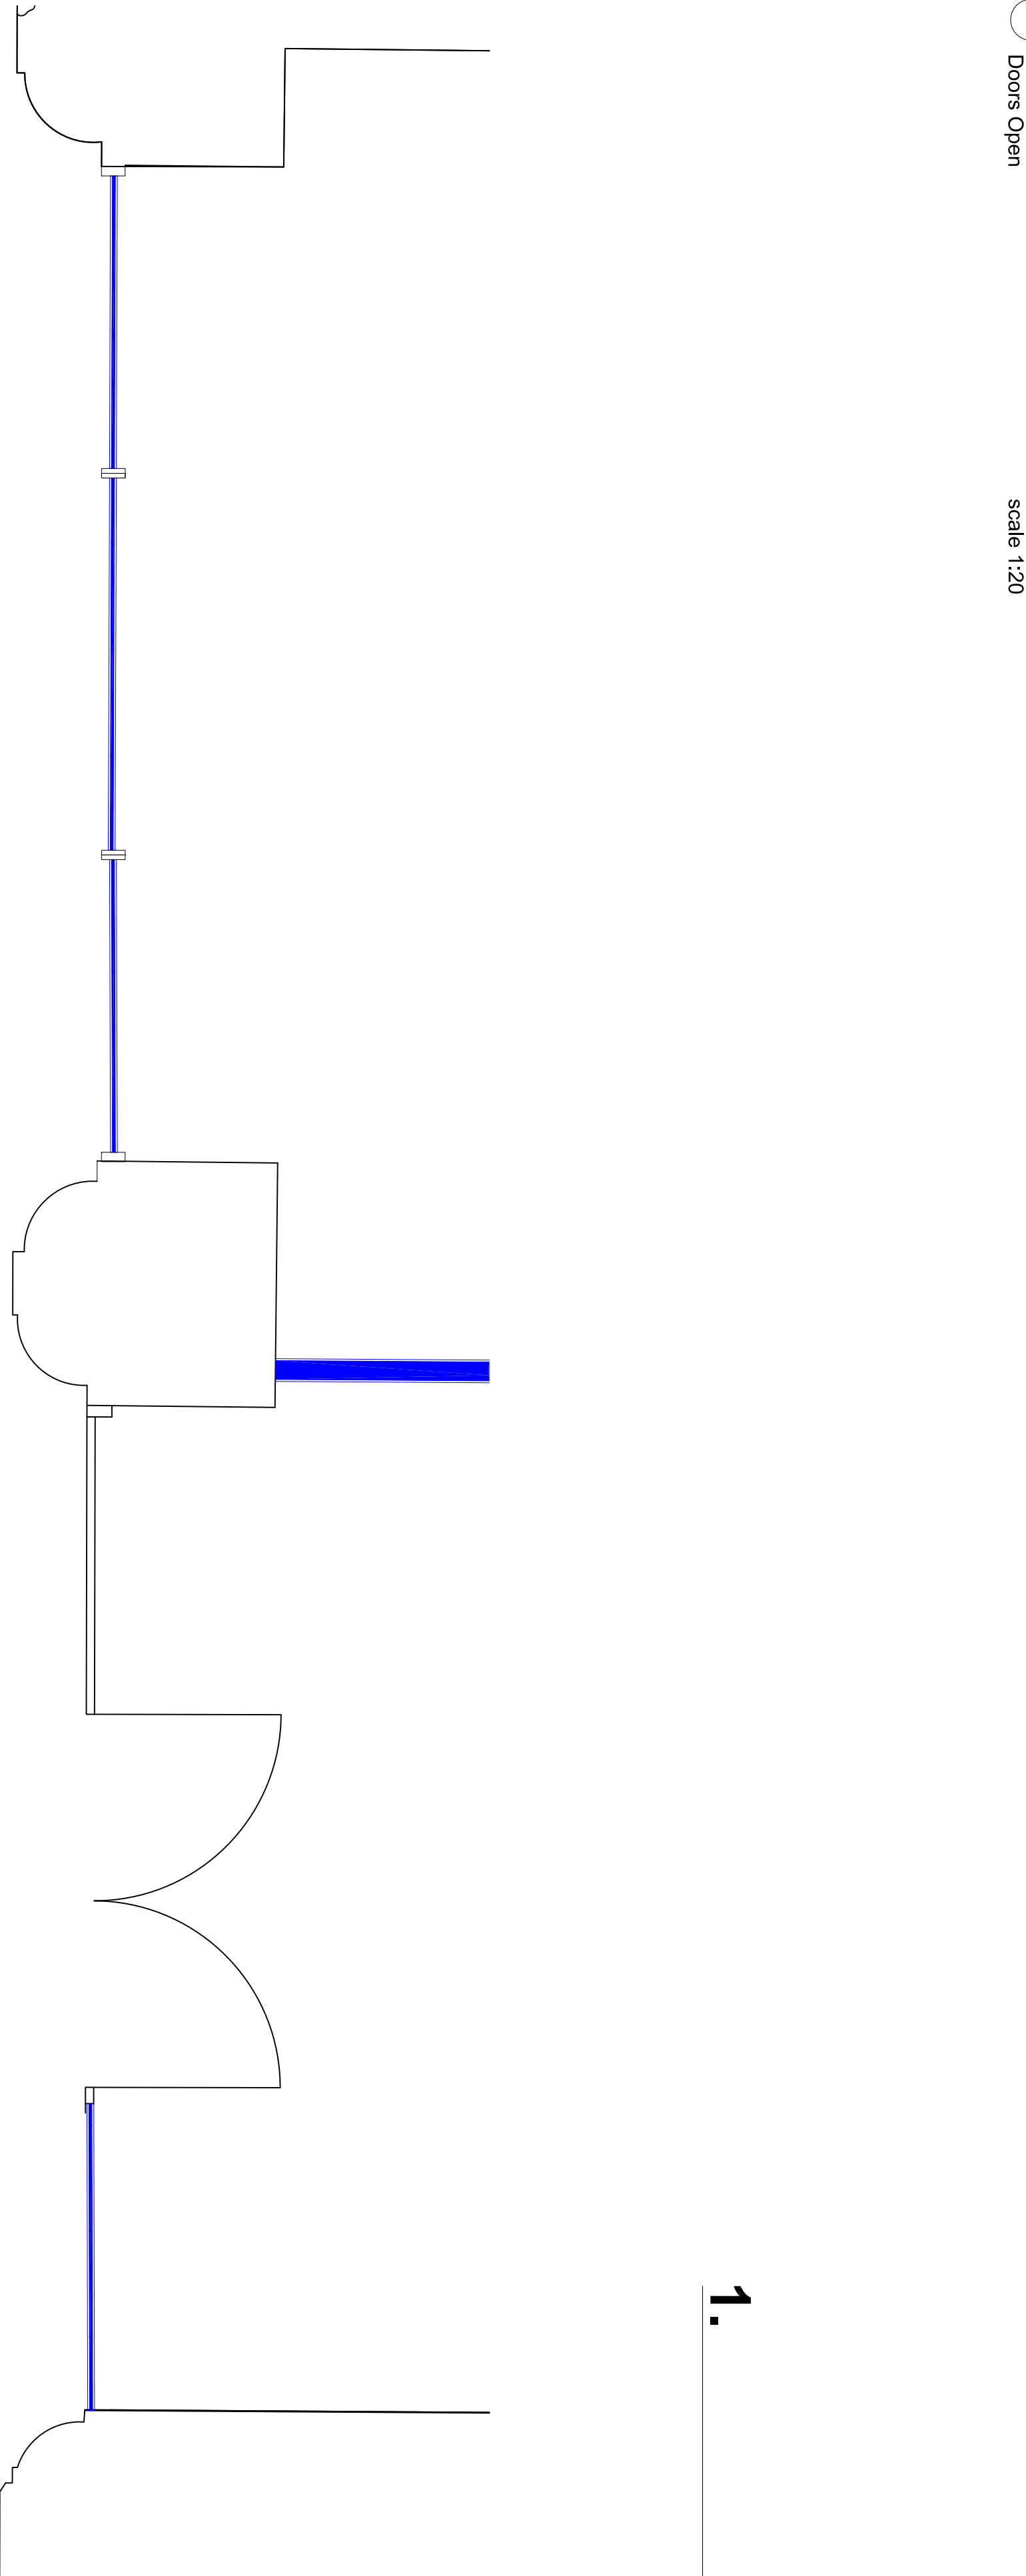

Entrance Plan View

scale 1:20

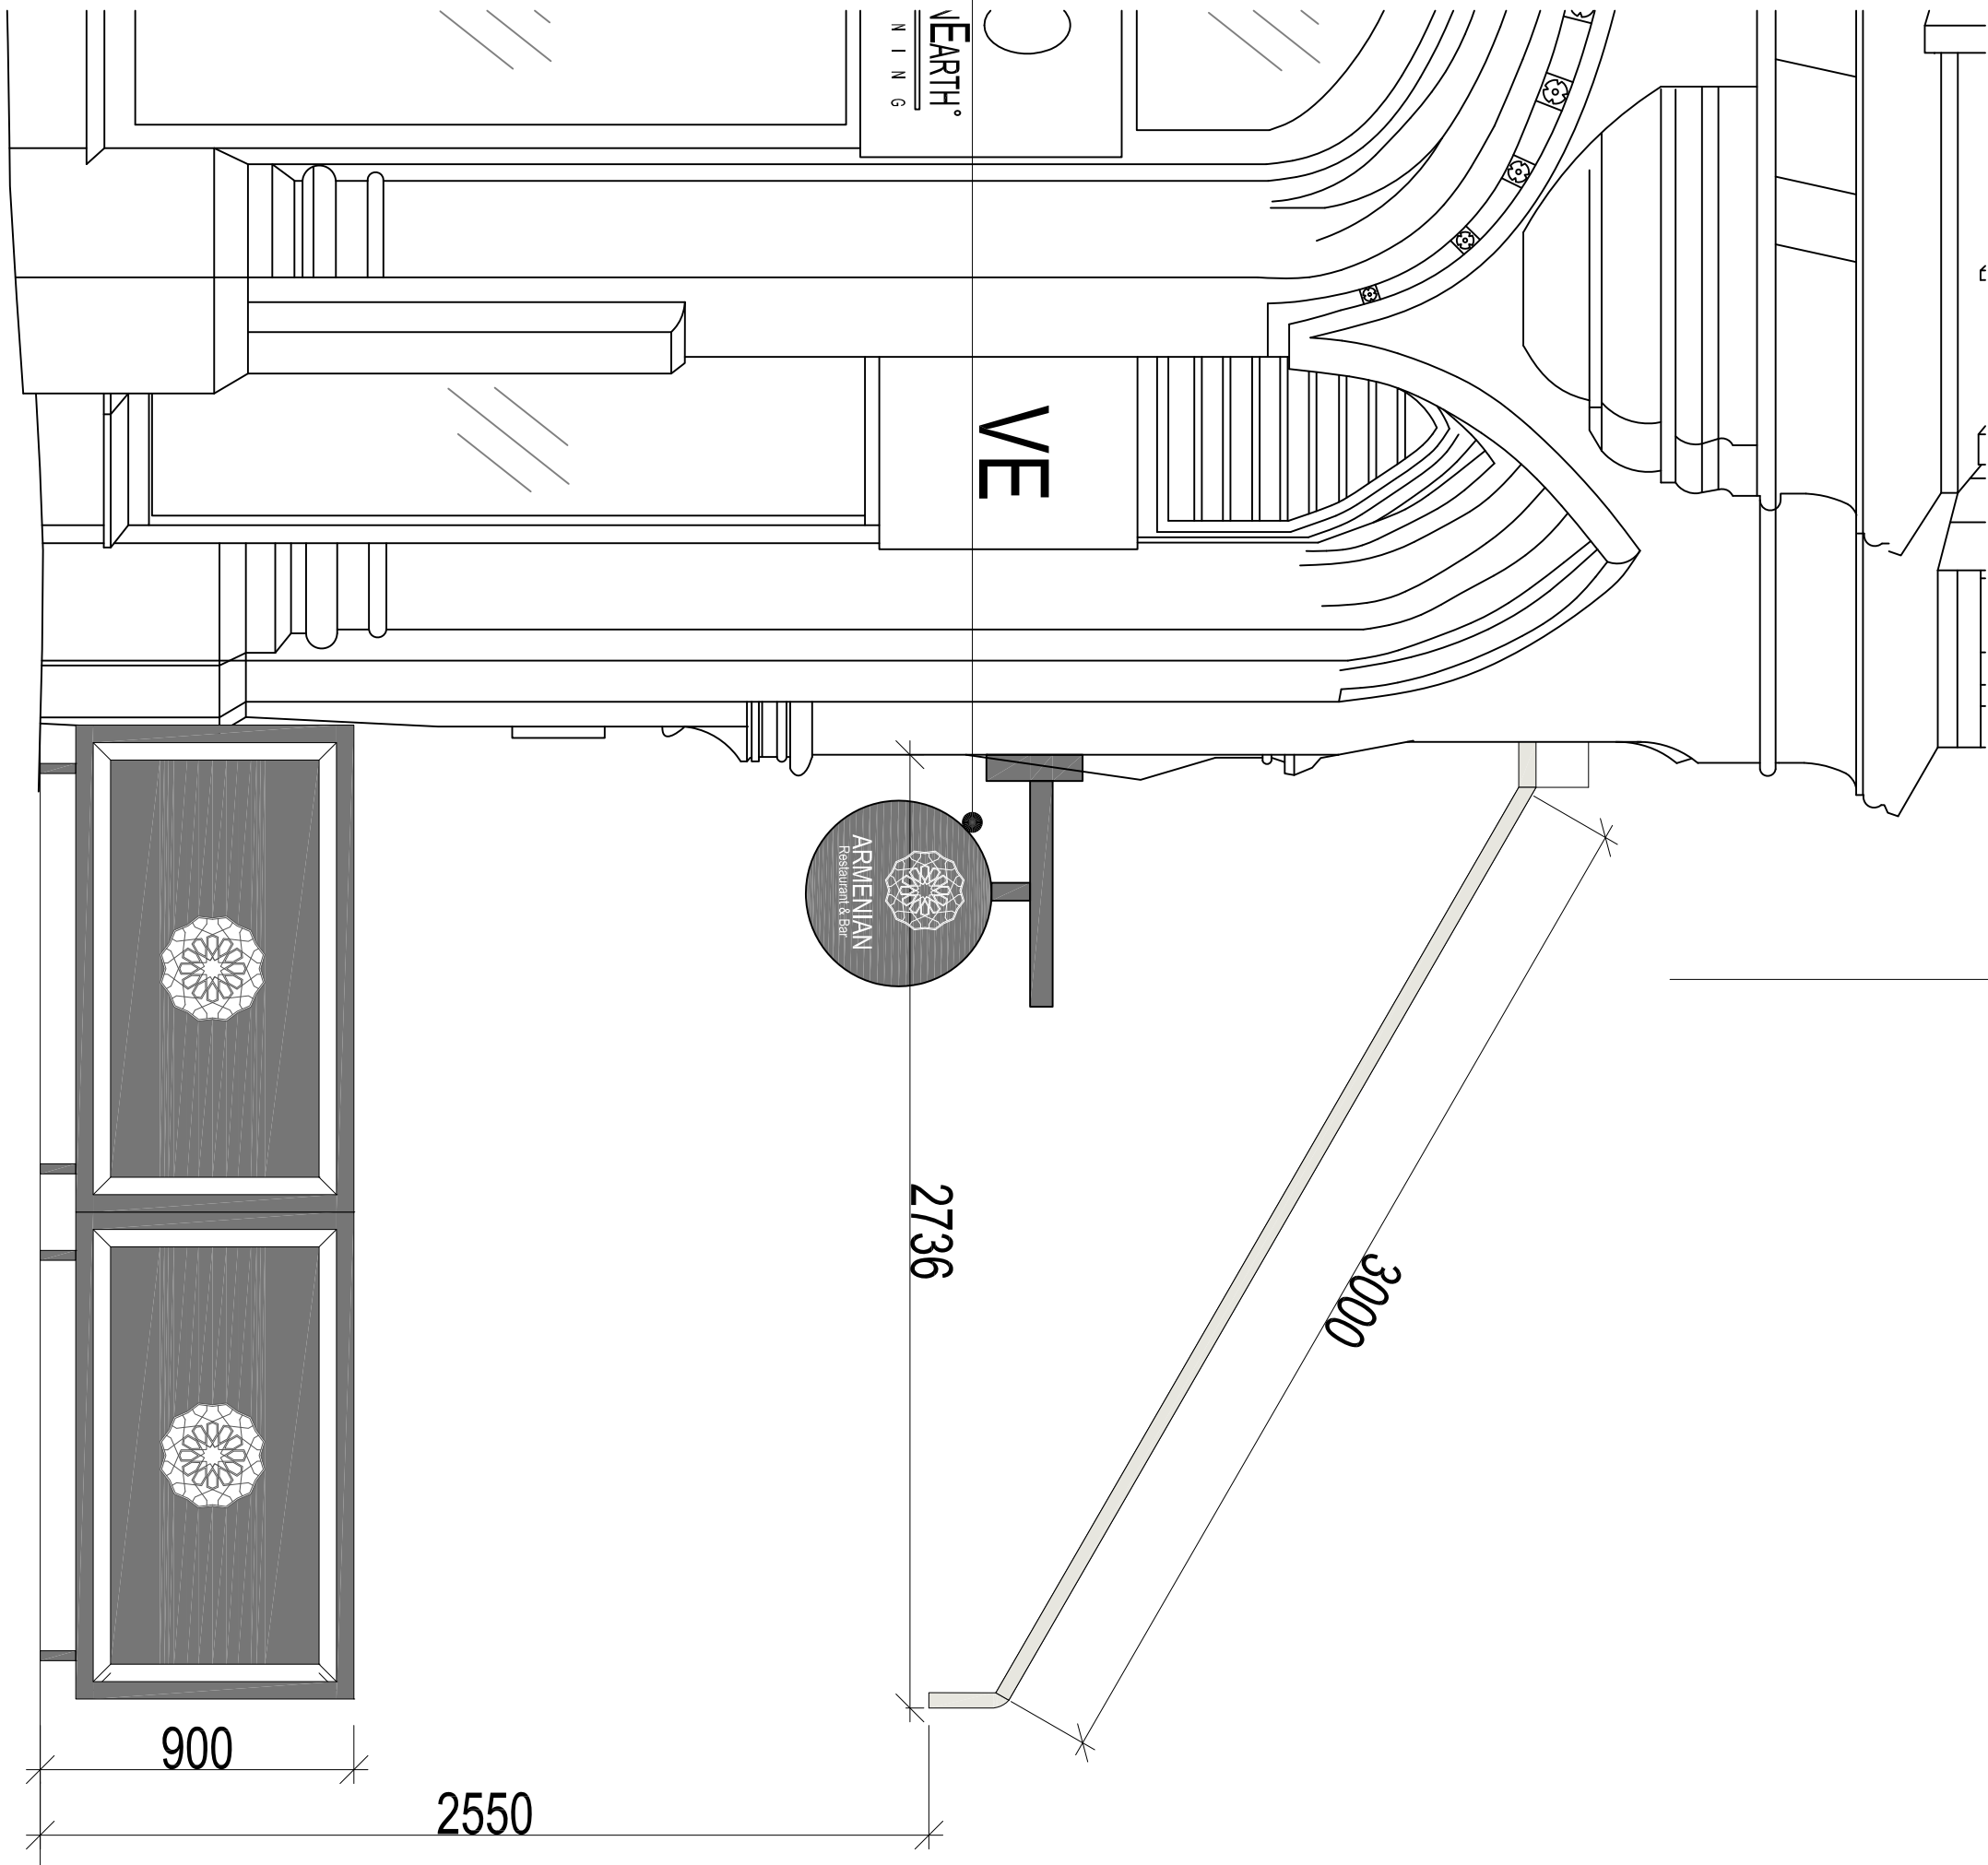

Entrance Side Elevation

Black Version

scale 1:20

WHERE CREATIVE IMAGINATION BECOMES A REALITY

CLIENT:

Armenian Experience

BUILDING:

Victoria Building
Albert Square
Manchester

DRAWING TITLE:

External Details (canopy closed)

DRAWN BY:

James C Scott

DATE:

August 2022

SIZE:

A1

REV:

DWG. No.:

C8S_10194.0.32

SCALE:

1:20

DOC FOR:

Planning

CUBE8
STUDIO

COPYRIGHT - The copyright in this drawing is vested in Cube8 Studio Ltd and no licence or assignment of any kind has been, or is, granted to any third party whether by provision of copies or originals of the drawings or otherwise unless otherwise agreed in writing. DO NOT SCALE FROM THIS DRAWING

| BUILDING APPRAISAL | HUMAN-CENTERED DESIGN | SPACE PLANNING | INTERIOR DESIGN & ARCHITECTURE | BRAND & IDENTITY | FURNITURE & ACCESSORIES | 3D VISUALISATION | PROJECT MANAGEMENT |

0161 849239

info@cube8studio.com

studio 427, The Mews, Mcr
Black & White Bld, London

www.cube8studio.com

