




Revisions			
Transmittal Set ID	Transmittal Set Name	Date	
P02	Proposed Basement Flat Removed from Plans and Elevations	19/08/2022	
P01	Planning Issue	30/06/2022	

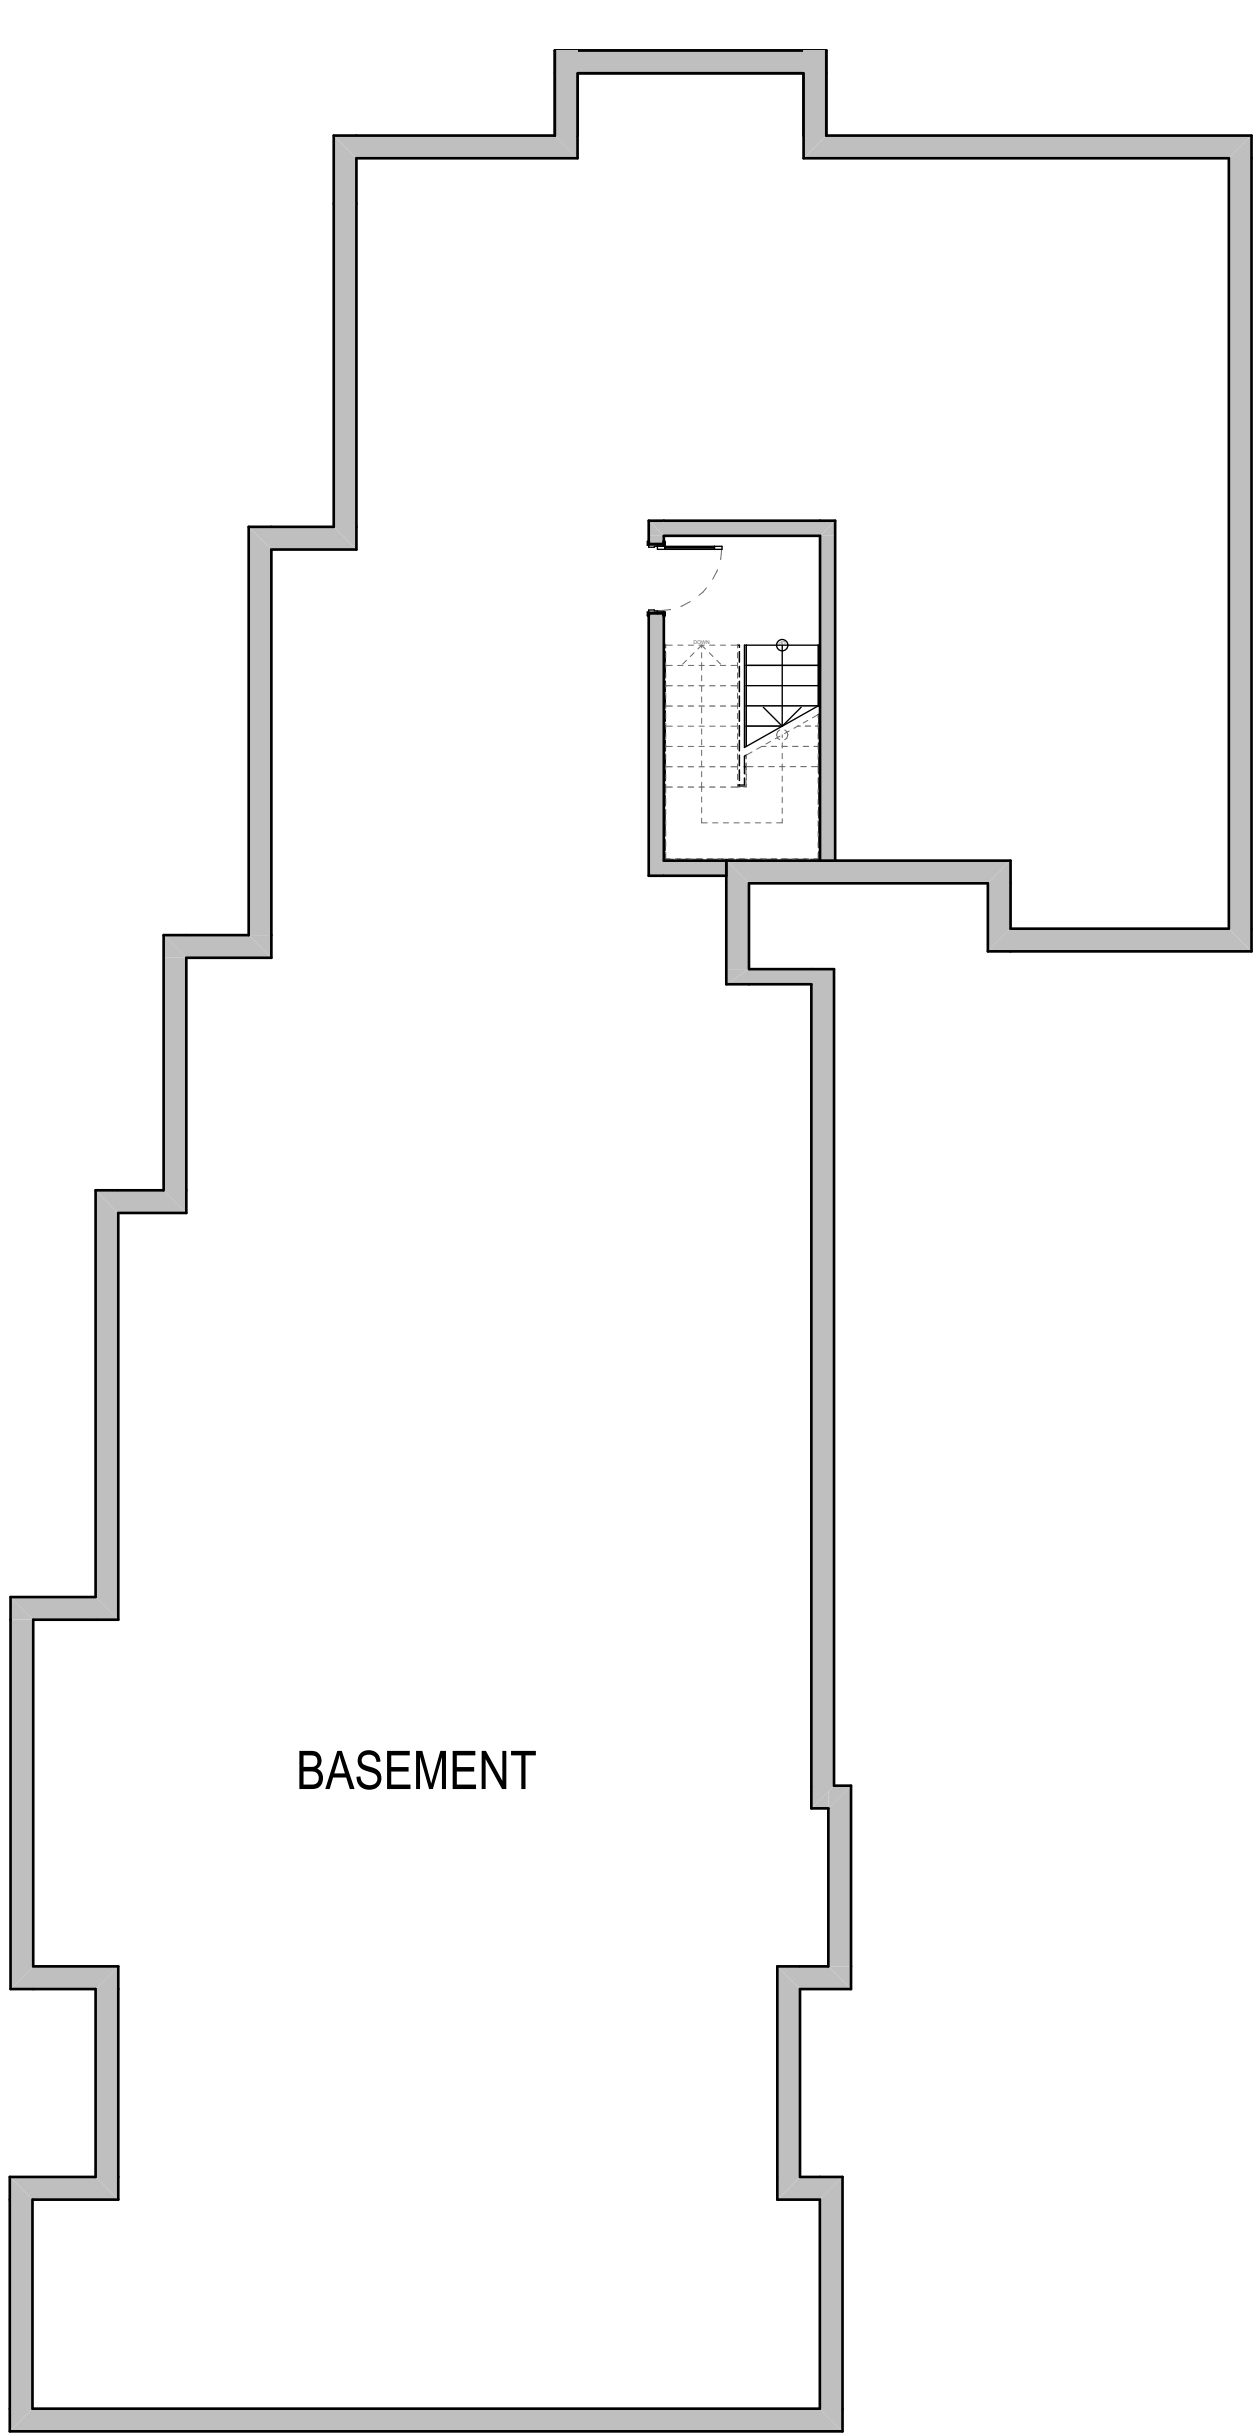


4 B1-Basement 1:100

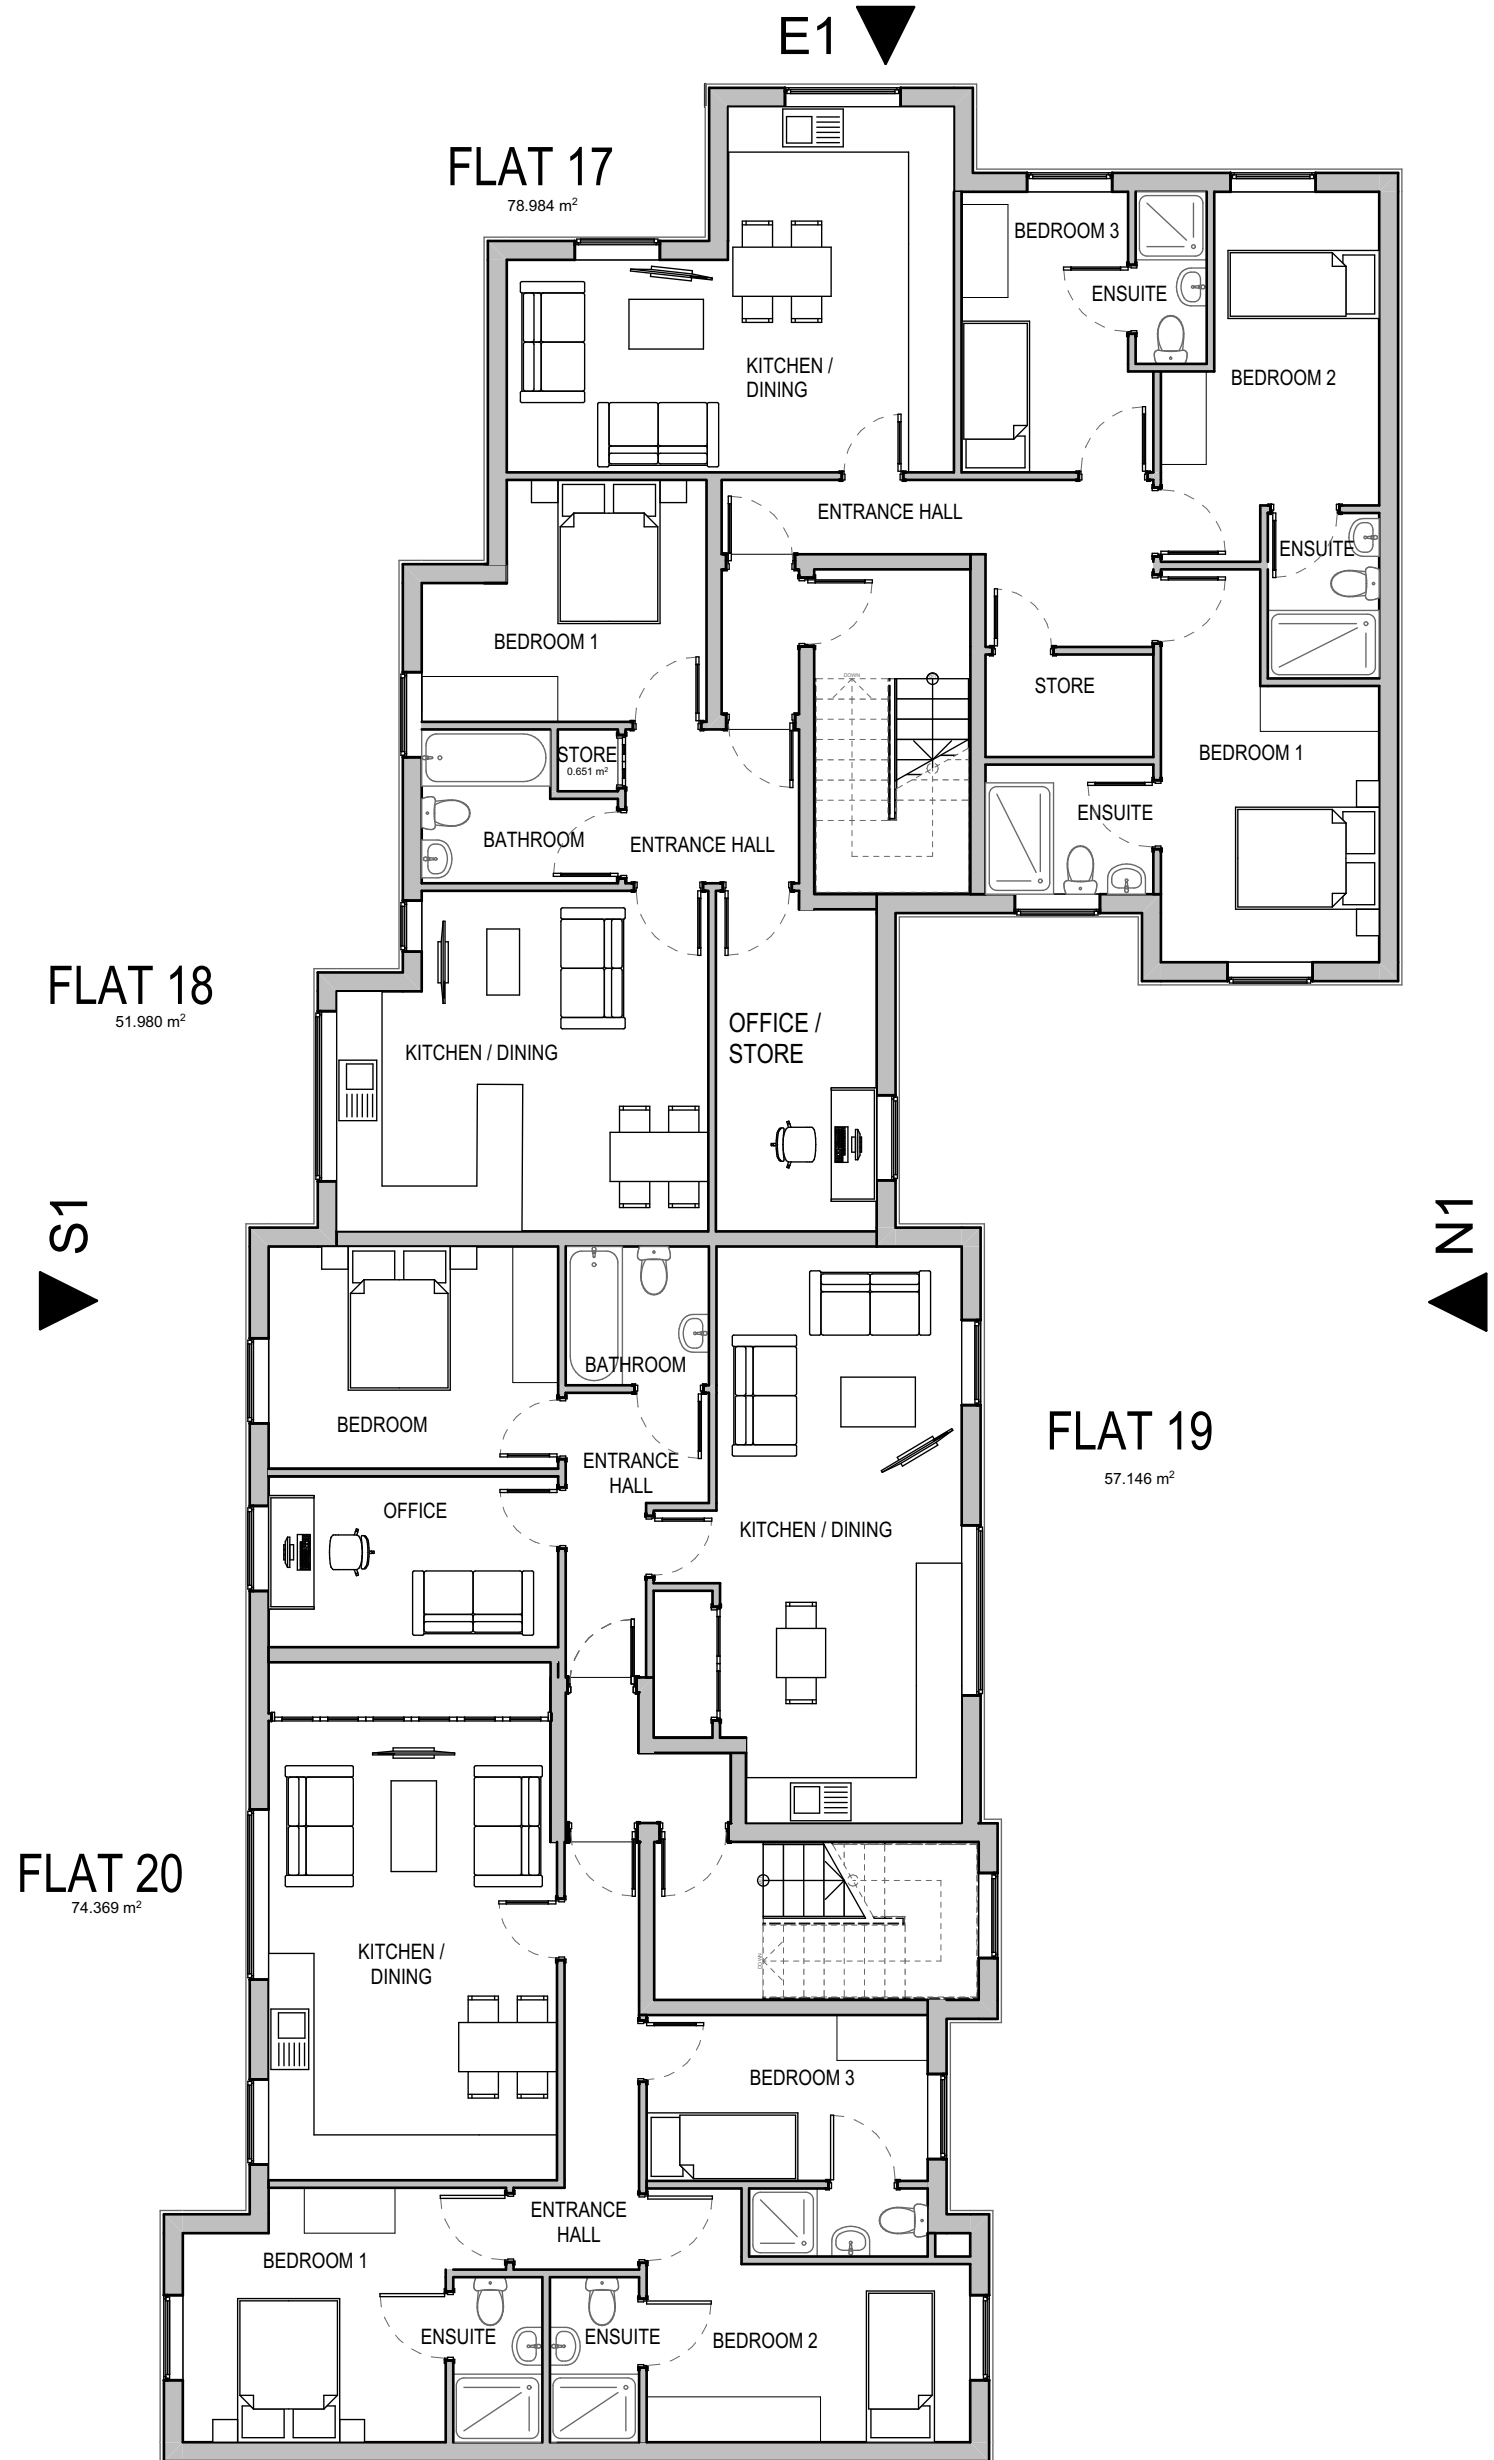

1 4th Floor 1:100

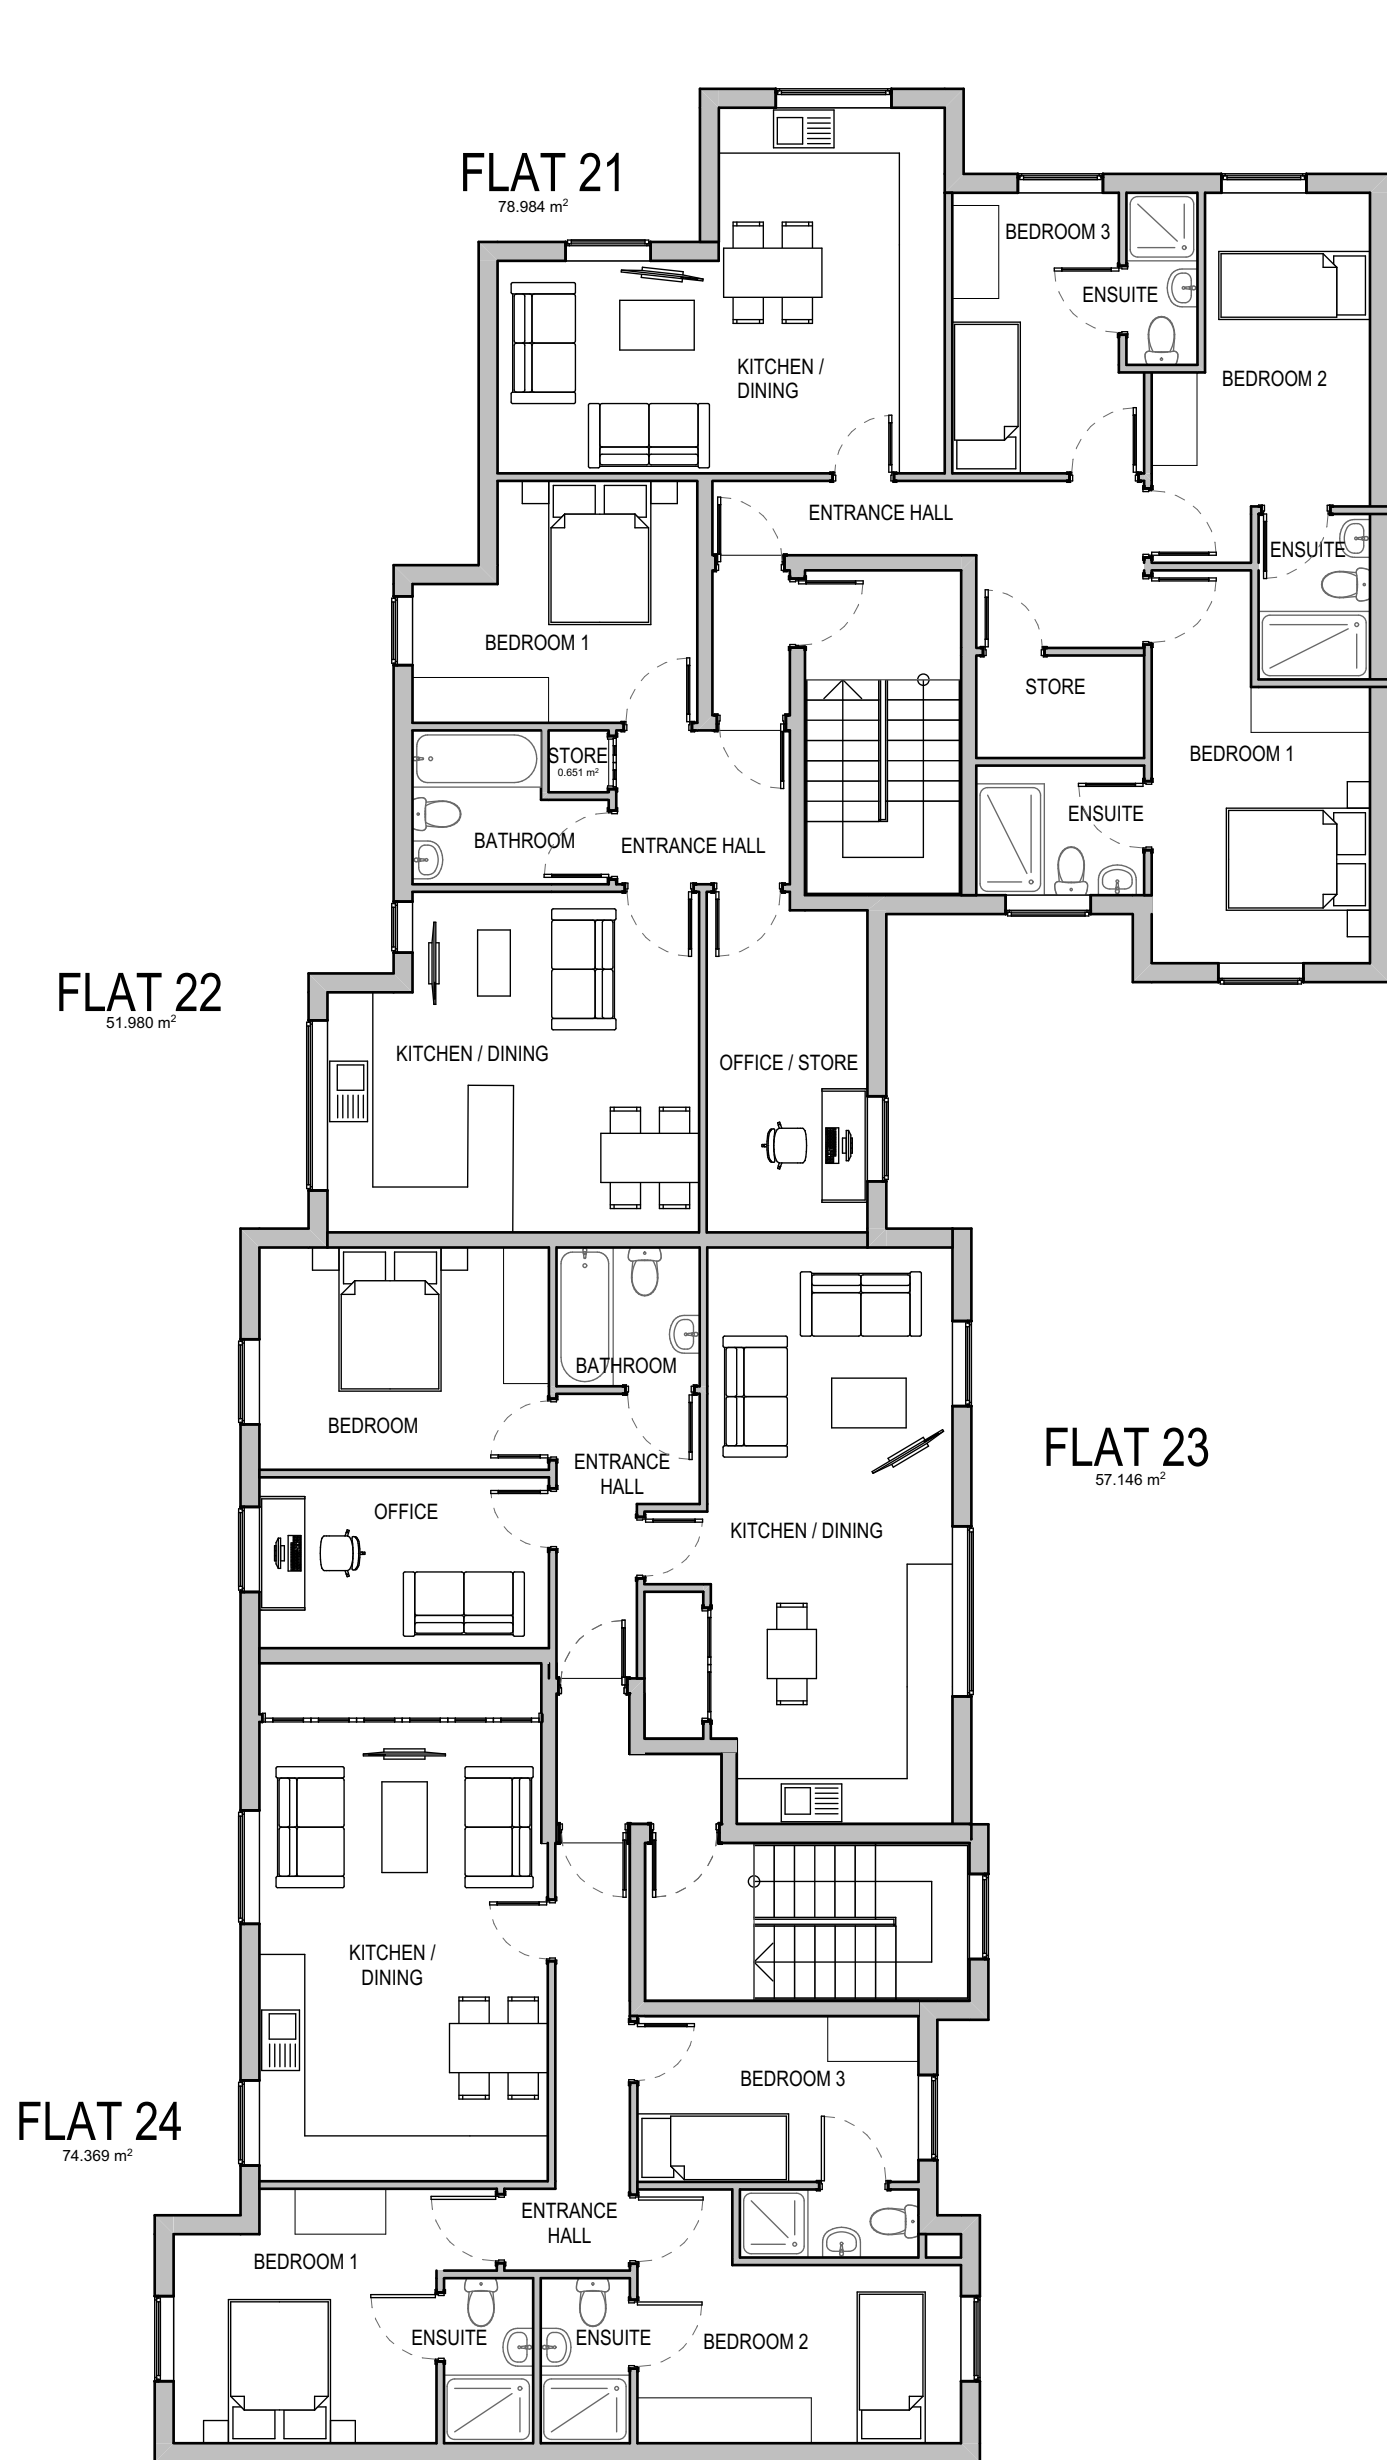

2 5th Floor 1:100

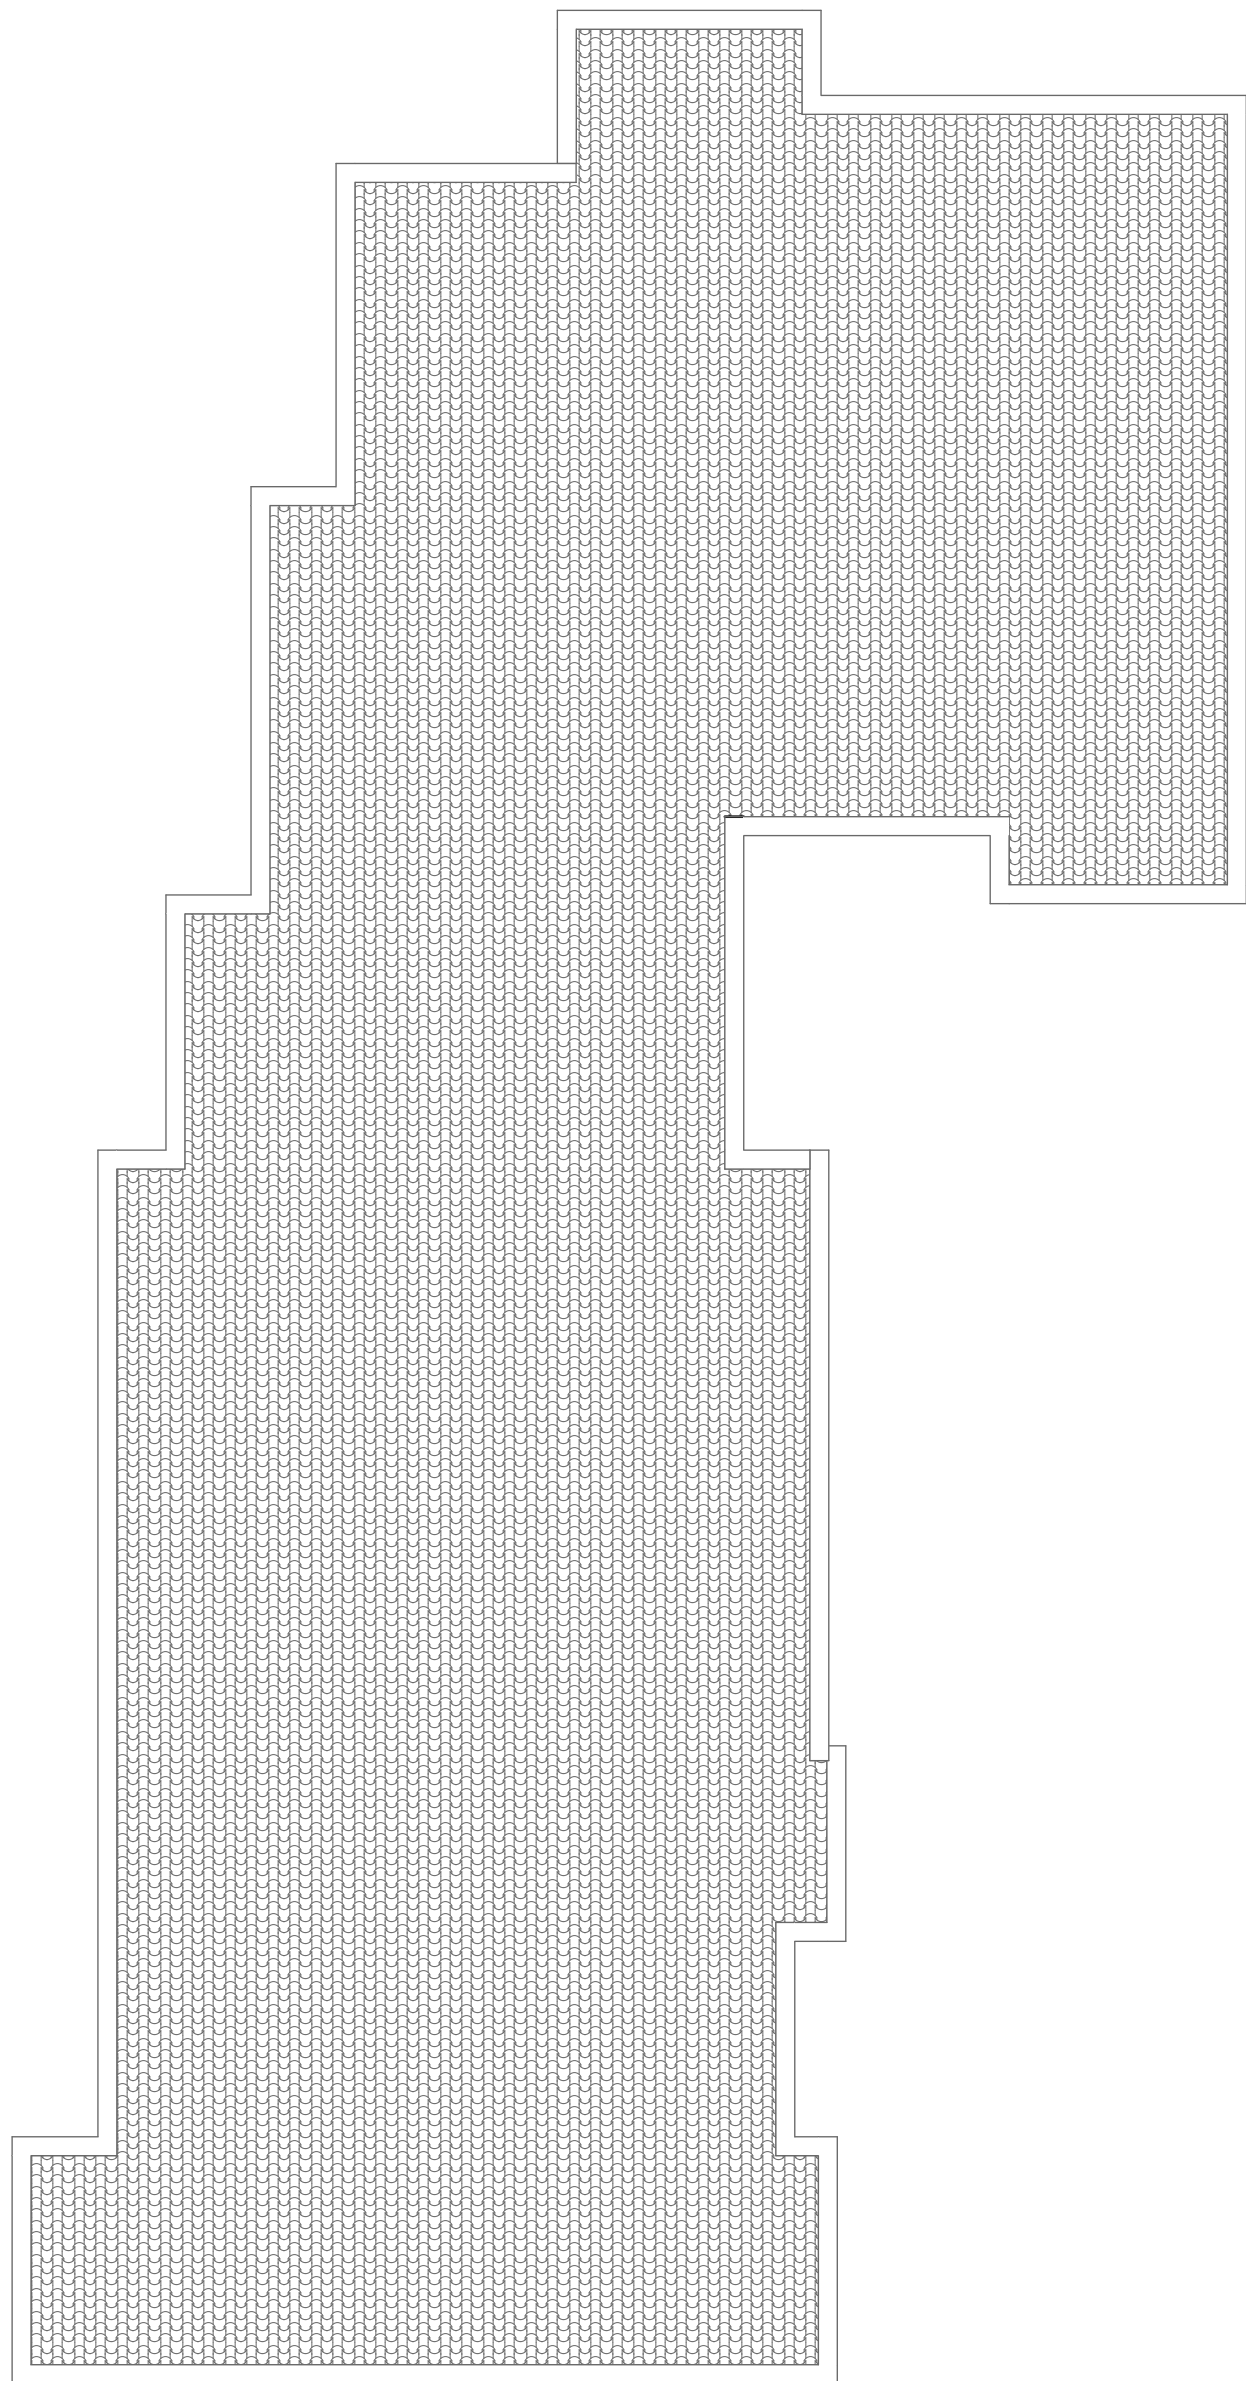

3 Roof Plan 1:100



Units 11/12 South Street
Park Hill
Sheffield
S2 5QX
T: +44 (0)114 275 9896
E: home@aadarchitects.co.uk

Planning

Client Details
Rafal Kupis

Beechwood House, Lady Barn
Lane, Manchester,

Extension to Residential Apartment
Block

Proposed Floor Plans

scale(s): 1:100 @A1		
date	drawn by	checked by
19/08/2022	GB	PN

Job Number: 022-024

Document Number:
022024-AAD-01-ZZ-DR-A-0004-P02

This document and its design content is copyright ©. It shall be read in conjunction with all other associated project information including models, specifications, schedules and related consultants documents. Do not scale from documents. All dimensions to be checked on site. Immediately report any discrepancies, errors or omissions on this document to the Originator. If in doubt ASK. Where this document has been printed at a paper size not indicated on the drawing the user should be aware that scales will also vary and care should be taken when viewing these drawings.