



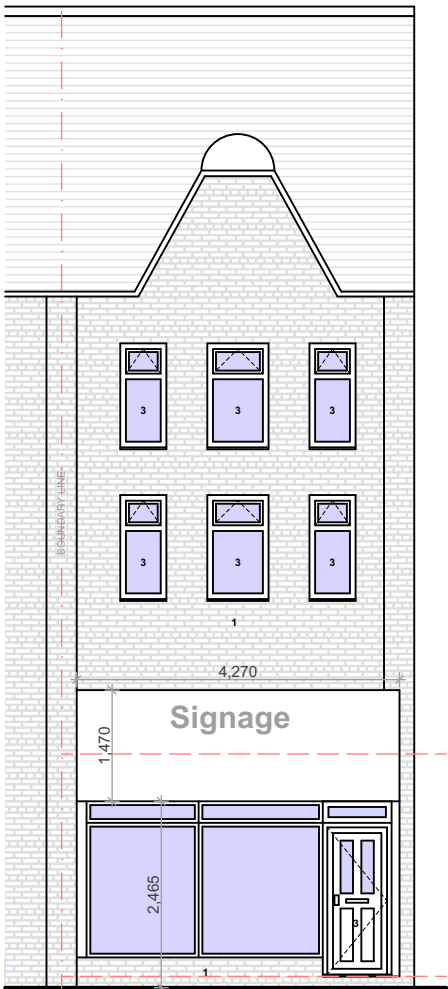


EXISTING GA FRONT
ELEVATION @1:100

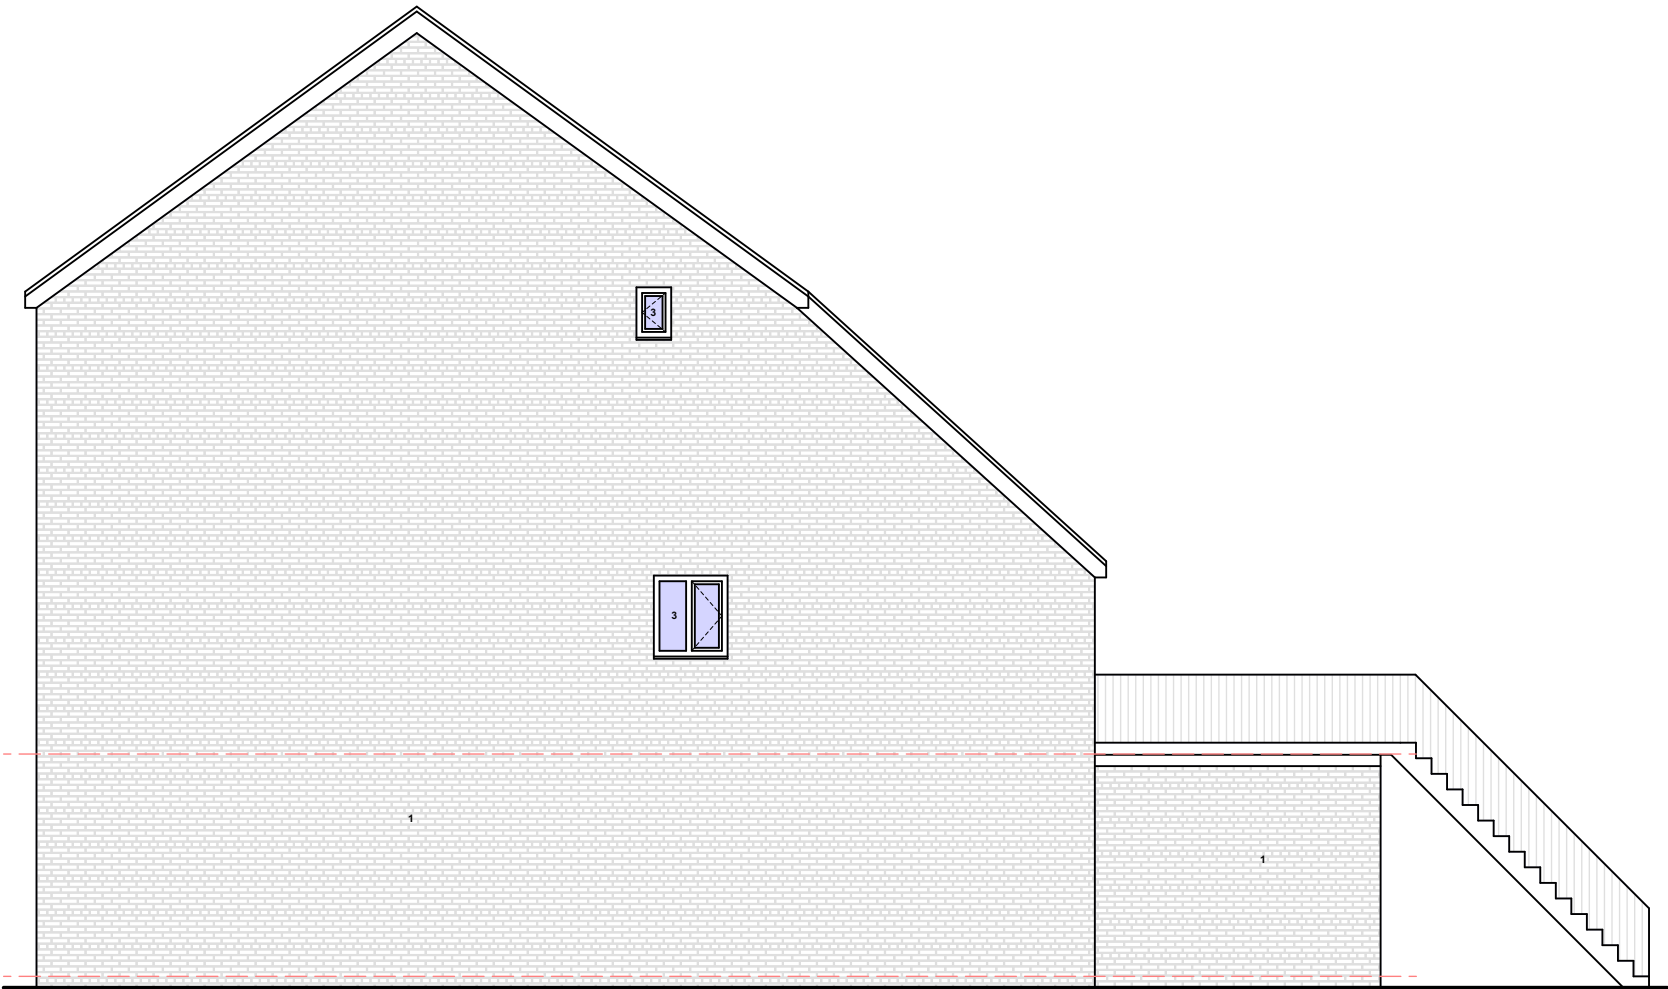


EXISTING GA SIDE
ELEVATION 1 @1:100



EXISTING GA REAR
ELEVATION @1:100

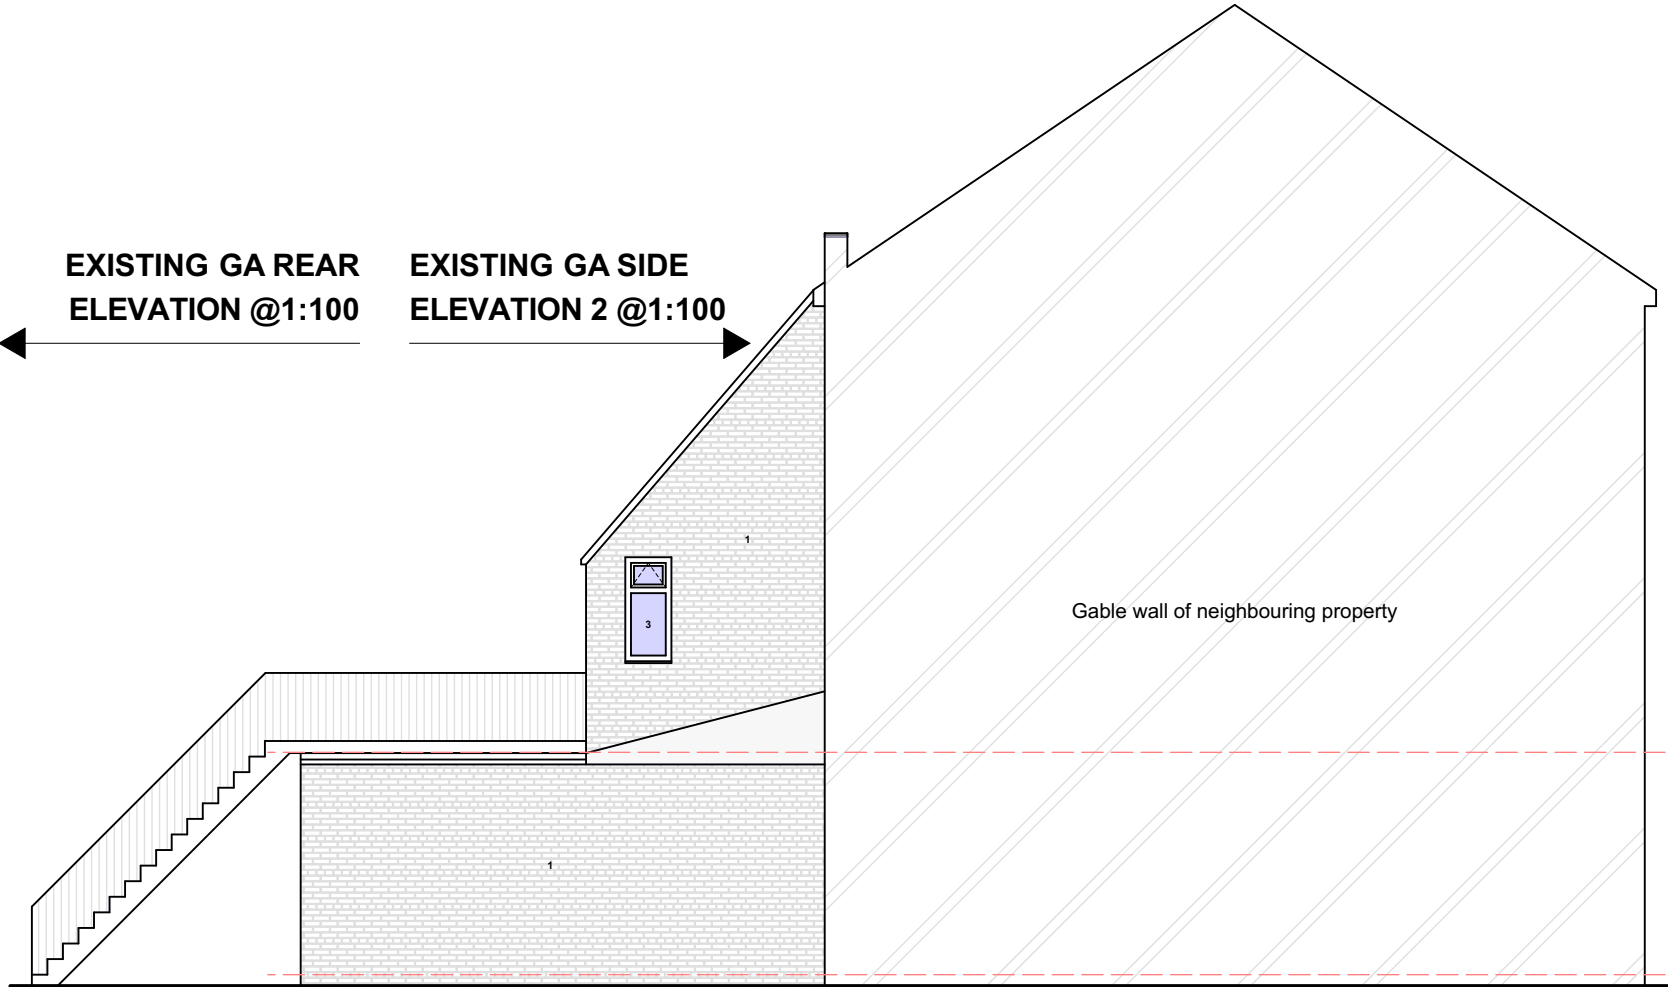

EXISTING GA SIDE
ELEVATION 2 @1:100

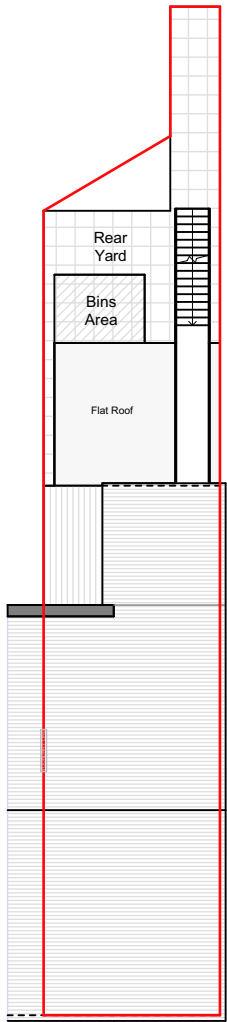

STOCKPORT ROAD

EXISTING GA
SITE PLAN @1:200

notes

This drawing is subject to a detailed building and site survey, therefore no guarantee of its accuracy can be given. This drawing has been draughted in accordance with the clients design requirements. All areas are approximate and are subject to a detailed building and site survey and further design development. All dimensions should be checked prior to commencement of construction on site. Measurements should not be taken off the drawing.

All dimensions shown are in millimetres (mm).

Text Key

- Existing facing brickwork
- Existing slate roof tiles
- Existing uPVC door/window
- Existing render
- Proposed slate roof tiles
- Proposed frameless door/window



PL1 Red line boundary updated 25.08.22
PL0 Planning Issue 09.05.22



NADA Architects Ltd
169 Kingsway
Burnage
Manchester
M19 2ND
Mob: 07974 735527
E: ahmed@nadaarchitects.com
W: www.nadaarchitects.com

D - design PL - planning PT - pre-tender
T - tender P - preliminary
C - construction R - record

NOREEN ASLAM

COMMERCIAL ALTERATIONS
827 STOCKPORT ROAD,
MANCHESTER, M19 3PN

EXISTING GA SITE PLAN &
ELEVATIONS

scale	date	drawn	checked
1:100 @ A3	09.05.22	MH	AC
1:200 @ A3			

job no	(category)	dwg no	revision
--------	------------	--------	----------

22-1053 (01)001 PL1

Drawing measurements shall not be obtained by scaling. Verify all dims prior to construction. Immediately report any discrepancies on this drawing to Architect. This drawing shall be read in conjunction with associated specifications and related consultant's documents.