


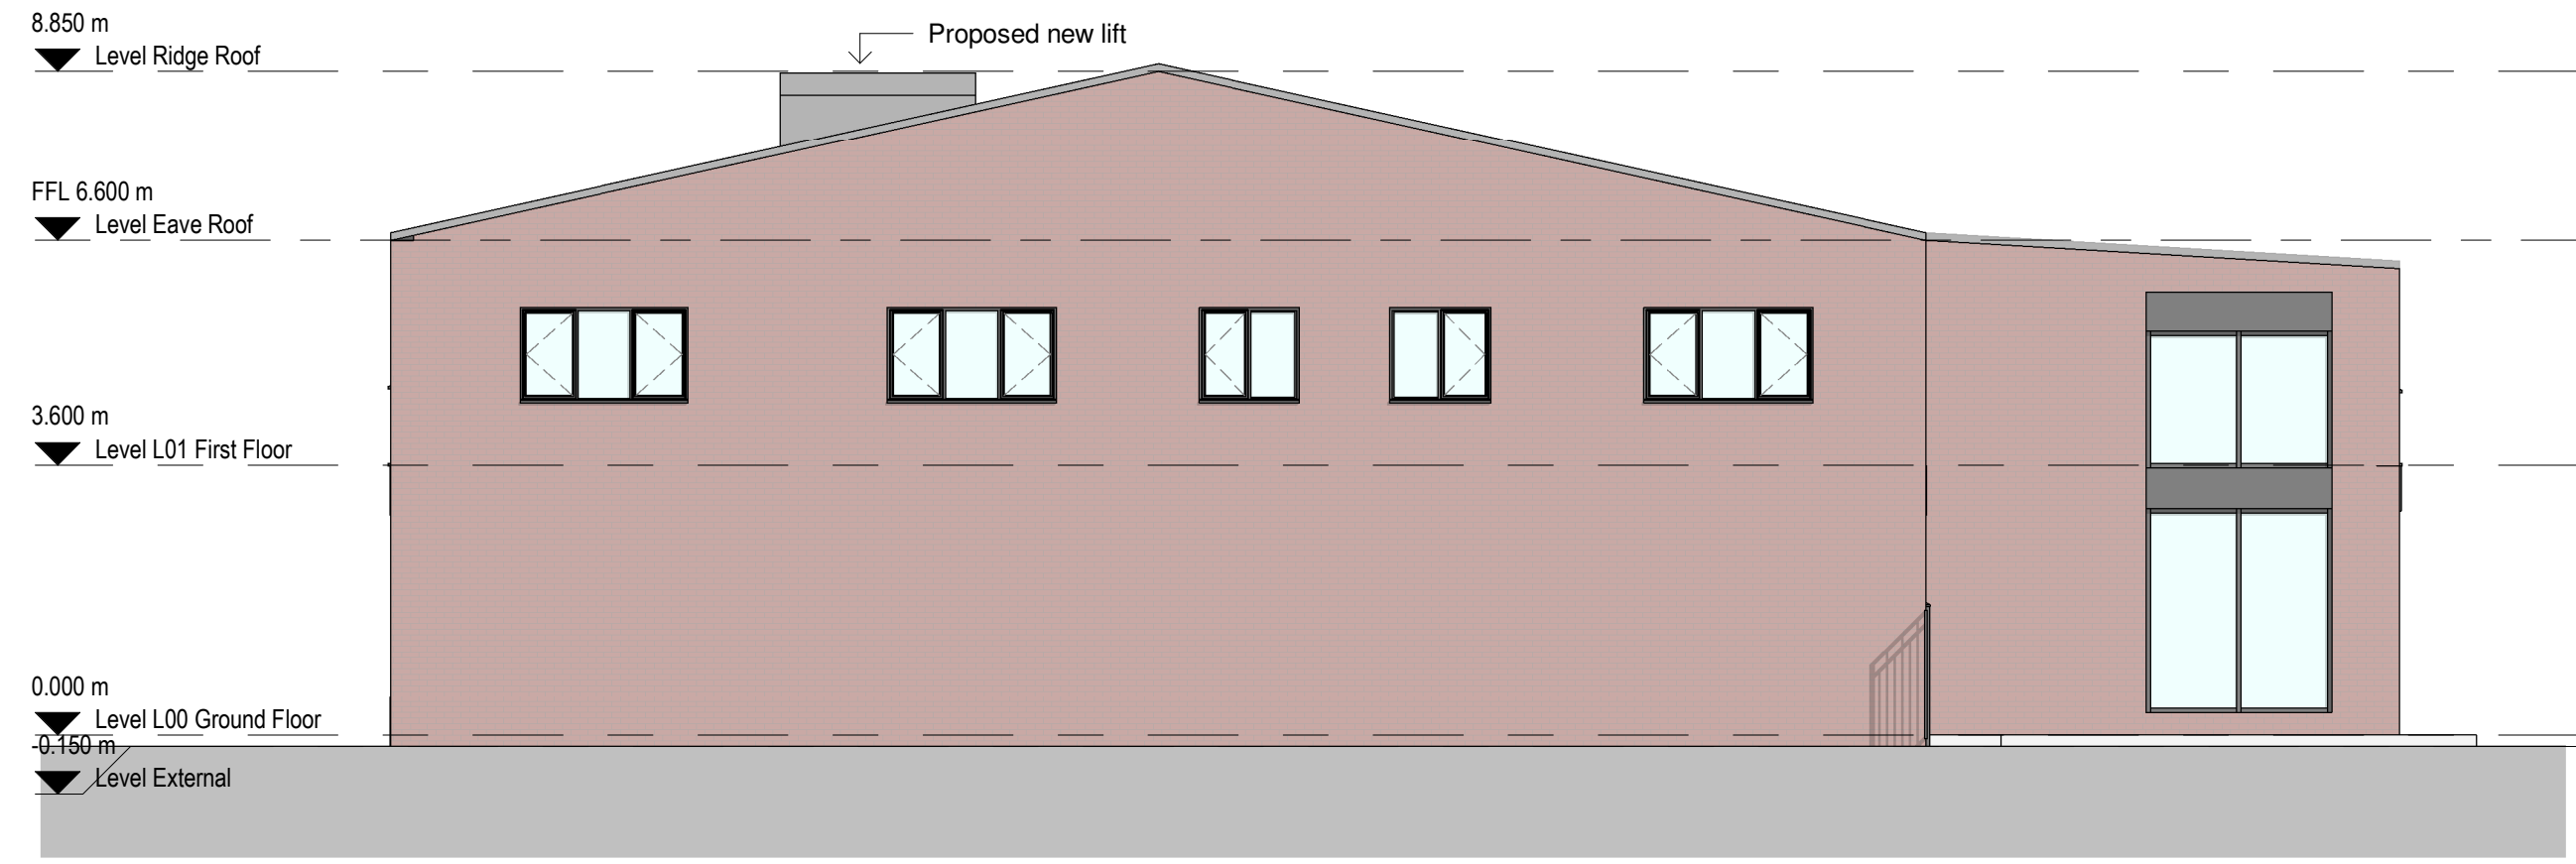


1 Proposed West Elevation  
1 : 100



3 Proposed East Elevation  
1 : 100



2 Proposed South Elevation  
1 : 100

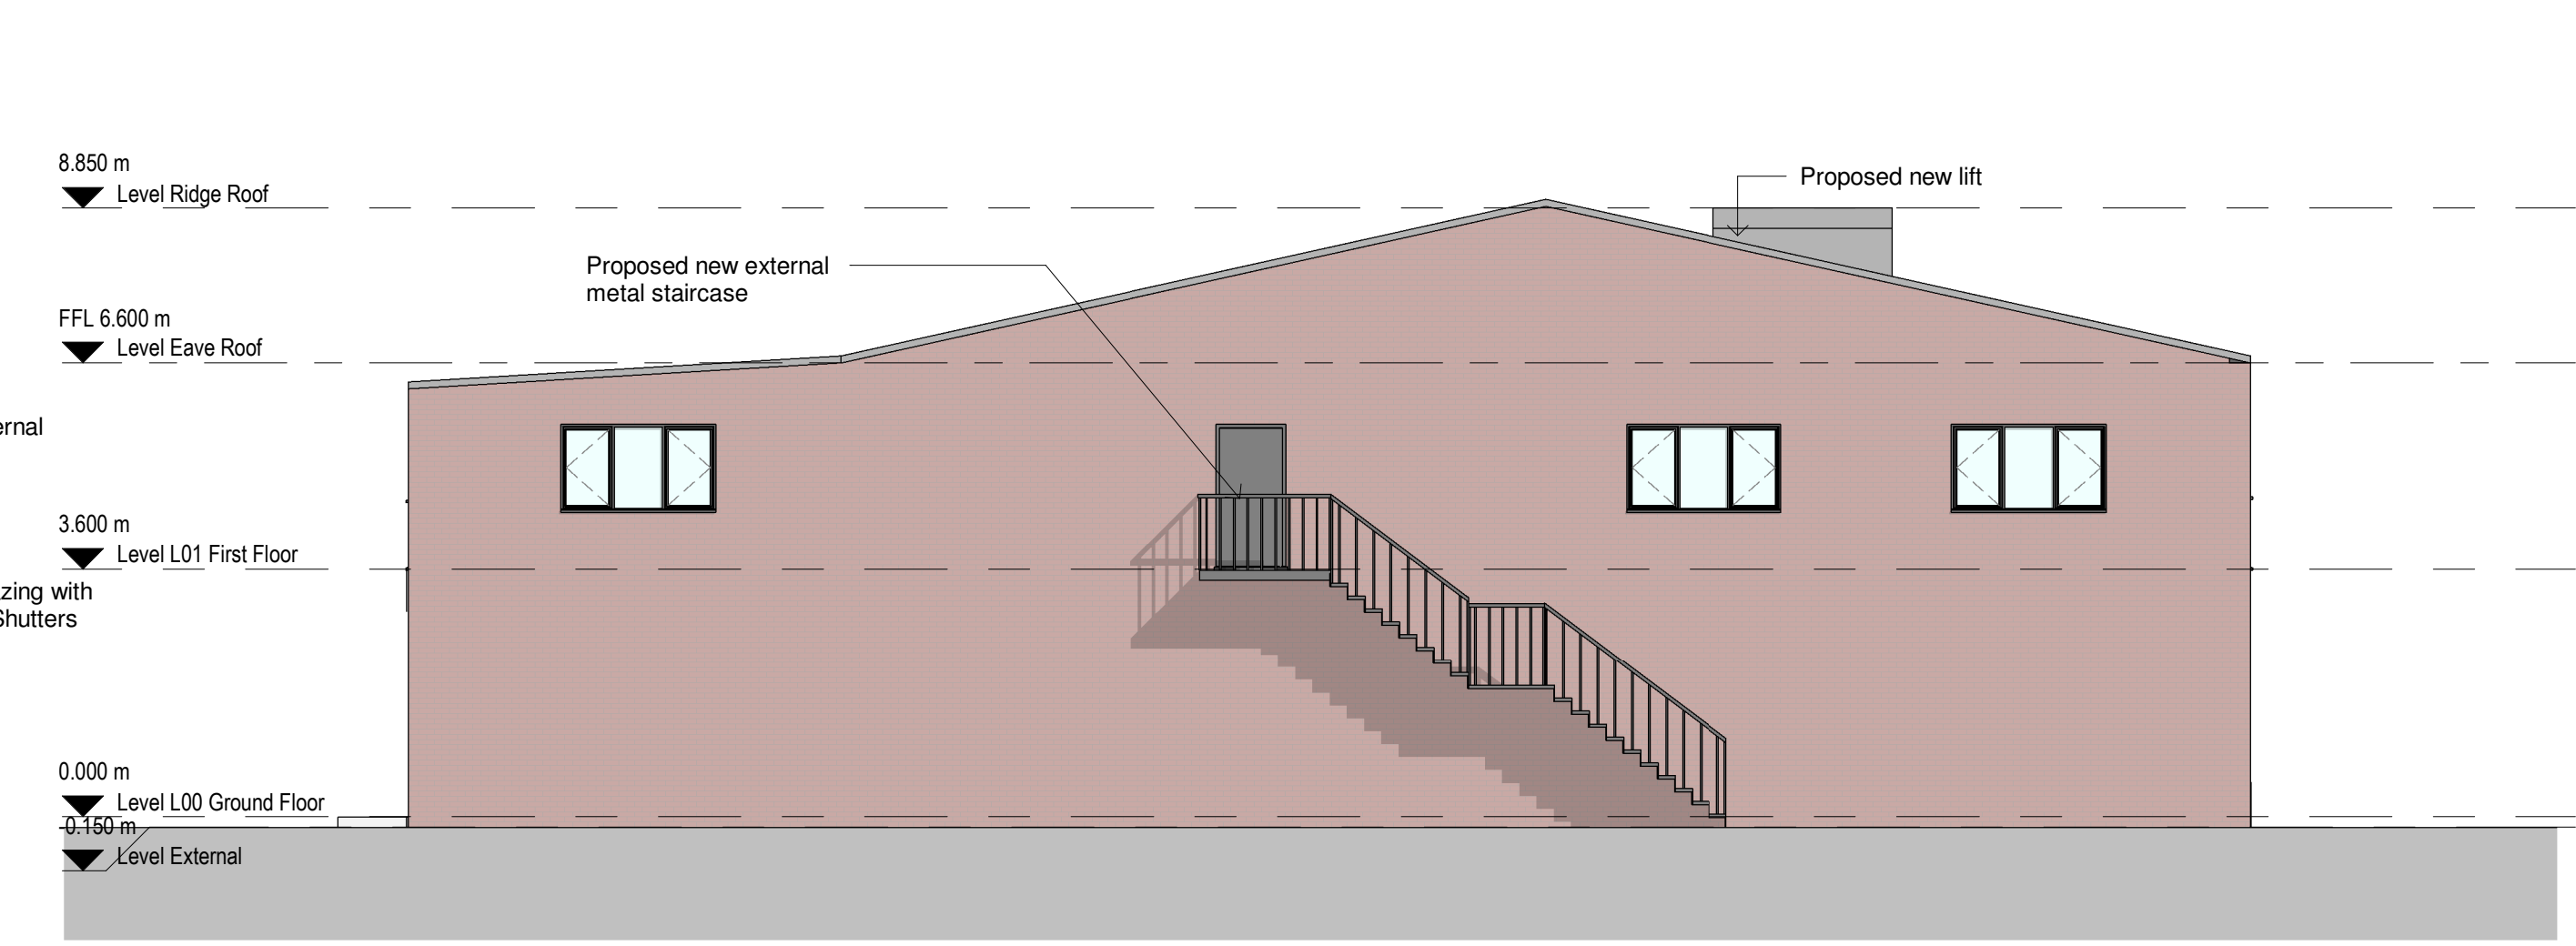

4 Proposed North Elevation  
1 : 100



5 Front View



6 Rear View

|     |          |     |     |                                      |                              |
|-----|----------|-----|-----|--------------------------------------|------------------------------|
| 4   | 04/08/22 | SA  | SH  | Amended Proposed Project Layout      |                              |
| 3   | 26/07/22 | SA  | SH  | Amended Bin Stores, Lift & First Flo |                              |
| 2   | 20/07/22 | SA  | SH  | Amended Bin Stores & First Floor     |                              |
| 1   | 15/07/22 | SA  | SH  | Initial Issue                        |                              |
| No. | Date     | Dwn | Chk | App                                  | Revision or reason for issue |

Client  
PARISIAN Ltd

createit studios  
...leave an impression

Create It Studios (NW) Ltd  
Universal Square  
Devonshire Street North  
Manchester  
M12 5JH

info@createitstudios.co.uk

Project Title  
Parisian House, 145 Cheetham  
Hill Road, Manchester, M8 8LY

Scale / North Point  
1 : 100  
0 1 2 3 4m  
1:100

Drawing Title  
Proposed Elevations

|                |                |          |    |
|----------------|----------------|----------|----|
| Drawing Number | A1448(02)AP002 | Revision | P4 |
| Drawing Status | Preliminary    |          |    |