



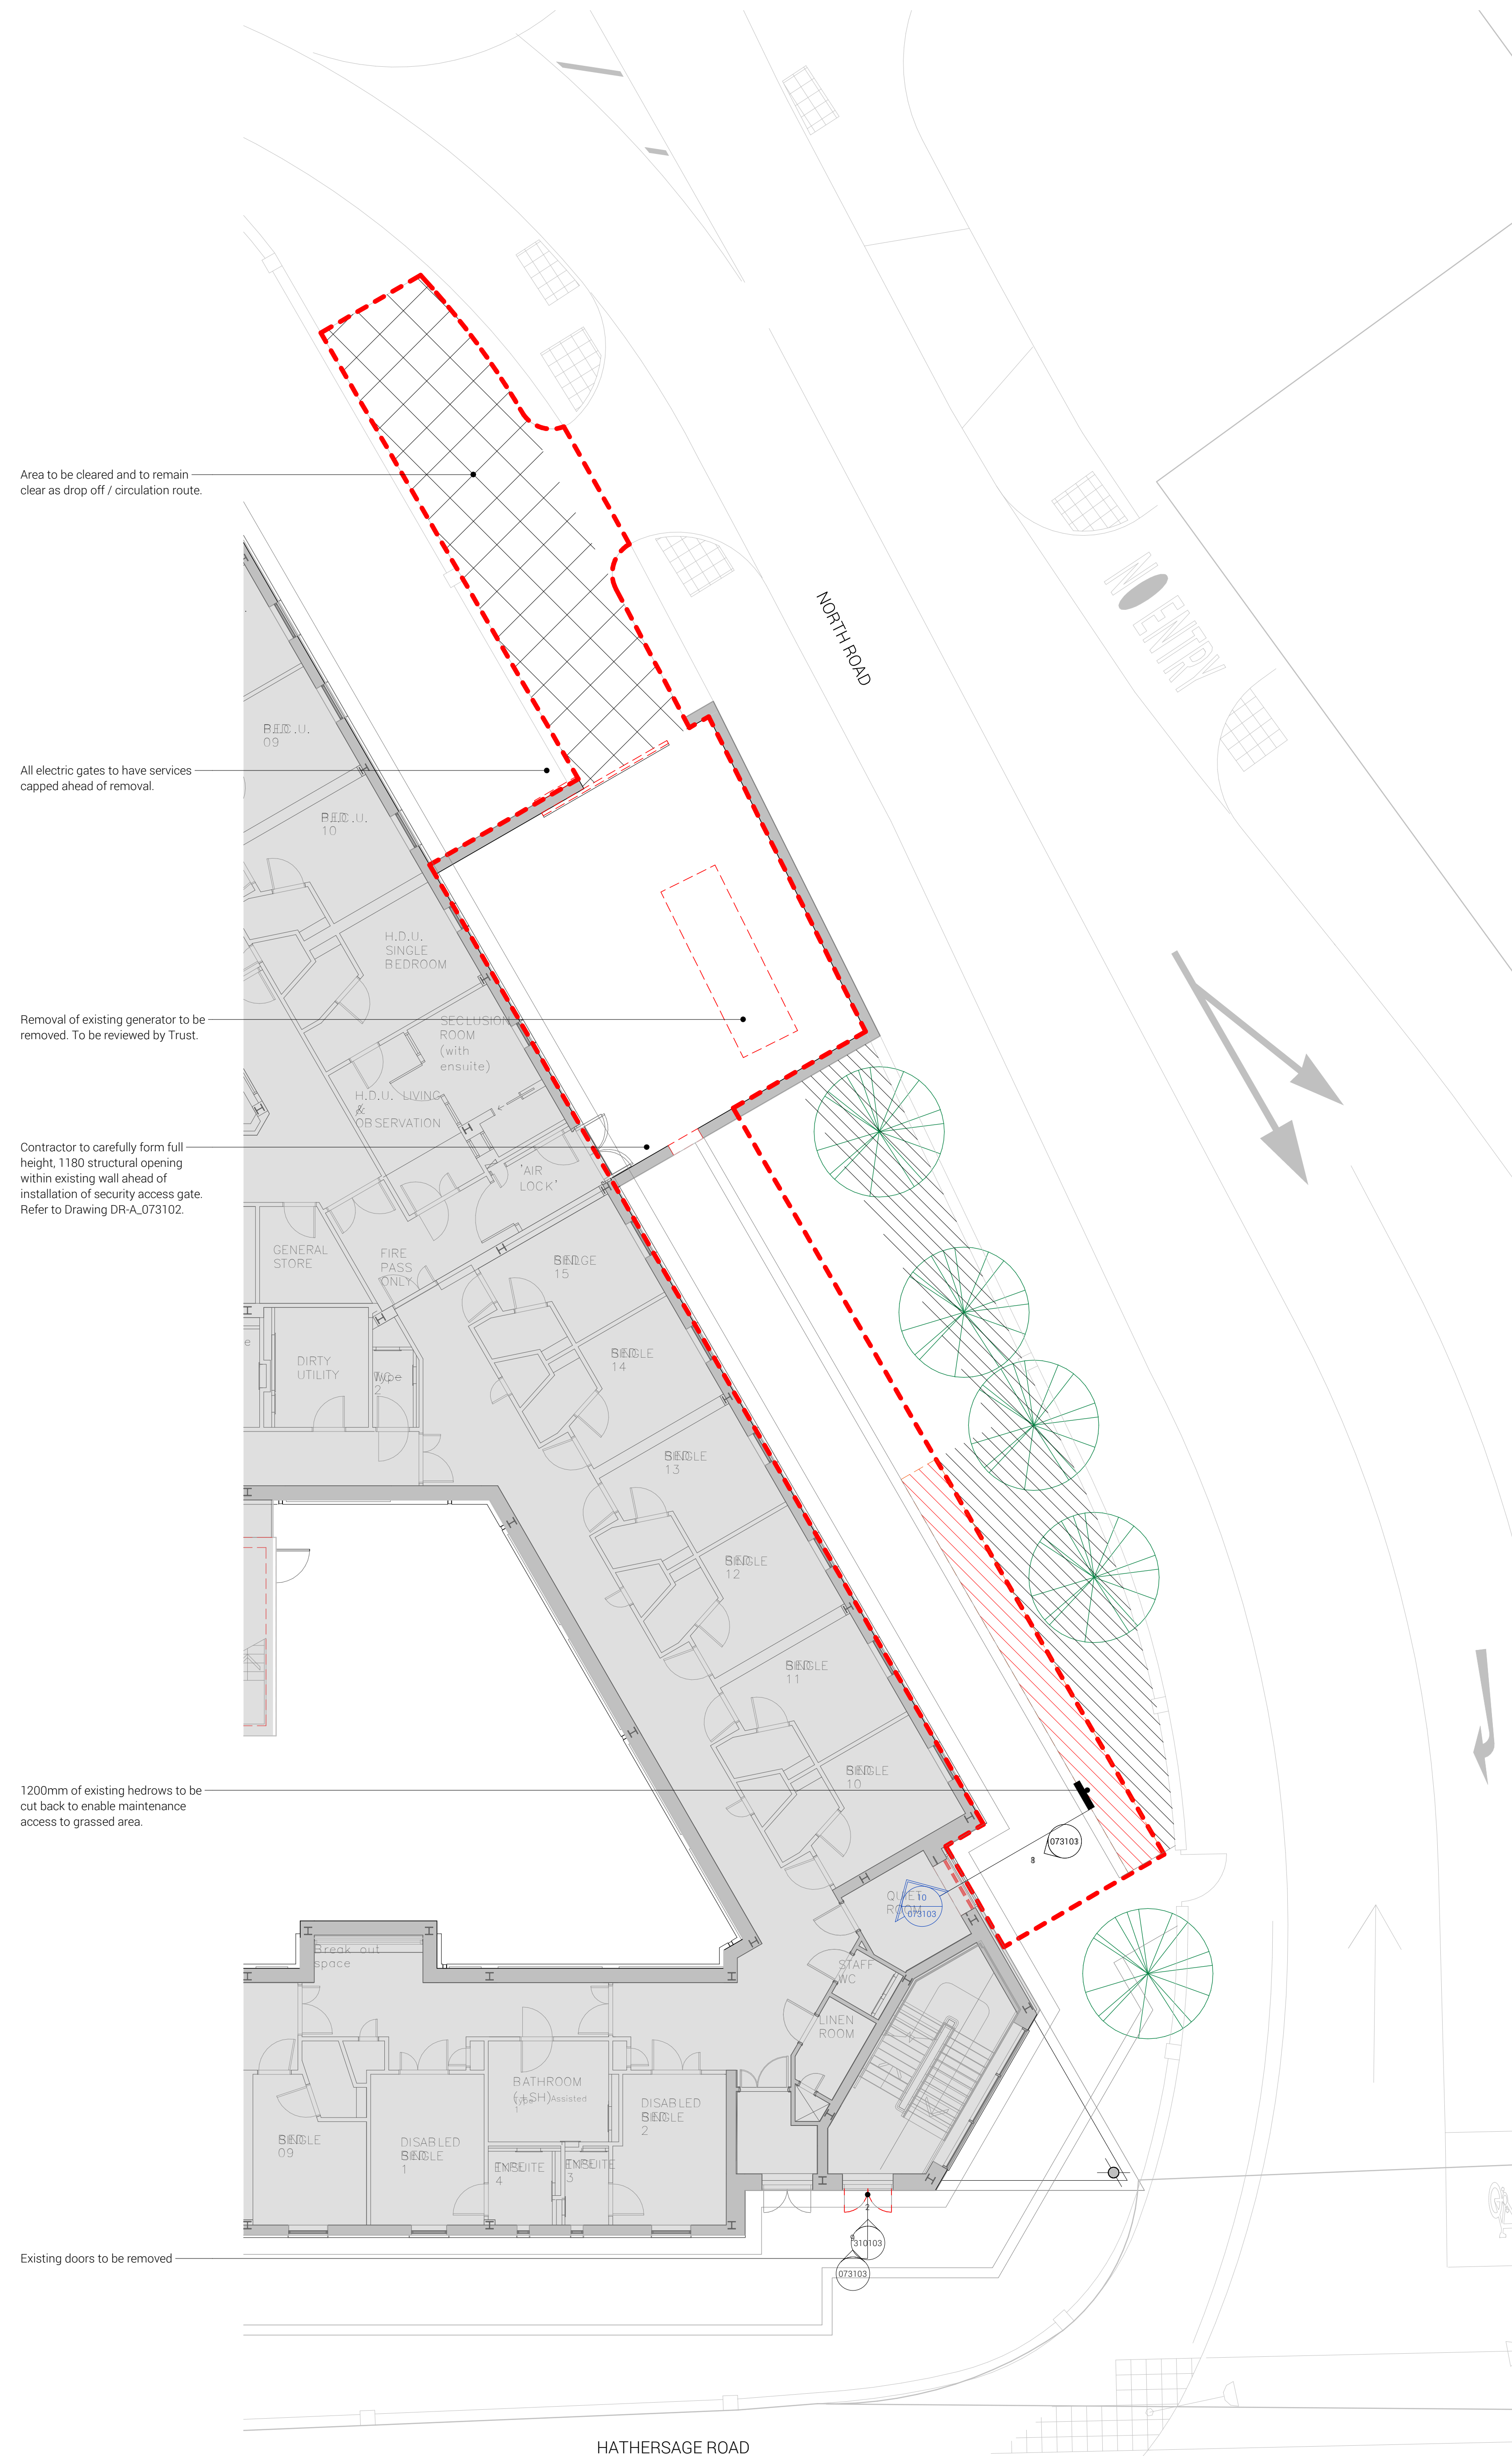

External Works - Demolition Plan
1:100

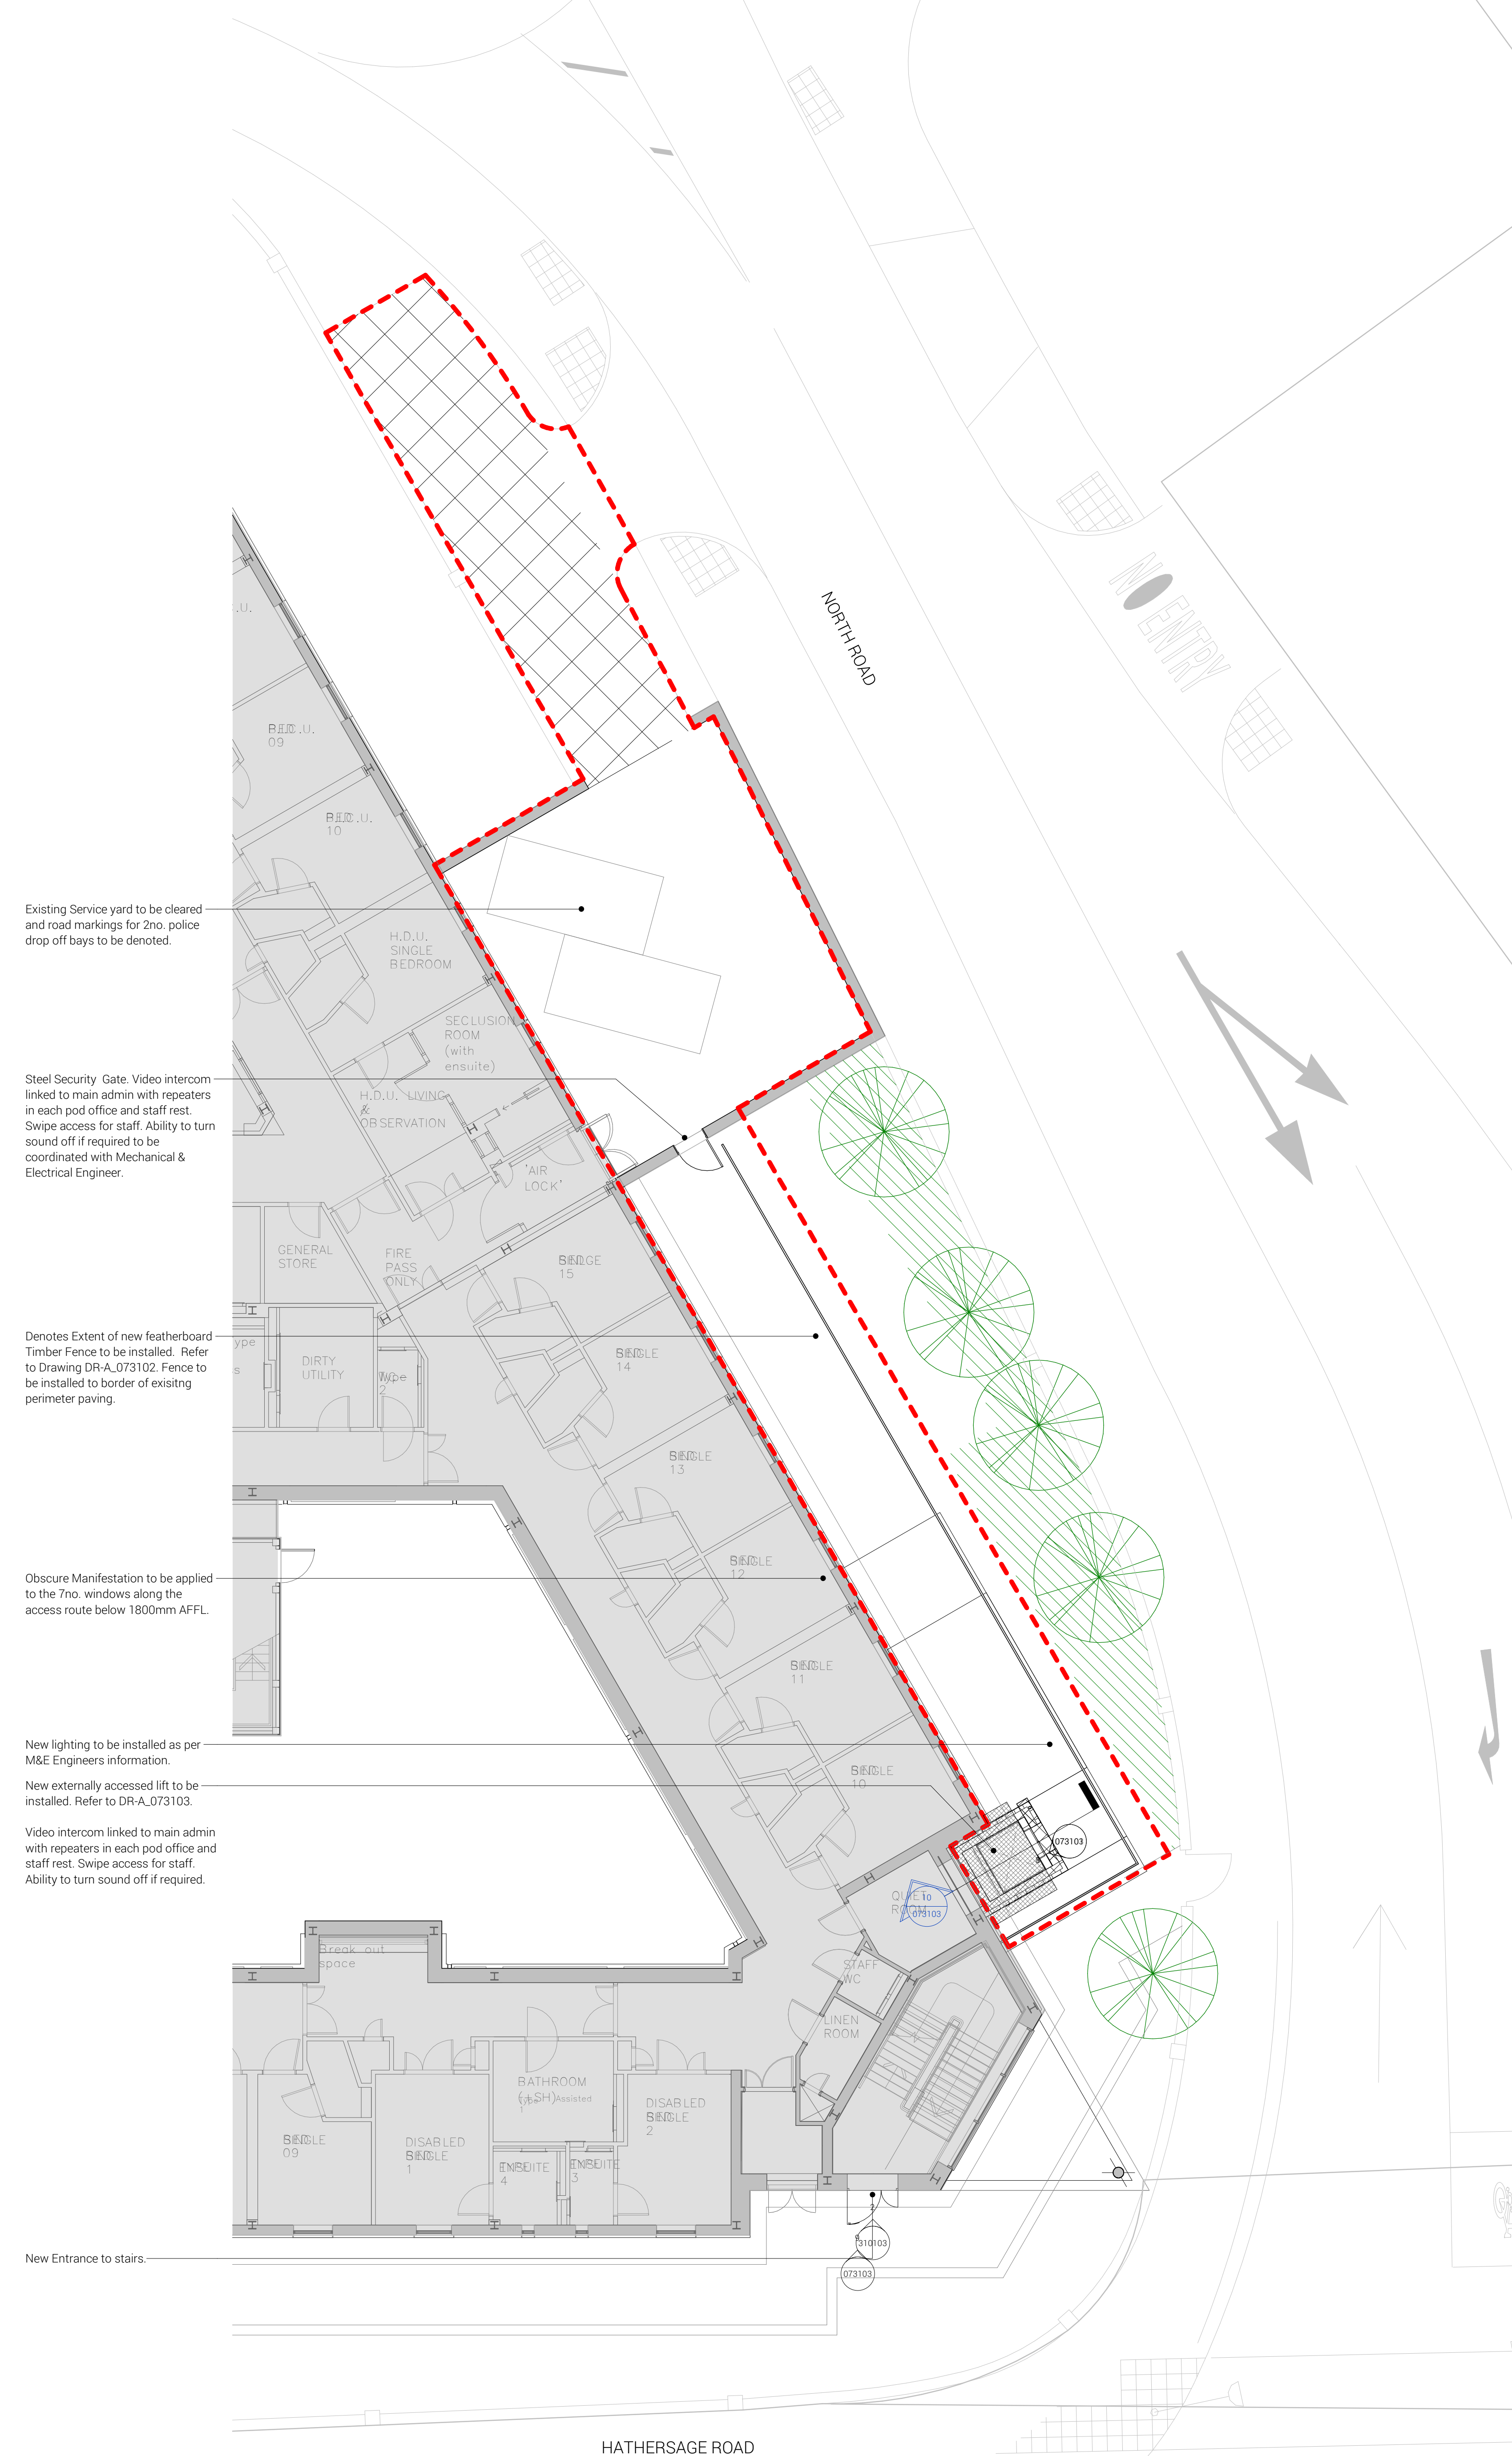

External Works - Proposed Plan
1:100

GENERAL NOTES:

DAY Architectural Ltd accepts no responsibility for any costs, losses or claims whatsoever arising from these drawings, specifications and related documents unless there is full compliance with the Client or any unauthorised user of the following:

1. All boundaries, dimensions and levels are to be checked on site before construction and any discrepancies reported to the Architect / Designer.
2. Partial Service: Any discrepancies with site or other information is to be advised to the Architect / Designer and direction and / or approval is to be sought before the implementation of the detail.
3. Block and site plans are reproduced under license from the Ordnance Survey.
4. Do not scale this drawing.
5. For the purpose of coordination, all relevant parties must check this information prior to implementation and report any discrepancies to the Architect / Designer.

				CLIENT Manchester University Hospital NHS Foundation Trust		DRAWING SARC - Proposed External Works - General Arrangement Plan															
				PROJECT SARC - Level 1 Peter Mount Building		SCALE 1 : 100 @ A0		FIRST ISSUED 26/08/22													
						PROJECT MUHFT		CLIENT REF GAB				DRAWN BY HW		CHECKED BY P1							
						ORIGIN DAY		VOLUME XX				LEVEL 00		TYPE DR		FILE A		NUMBER 070101		REVISION P1	
																				DAY Architectural Ltd. Studio 1, Lancaster Buildings 77 Deansgate, Manchester, M3 2BW	
																				T: 0161 834 9703 W: www.day-architectural.com	
																				Information contained on this drawing is the sole copyright of DAY Architectural Ltd. and is not to be reproduced without their permission.	