


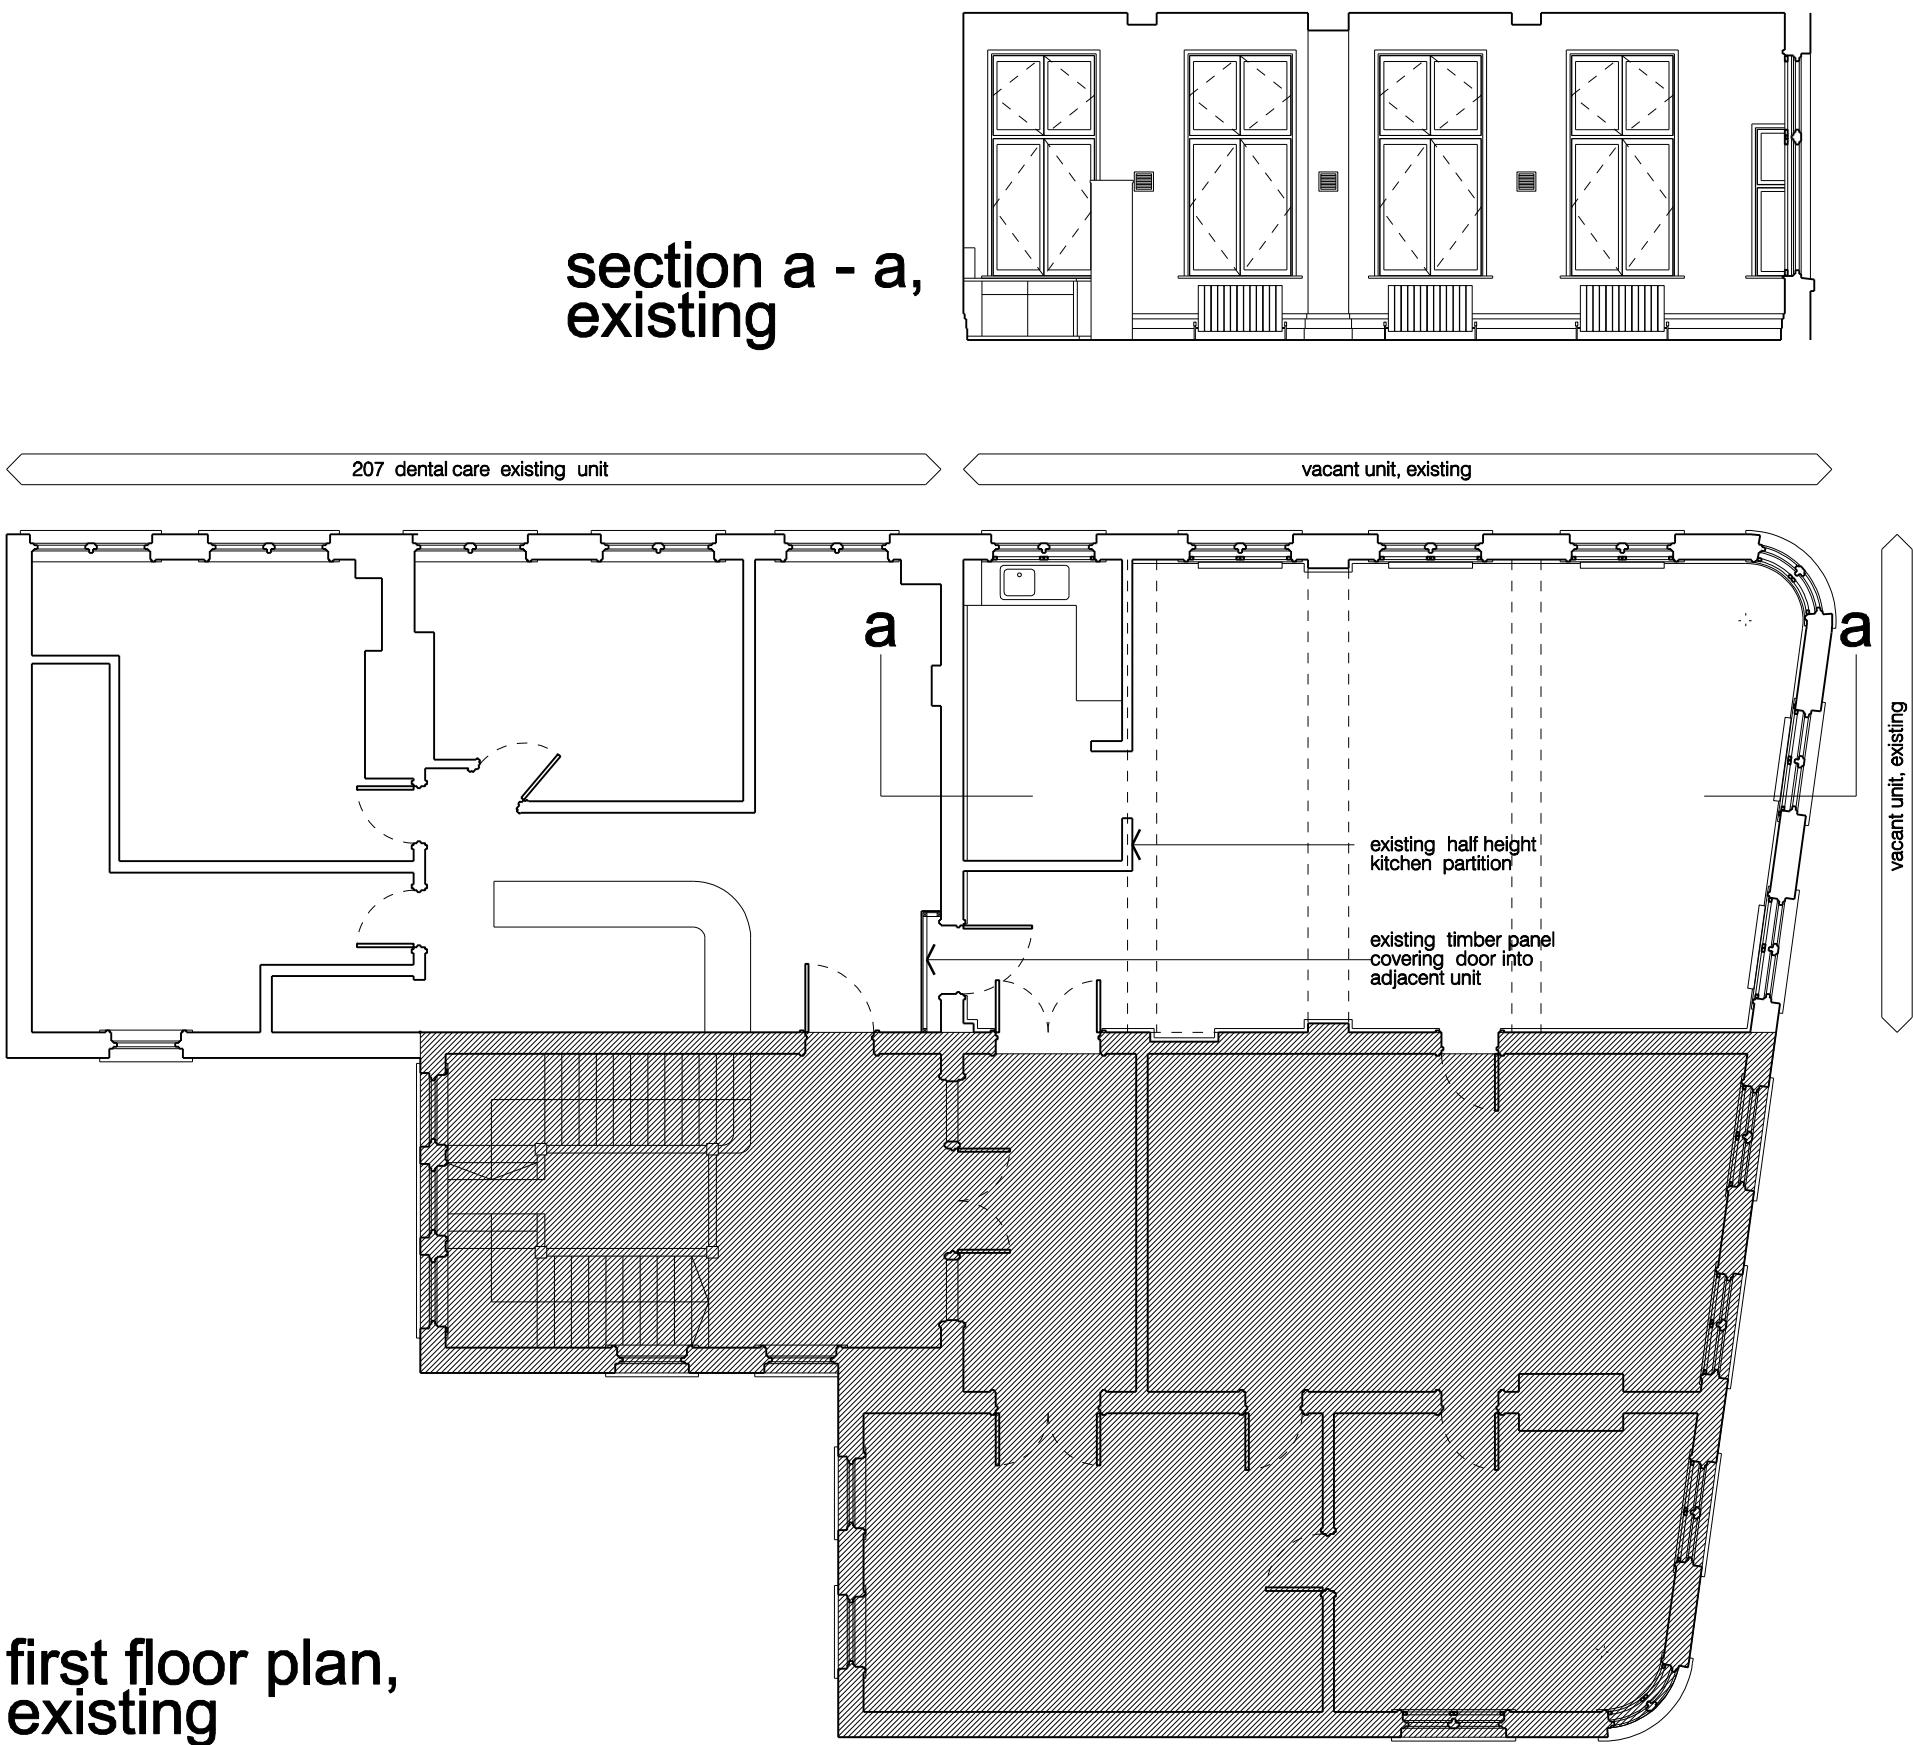

first floor plan,  
existing

section a - a,  
existing

|                       |                                                         |                                    |                  |               |
|-----------------------|---------------------------------------------------------|------------------------------------|------------------|---------------|
| CLIENT<br>Mr J Harris | LOCATION<br>1st Floor, 207 Deangate, Manchester, M3 3NW | DRAWING NUMBER<br>2022 - 207 - 001 |                  | REVISION<br>- |
|                       |                                                         | SCALE<br>1:100 @ A3                | DATE<br>May 2022 |               |