



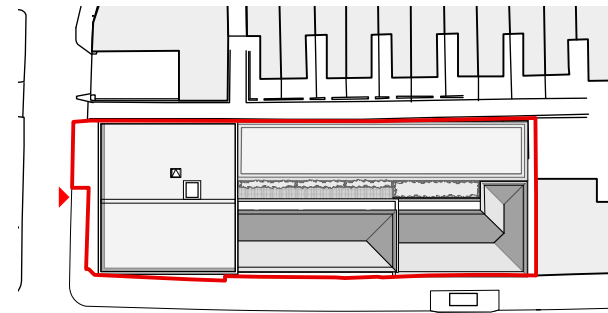

MATERIALS KEY

- ① FIBRE CEMENT ROOF
- ② ROOFLIGHT
- ③ RED BRICK
- ④ SOLDIER COURSE
- ⑤ PRECAST STONE COPING
- ⑥ GLAZED ENTRANCE DOOR
- ⑦ LASER CUT ALUMINIUM RAINSCREEN CLADDING
- ⑧ COMPOSITE ALUMINIUM WINDOWS/DOORS
- ⑨ GLAZED SHOPFRONT
- ⑩ METAL RAILING
- ⑪ PRECAST STONE HEADER AND SILL
- ⑫ LOUVRED ALUMINIUM DOOR
- ⑬ ALUMINIUM RAINWATER GOODS

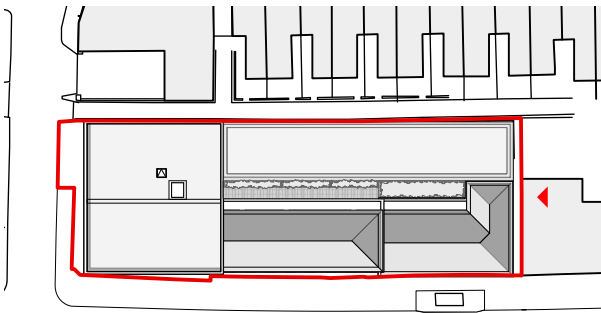

PROPOSED NORTH ELEVATION
1:200 @ A3

PROPOSED SOUTH ELEVATION
1:200 @ A3

			CLIENT: VIEWS	
			PROJECT: PROPOSED RESIDENTIAL DEVELOPMENT	
			ADDRESS: 764 STOCKPORT ROAD	
			DRAWING TITLE: NORTH AND SOUTH ELEVATION	
REVISION	DATE	DESCRIPTION	SCALE: 1:200@A3	DATE: MARCH 2022
			DRAWING NO: A666_P_212B	
B	09.06.22	REMOVED PROPOSED TREES		
A	27.05.22	AMENDED SITE BOUNDARY		

OLLIER SMURTHWAITE ARCHITECTS

40 King Street, Manchester, M2 6BA

T 0161 883 0838

F 0161 883 0839

E mail@olliersmurthwaite.com