




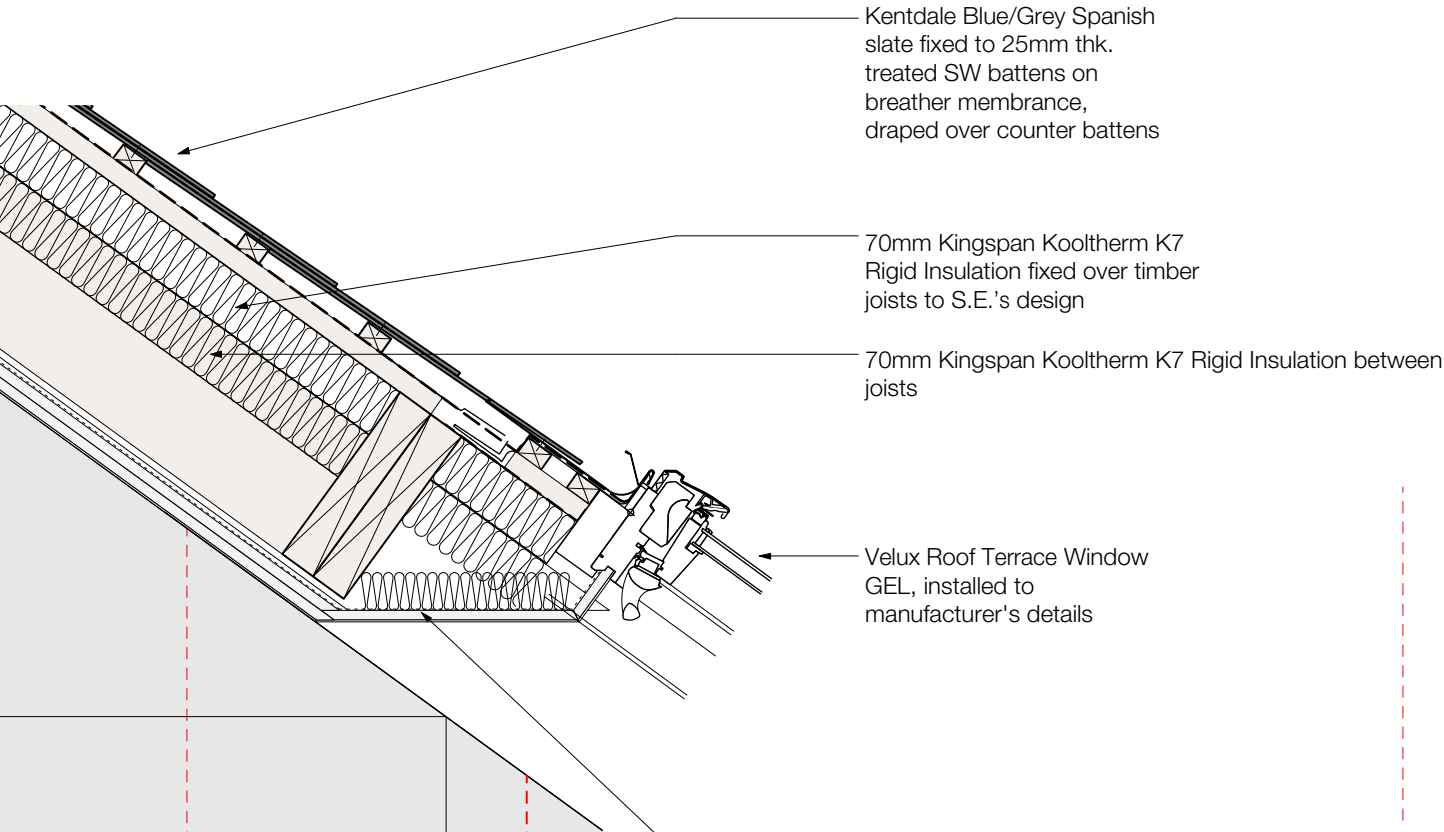

ROOFLIGHT HEAD DETAIL @ 1:10

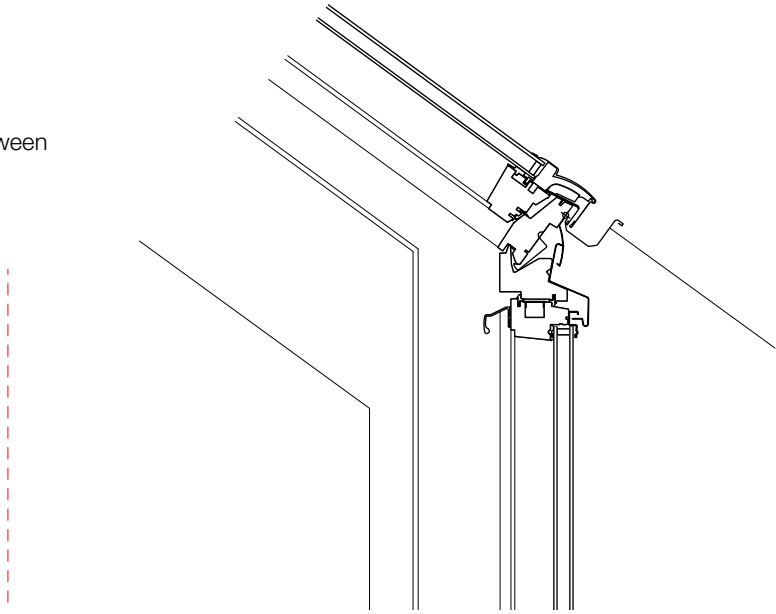

EAST ELEVATION KEY @ 1:500

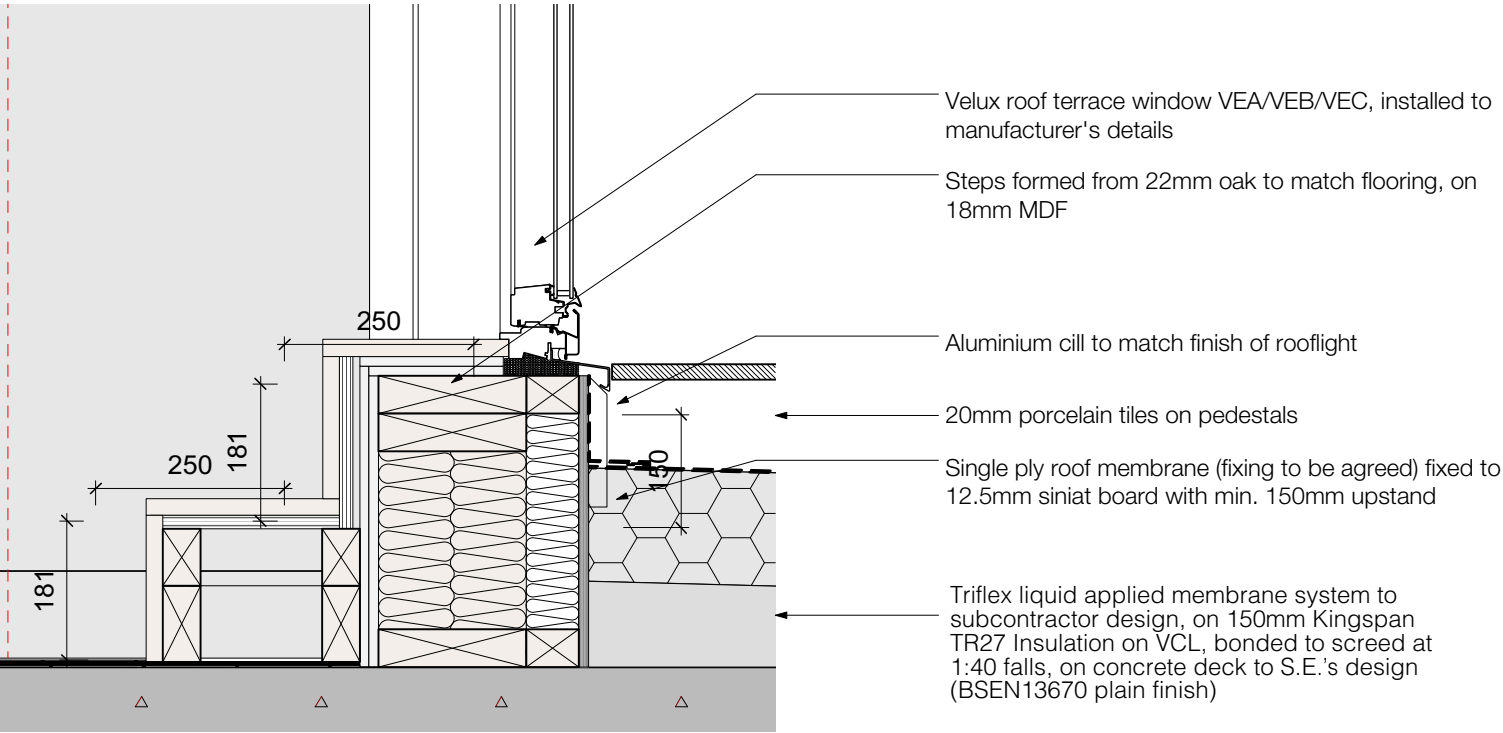

THRESHOLD DETAIL @ 1:10

C	08.08.22	Elevation key added
B	08.03.22	Heights of steps updated to suit amended floor finish build-up.
A	02.12.21	Ply sheathing omitted. Rafters reduced to 195mm.
-	21.10.21	Issued for comment
REVISION	DATE	DESCRIPTION

CLIENT: PRESTBURY ESTATES	
PROJECT: SLATE WHARF	
ADDRESS: SLATE WHARF, MANCHESTER, M15 4ST	
DRAWING TITLE: ROOF TERRACE ACCESS ROOFLIGHT DETAILS	
SCALE: 1:10 @ A3	DATE: OCT 2021
DRAWING NO: A615_C_2020C	