



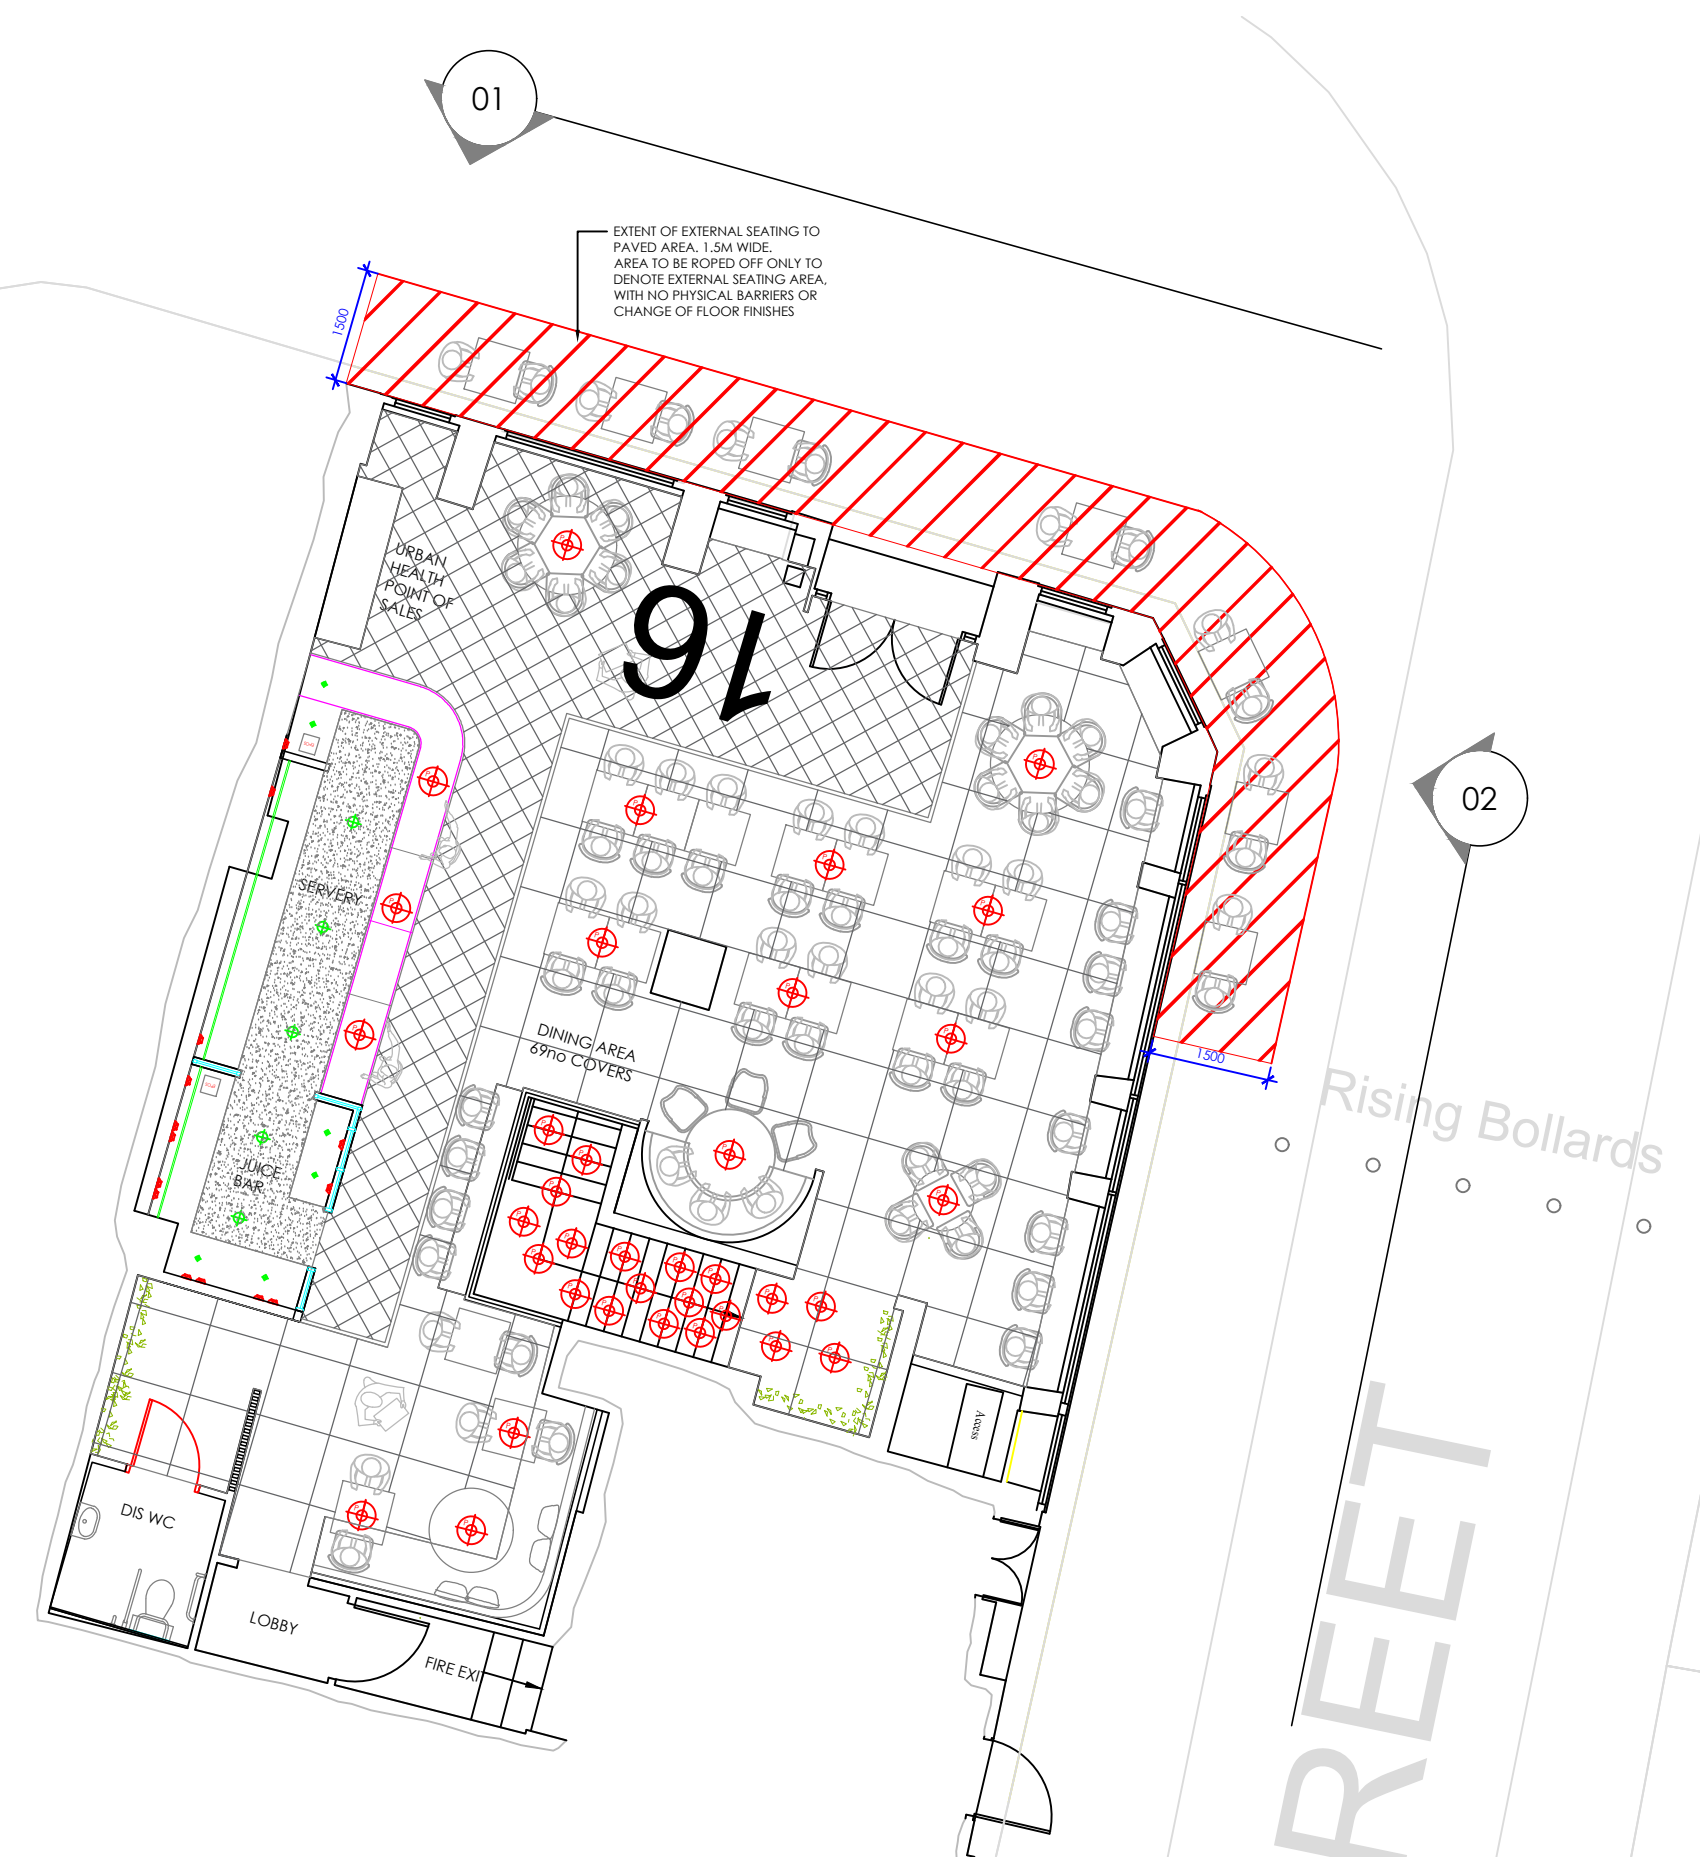

P PROPOSED SITE PLAN
1:100

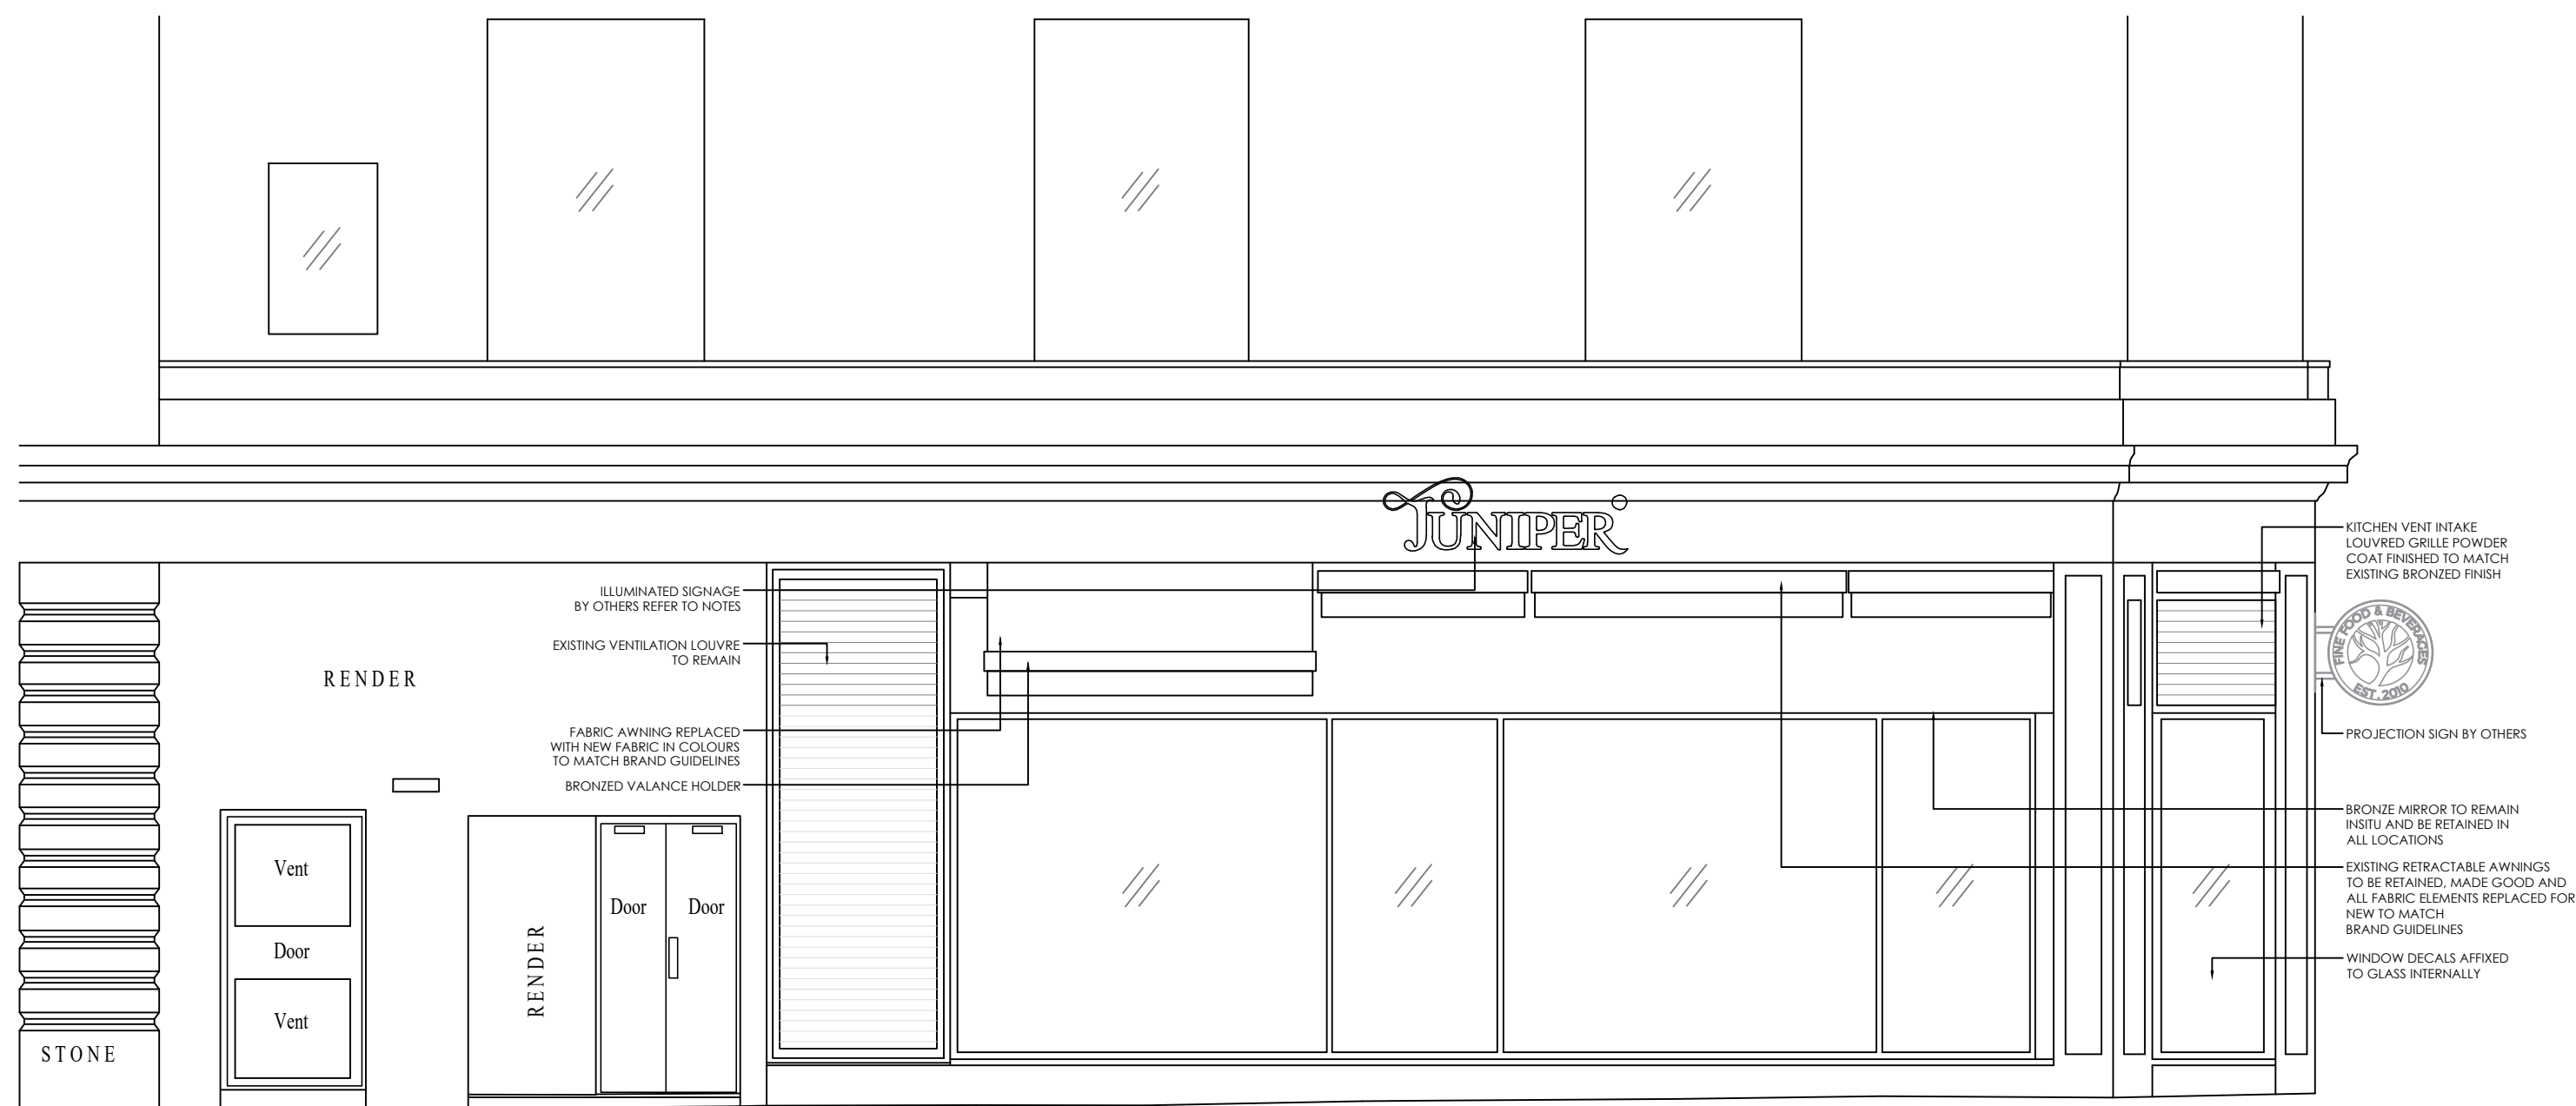

01 PROPOSED ELEVATION 01 - ST ANNE STREET ELEVATION
1:50



02 PROPOSED ELEVATION 02 - POLICE STREET ELEVATION
1:50

REVISION			
date	revision description	init	rev
-	-	-	-

All dimensions must be checked on site and not scaled from this drawing.

World Copyright ©
The reproduction of any part of this design, whether in drawing, electronic or three dimensional forms is prohibited without express permission .

PROJECT:
JUNIPER, MANCHESTER

CLIENT:

DATE:
AUGUST 2022

DRAWING TITLE:
**PROPOSED EXTERNAL ELEVATIONS
SIGNAGE CONCEPTS**

DRAWING NO: **113.A.003 REV A** SCALE: **1:50 @ A1**

DRAWN BY: **LC** CHECKED BY: ******

JAMES GRAY BESPOKE
INTERIOR ARCHITECTURE DESIGN

Altrincham Business Park, Edward Ct,
Broadheath, Altrincham WA14 5GL