




© copyright 2022
This drawing and the copyrights and patents therein are the designer's property and may not be used or reproduced - only under contract.

ALL DIMENSIONS TO BE CHECKED ON SITE.


DO NOT SCALE FROM THIS DRAWING EXCEPT FOR THE PURPOSES OF LOCAL AUTHORITY PLANNING

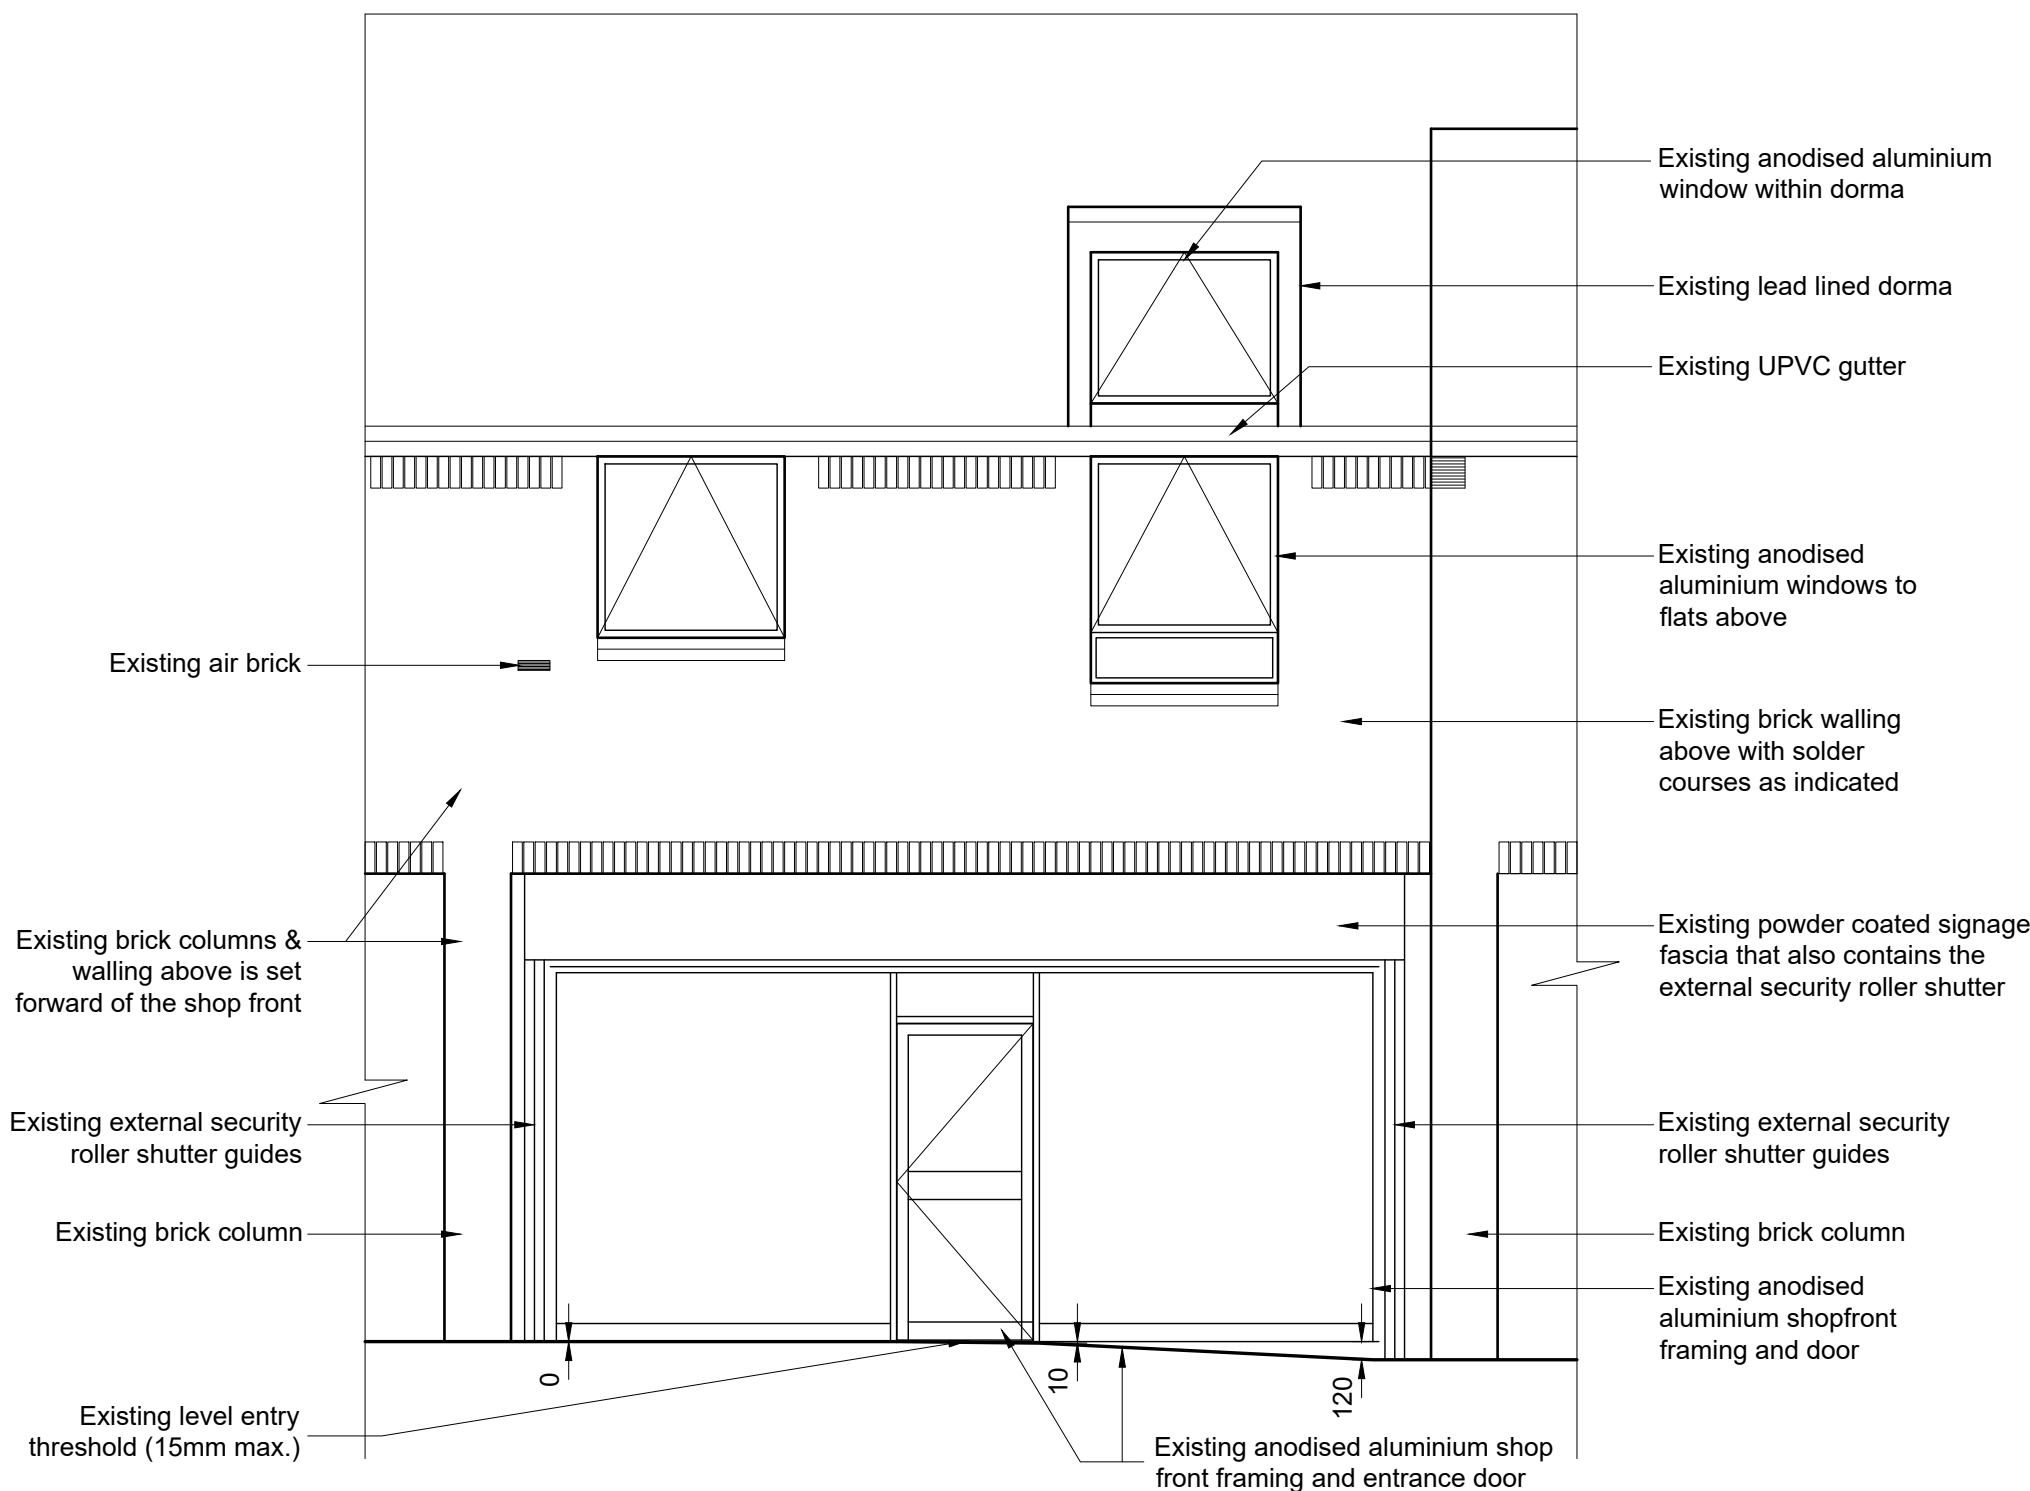

Existing Front Elevation




Existing Shop Front - Photo

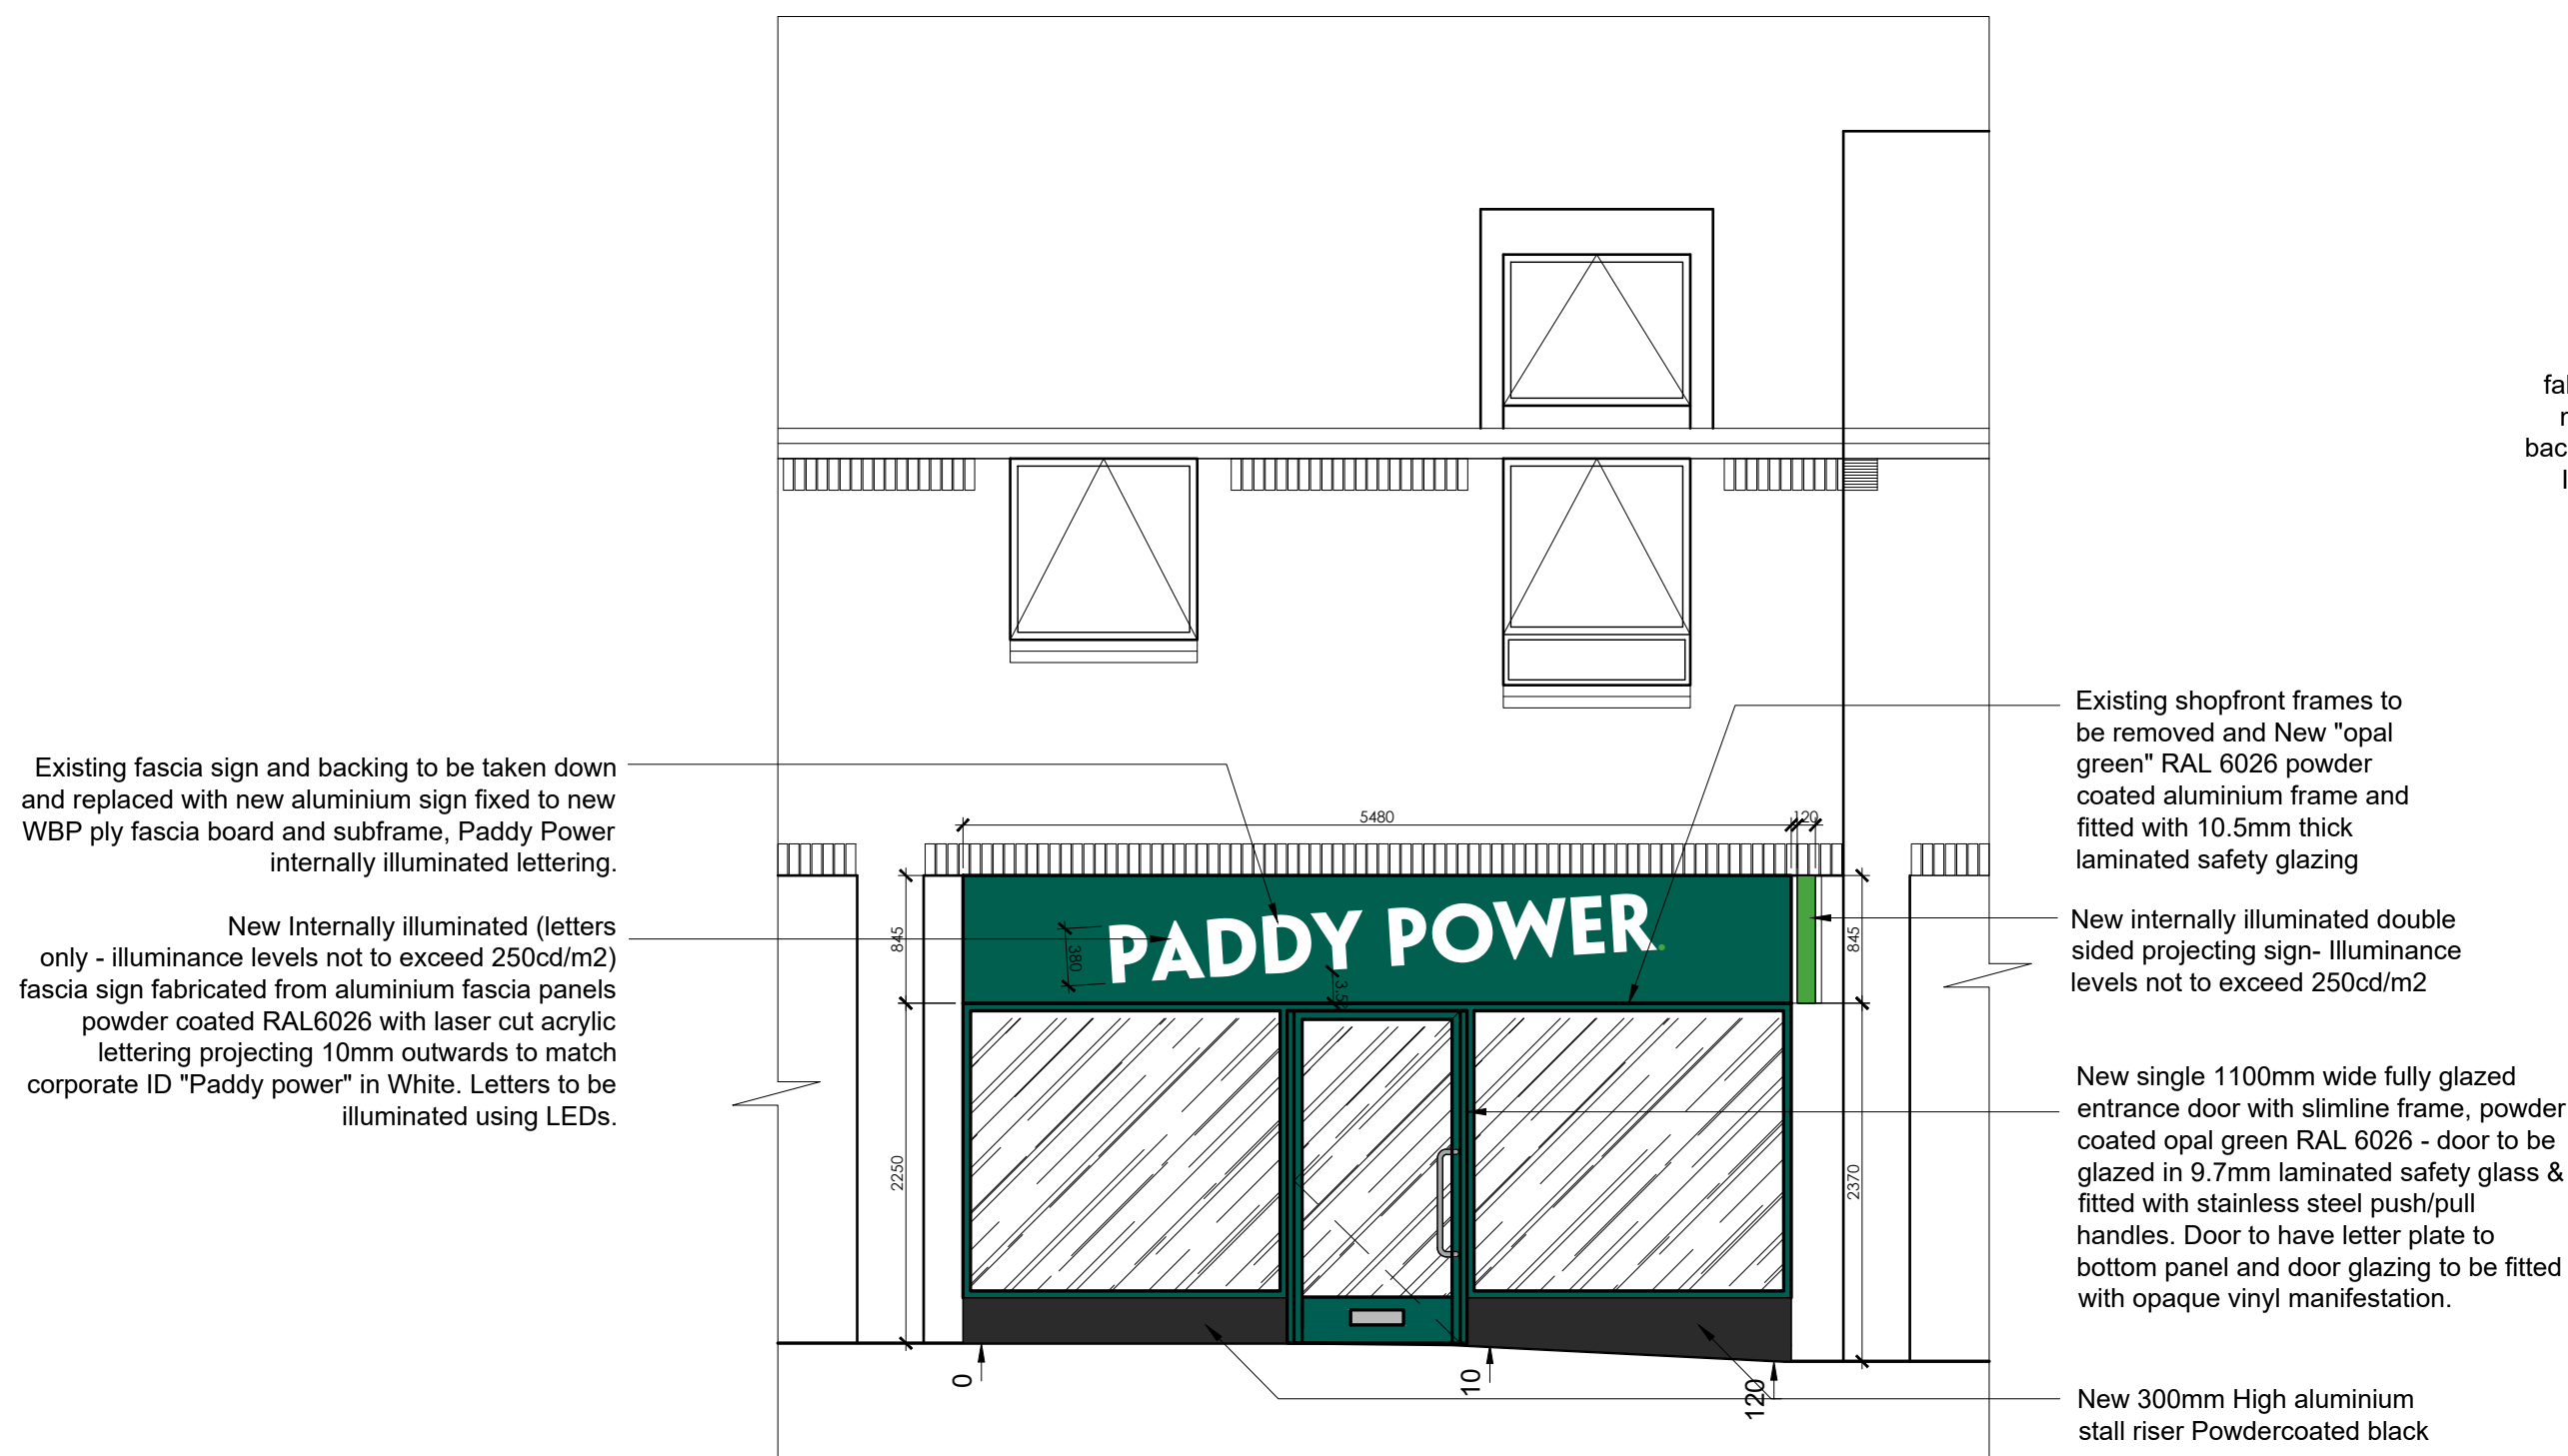


Proposed Front Elevation

Change of Use subject of a separate planning application PP-11498764


New internally illuminated projecting sign to be fabricated from aluminium panels powder coated to match RAL 6018 "yellow green" with laser cut text backed off in opal acrylic lettering to match corporate ID PP in white. Sign to be illuminated using LEDs.

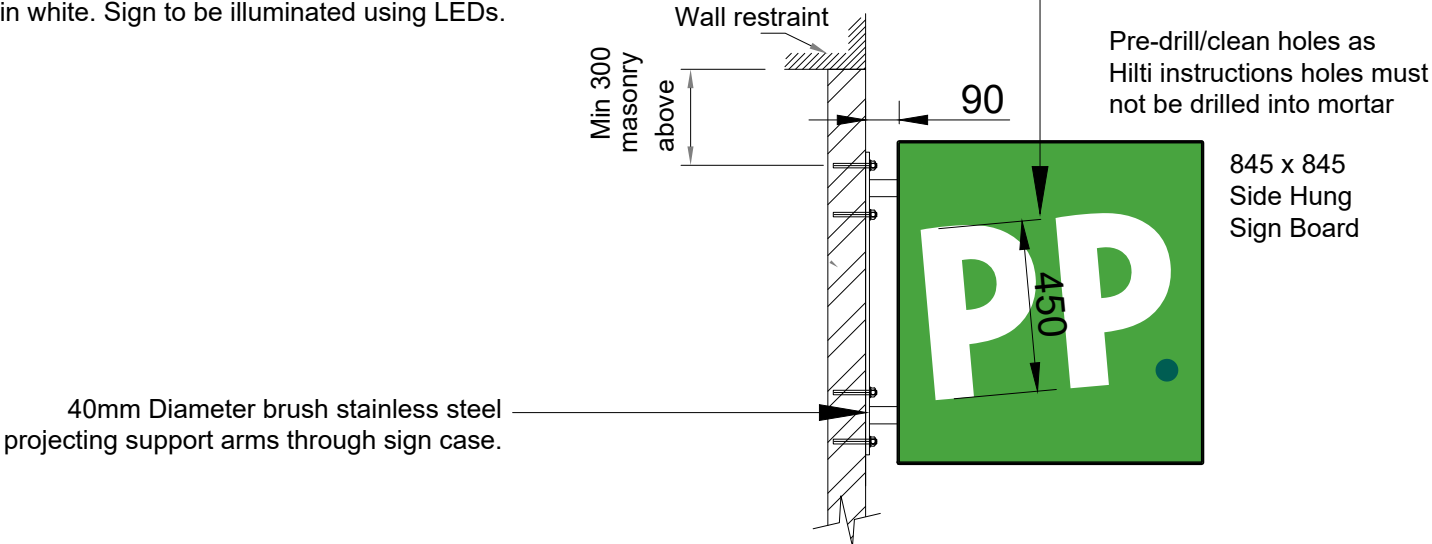

Proposed Side Elevation - 1:20

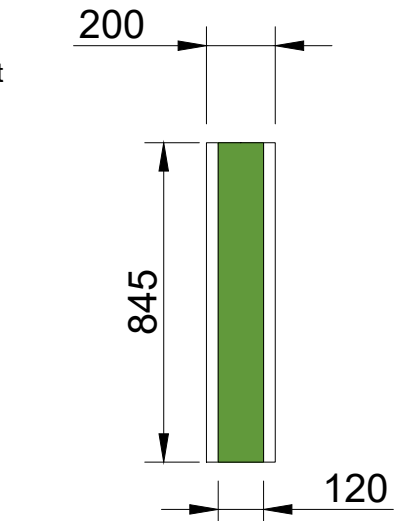

Proposed Front Elevation - 1:20

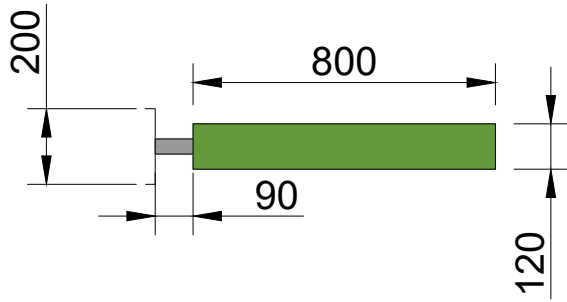

Proposed plan 1:20



unit address
HARPURHEY
UNIT 23
HARPURHEY SHOPPING CENTRE
LEE ROAD, MANCHESTER
M9 4DH

drawing title
External Alterations & Signage
Advertisement and Signage Detail

drawn by
SF

checked
KTJ

date
14-07-2022

scale
1:50 @ A1

drawing no.
14604-200-14

revision
C