



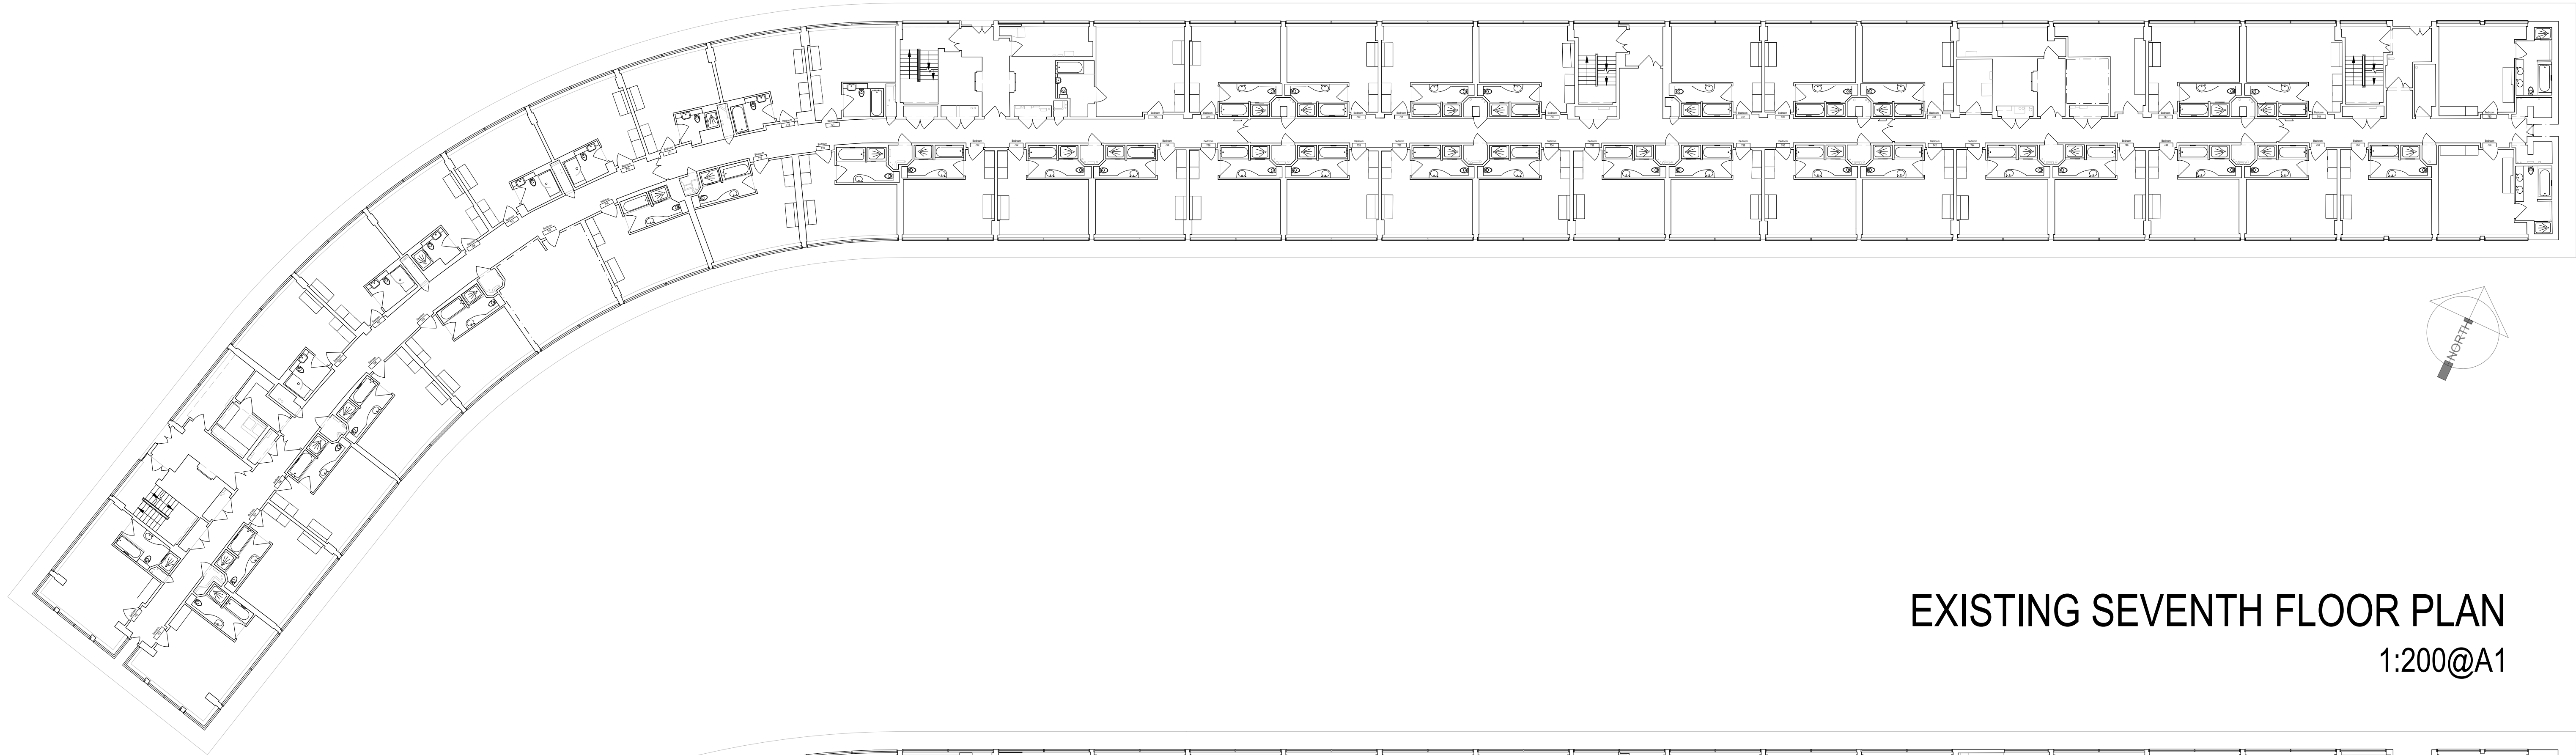

EXISTING SEVENTH FLOOR PLAN
1:200@A1

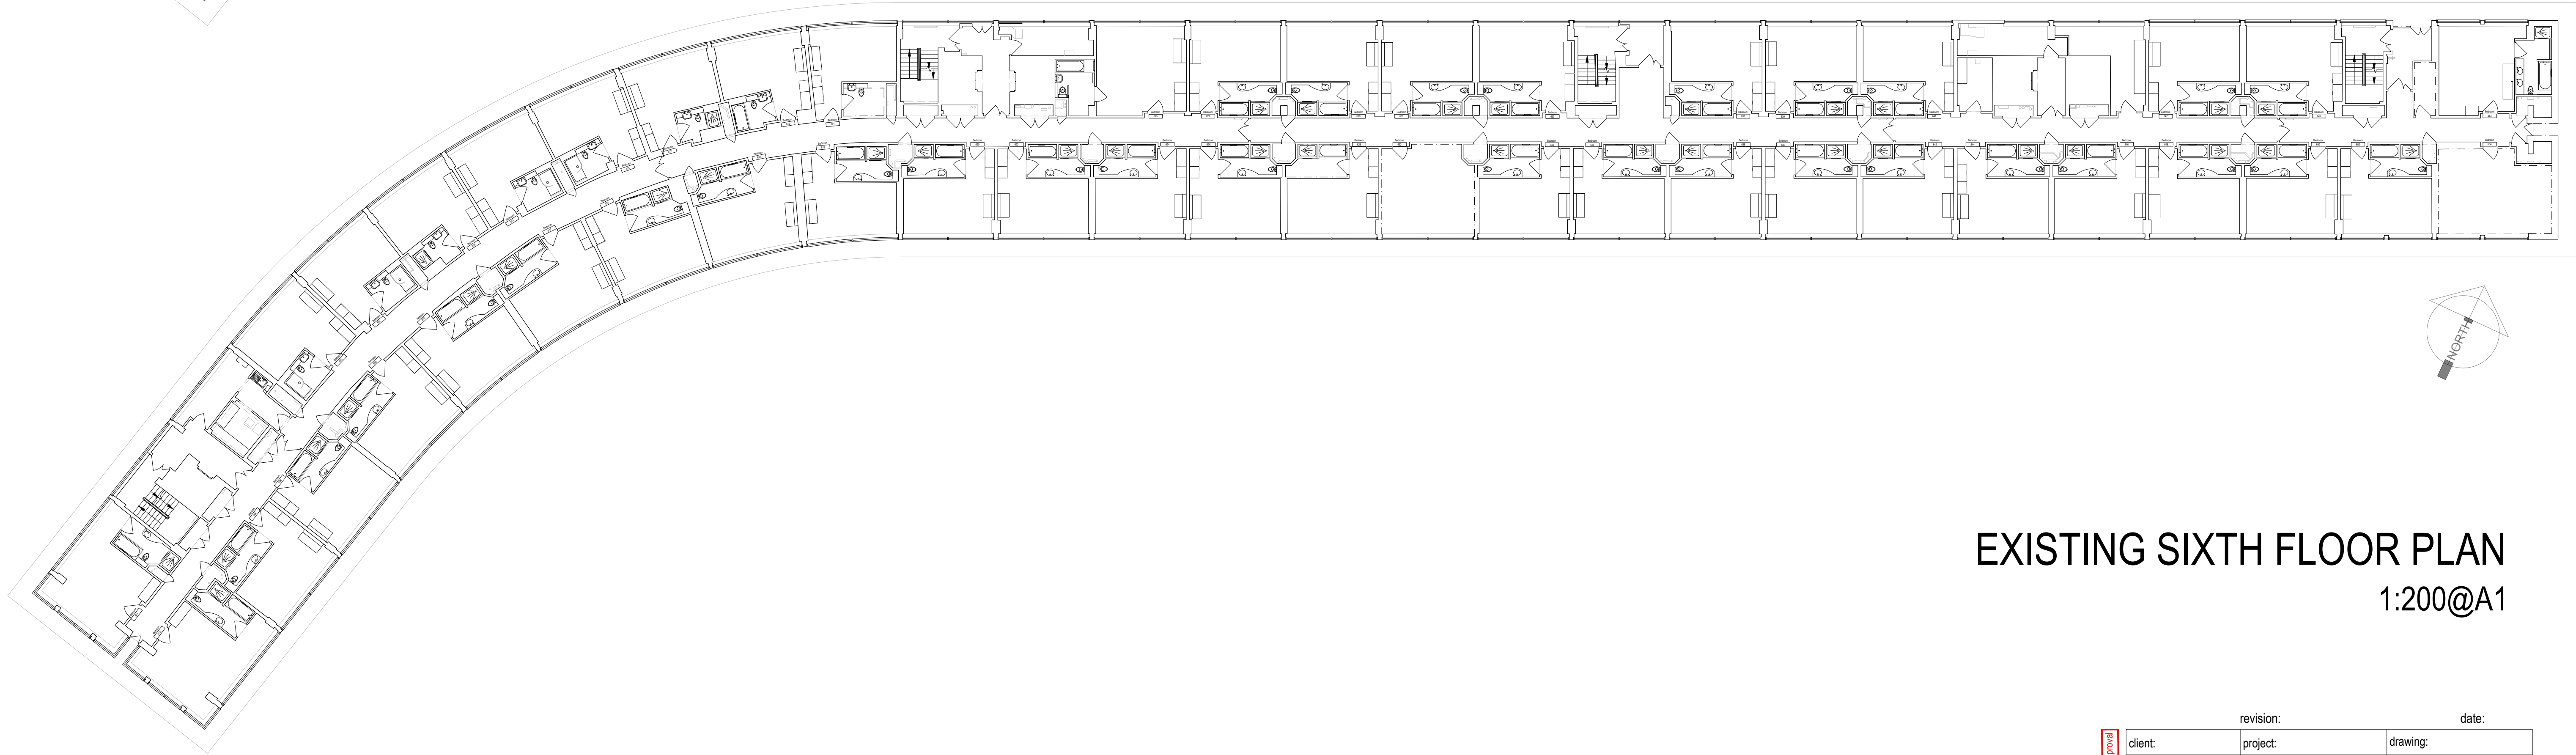

EXISTING SIXTH FLOOR PLAN
1:200@A1

0 2 5 10 20m

Issued for Planning Approval

		revision:		date:	
	client:	project:	drawing:		
	HAMILTON HOTEL PARTNERS	GATEWAY MANCHESTER LONDON ROAD MANCHESTER, M1 2PG	EXISTING SIXTH FLOOR PLAN SEVENTH FLOOR PLAN		
	project no:	drawing no:	revision:	drawn:	checked: date: scale @ A1
	7442	PS.06	#	JK	09.06.22 1:200