




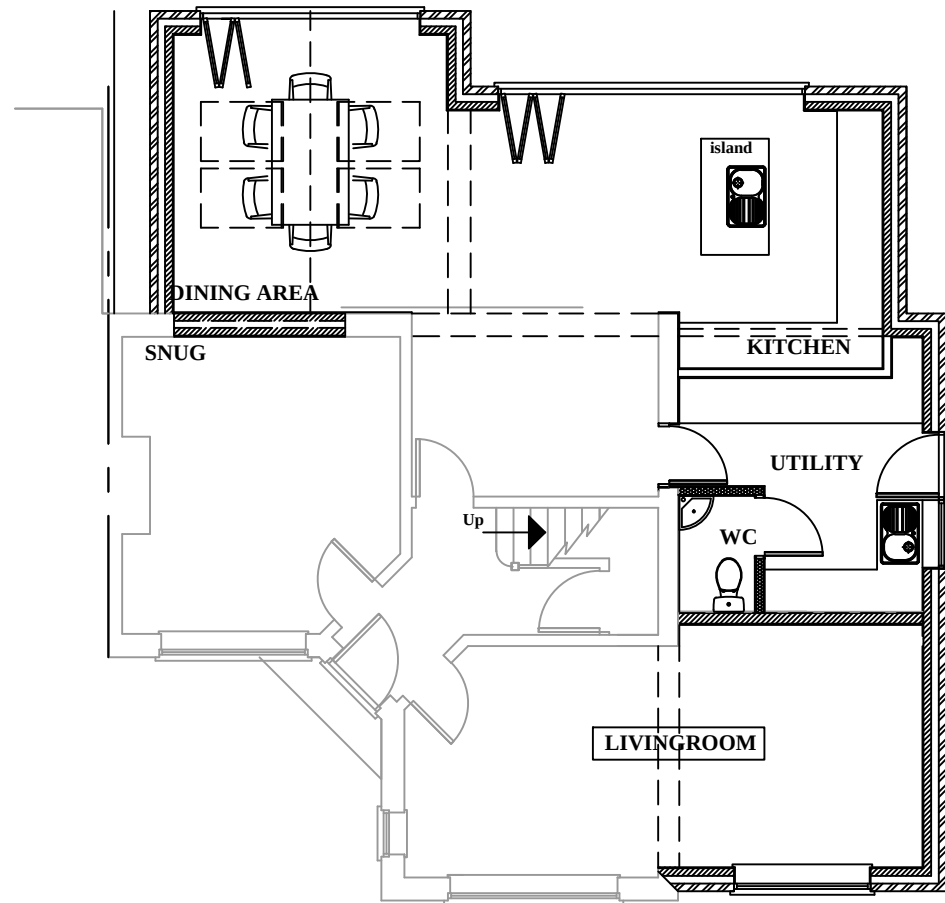

PROPOSED GROUND FLOOR PLAN

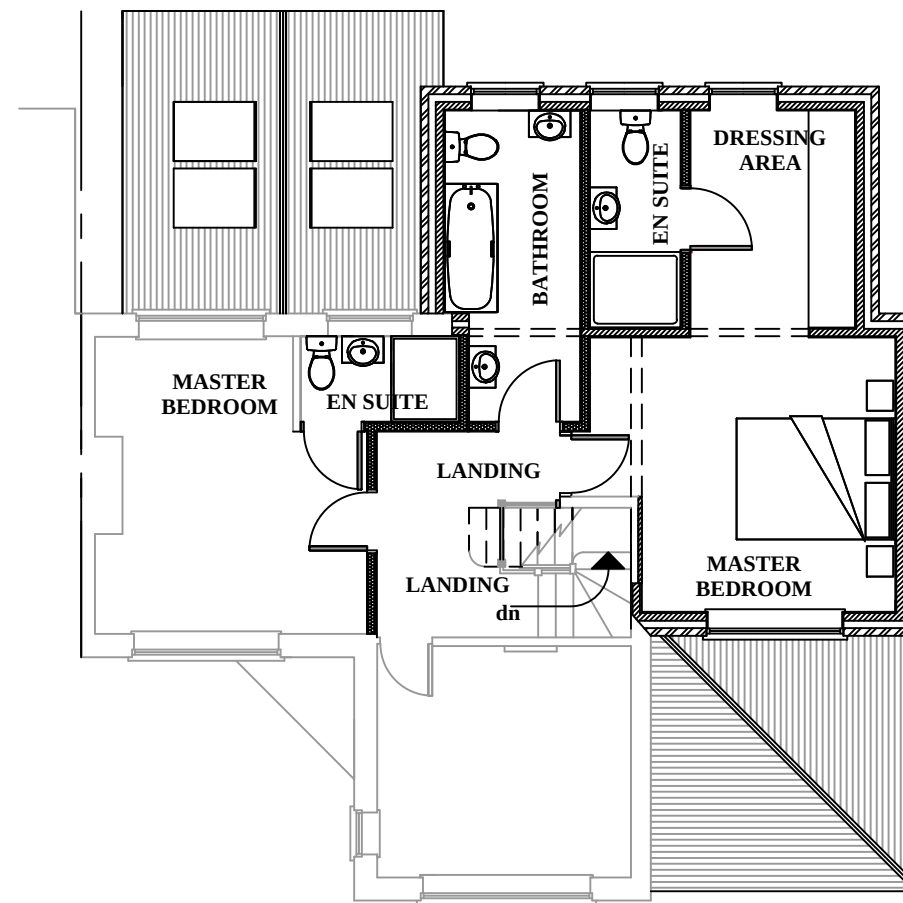

PROPOSED FIRST FLOOR PLAN

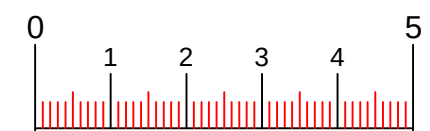

SCALE BAR : METRES

Project Title:	PROPOSED EXTENSION	
Project Address:	6 BANSTEAD AVENUE NORTHENDEN M22 4AQ	
Drawn by: DAC	Checked by: DAC	
Date: 27/08/22	Scale: 1:100 @ A3	

DAC Designs

100 Cromwell Road
Stretford
Manchester
M32 8QL

Tel:- 0161 865 9340
Mob:- 07857 656 323

Drawing No.	Revision
27-08-22-2	-