

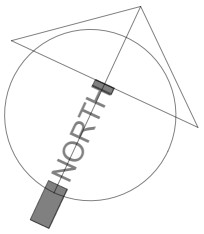


PROPOSED ROOF PLANT FLOOR PLAN
1:200@A1
NO CHANGES REQUIRED

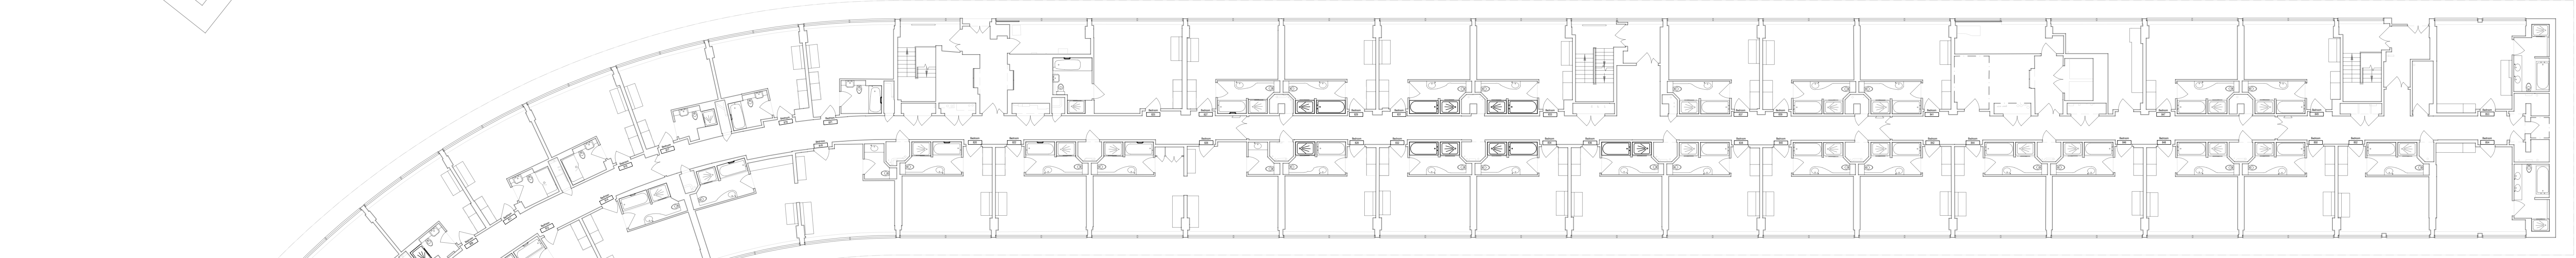

PROPOSED EIGHTH FLOOR PLAN
1:200@A1
NO CHANGES REQUIRED

 

Issued for Planning Approval	revision:		date:	
	client:	project:	drawing:	
	HAMILTON HOTEL PARTNERS	GATEWAY MANCHESTER LONDON ROAD MANCHESTER, M1 2PG	PROPOSED EIGHTH FLOOR PLAN ROOF PLANT ROOM FLOOR PLAN	
	project no:	drawing no:	revision:	drawn: checked: date: scale @ A1
	7442	PS.18	# JK	09.06.22 1:200