


Proposed works
External_


- Existing circular restaurant sign relocated to previous sign location by Money Plus'.
- Existing overhead Armenian sign to be removed.
- Existing 'Money Plus' part sign to be removed and existing Armenian circular sign repositioned here.
- Existing door to be removed and new glass side panel to replace it. Glass panel to match existing materials and look of existing panels.
- Existing top glass window panes to be stripped of black window vinyl and exposed to original clear glazing..
- Remove existing timber double door set and replace with new.

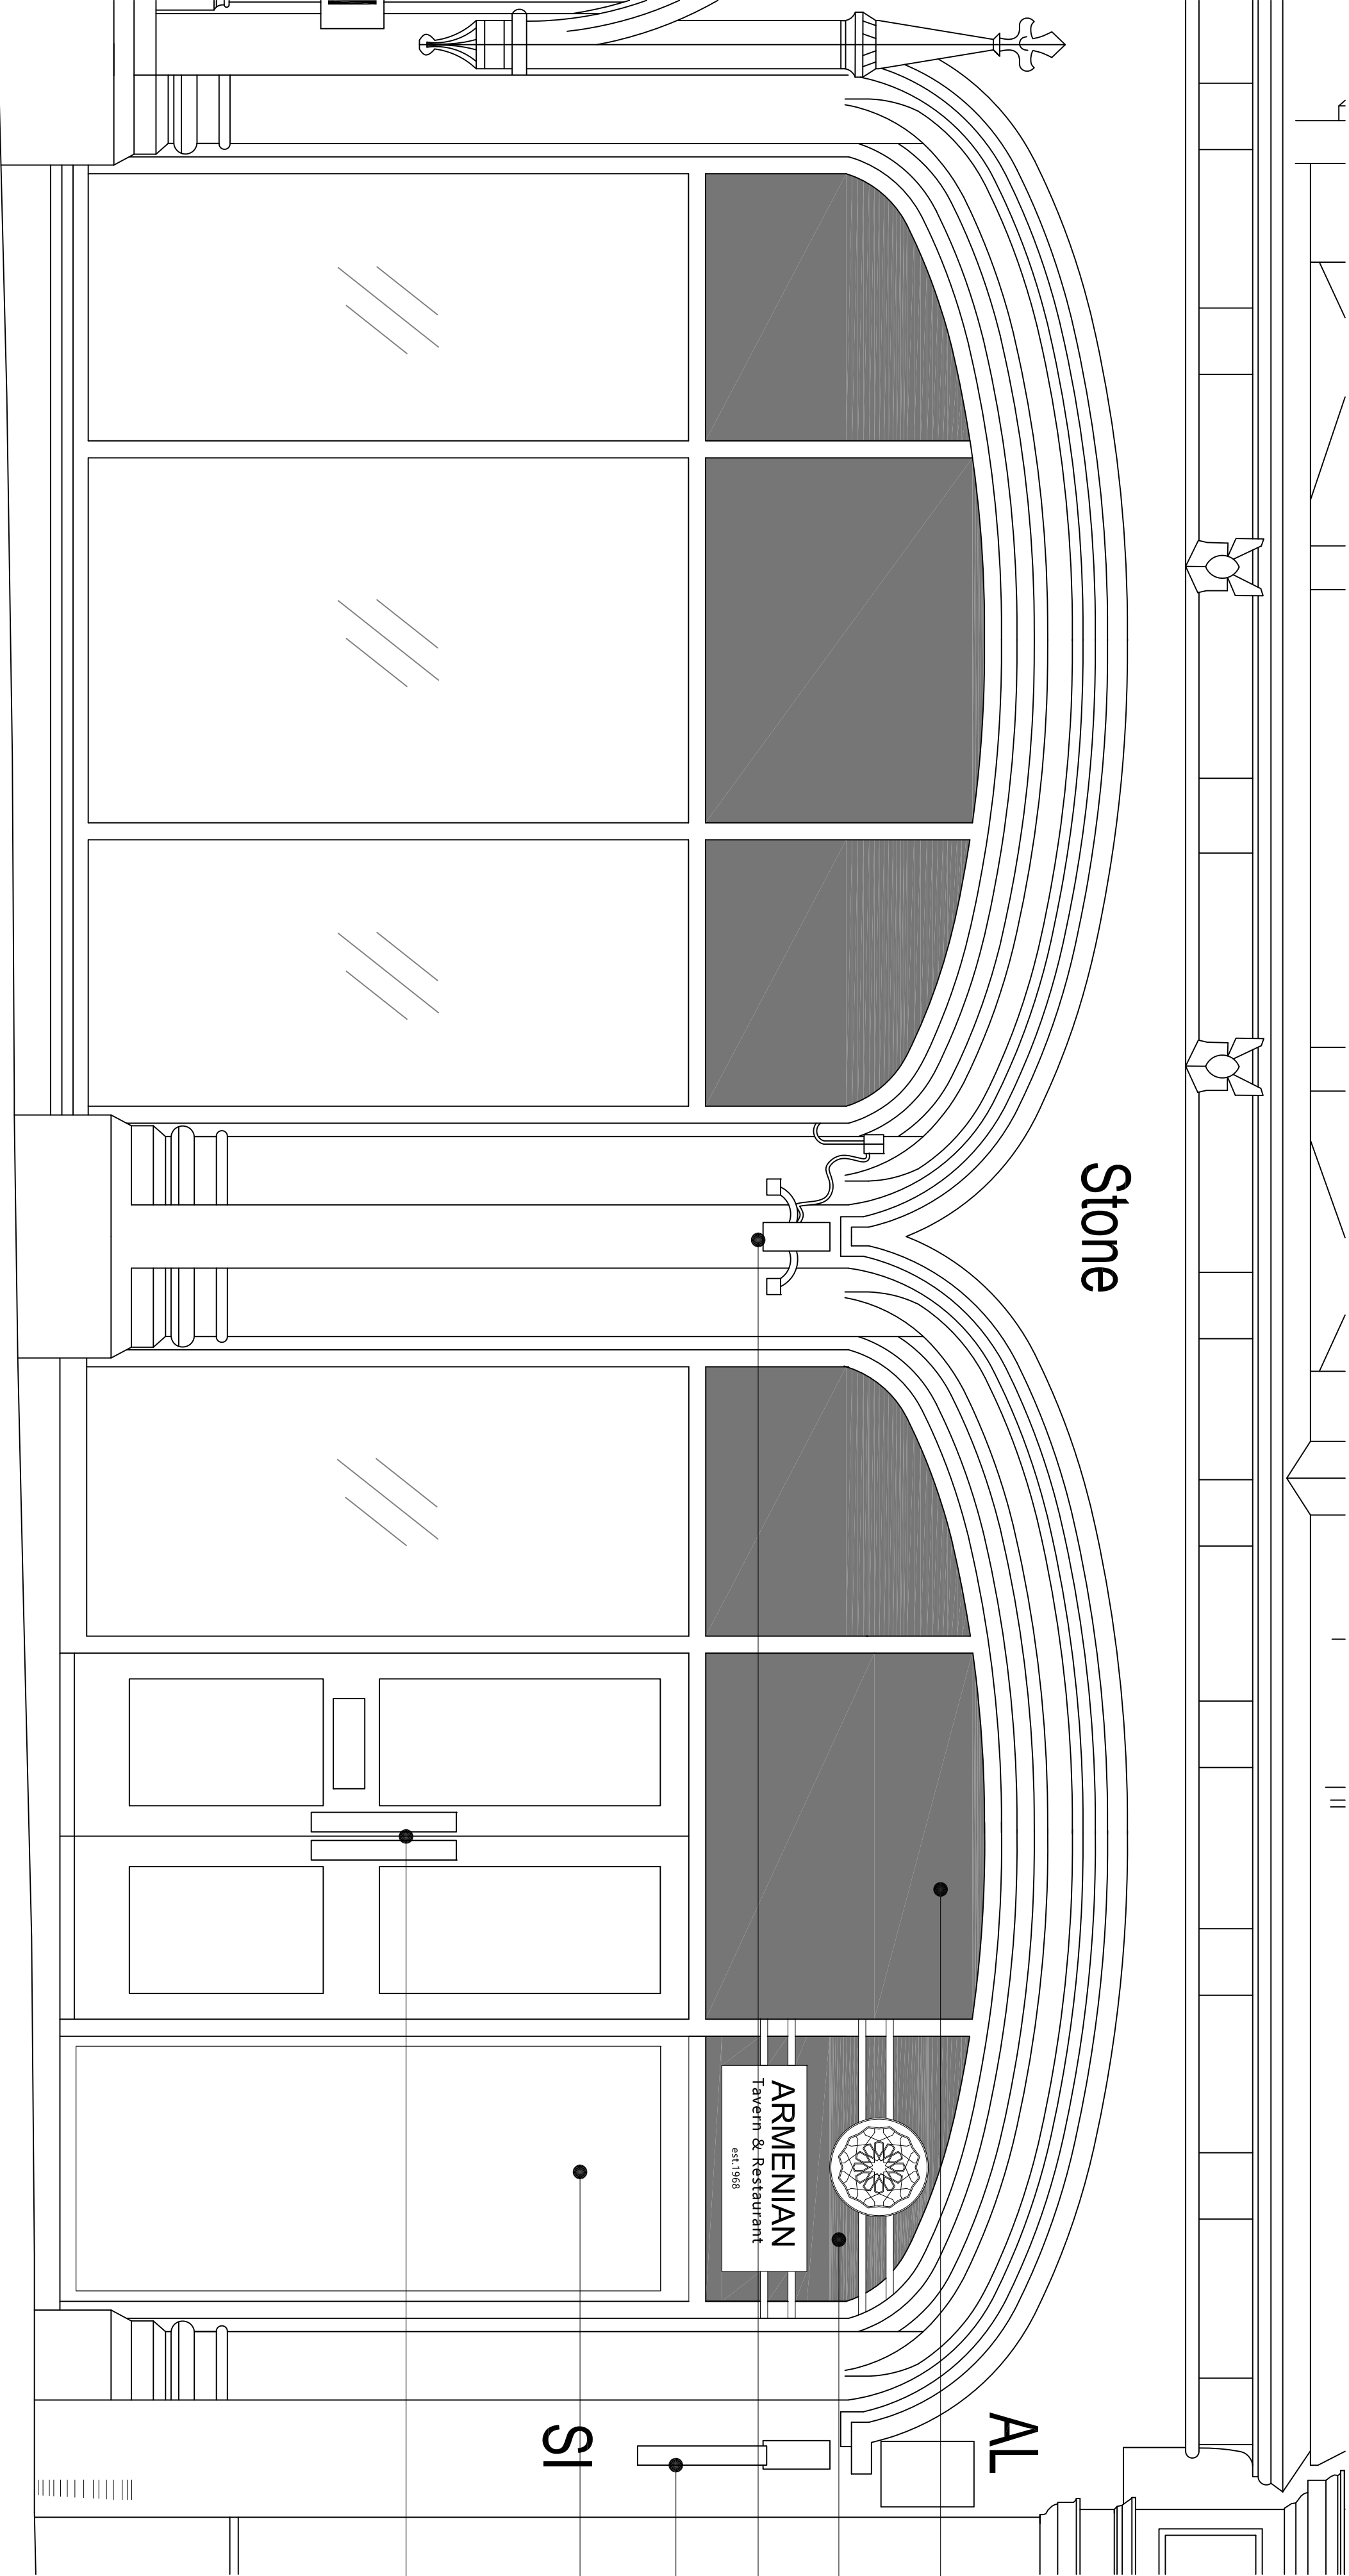

Entrance Front Elevation

Doors Open

Scale 1:20

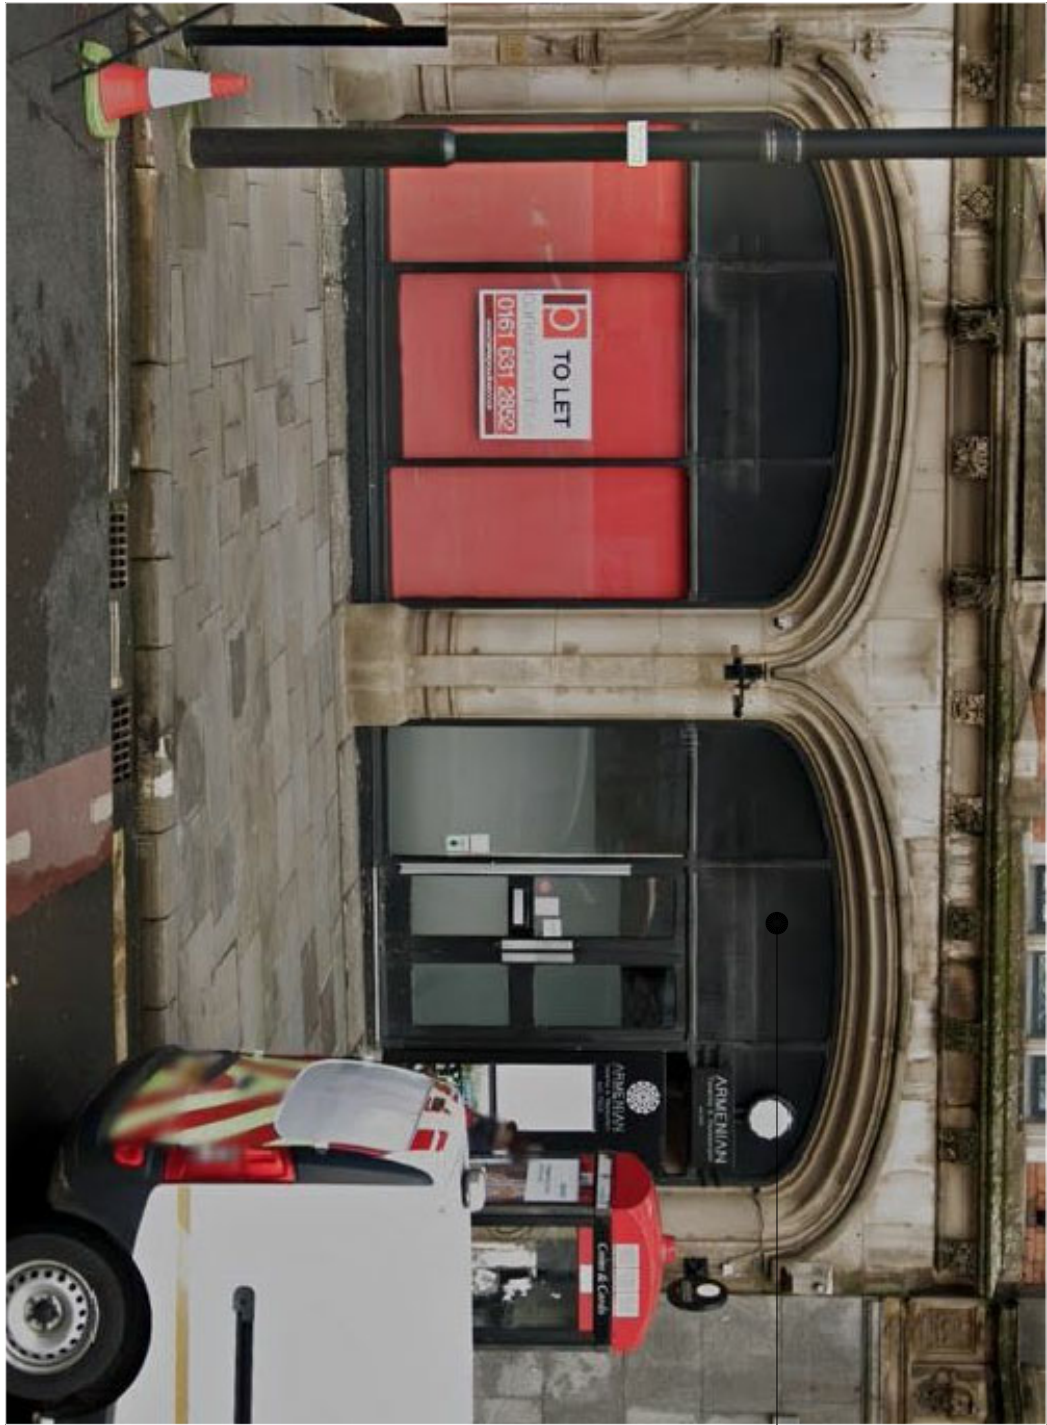

5.




1.

2.

1.

3.


4.

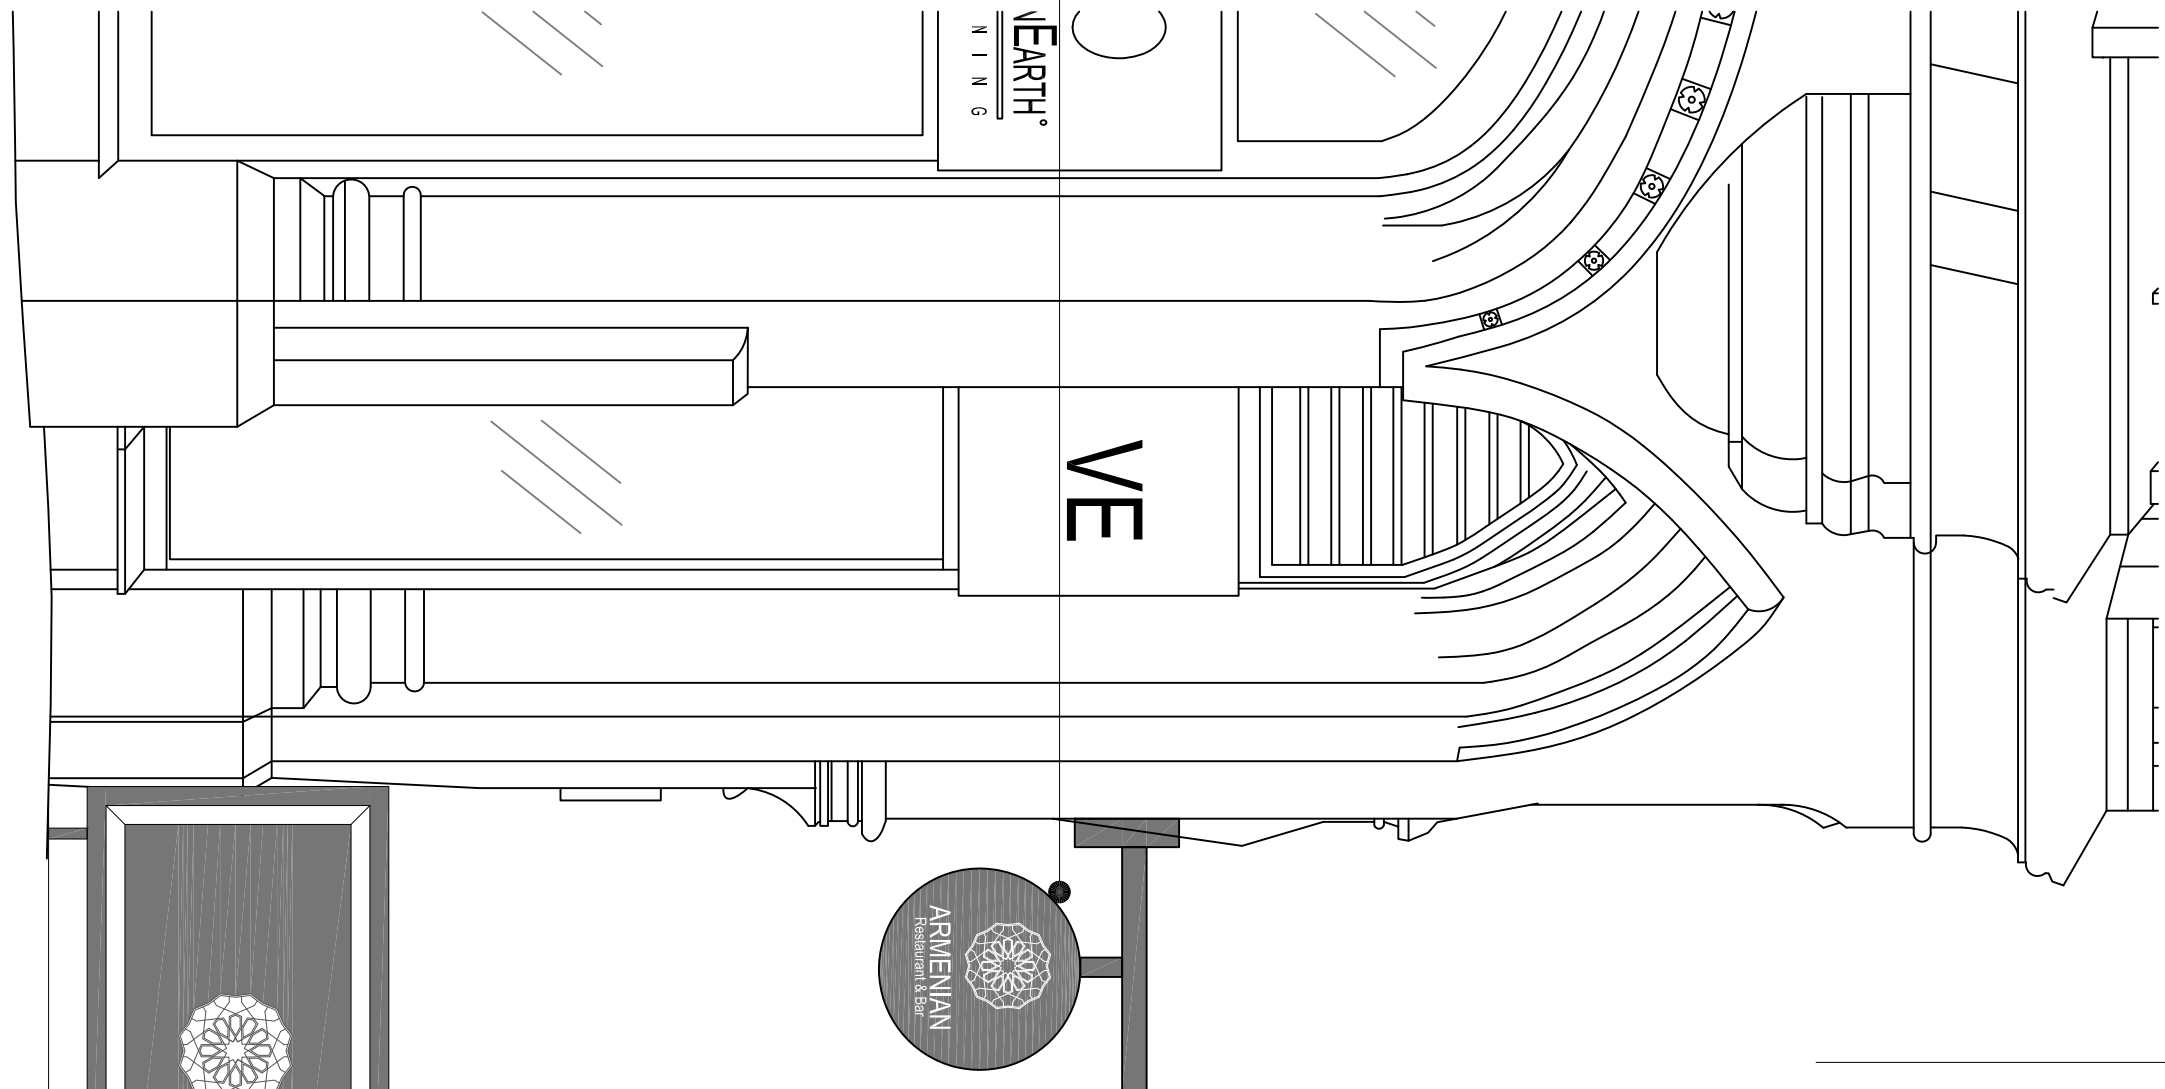

Entrance Side Elevation

Black Version

Scale 1:20

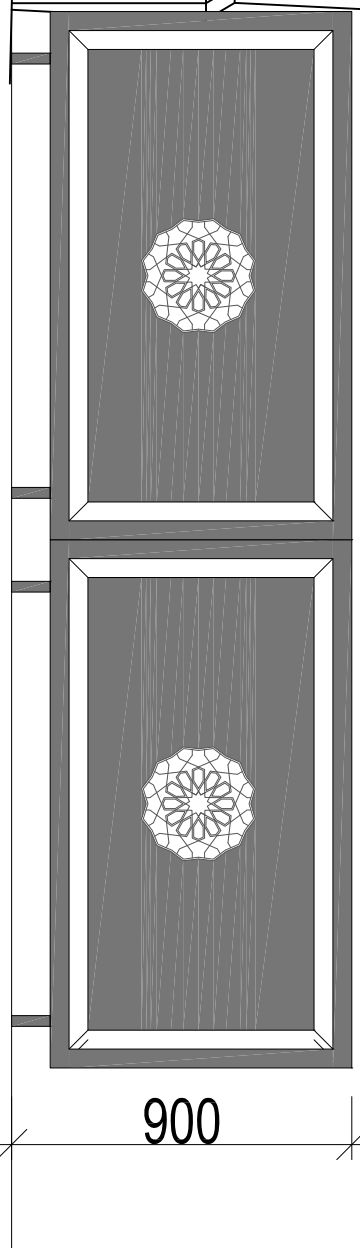

600

Existing Elevations

Black Version

WHERE CREATIVE IMAGINATION BECOMES A REALITY

CLIENT:		BUILDING:		DRAWING TITLE:		DRAWN BY:		DATE:		SIZE:		REV:	
Armenian Experience		Victoria Building Albert Square Manchester		External Details (existing)		James C Scott		August 2022		A1			
						DWG No:		SCALE:		DOC FOR:			
						C8S_10194.0.33		1:20		Planning			

COPYRIGHT: The copyright in this drawing is vested in Cube8 Studio Ltd and no licence or assignment of any kind has been, or is, granted to any third party whether by provision of copies or originals of the drawings or otherwise unless otherwise agreed in writing. DO NOT SCALE FROM THIS DRAWING

