



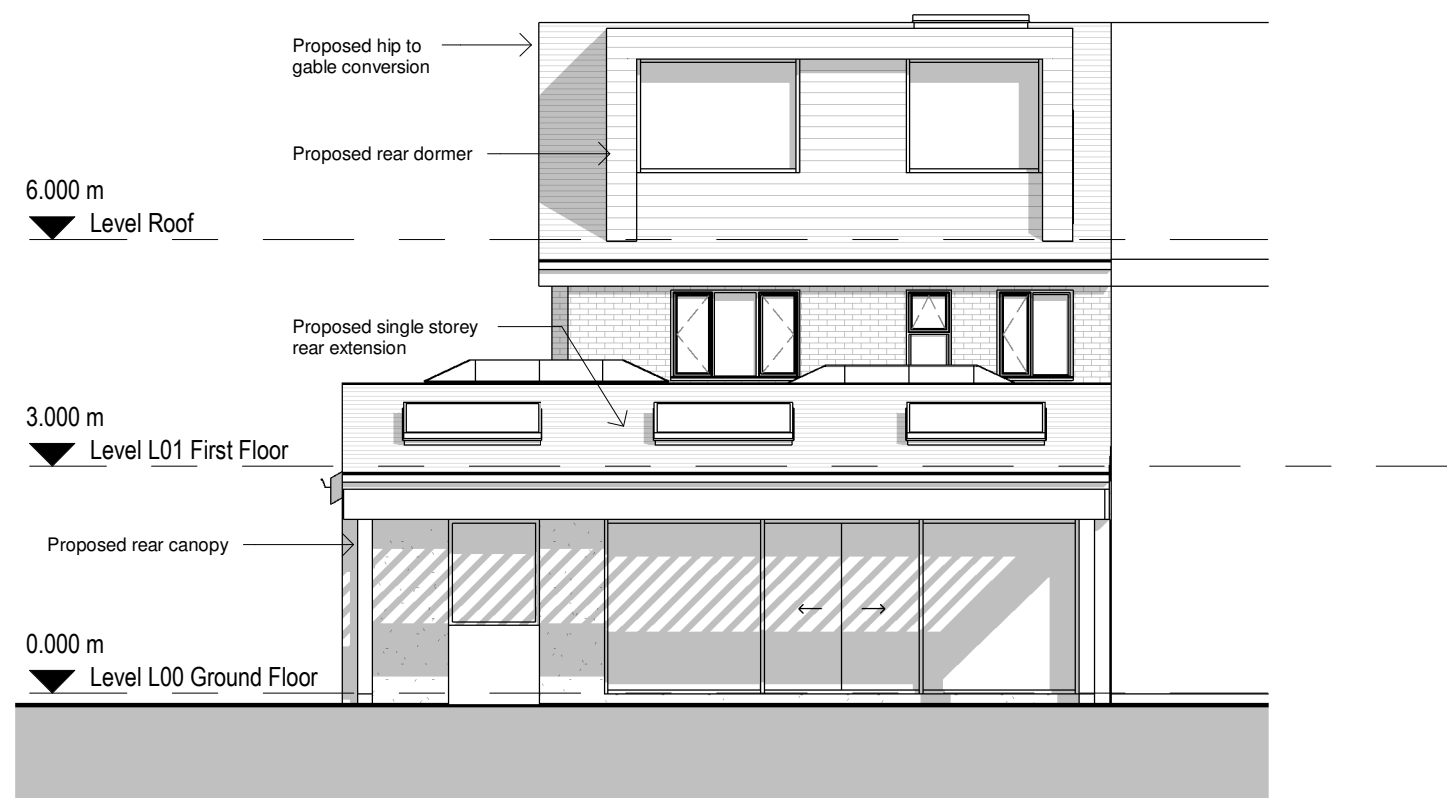

1 Proposed West Elevation
1 : 100

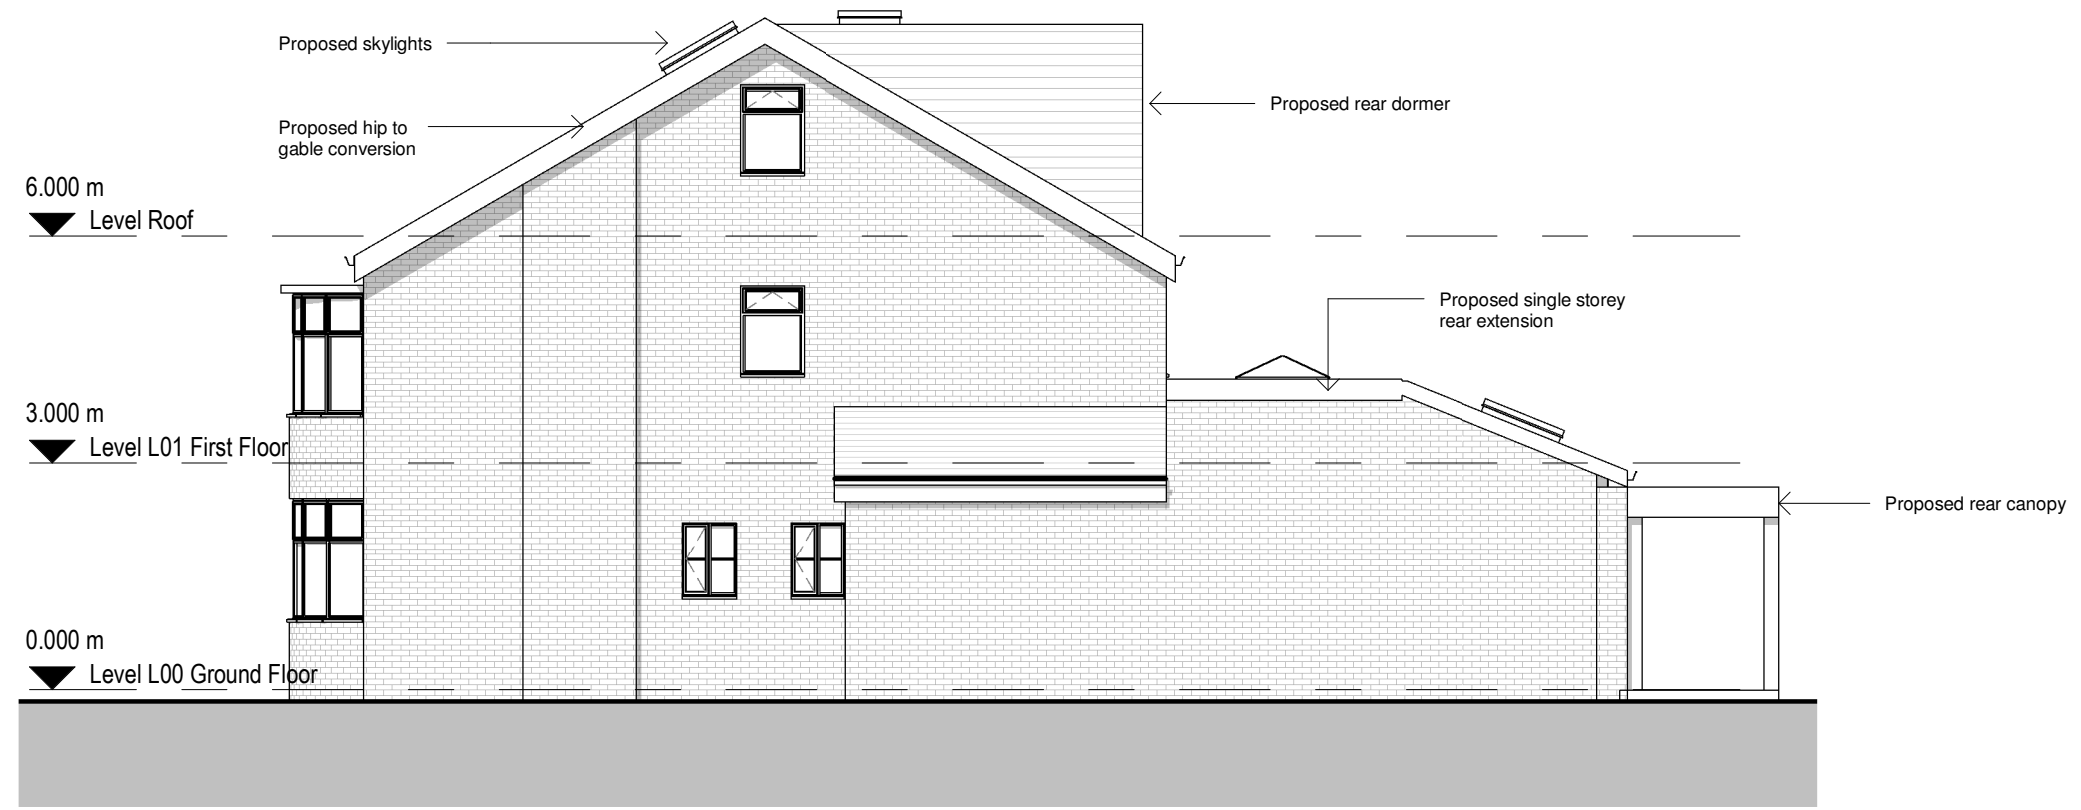

2 Proposed North Elevation
1 : 100

General Notes
The Architect shall have no responsibility for any use made of this document other than for that which it was prepared and issued.
All dimensions should be checked on site. Do not scale from this drawing
To be read in conjunction with all other Consultant's drawings.
The Architect to be immediately notified of any discrepancies.
Copyright on this drawing retained by the Architect.

P6	02/06/22	SH	SH	Window added	
P5	20/05/22	SA	SH	Amended Proposed Layout	
P4	21/01/22	SA	SH	Amended Rear Elevation	
P3	18/01/22	SA	SH	Amended Ground Floor Plan	
P2	12/01/22	SA	SH	Added Rear Canopy	
P1	11/01/22	SA	SH	Initial Issue	
No.	Date	Dwn	Chk	App	Revision or reason for issue

Client
Azmat Mohammed

createitstudios
... leave an impression
Create It Studios (NW) Ltd
Houldsworth Mill Business & Art Centre
Houldsworth Street
Reddish, Stockport
SK5 6DA
info@createitstudios.co.uk

Project Title
26 Spring Bridge Road

Scale / North Point
1 : 100

Drawing Title
Proposed Elevations

Drawing Number	Revision
A1084(02)AP004	P6
Drawing Status	
Preliminary	