

PROJECT:

36 Charlesworth Street
Manchester, M11 3AG

DRAWING TITLE:


Existing Plans

CLIENT : N . ALSHAHMARI	DRG NO : A-02
DATE : AUGUST, 2022	SCALE: 1:50@A3


PURPOSE OF ISSUE

PLANNING


Do not scale from this drawing. All information should be checked by the contractor before commencing work. Any discrepancies should be reported to the architectural consultant immediately. All rights are reserved and are not transferrable. Unauthorised reproduction of this drawing is not permitted.

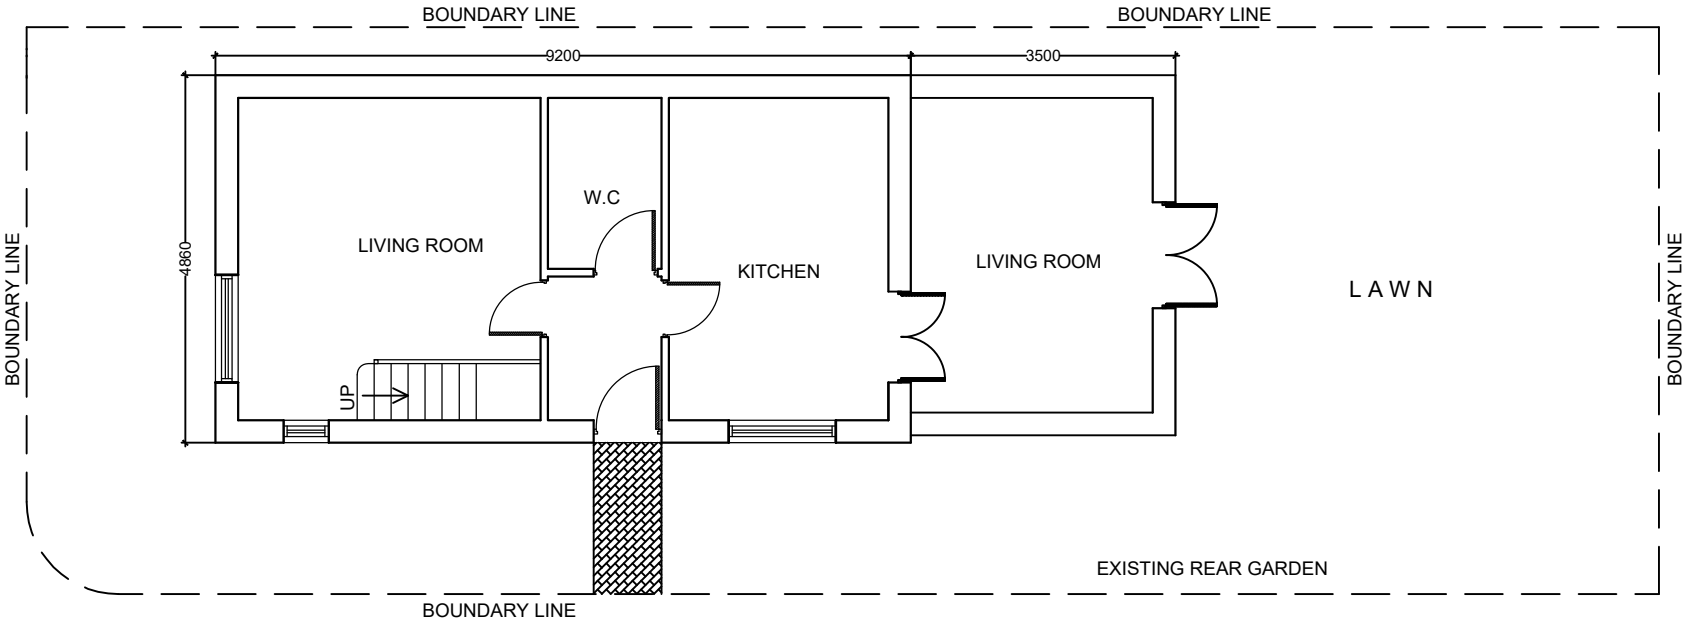


EXISTING GROUND FLOOR PLAN

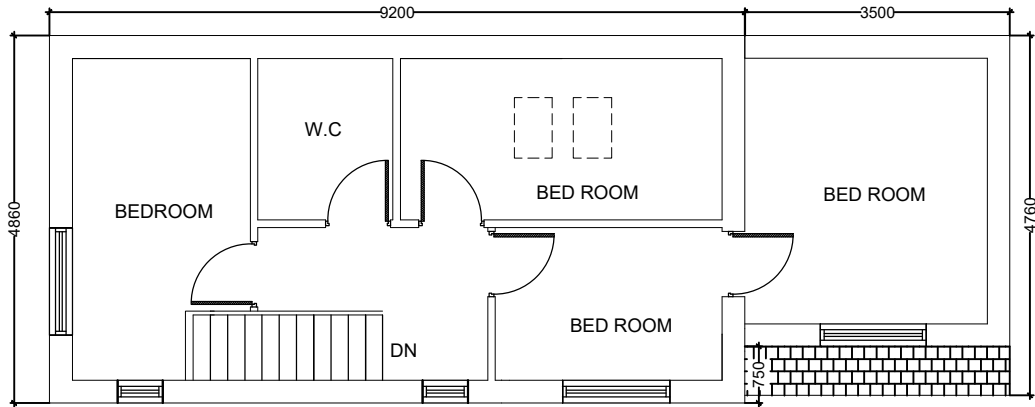


EXISTING FIRST FLOOR PLAN

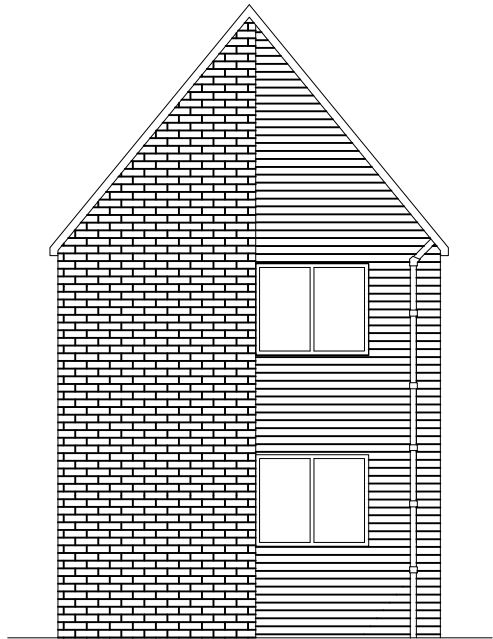


EXISTING LEFT SIDE ELEVATION

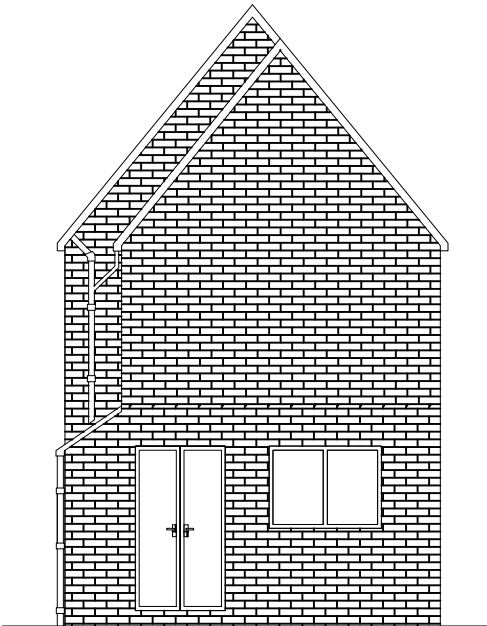

EXISTING RIGHT SIDE ELEVATION

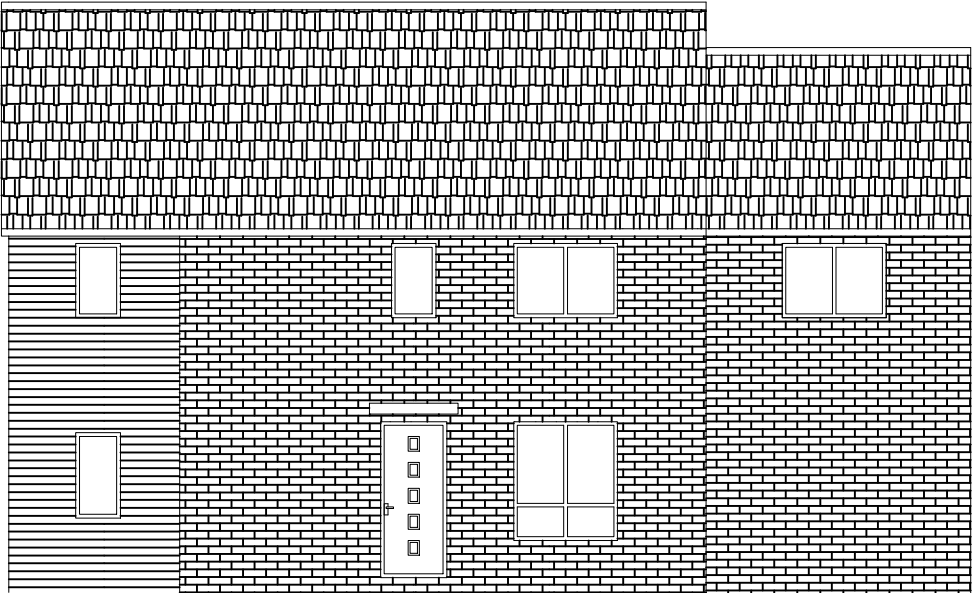

EXISTING FRONT ELEVATION

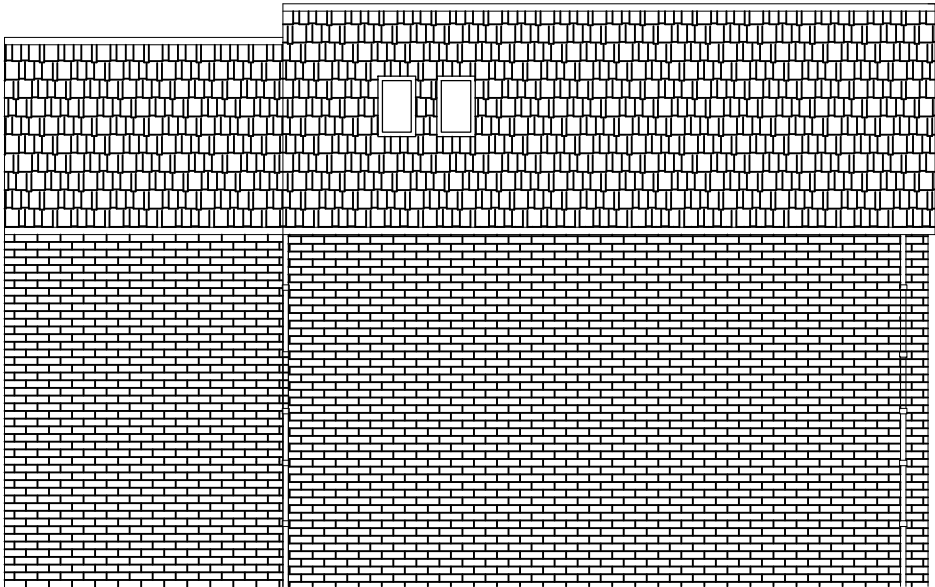

EXISTING REAR ELEVATION

