


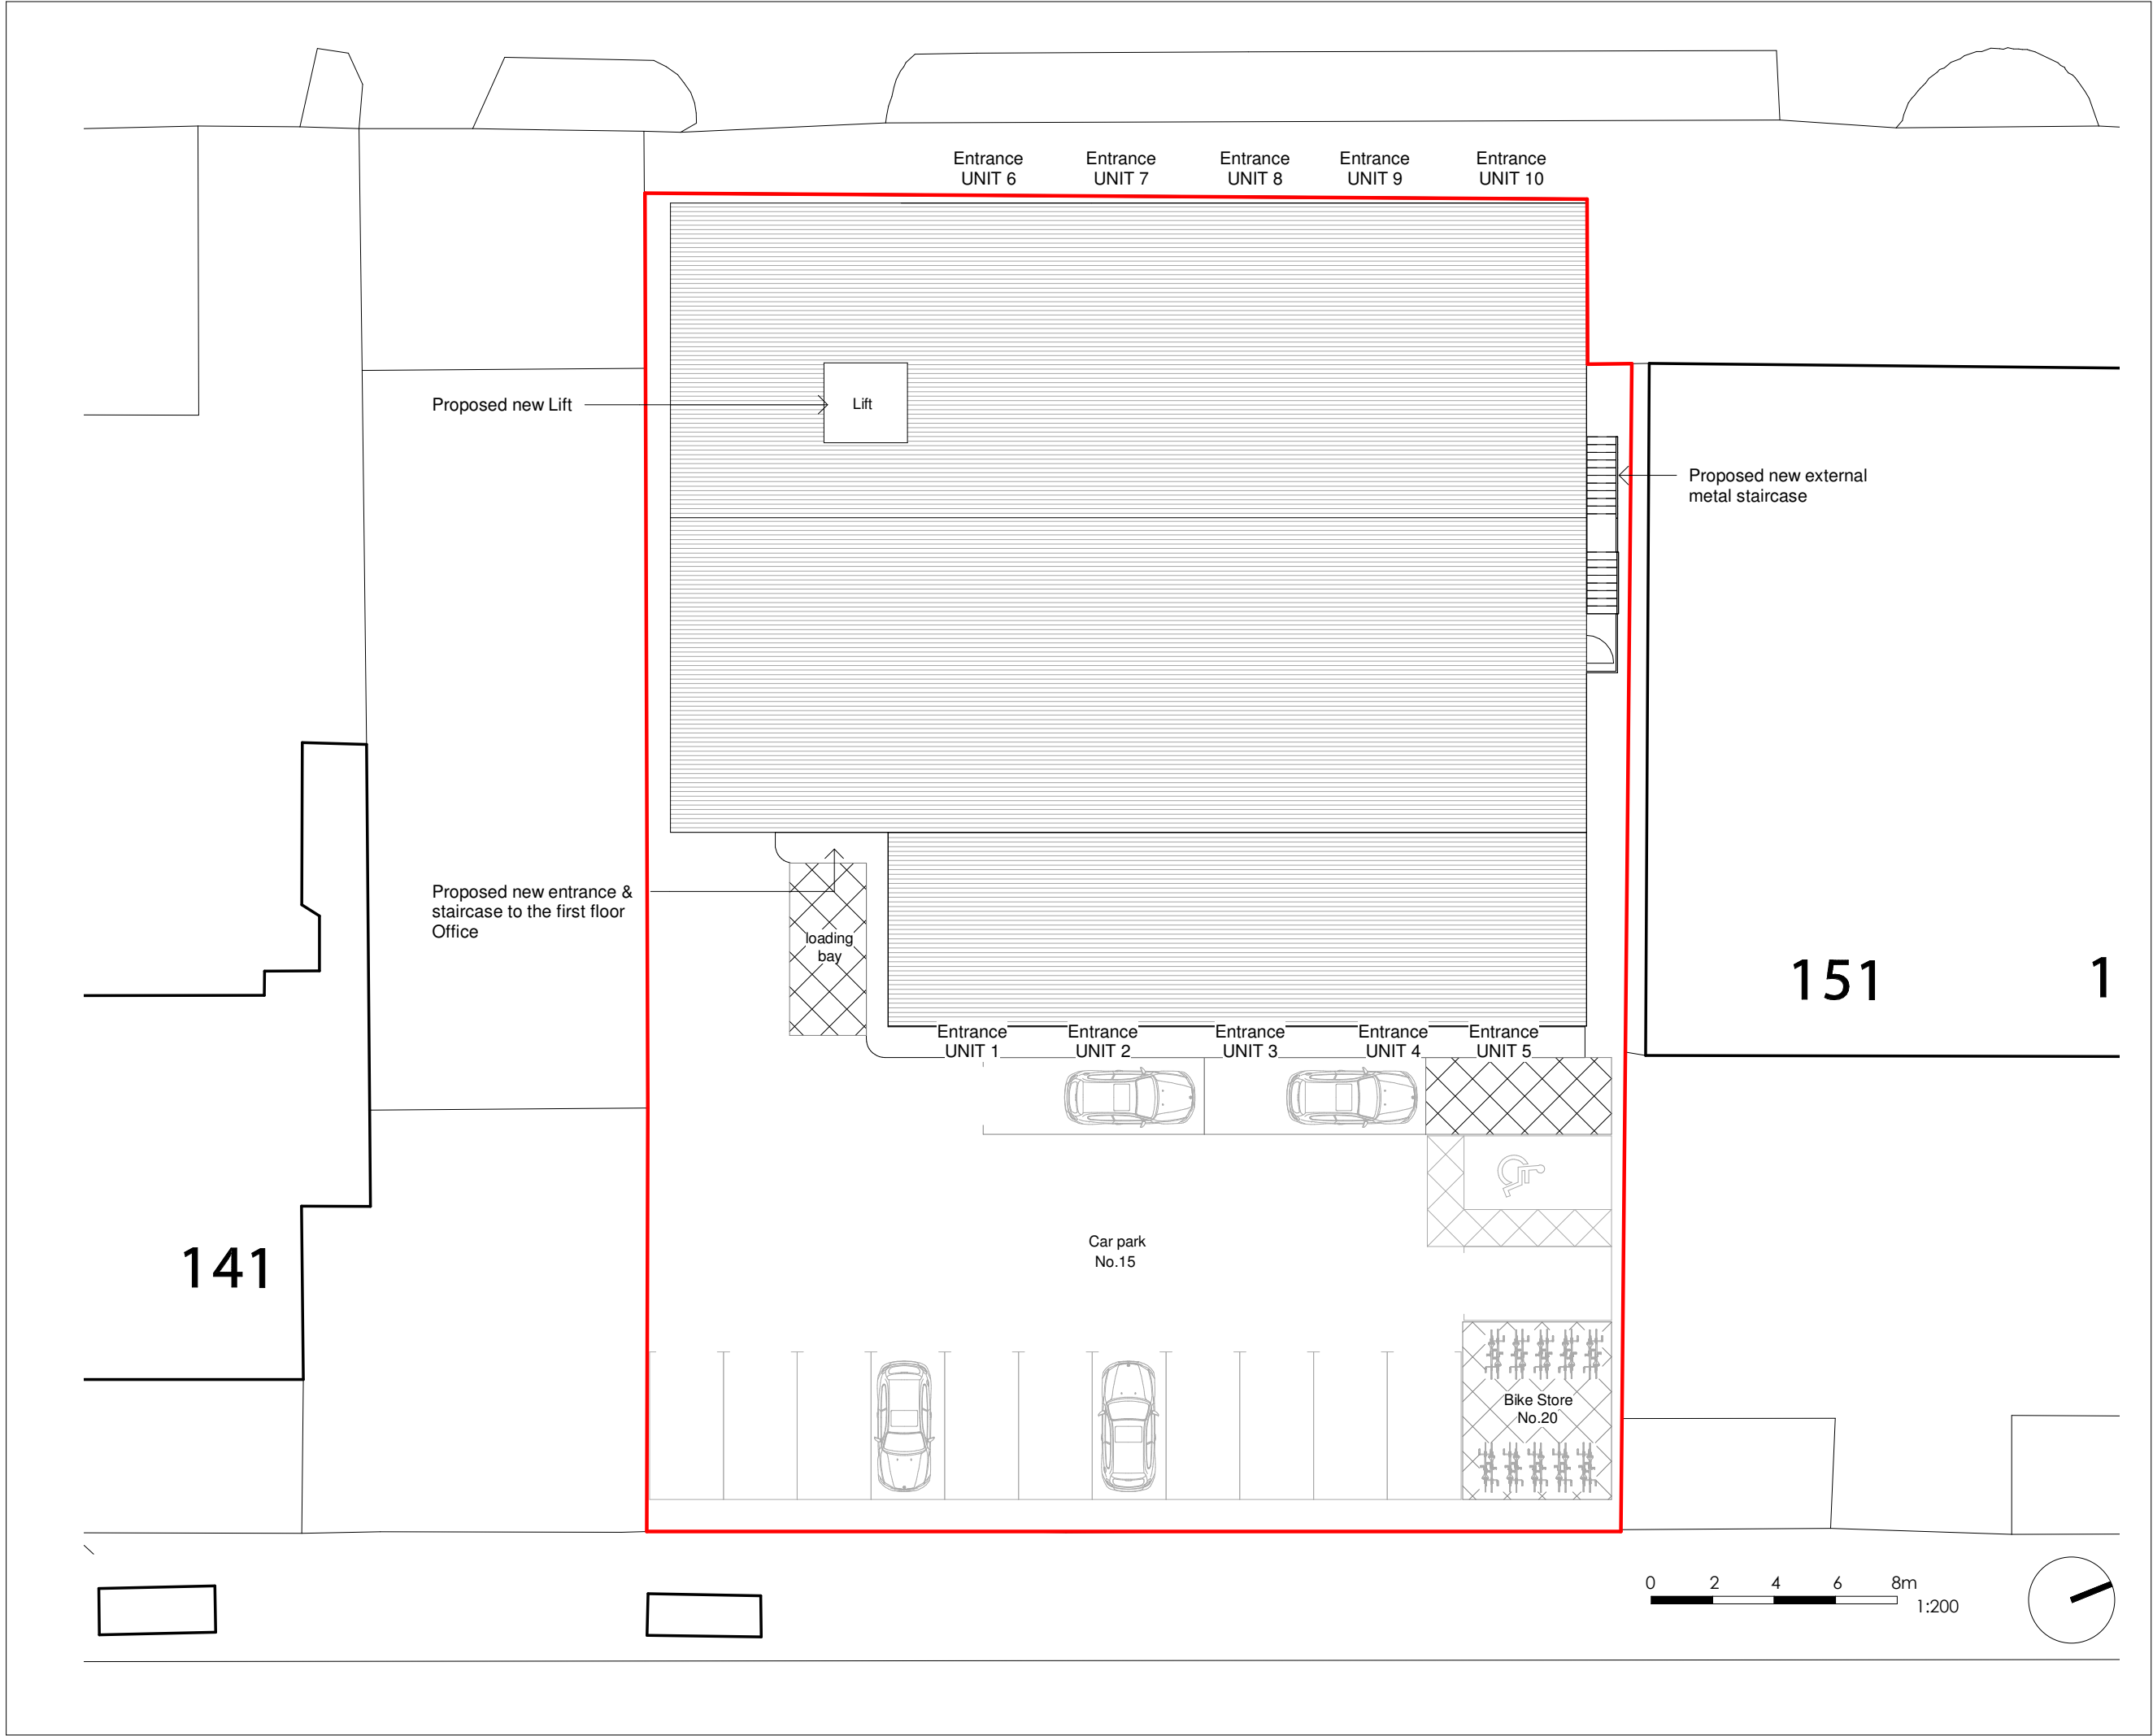

General Notes

The Architect shall have no responsibility for any use made of this document other than for that which it was prepared and issued.
All dimensions should be checked on site. Do not scale from this drawing.
To be read in conjunction with all other Consultant's drawings.
The Architect to be immediately notified of any discrepancies.
Copyright on this drawing retained by the Architect.

LEGEND

Site Boundary

P4	04/08/22	SA	SH	Amended Proposed Project Layout	
P3	26/07/22	SA	SH	Amended Bin Stores, Lift & First Floor	
P2	20/07/22	SA	SH	Amended Bin Stores & First Floor	
P1	15/07/22	SA	SH	Initial Issue	
No.	Date	Dwn	Chk	App	Revision or reason for issue

Client
PARISIAN Ltd

create **it** studios
... leave an impression
Create It Studios (NW) Ltd
Universal Square
Devonshire Street North
Manchester
M12 6JH
info@createitstudios.co.uk

Project Title
Parisian House, 145 Cheetham Hill
Road, Manchester, M8 8LY

Scale / North Point
1 : 200

Drawing Title
Proposed Site Plan

Drawing Number A1448(02)AP000	Revision P4
Drawing Status Preliminary	