

General Notes

This drawing is the property of Keltcc Consultancy Ltd © and must not be copied or otherwise reproduced in any way without their specific permission. Any queries please contact the practice. All measurements must be checked on site before commencement of works. No dimensions are to be scaled from this drawing. Work to figured dimensions only.


All works to be in accordance with the current building regulations and planning consent. If in doubt ask.




2 Proposed East Elevation - Front




3 Proposed West Elevation - Rear

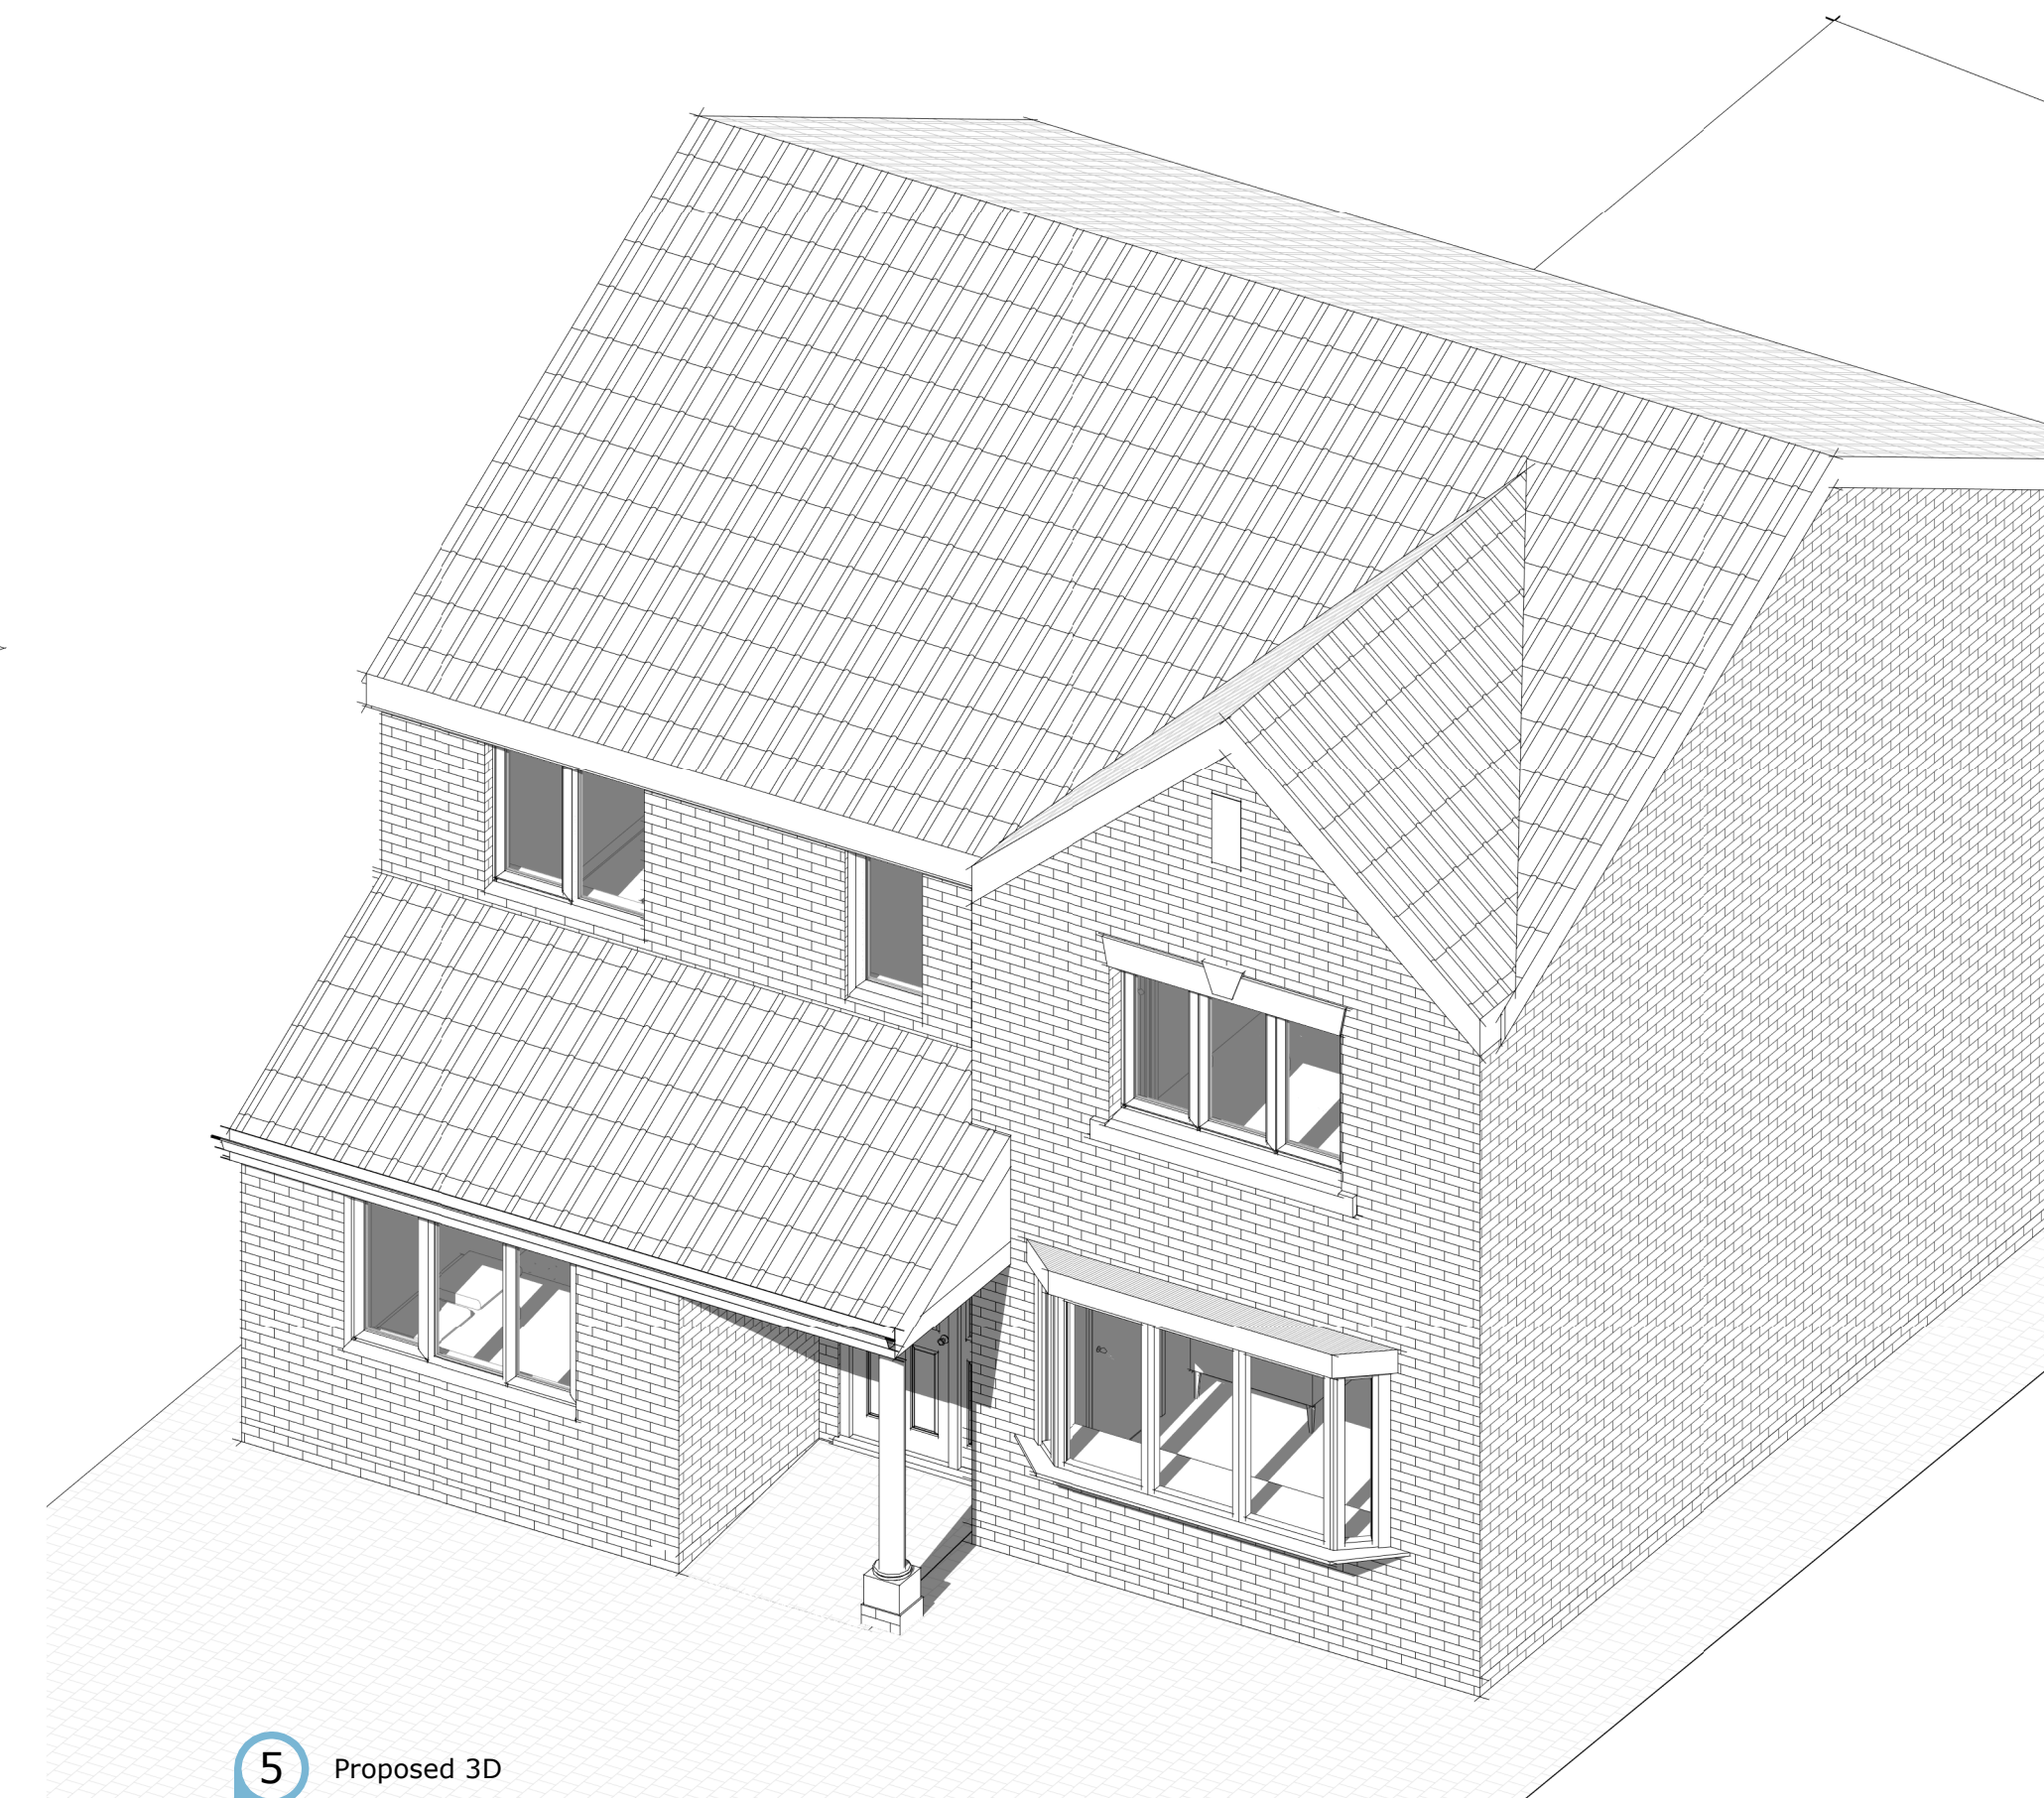


5 Proposed 3D

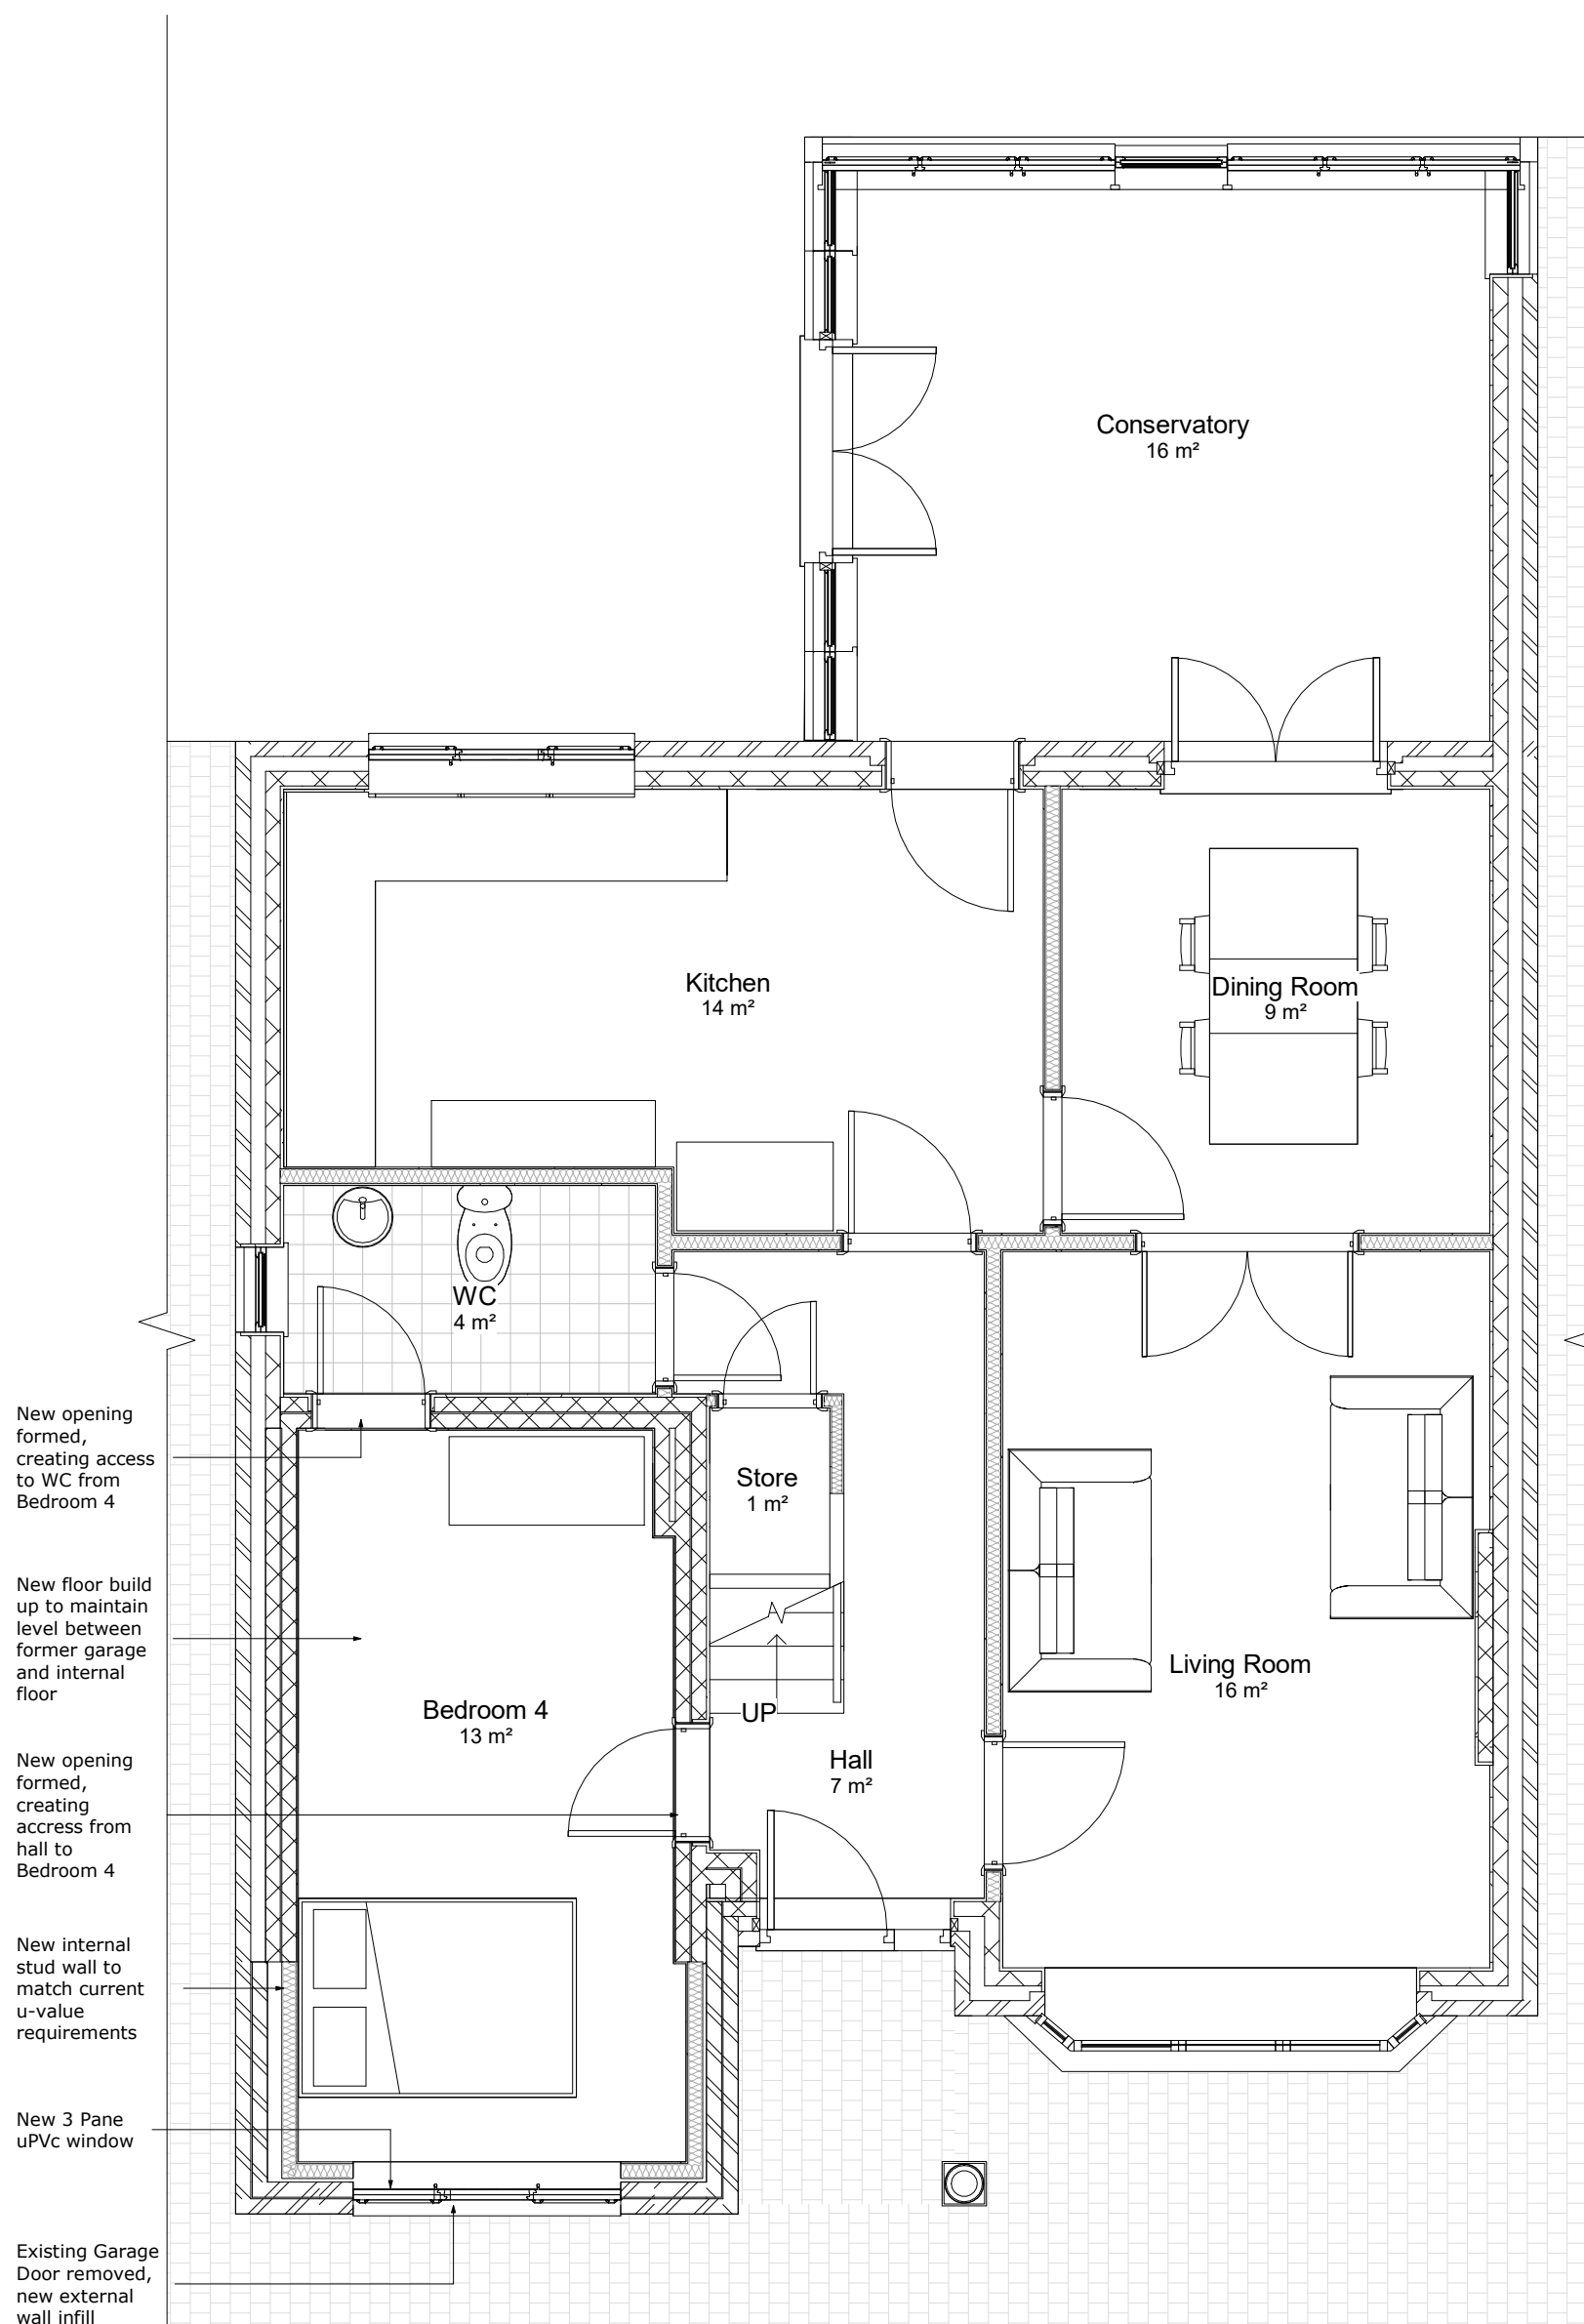


1 Proposed Ground Floor Plan

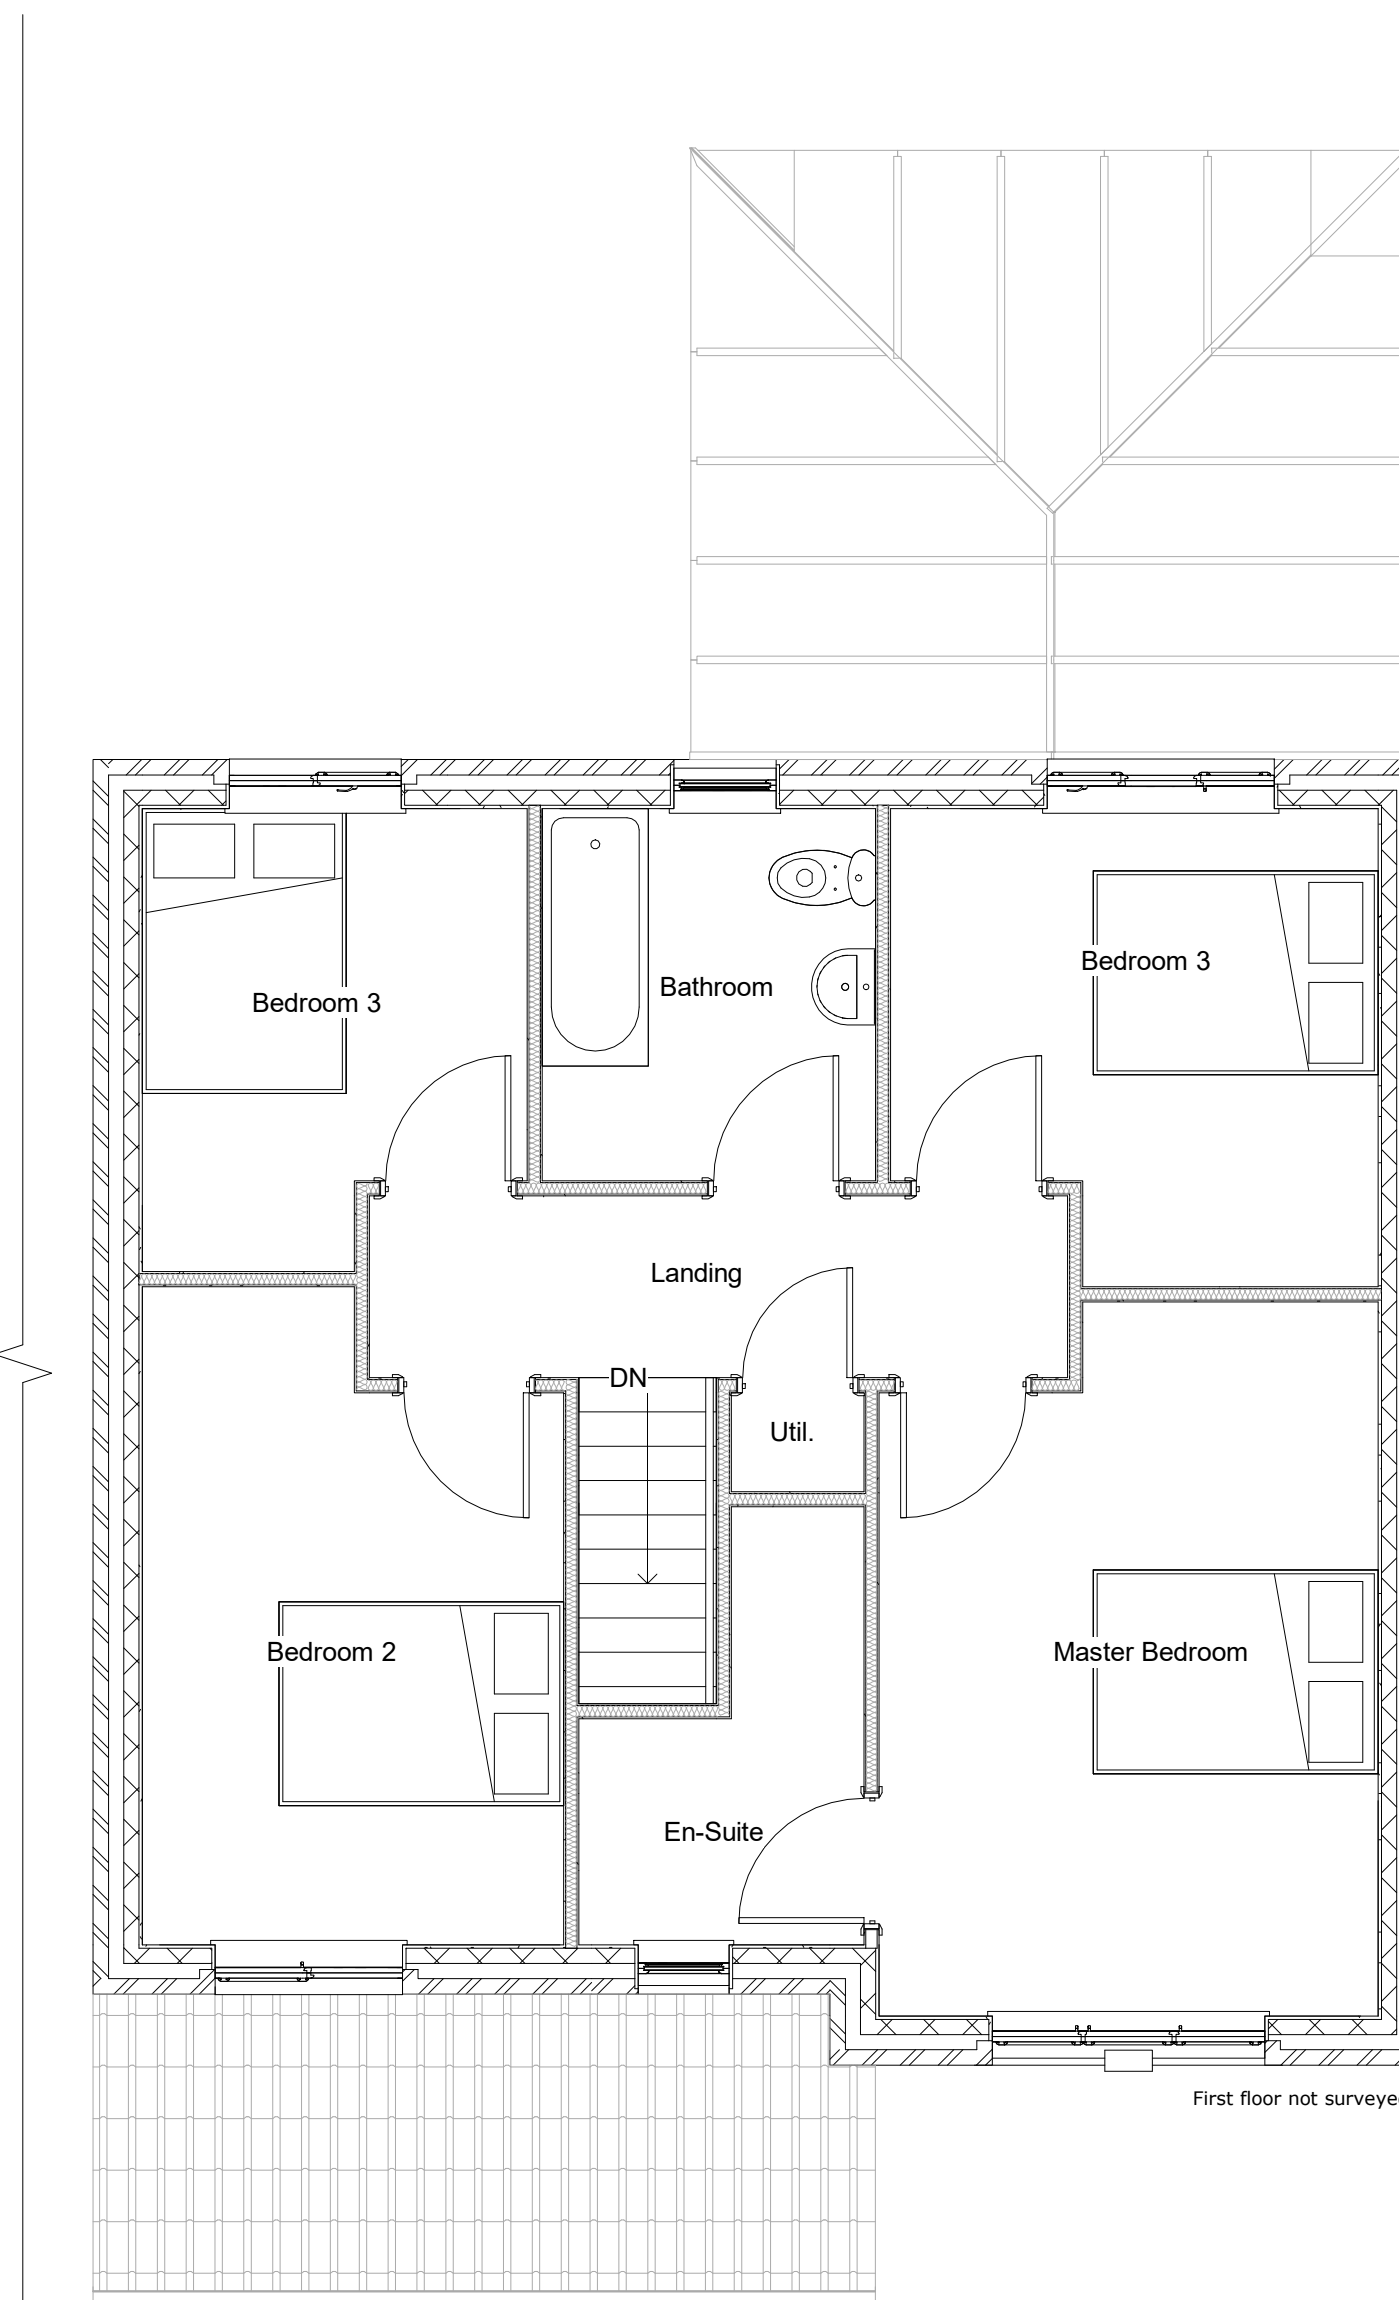

4 Proposed First Floor Plan

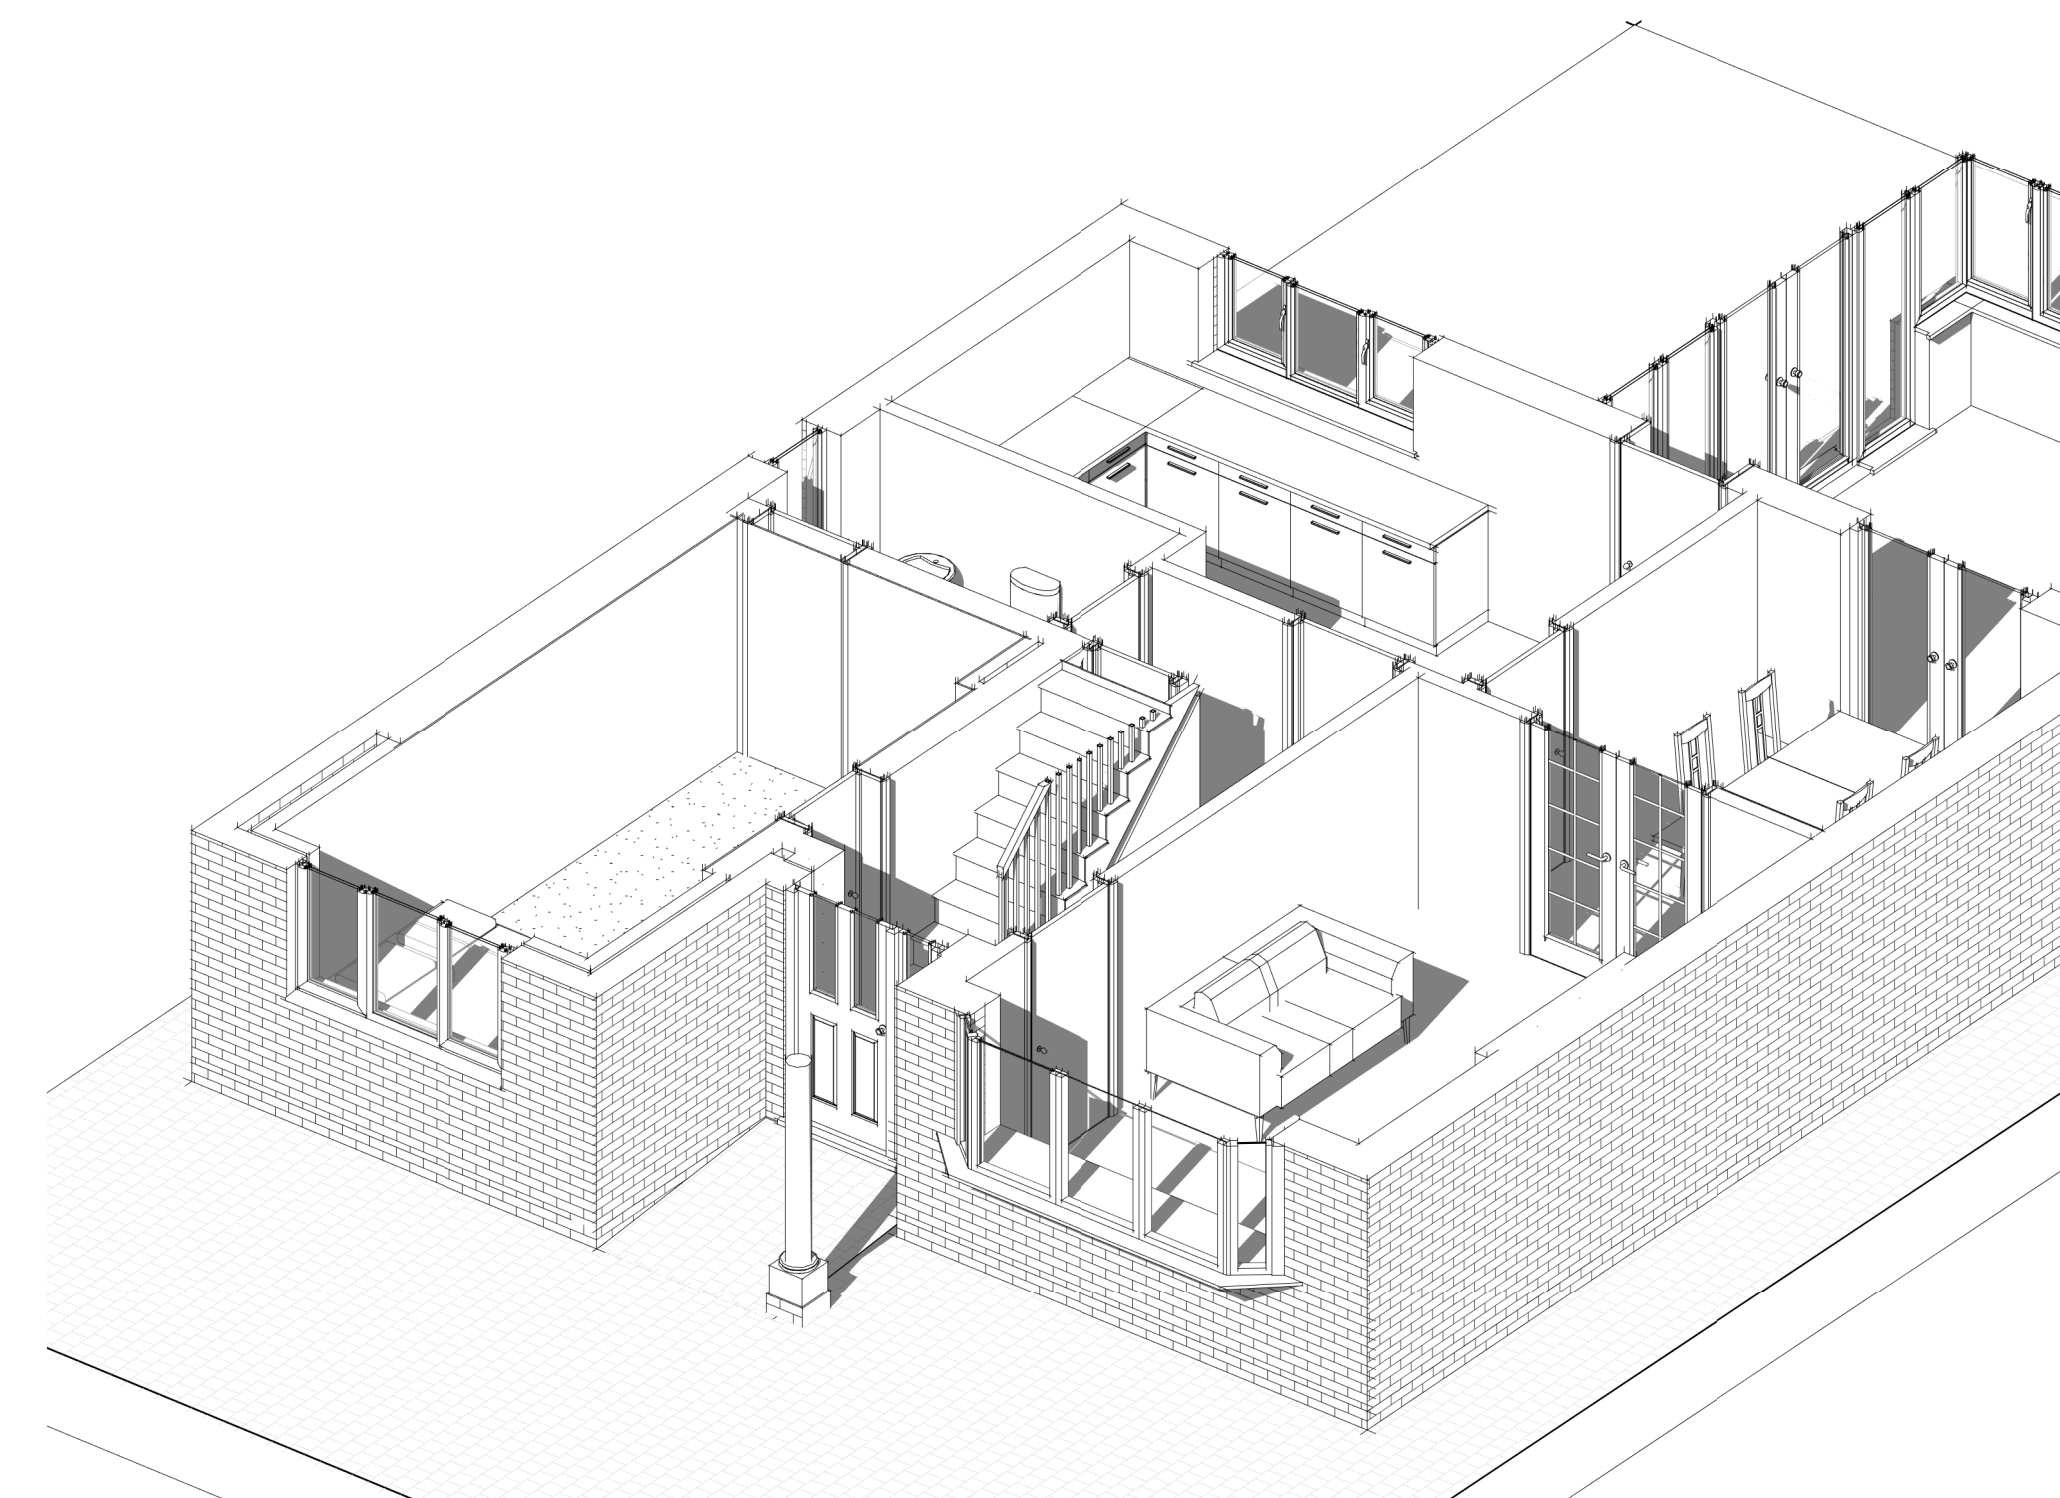

6 Proposed 3D with cut line

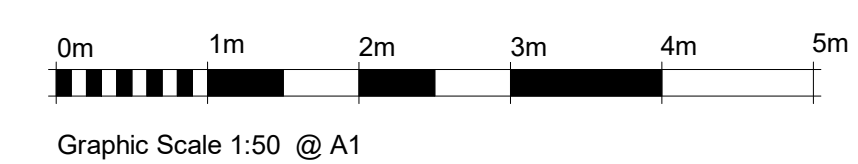

Revision Number	Revision Description	Revision Date
A	Planning Application	11.08.2021



CLIENT / PROJECT ADDRESS:
Mrs Joy Oronsaye
21 Oakcliffe Rd, Wythenshawe, Manchester M23 1DA

SHEET TITLE:
Proposed Floor Plans / Elev

Designed By:
Design Team

DATE:
11/08/2022 12:10:53

SCALE:
1 : 50

PROJECT NUMBER:
JOY_0624

DRAWING NUMBER:	REV:
Kel_005-A1	A



116 Duke Street, Liverpool, L1 5JW, T: 07825 777 059
E: projects@kelteconsultancy.com
www.kelteconsultancy.com