

- KEY
- ① Existing main entrance

② Existing branch nameplate

③ Existing night safe

④ Existing ADT alarm box

⑤ Existing fascia signage

⑥ Existing projecting sign

⑦ Existing ATMs

⑧ Existing CCTV camera

⑨ Existing ATM lighting

⑩ Existing cyan vinyl

⑪ Existing letter box



⑫ Existing notice & CCTV signage

STATUTORY STATUS	
LISTED	NO
CONSERVATION	YES

NOTE

This drawing has been prepared from historical information that cannot be guaranteed accurate. Responsibility is not accepted for errors made by others in scaling from this drawing. All construction information should be taken from figured dimensions only. All dimensions should be checked on site prior to the manufacture of any components.

HATCHING	
New Partition wall	Existing Partition wall
New Partition wall	Structural wall
New Partition wall	Area not in scope

 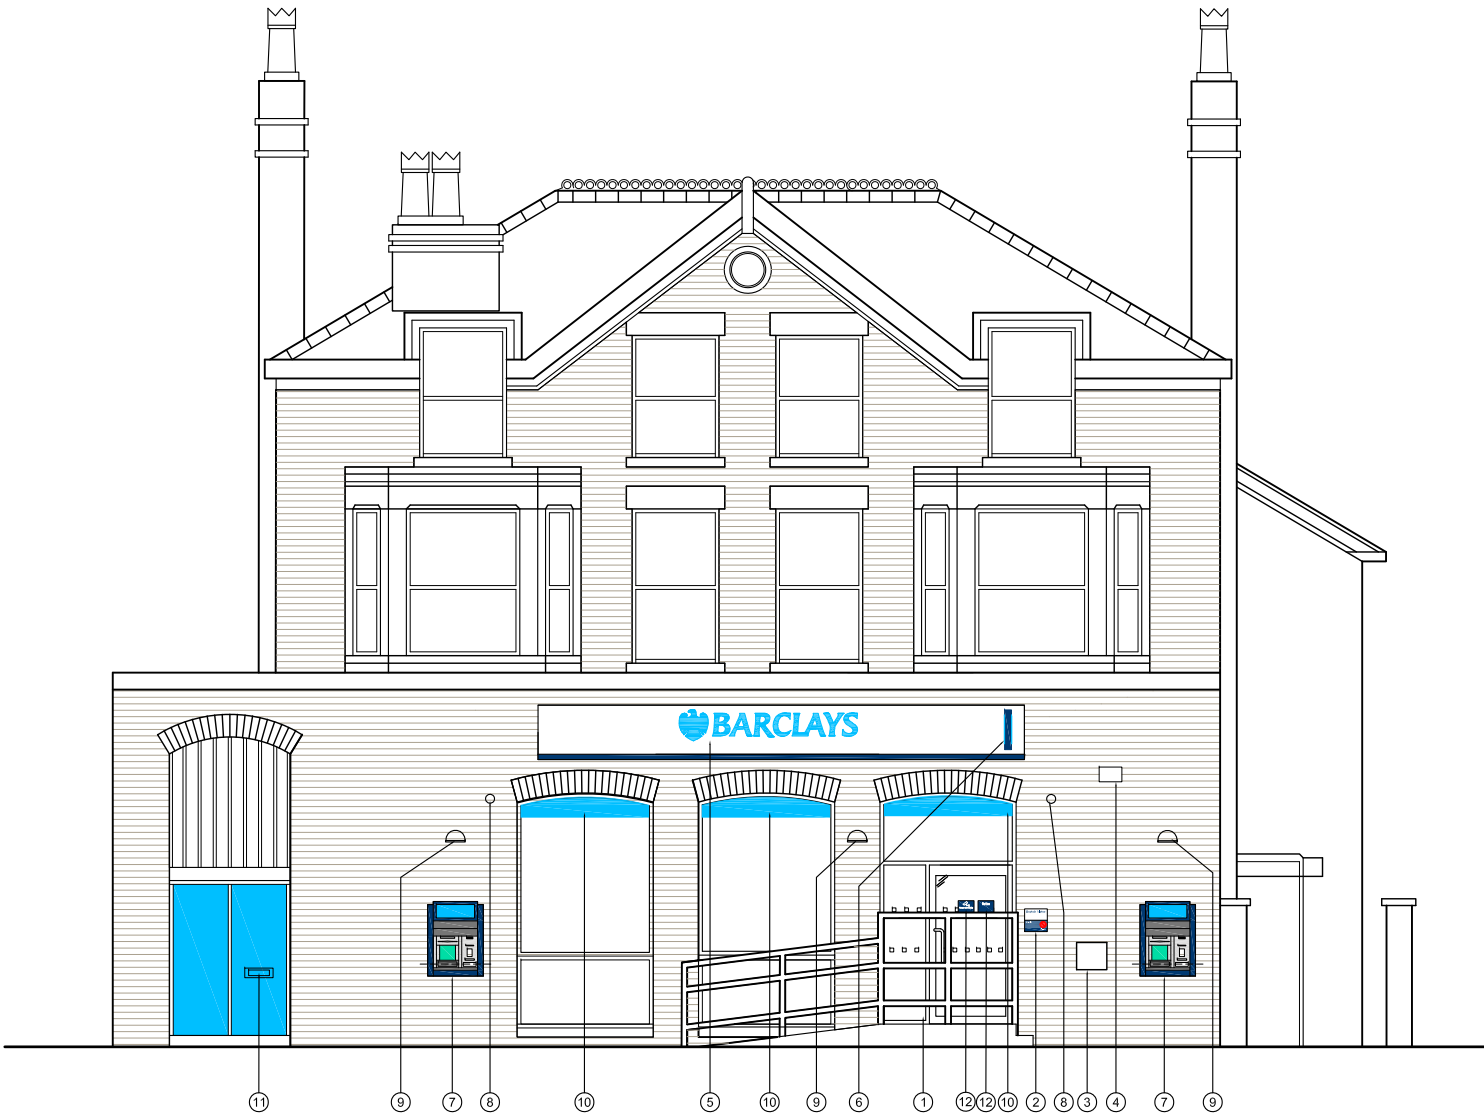

PLANNING

10-08-2022	A	HU	JW	ISV Amendments
DATE :	REV	DRAWN	CHECKED	NOTES



ISG
Boleyn House,
St Augustines
Business Park,
Whitstable,
Kent CT5 2QJ

Project

CHORLTON CUM HARDY

587/589 WILBRAHAM ROAD
CHORLTON CUM HARDY
MANCHESTER M21 9AL
PIM No.

BARCLAYS

Drawing Title			
FRONT ELEVATION AS EXISTING CLOSURE 2022			
Branch Sort Code	Branch ID	Supplier Project No	
		BY108122	
Scale 1:100@A3	Drawn BR	Checked JW	Date 19/07/2022
Drg.No BY108122_221			Revision A
Architectural Practice: ISG Design Hub			