




Architecture

Lewis & Hickey Ltd
1 St. Bernard's Row
Edinburgh, EH4 1HW
0131 343 6222
edinburgh@lewishickey.com

Edinburgh | Guildford | London | Manchester | Nottingham

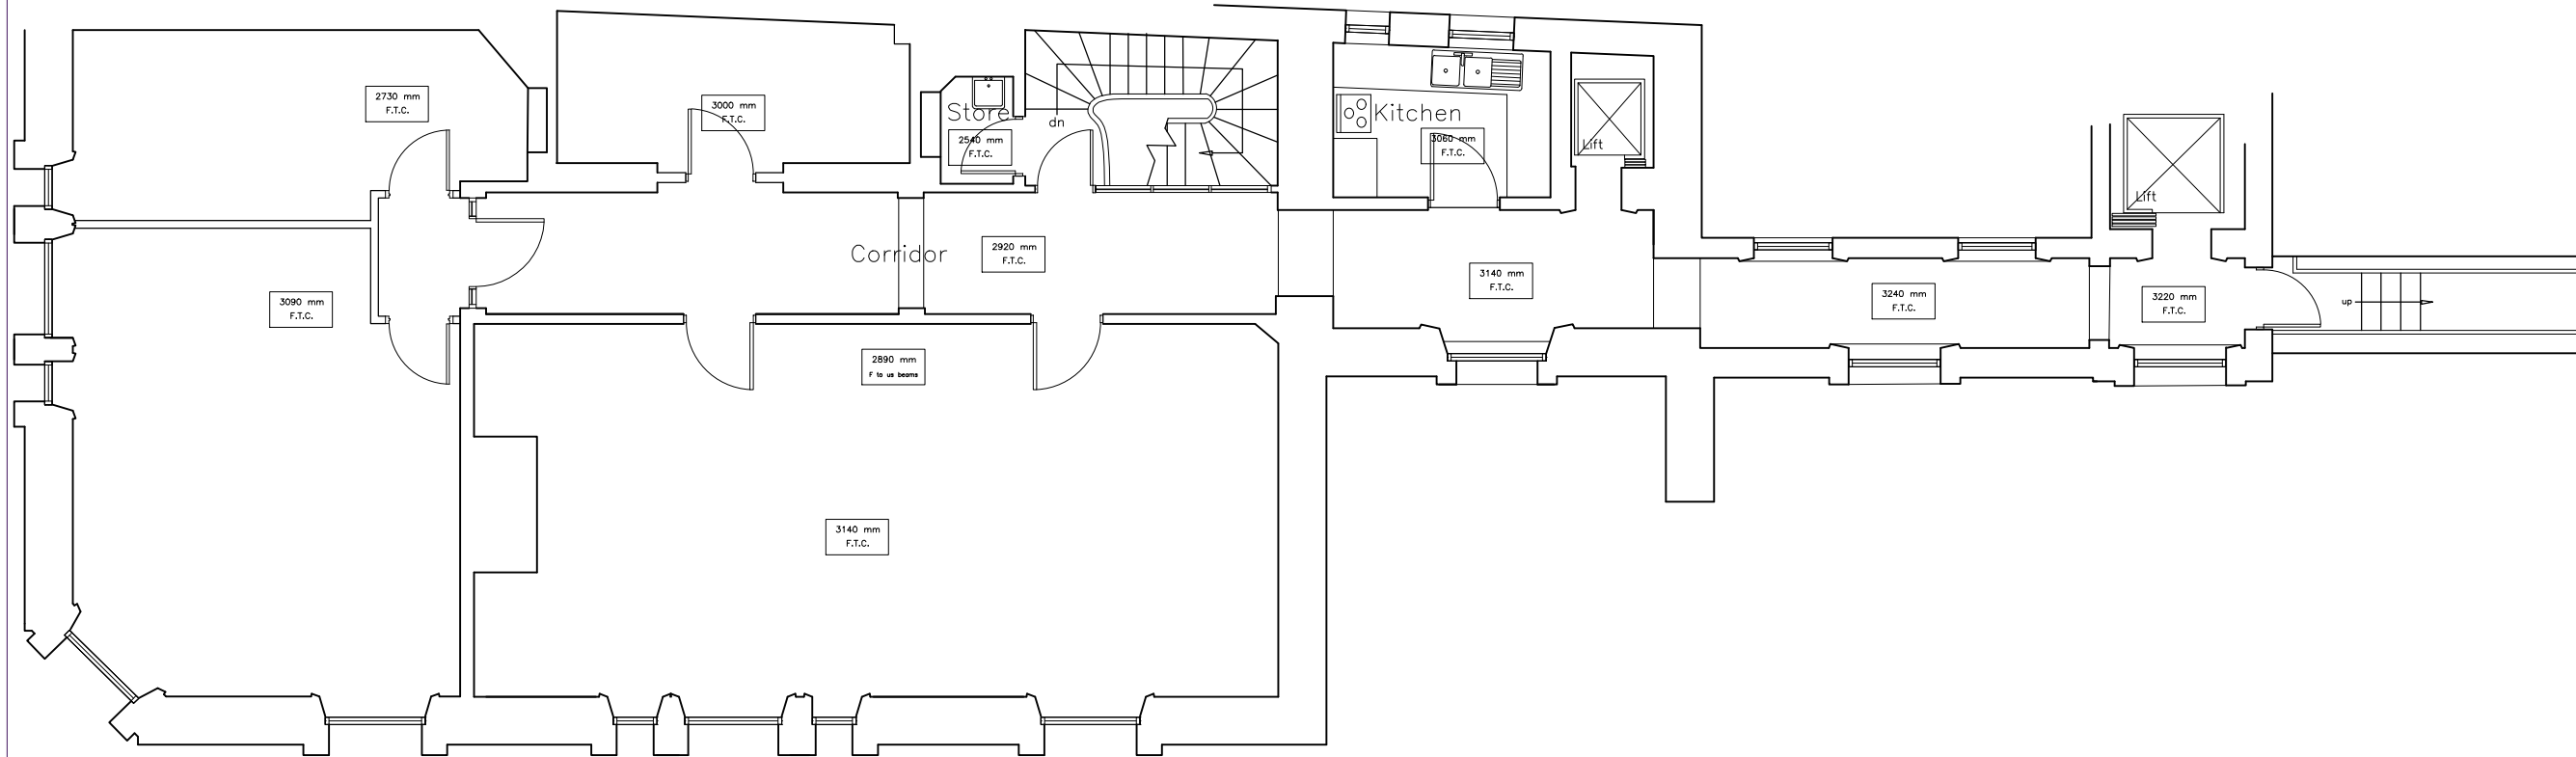

rev		date		description		drawn		checked	
address RBS ST ANN ST, ST ANN ST, MANCHESTER, M60 2SS									
ref no. -					sortcode -				
description SECOND FLOOR PLAN PROPOSED CLOSURE									
status CONTRACTOR'S PROPOSAL									
IPMS1 -					sqm -				
IPMS2 -					sqm -				
IPMS3 -					sqm -				
scale 1:100			paper size A3			brand			
dn KL		date 27/07/22		chk -		date -			
nw drawing number E7273-GA-02									rev. -