

General Notes
This drawing is the property of Keltec Consultancy Ltd © and must not be copied or otherwise reproduced in any way without their specific permission. Any queries please contact the practice. All measurements must be checked on site before commencement of works. No dimensions are to be scaled from this drawing. Work to figured dimensions only.
All works to be in accordance with the current building regulations and planning consent. If in doubt ask.




2 Existing East Elevation - Front




3 Existing West Elevation - Rear



5 Existing North Elevation - Side

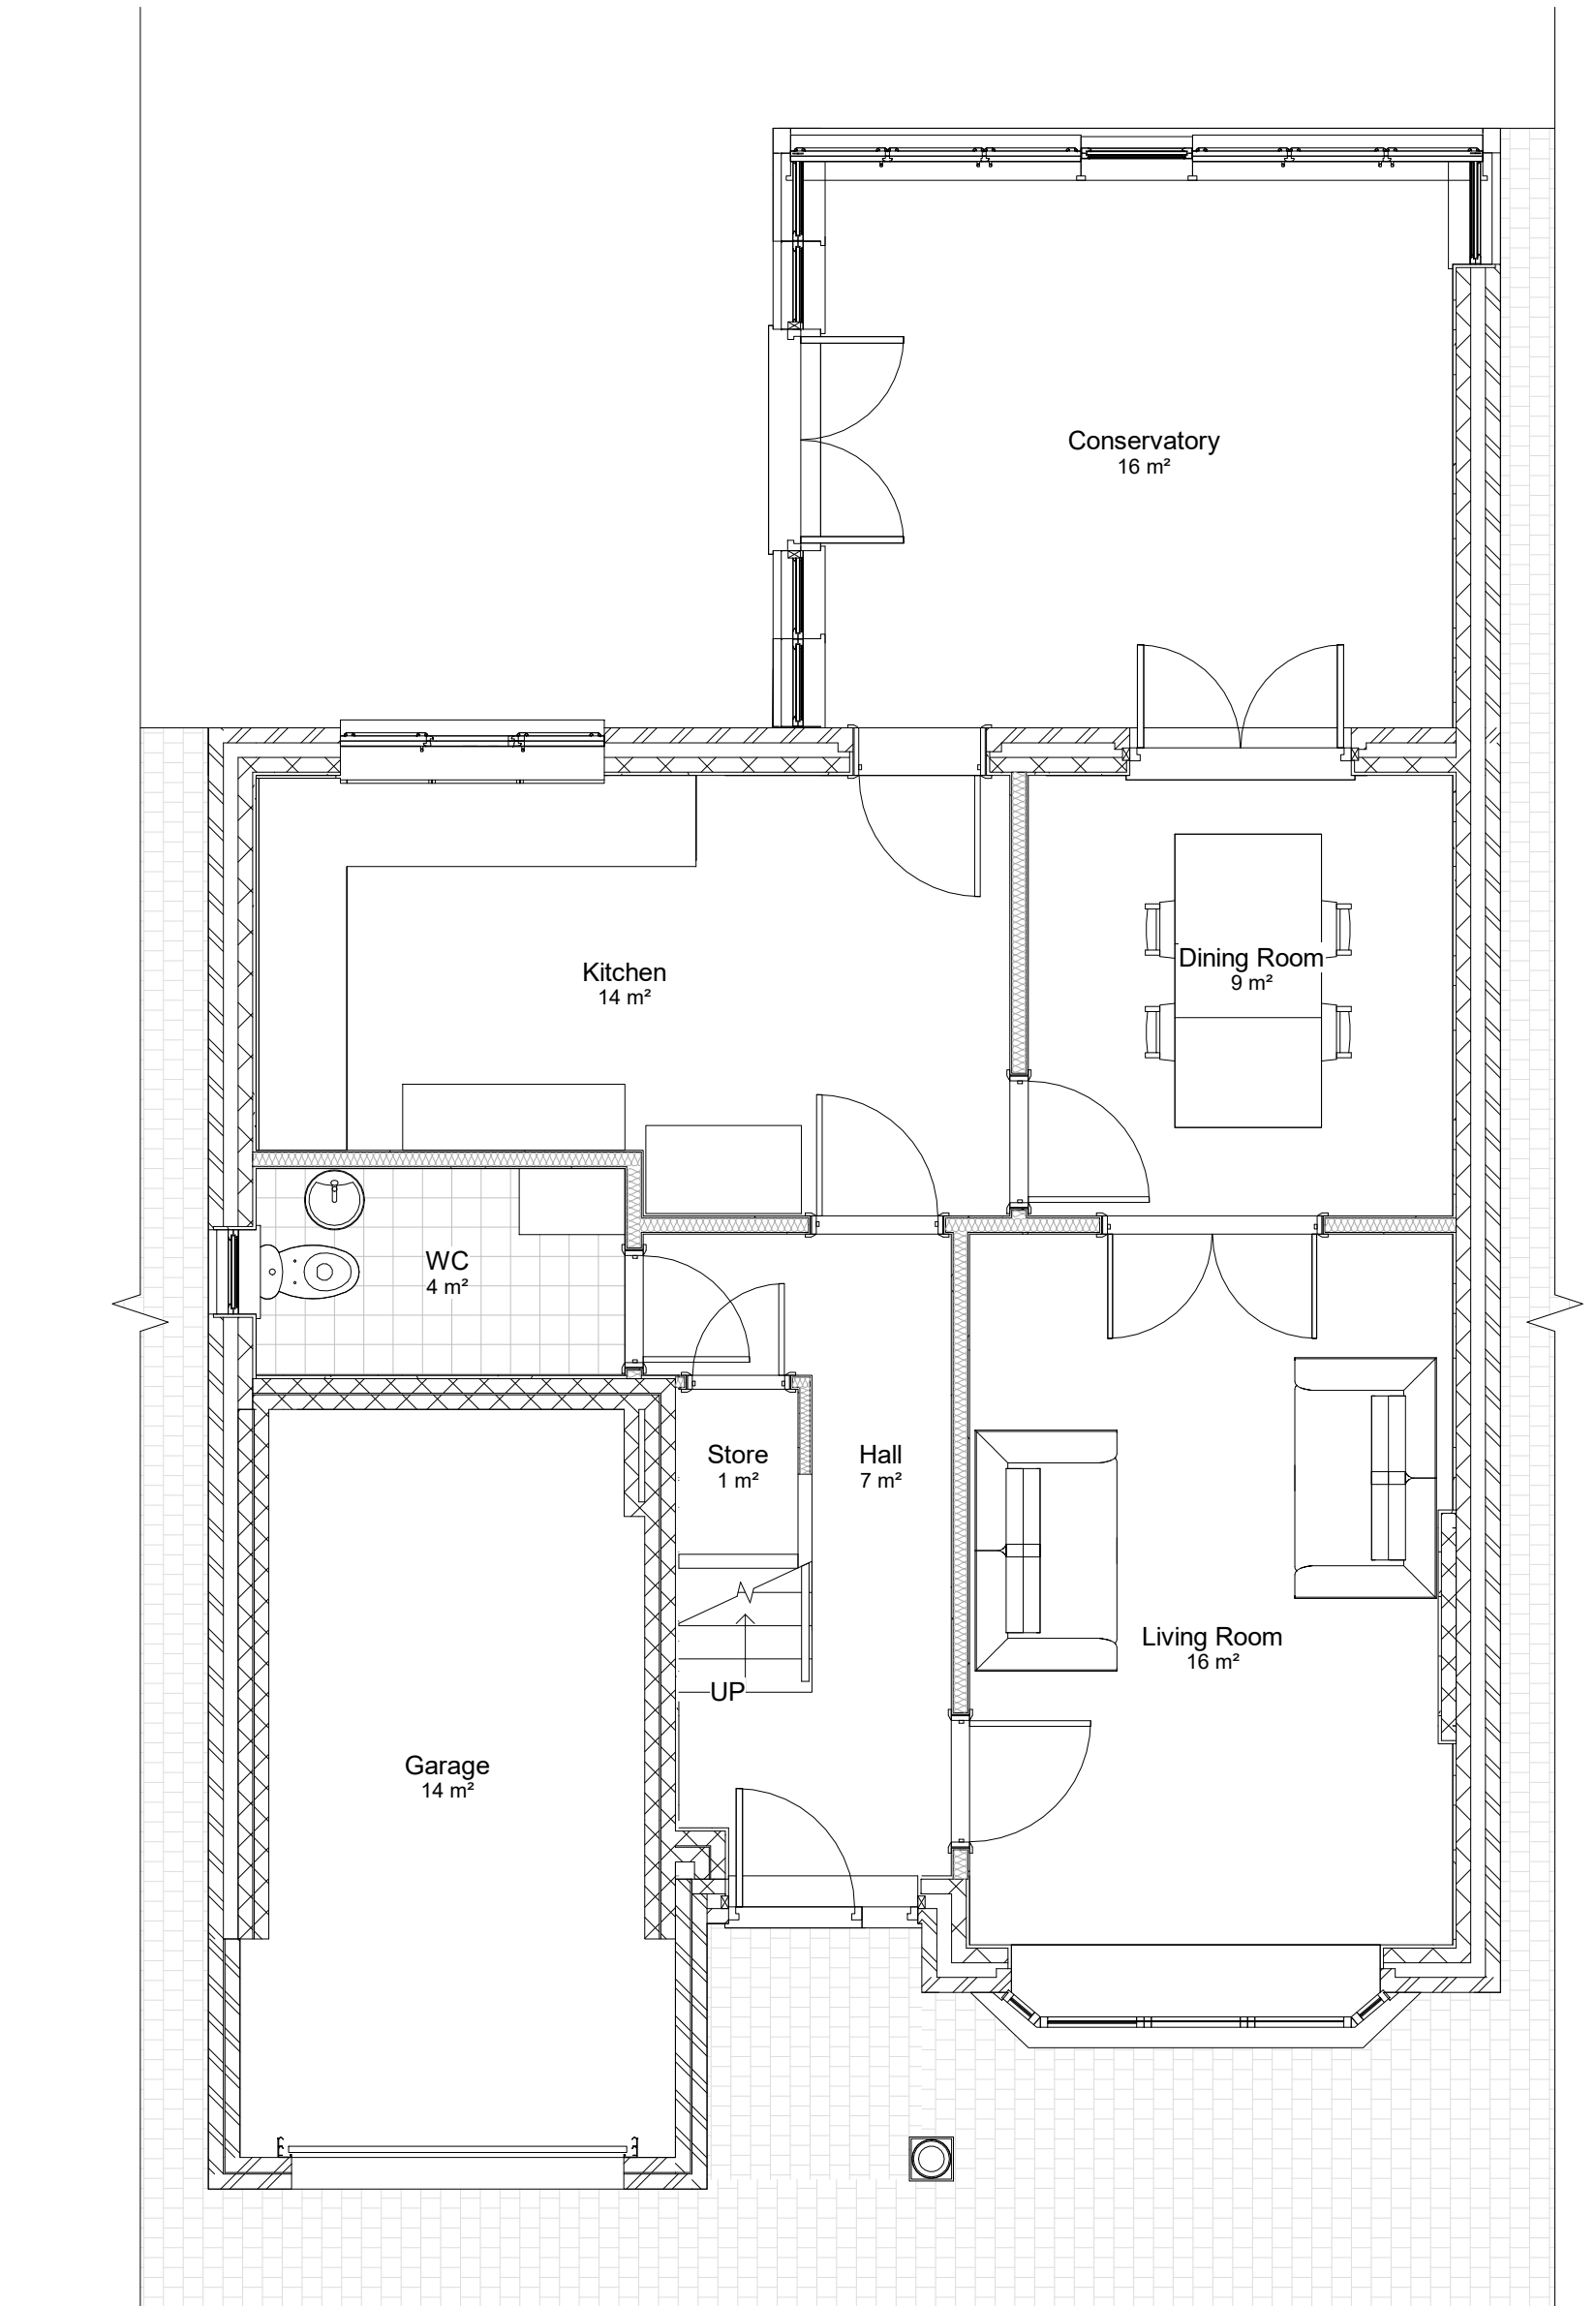


1 Existing Ground Floor

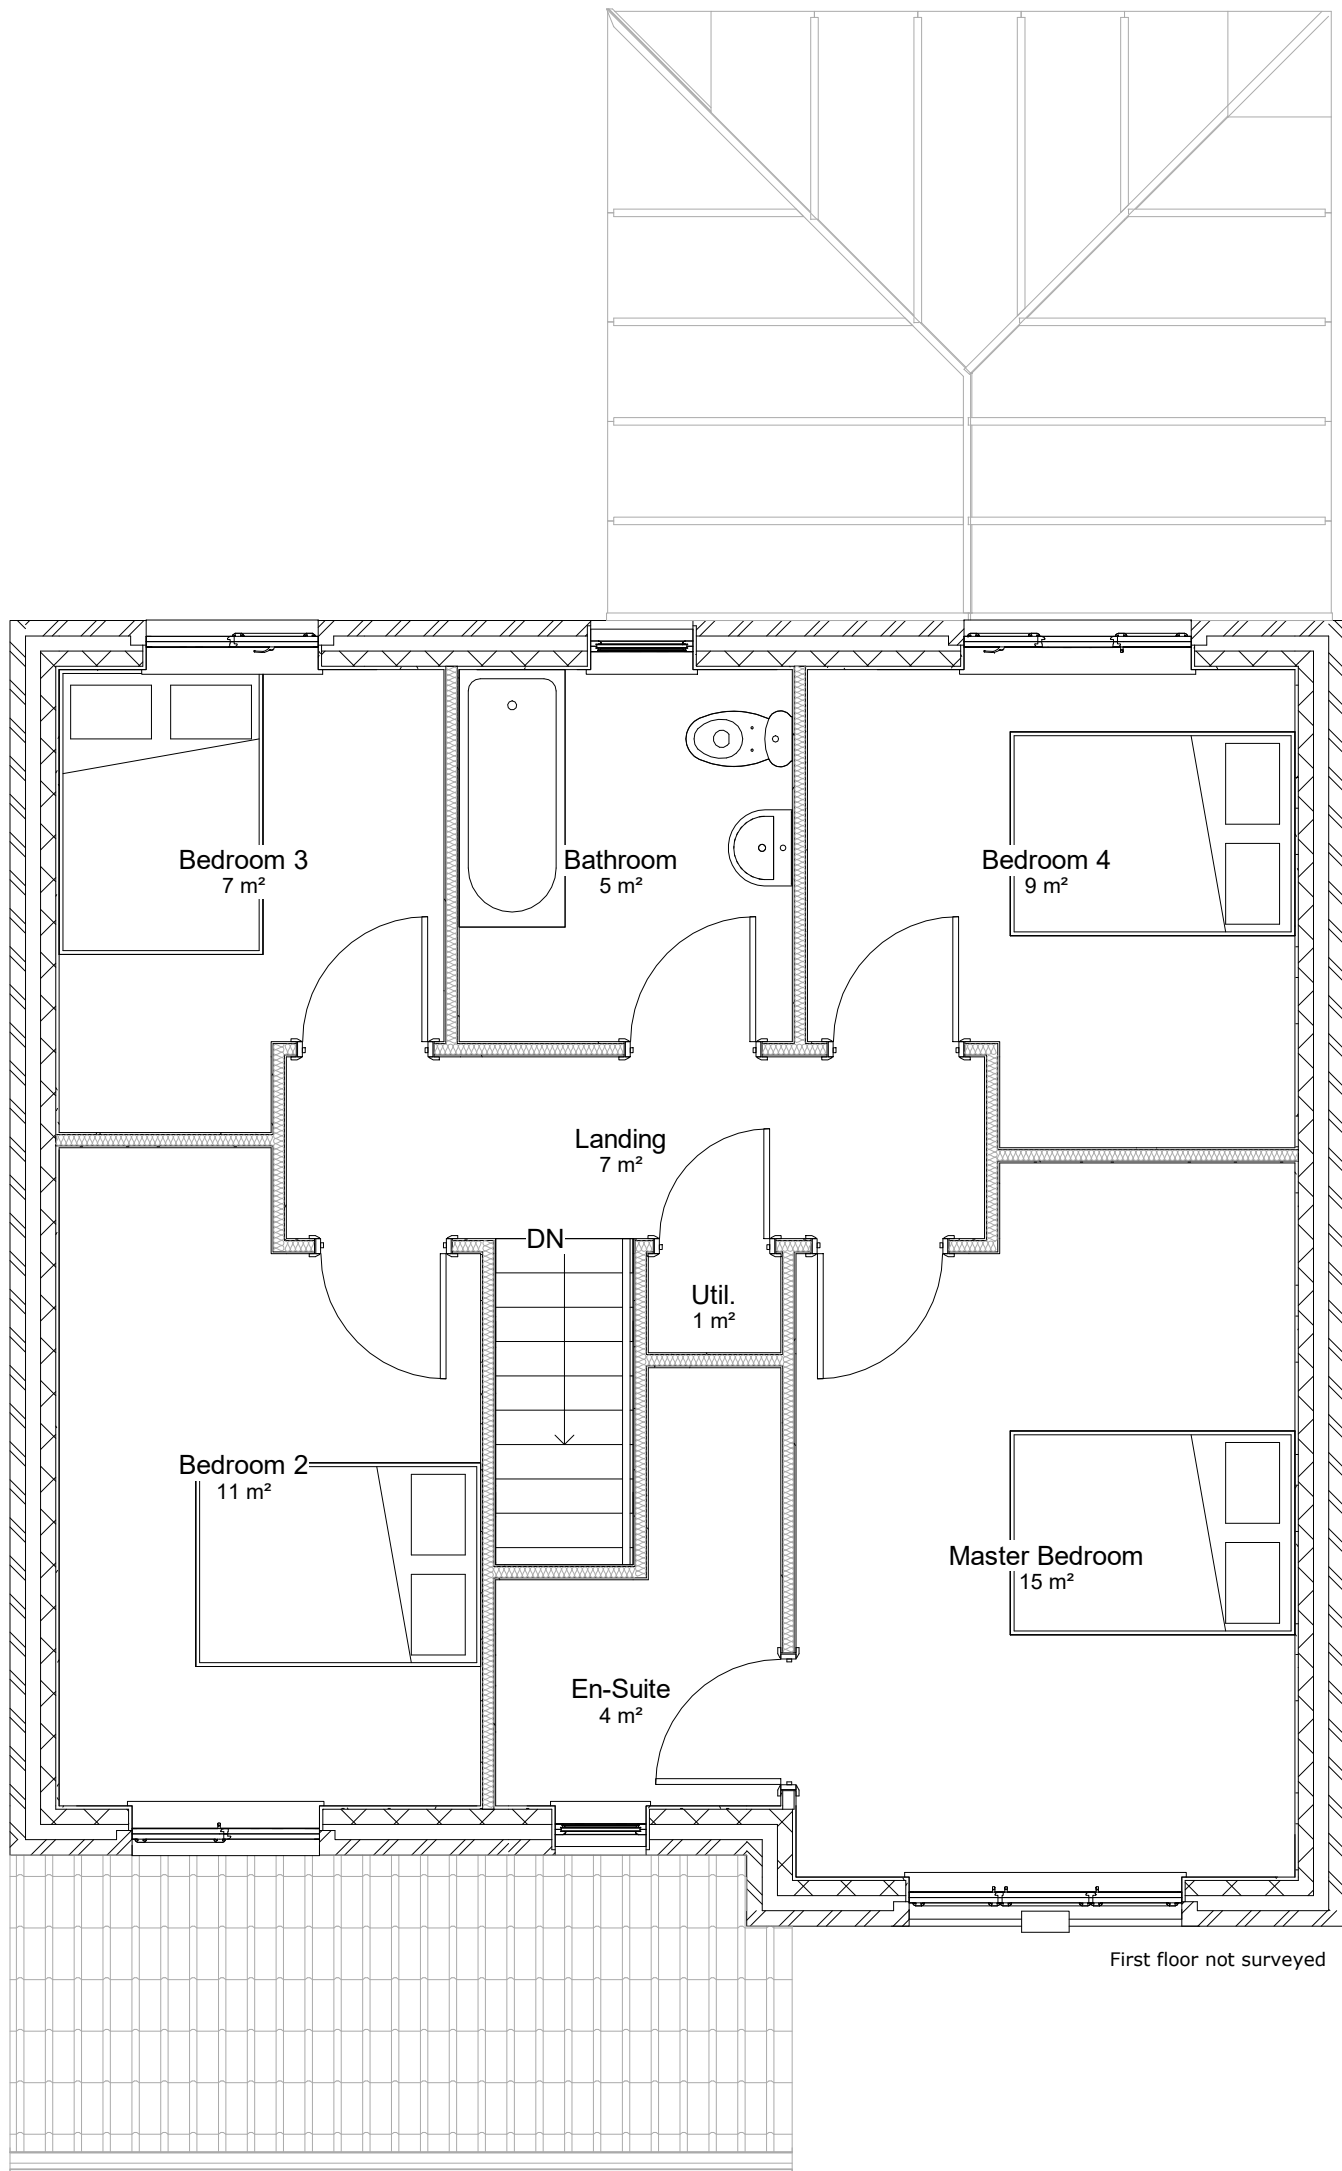

6 Existing First Floor



4 Existing South Elevation - Side

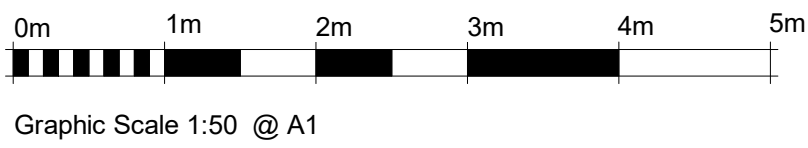

Revision Number	Revision Description	Revision Date
A	Planning Application	11.08.2022



CLIENT / PROJECT ADDRESS:
Mrs Joy Oronsaye
21 Oakcliffe Rd, Wythenshawe, Manchester M23 1DA

SHEET TITLE:
Existing Floor Plans / Elev

Designed By:
Design Team

DATE:
11/08/2022 12:09:02

SCALE:
1 : 50

PROJECT NUMBER:
JOY_0624

PHASE:
Planning

DRAWING NUMBER:
Kel_004-A1

REV:
A