



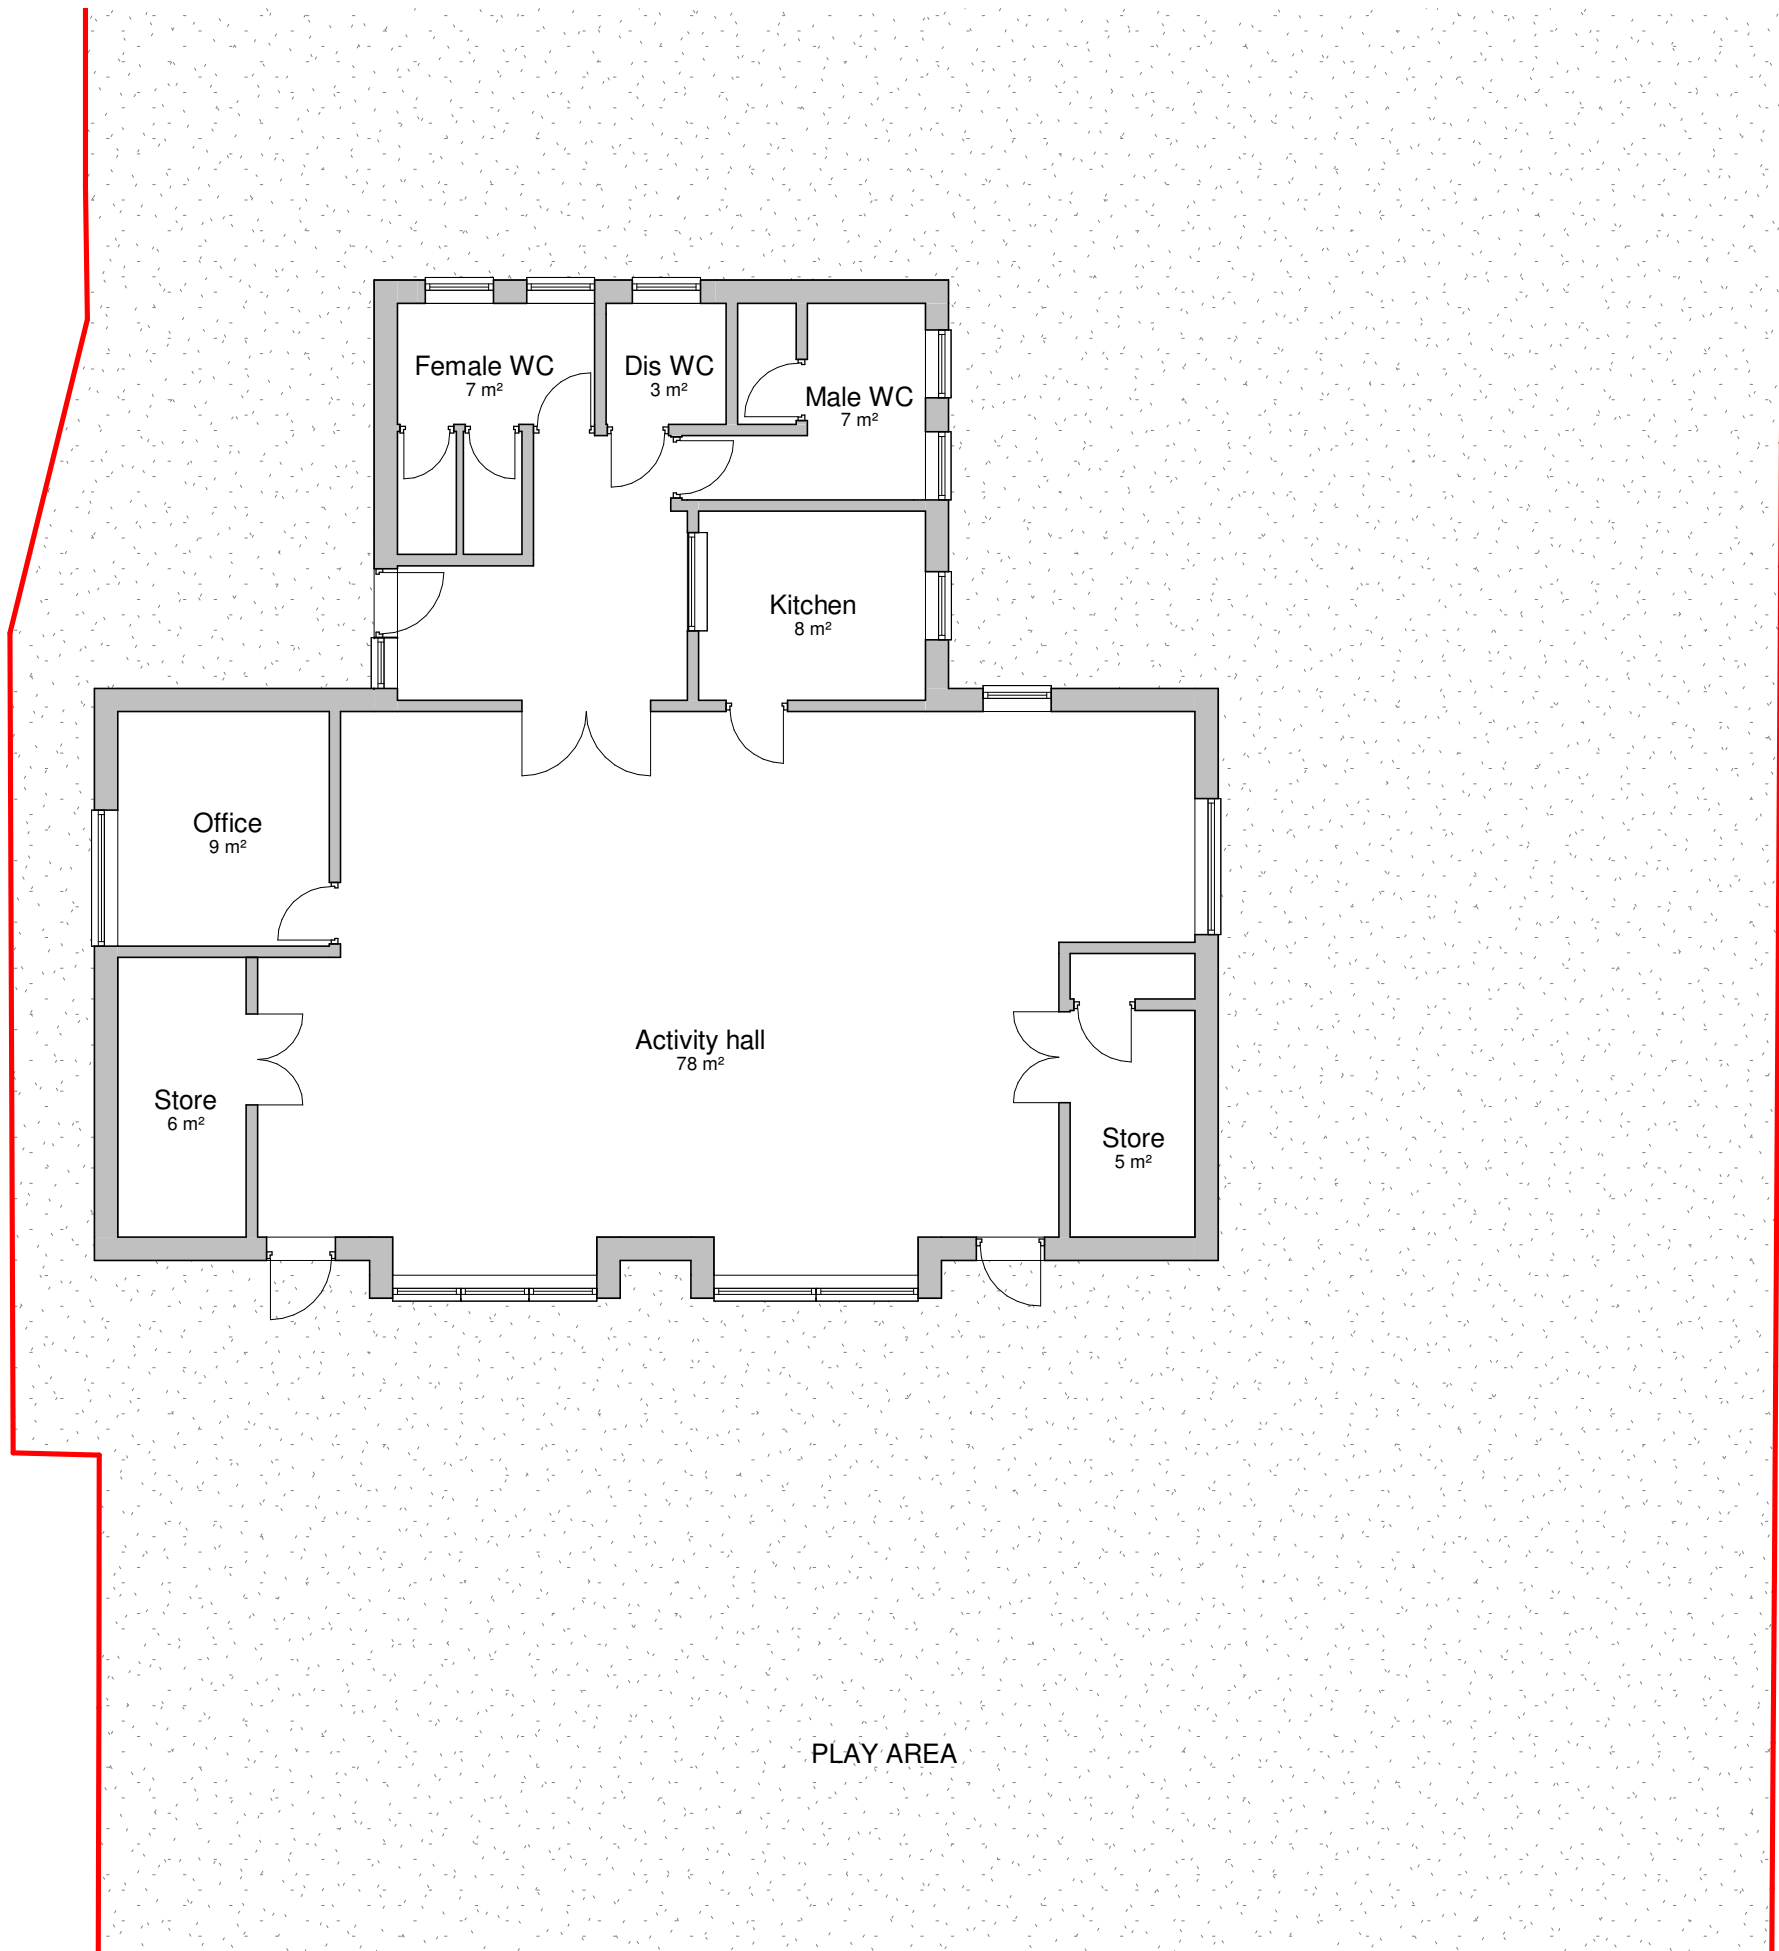

1 Existing Ground Floor Plan
1 : 100

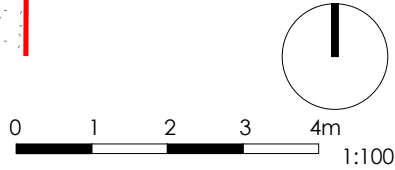

General Notes

The Architect shall have no responsibility for any use made of this document other than for that which it was prepared and issued.
All dimensions should be checked on site. Do not scale from this drawing
To be read in conjunction with all other Consultant's drawings.
The Architect to be immediately notified of any discrepancies.
Copyright on this drawing retained by the Architect.

LEGEND

 Site Boundary

P2	17/08/22	AK	SH	Amended Plan	
P1	09/08/22	AK	SH	Initial Issue	
No.	Date	Dwn	Chk	App	Revision or reason for issue

Client
COMMUNITY ON SOLID GROUND

createitstudios
... leave an impression
Create It Studios (NW) Ltd
Universal Square
Devonshire Street North
Manchester
M12 6JH
info@createitstudios.co.uk

Project Title
Manley Park Sports & Community Centre

Scale / North Point
1 : 100

Drawing Title
Existing Floor Plans

Drawing Number	Revision
A1452(01)AP002	P2
Drawing Status	
Preliminary	