

PROJECT REF
22048

DRAWING REF
002

Bluechip Architecture

SCALE
1:50 @ A1


DATE
JUNE '22

CLIENT
MR & MR SALVA
30 CIRCULAR ROAD
DIDSBURY
MANCHESTER
M20 3LE


PROJECT
EXTENSIONS & RENOVATIONS
INTERNAL & EXTERNAL REMODELLING
ASSOCIATED LANDSCAPING

EXISTING ELEVATIONS


DRAWING TITLE
PLANNING

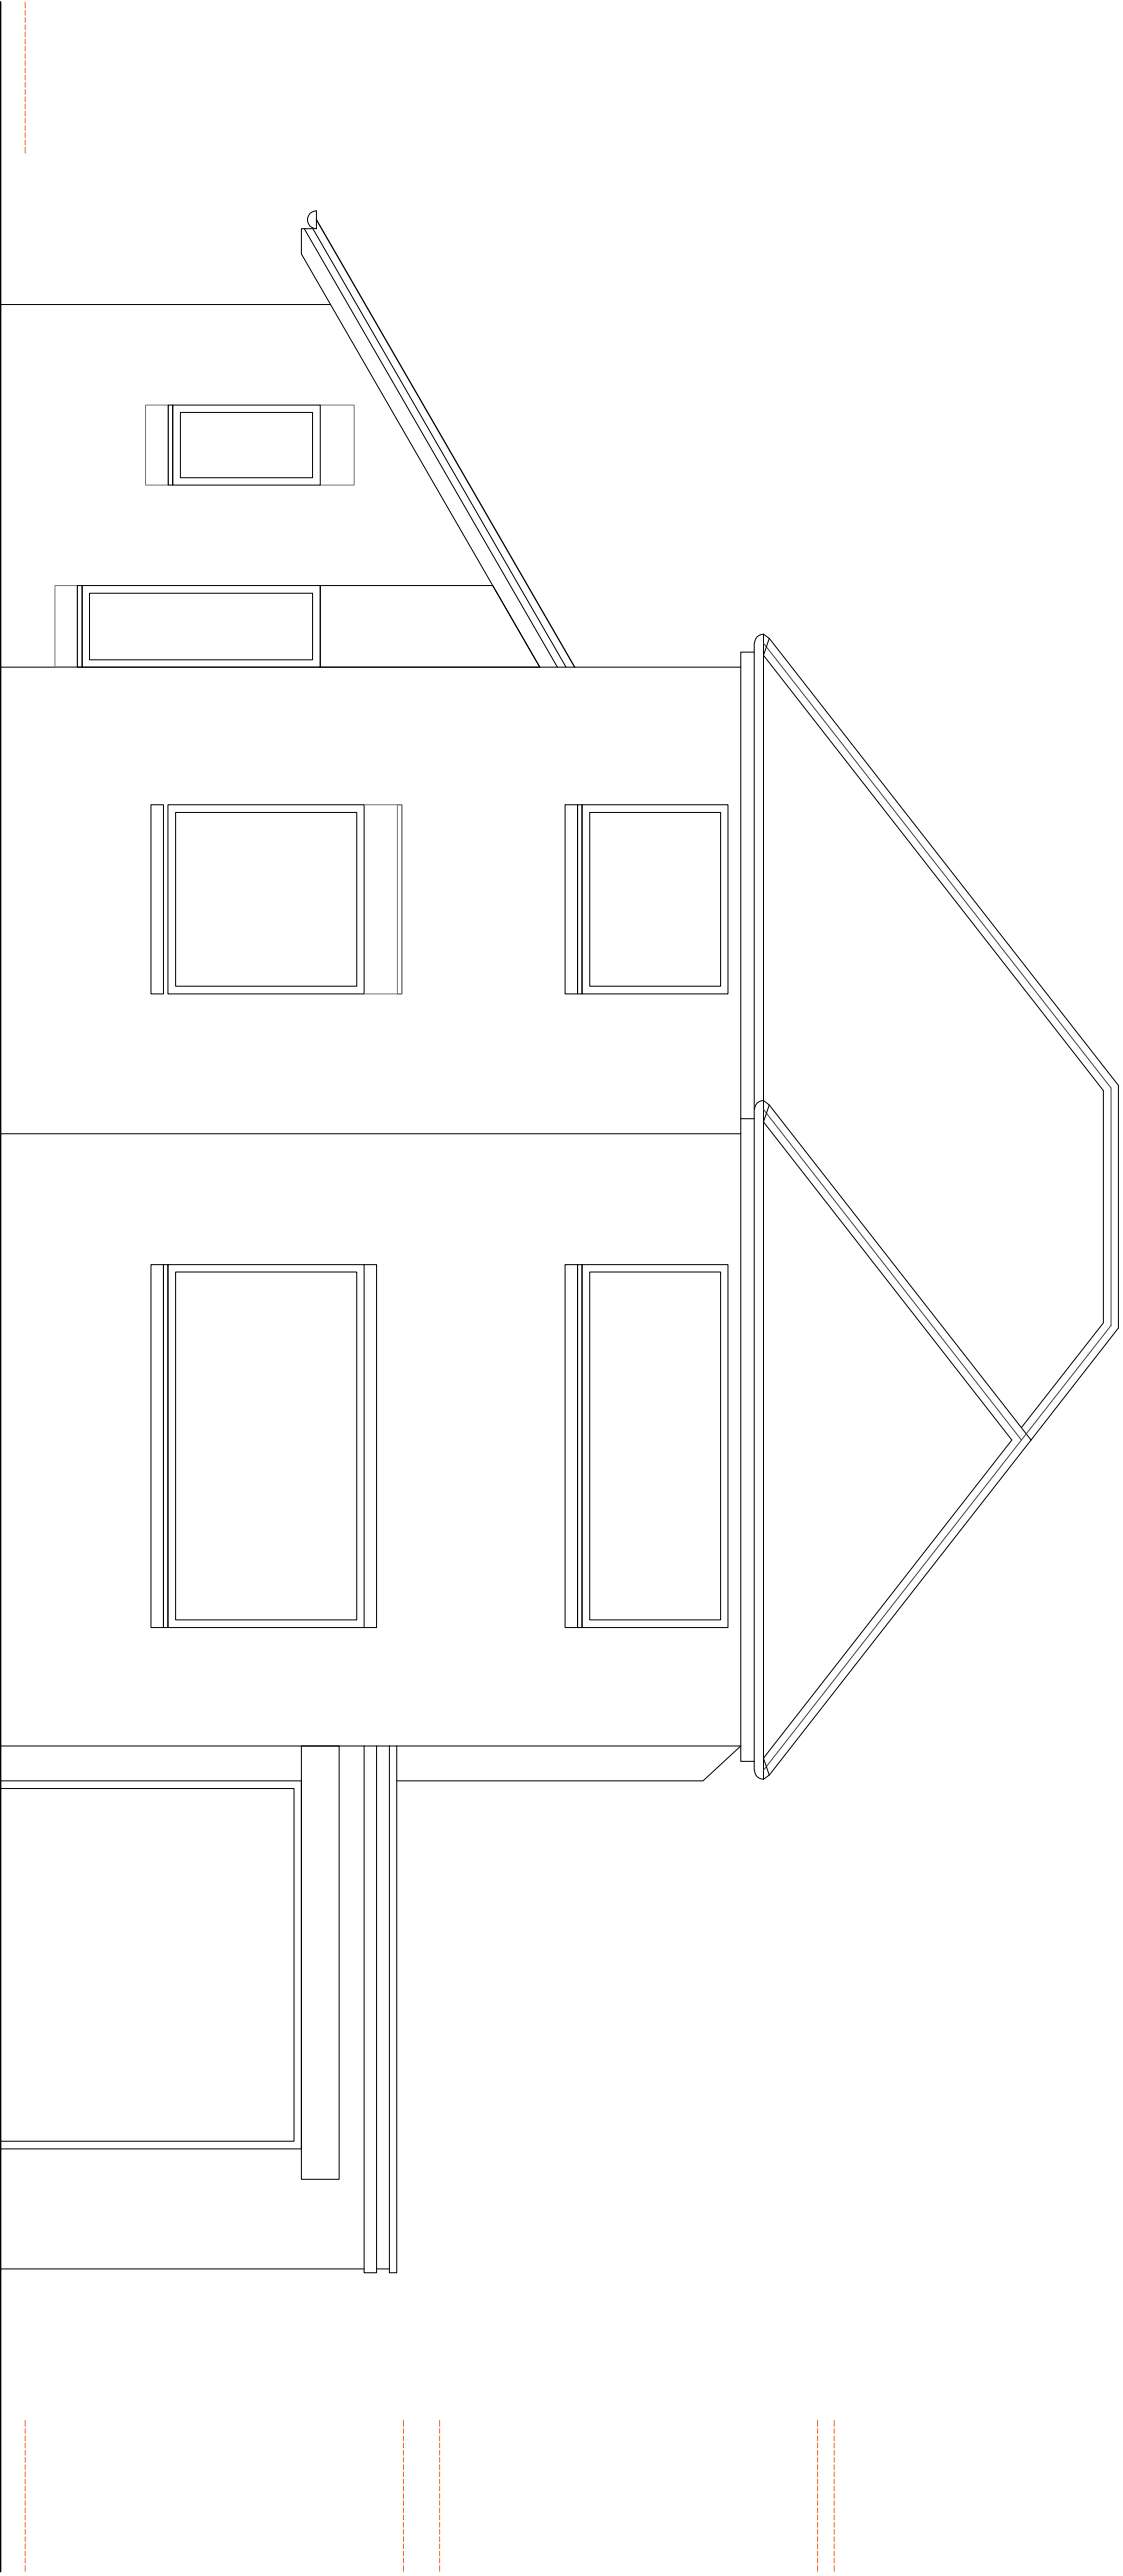


FRONT ELEVATION (SOUTH)

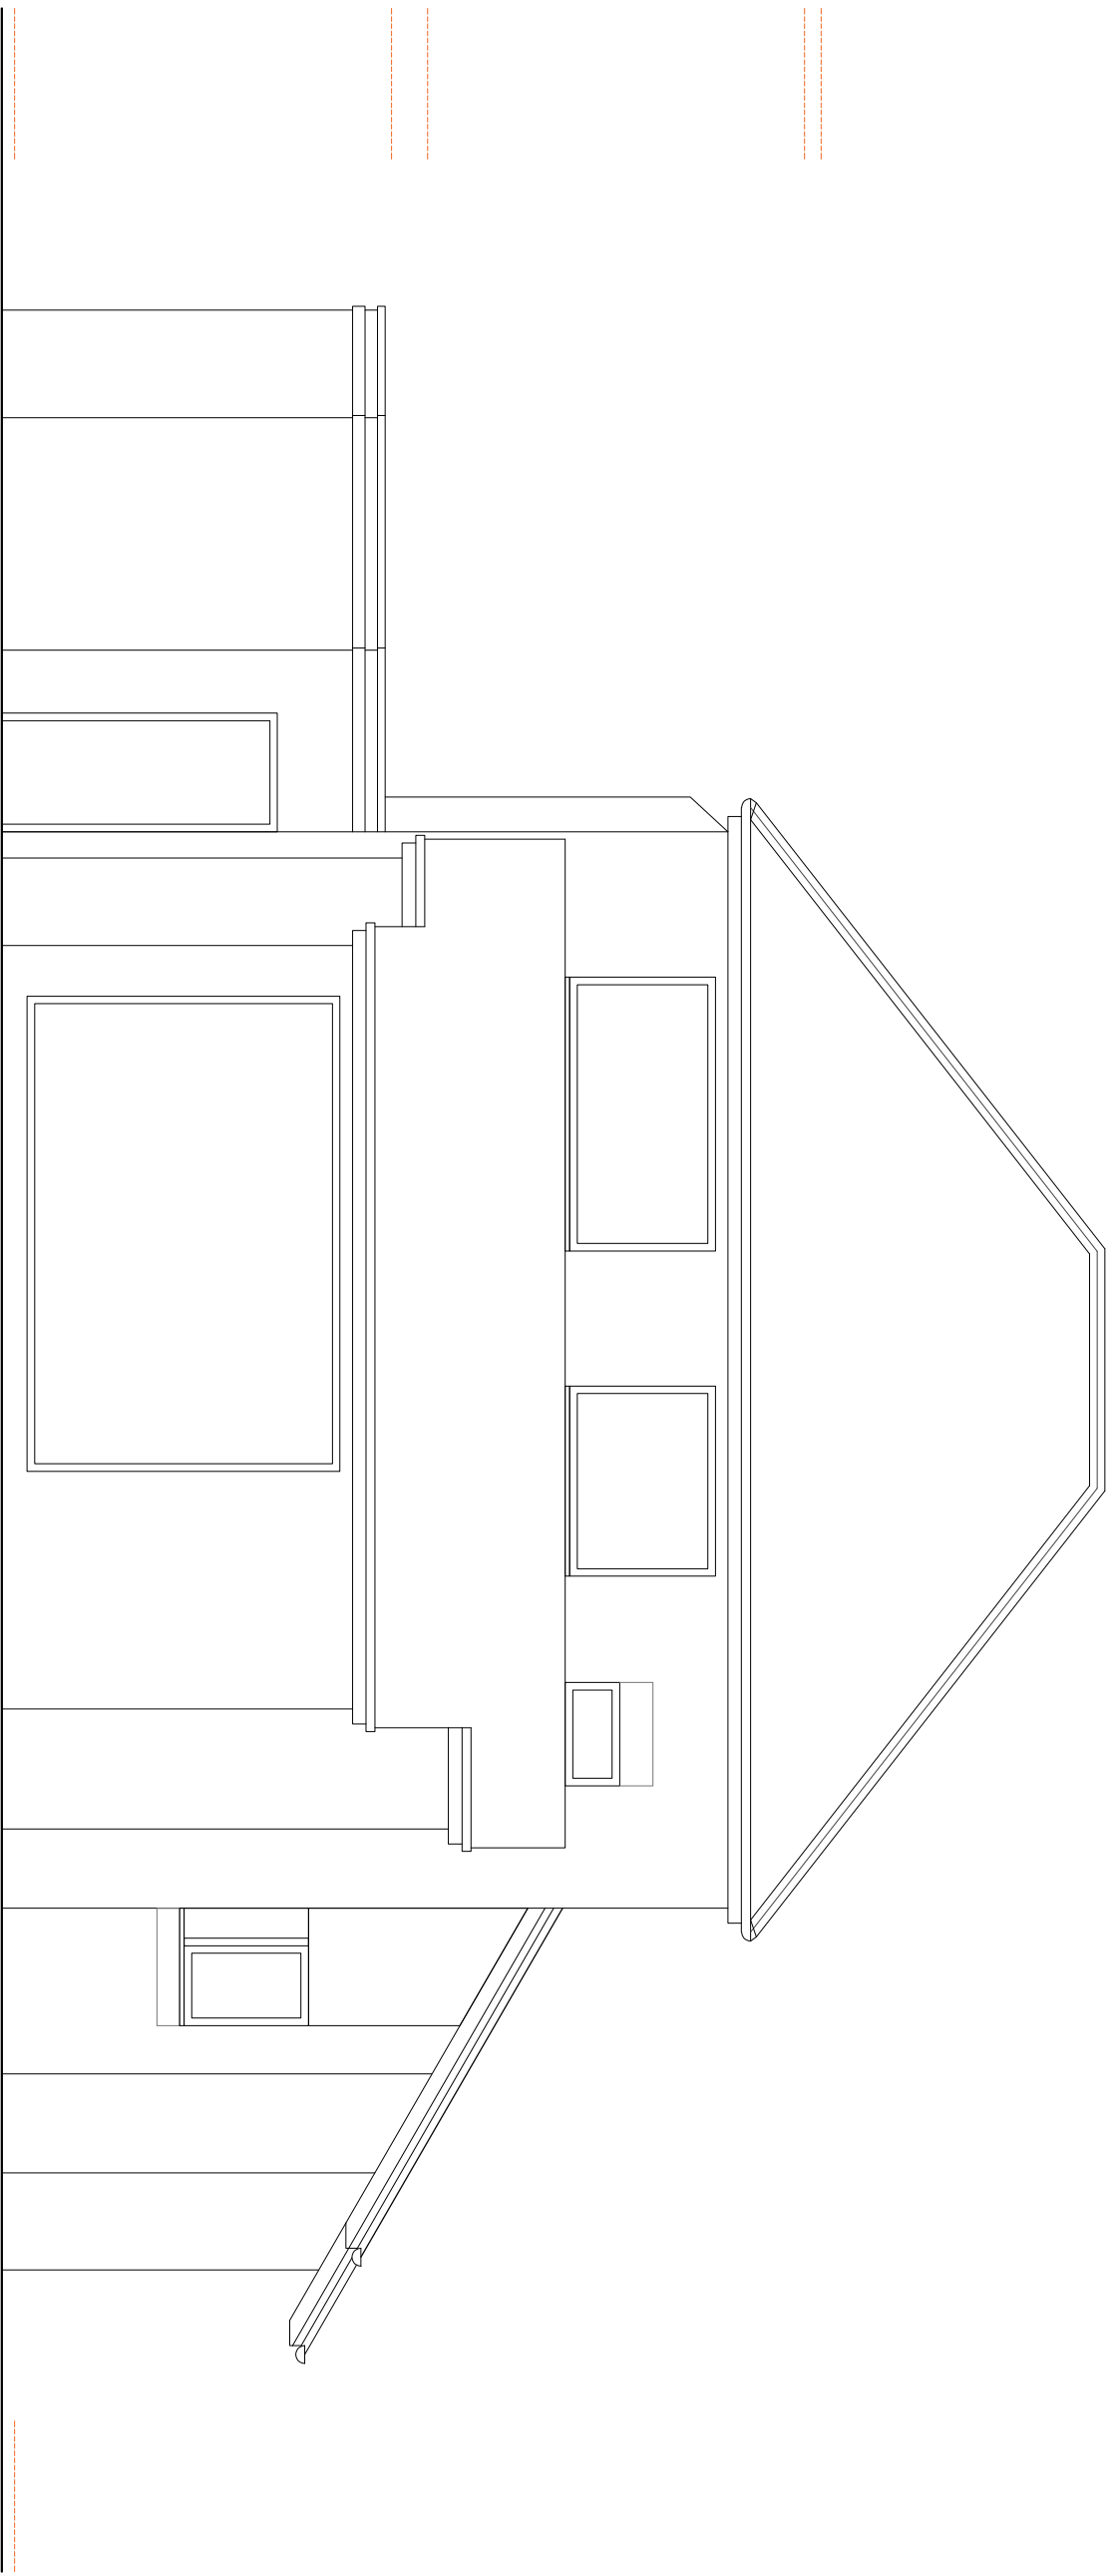

REAR ELEVATION (NORTH)

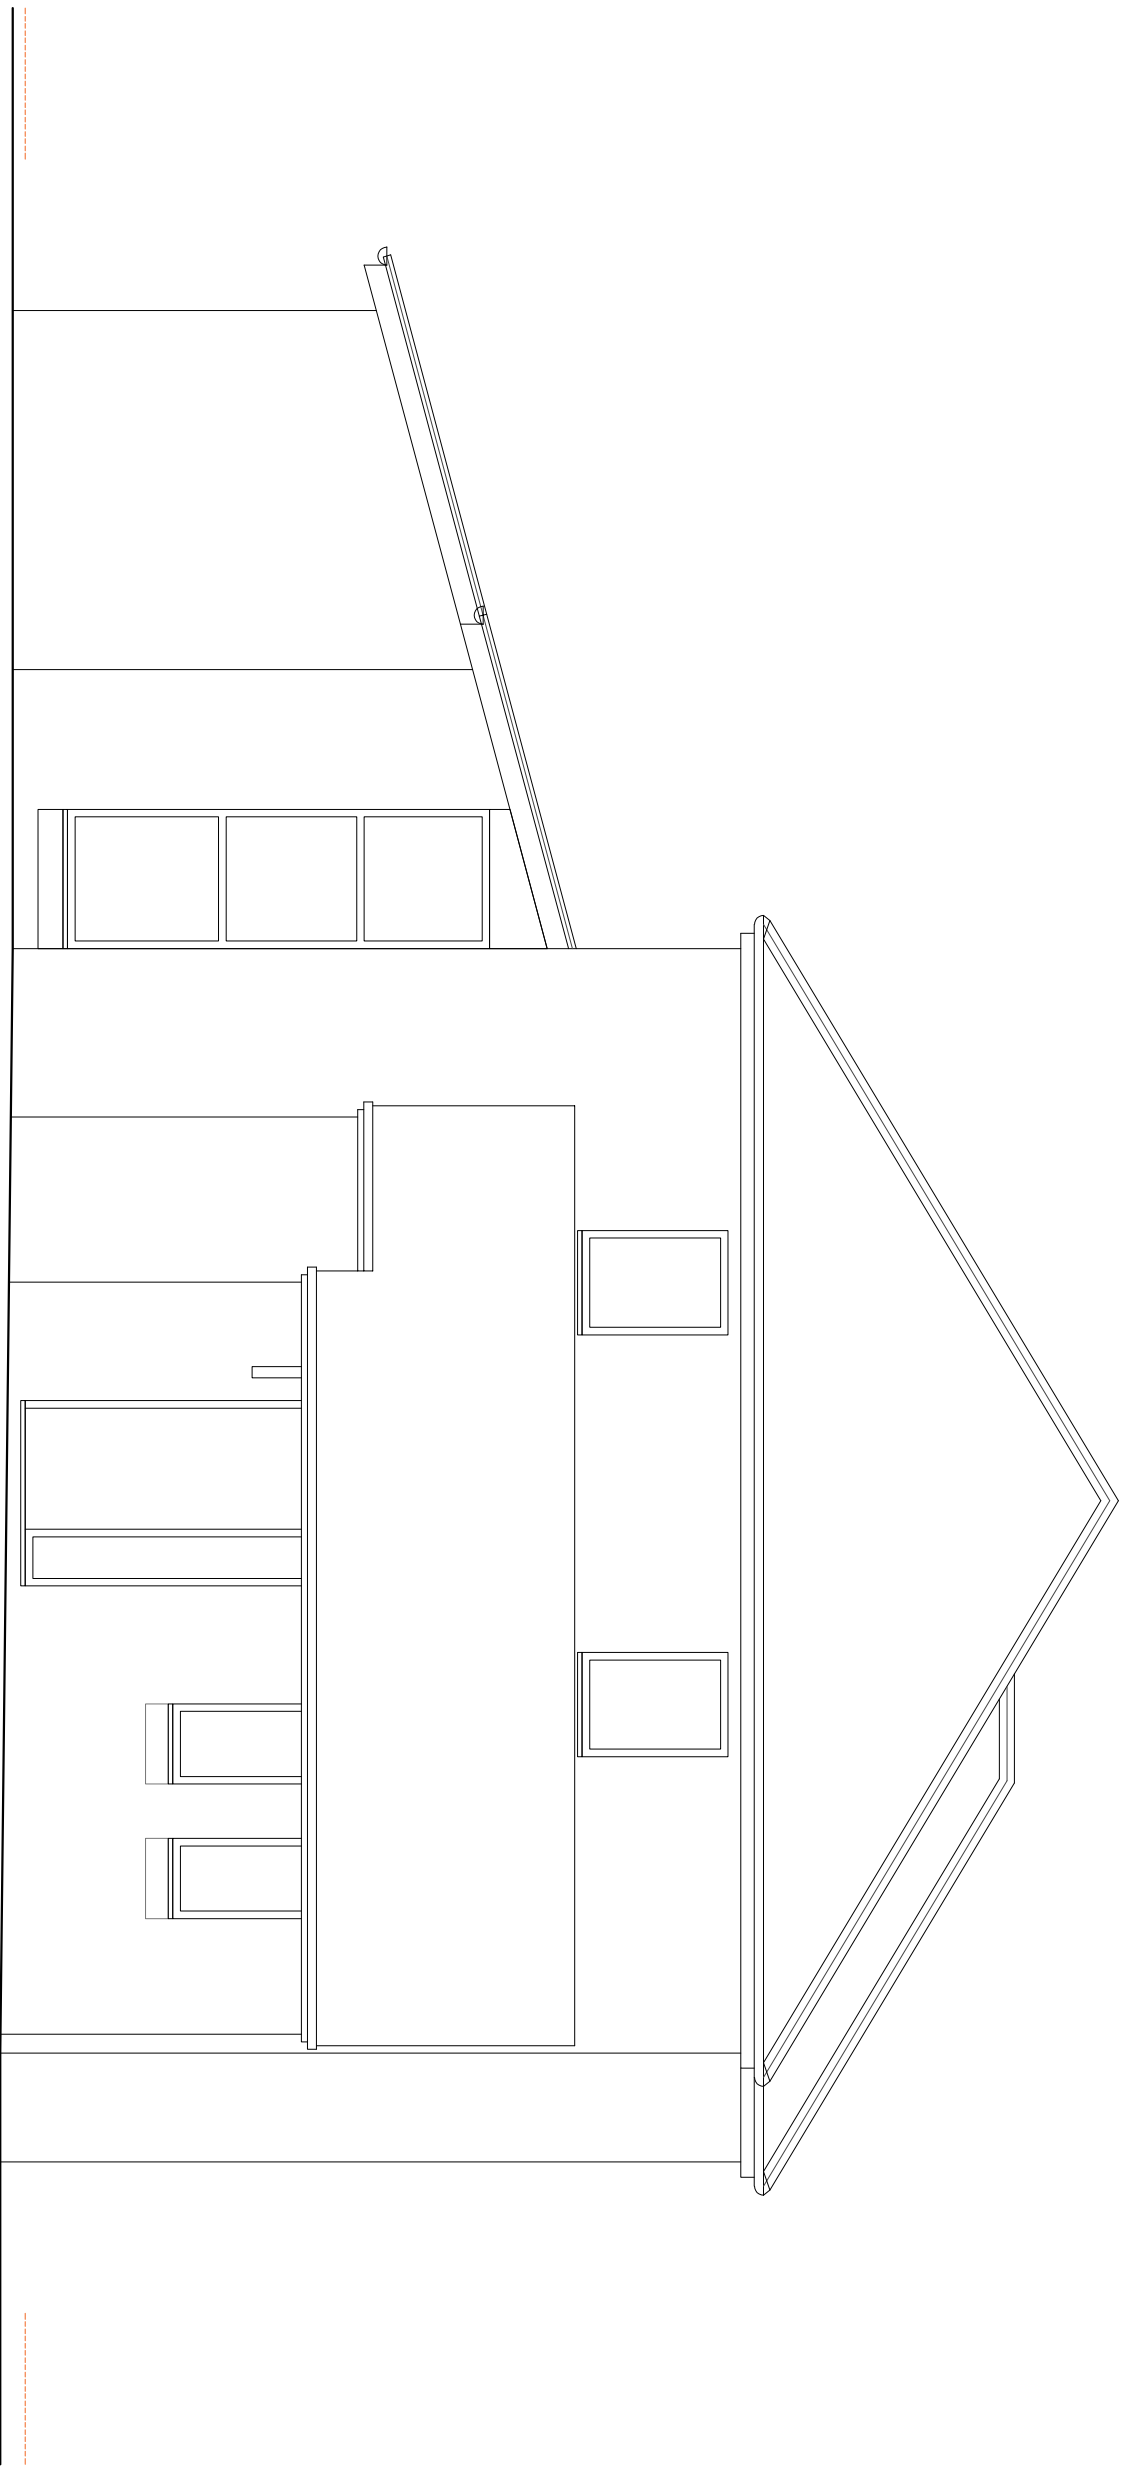


SIDE ELEVATION (WEST)

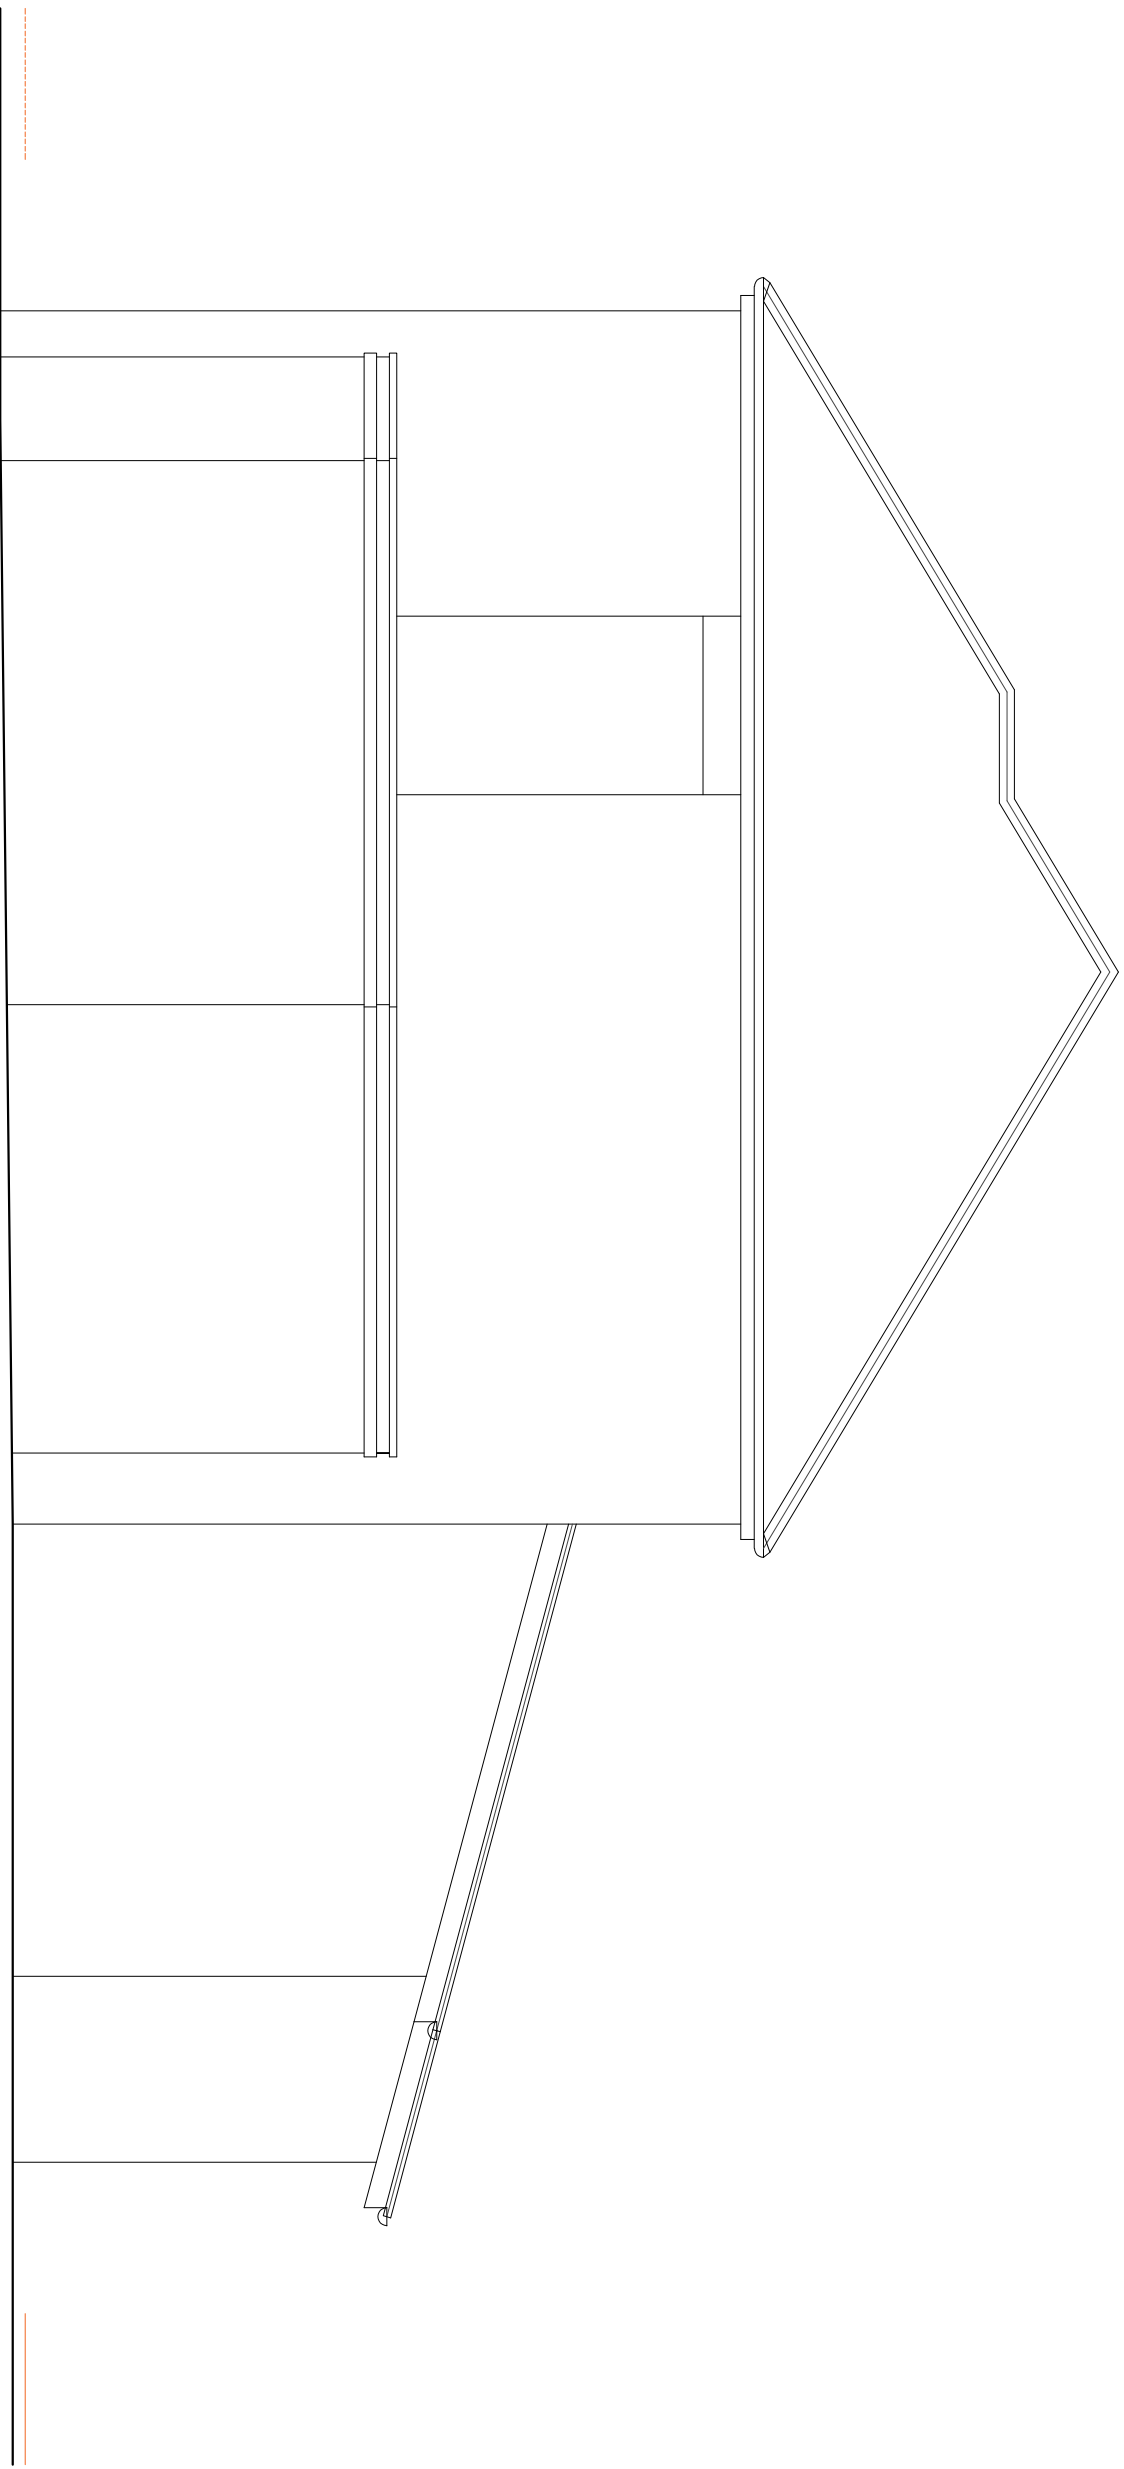

SIDE ELEVATION (EAST)

ISSUED FOR PLANNING APPROVAL

09.07.22

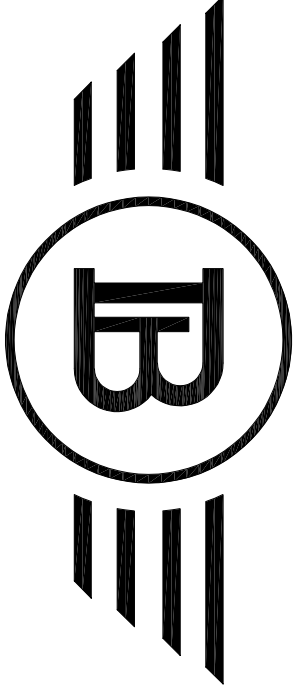

Bluechip Architecture

07999 294 675

DESIGN@BLUECHIP-ARCHITECTURE.CO.UK
WWW.BLUECHIP-ARCHITECTURE.CO.UK

LOWRY MILL | LEE ST. | SWINTON | MANCHESTER | M27 6DB
DO NOT SCALE FROM THE DRAWING. COPYRIGHT PROTECTED & ISSUED
UNDER LICENCE TO THE CLIENT NAMED BELOW. ALL INFORMATION
CONTAINED WITHIN IS NON-TRANSFERABLE WITHOUT APPROVAL FROM
BLUECHIP ARCHITECTURE

