






EXISTING FRONT ELEVATION

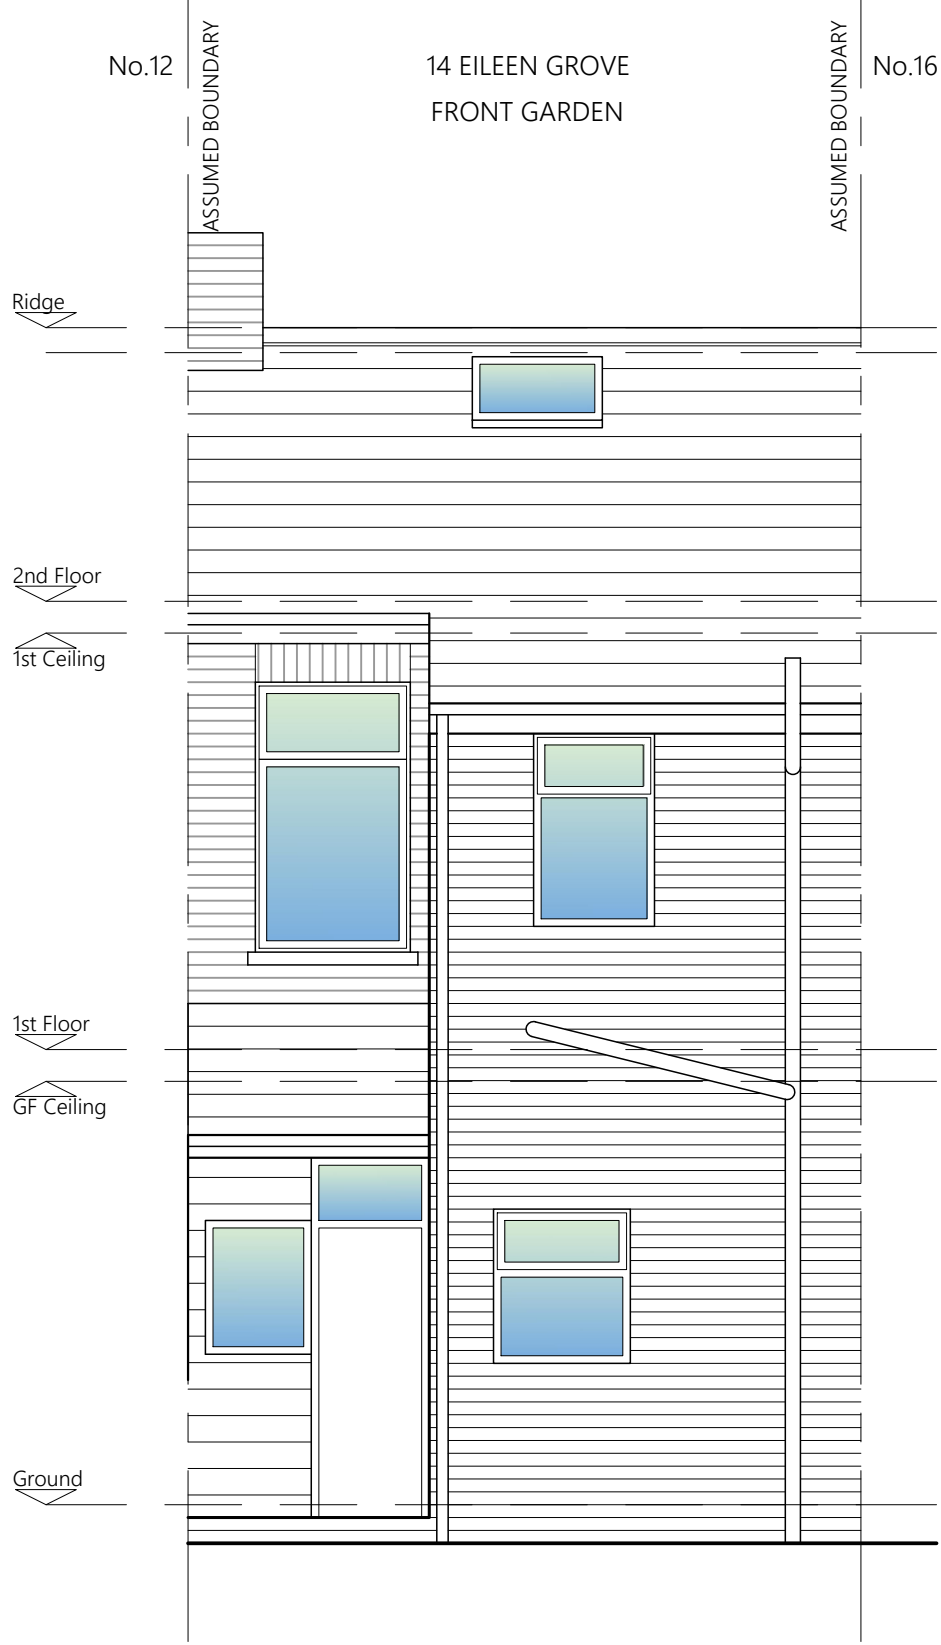


EXISTING REAR ELEVATION

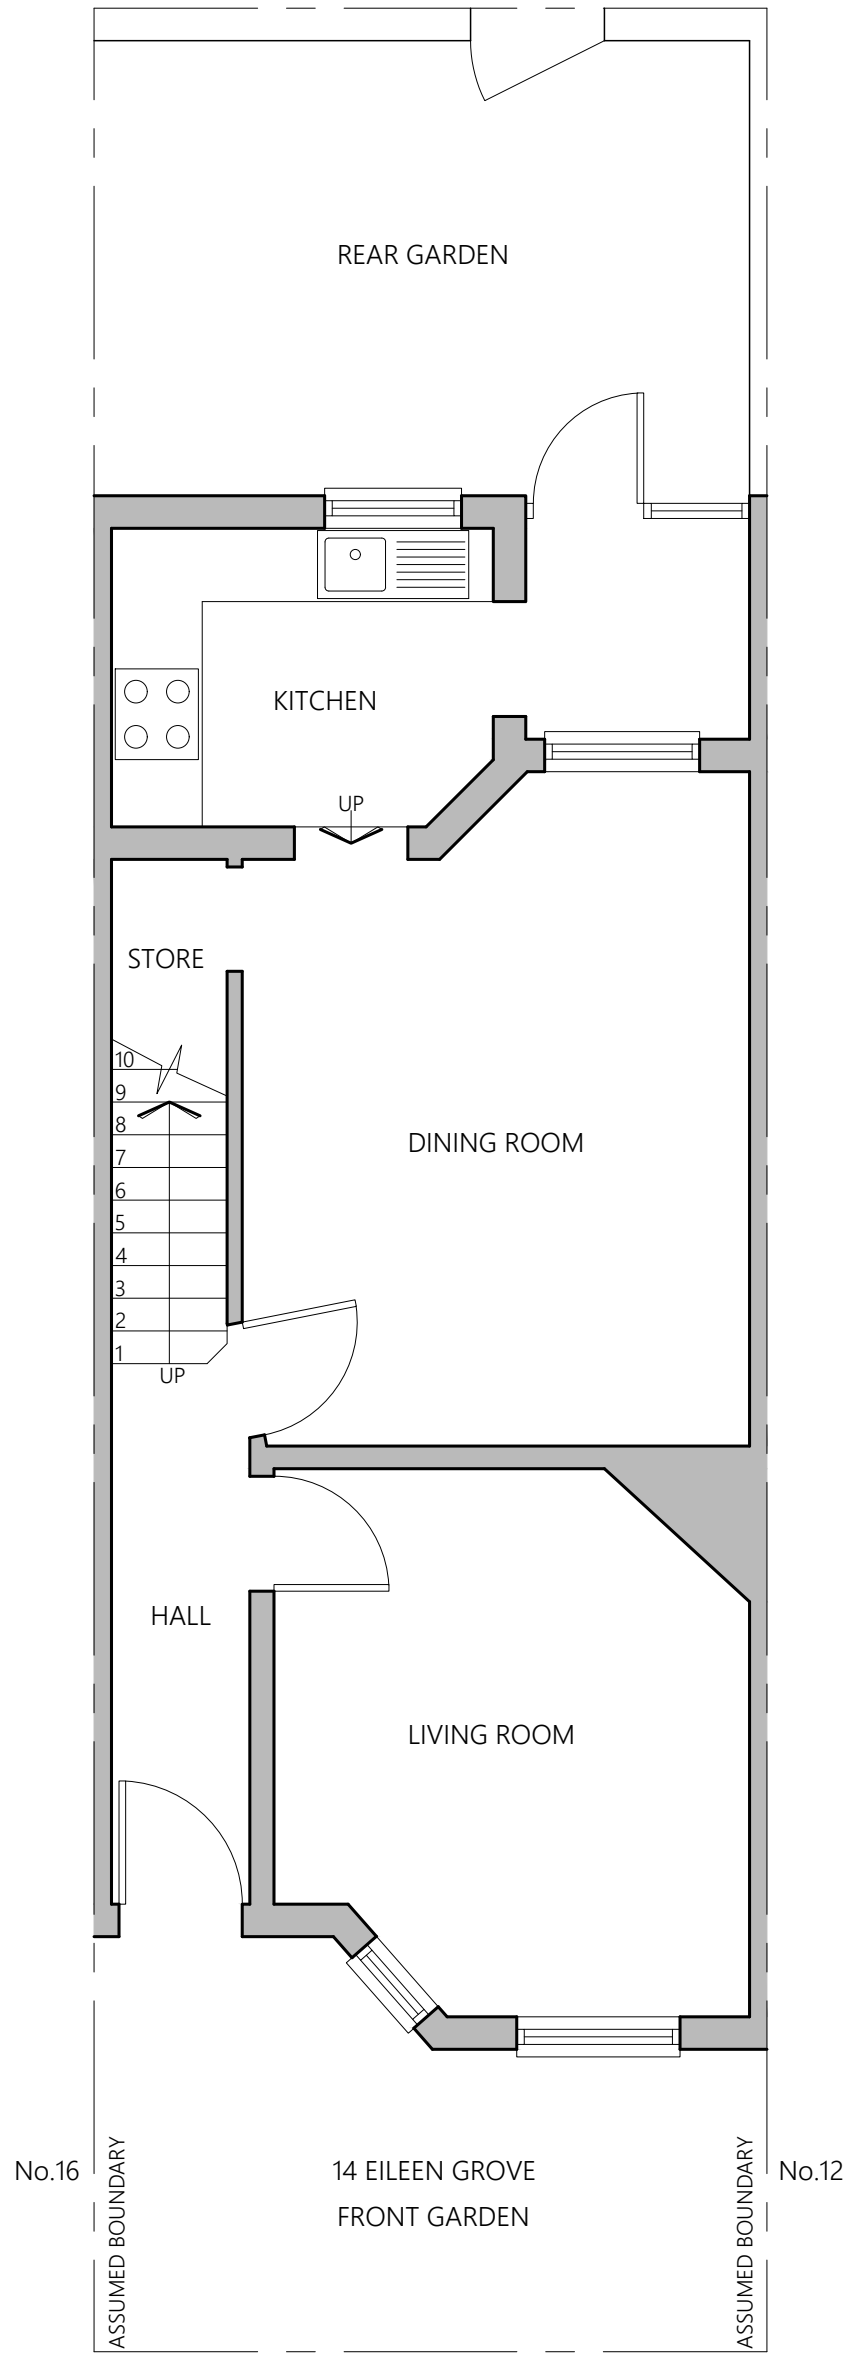


EXISTING GROUND FLOOR PLAN

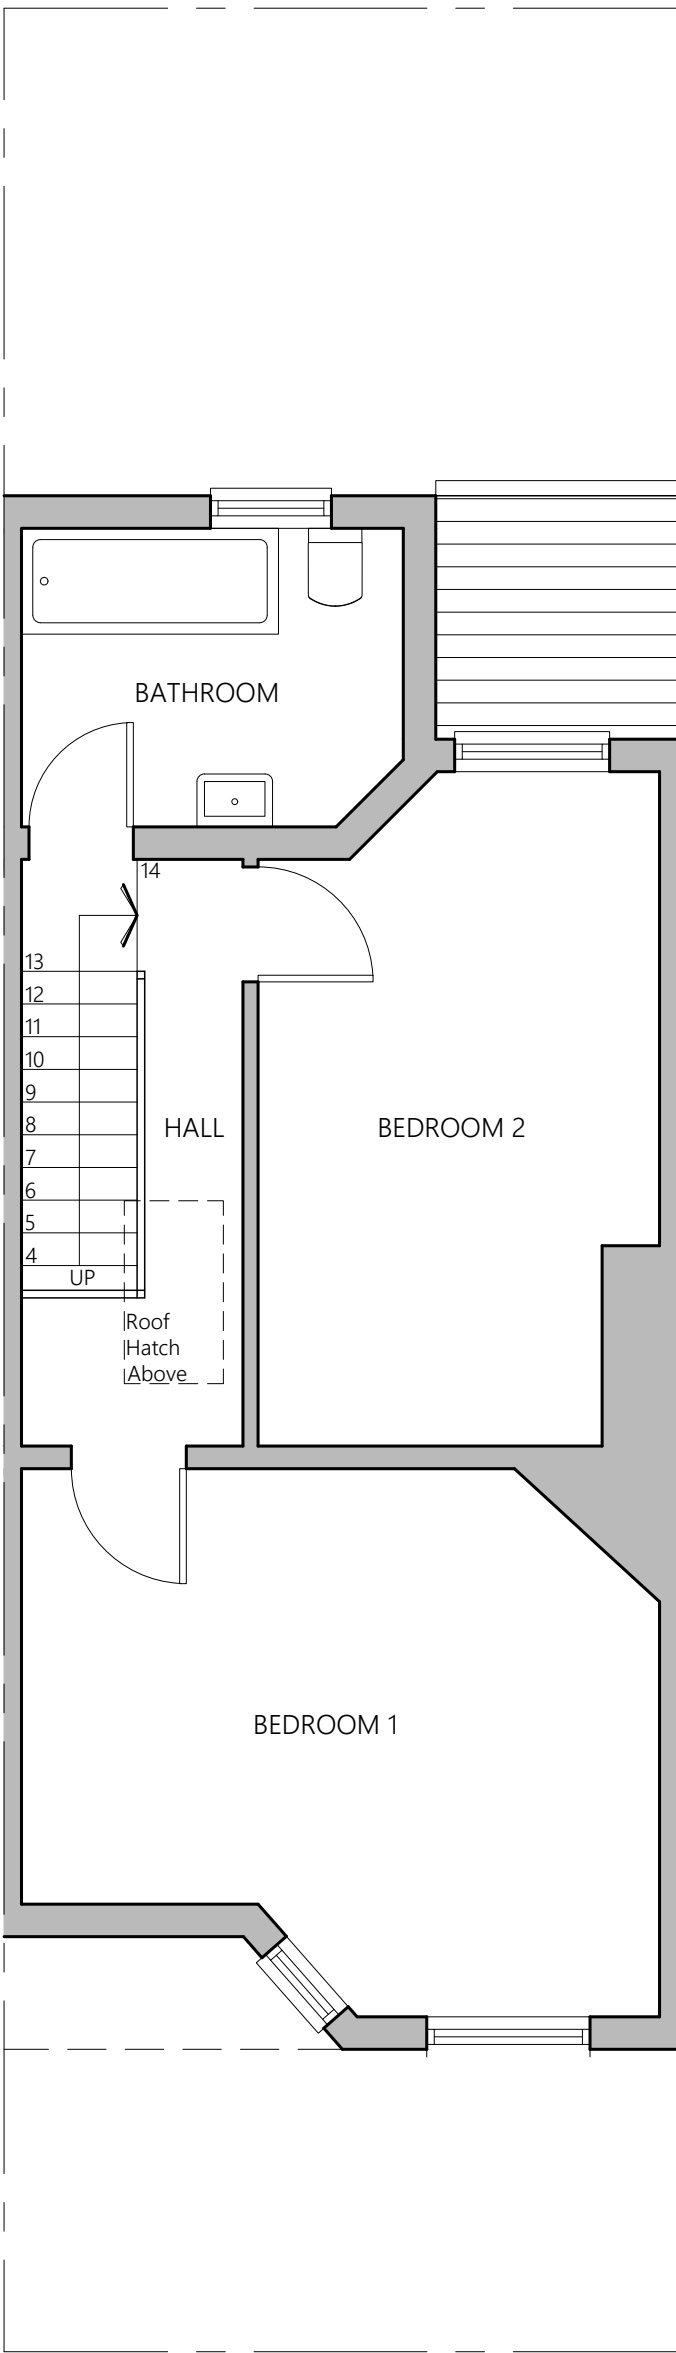

EXISTING FIRST FLOOR PLAN

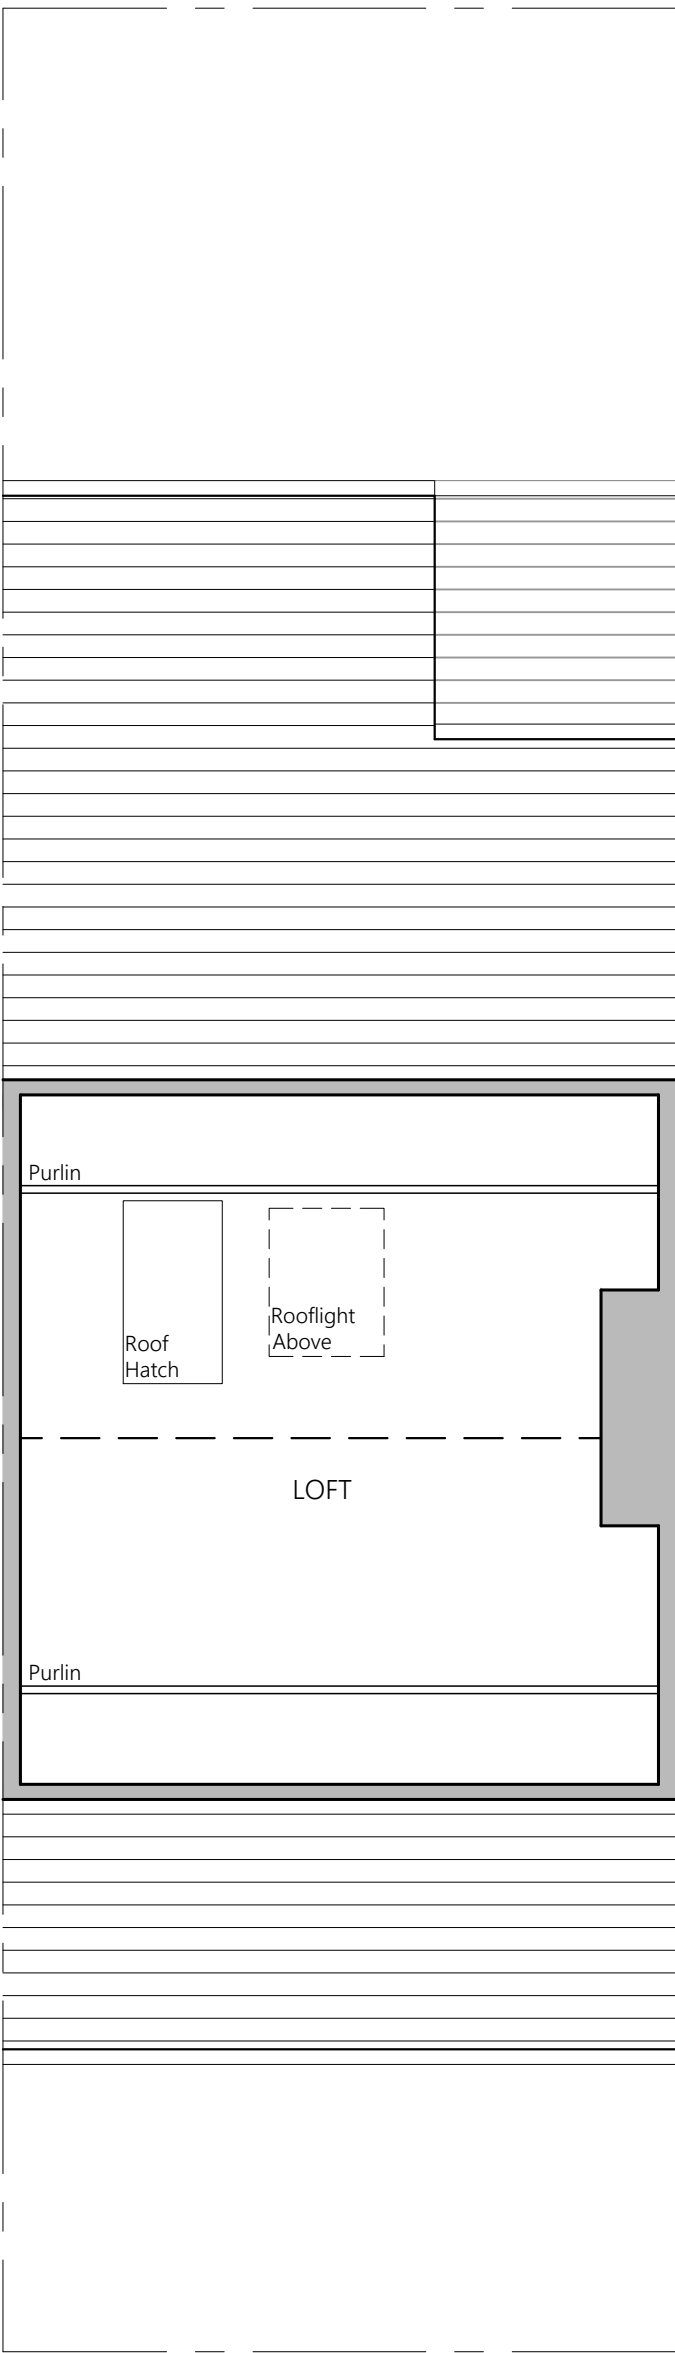

EXISTING LOFT PLAN

 

EXISTING ROOF PLAN

PROJECT	14 Eileen Grove Rusholme M14 5WE		
CLIENT	Majid Bakash		
STATUS	Information		
DRAWING	Existing Plans & Elevations		
DWG No.	2217-002	REV	
SCALE	1:50@A1	DATE	May '22
AGB CAD SERVICES website: www.agbcad.co.uk email: info@agbcad.co.uk telephone: 07912 090 125 DO NOT SCALE FROM THIS DRAWING			