


Proposed works
Finishes_

- Green ceramic square Victorian wall tiles, to inside of kitchen upto a height of 2m, above 2m wall painted in diamond finish white emulsion paint.
- Stairs finished in white satin emulsion paint.
- Partitions finished in white satin emulsion paint.
- Walls finished in white satin emulsion paint.
- Walls finished in Stucco Novocolor plaster finish, texture, colour and pattern TBC
- Wall finished in grey/white marble slabs.

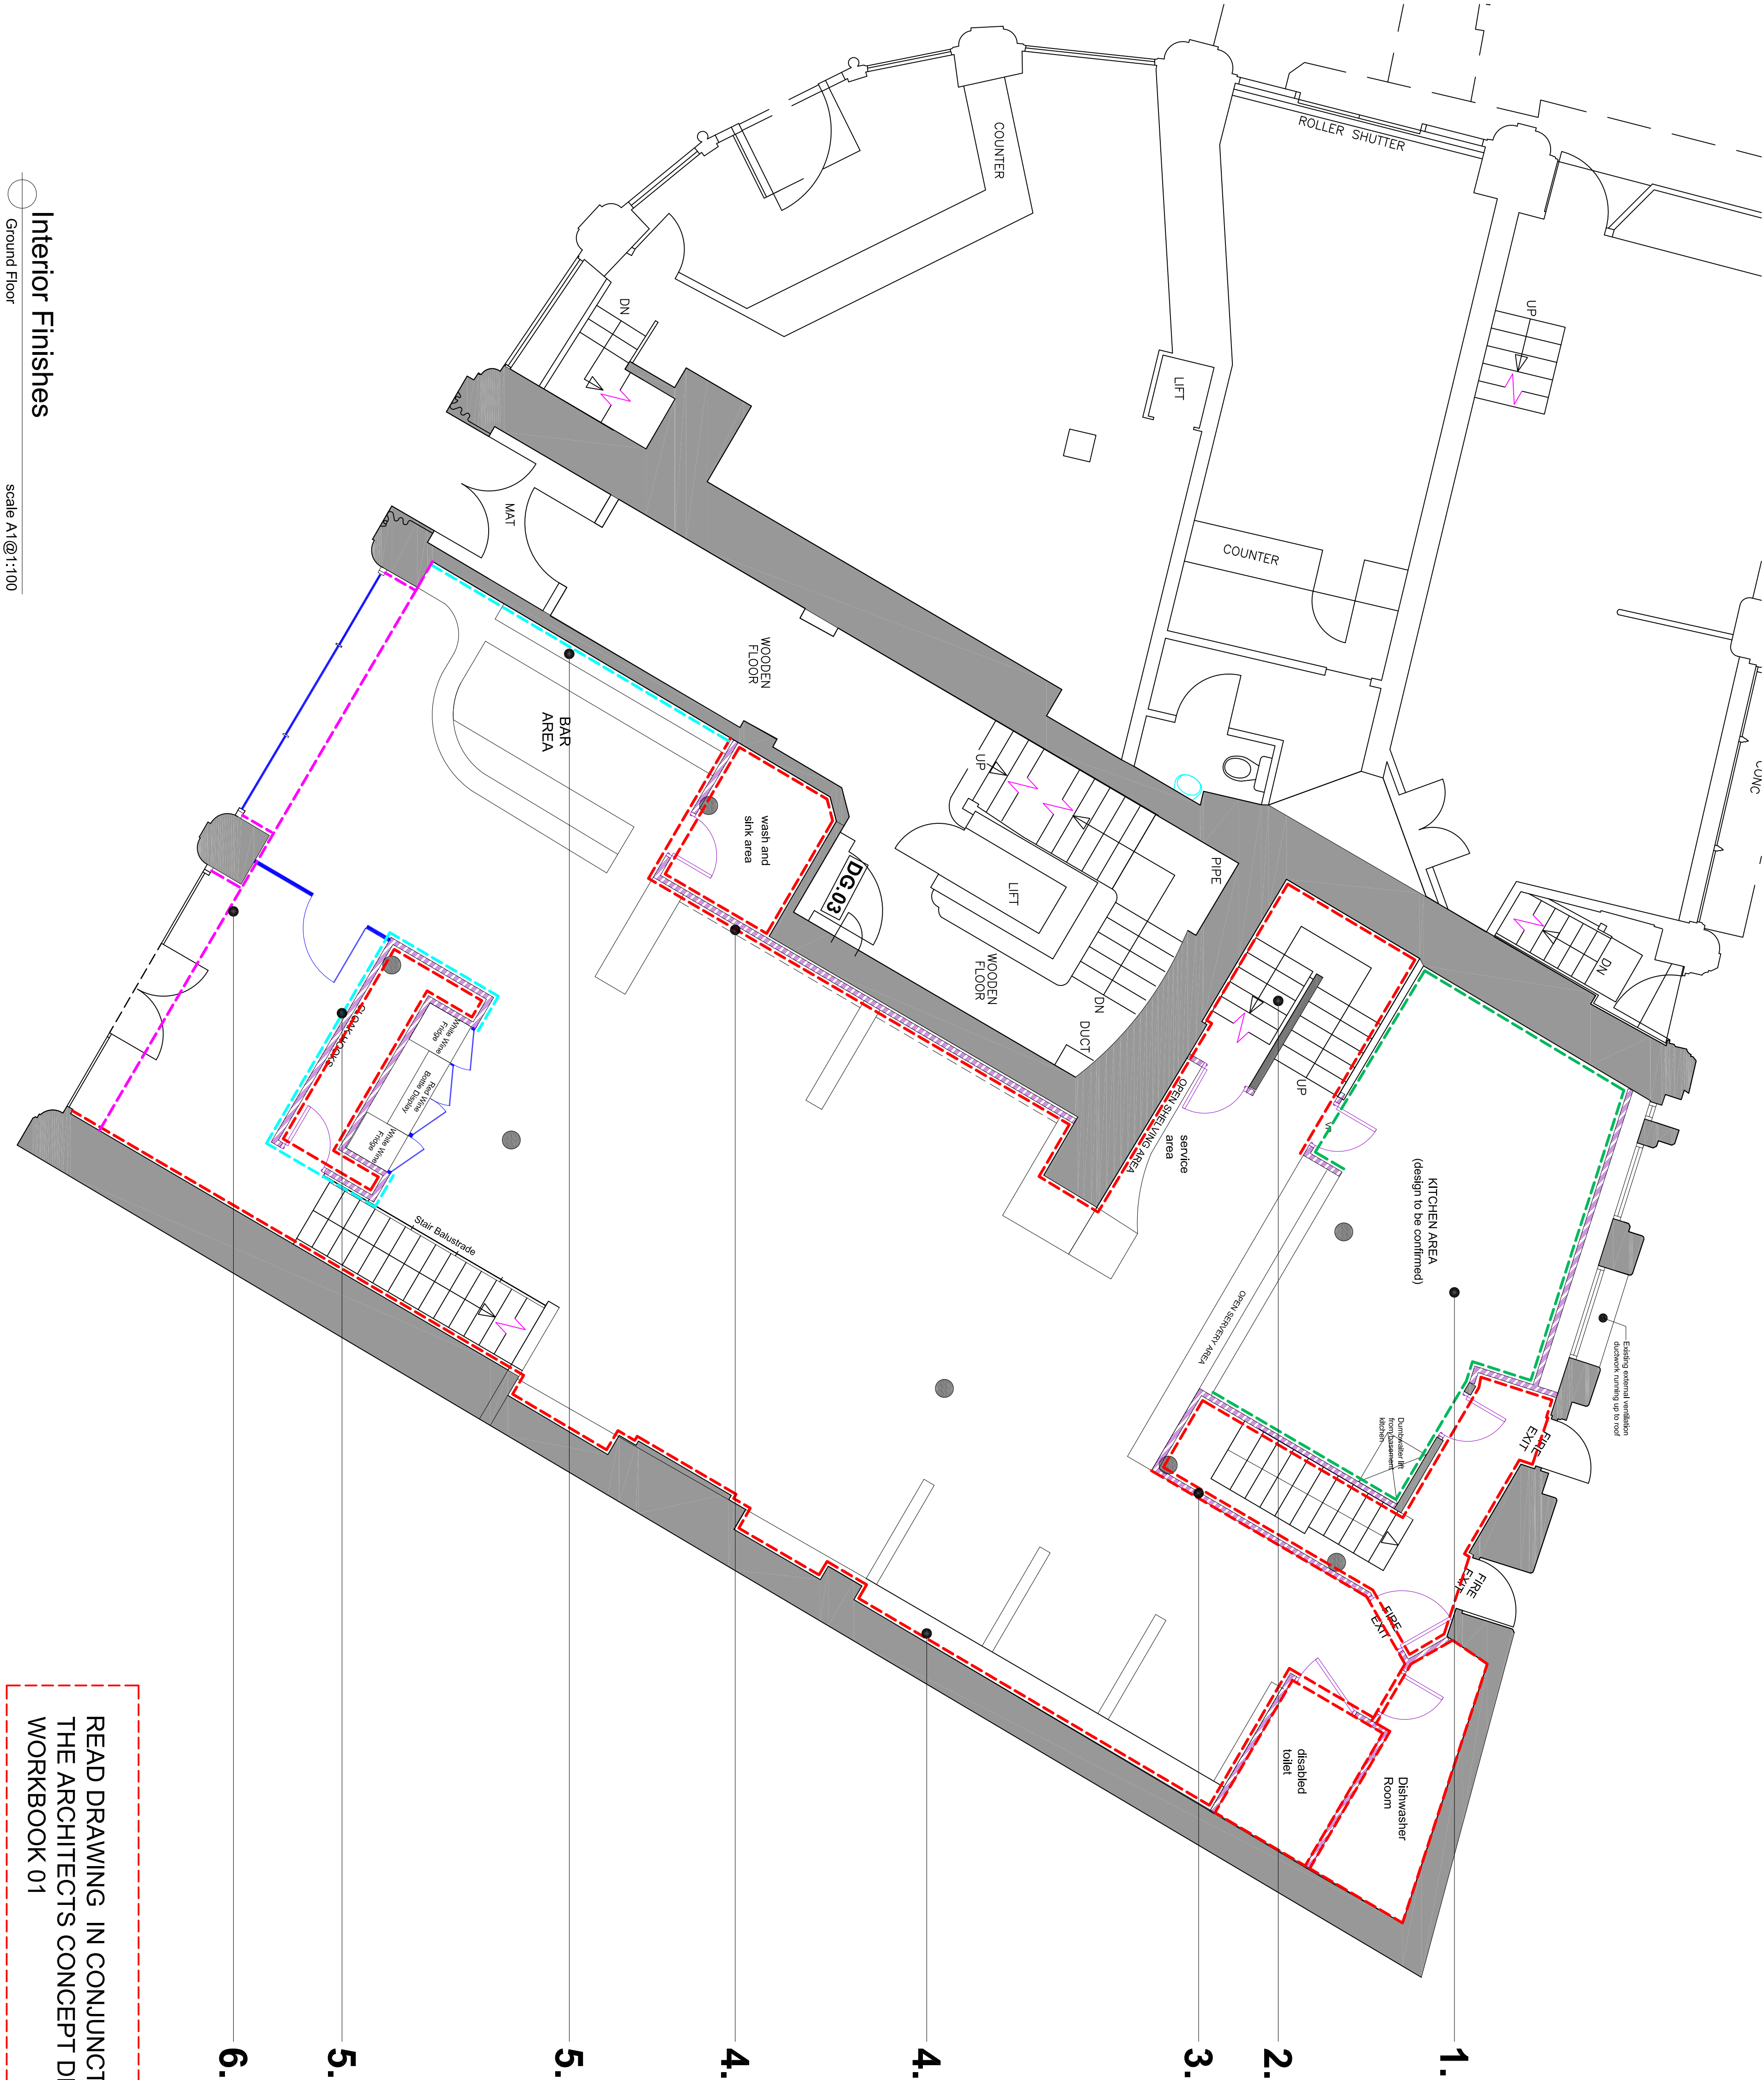

Interior Finishes

Ground Floor

scale A1@1:100

READ DRAWING IN CONJUNCTION WITH
THE ARCHITECTS CONCEPT DESIGN
WORKBOOK 01

WHERE CREATIVE IMAGINATION BECOMES A REALITY			
CLIENT:	BUILDING:	DRAWING TITLE:	DRAWN BY:
Armenian Experience	Victoria Building Albert Square Manchester	Interior Finishes Ground Floor Plan	James C Scott
		DWG. No.:	DATE:
		C8S_10194.0.27	August 2022
		SCALE:	SIZE:
		1:100	A1
		DOC FOR:	REV:
		Planning	

CUBE8
STUDIO

COPYRIGHT: The copyright in this drawing is vested in Cube8 Studio Ltd and no licence or assignment of any kind has been, or is, granted to any third party whether by provision of copies or originals of the drawings or otherwise unless otherwise agreed in writing. DO NOT SCALE FROM THIS DRAWING. | BUILDING APPRAISAL | HUMAN-CENTERED DESIGN | SPACE PLANNING | INTERIOR DESIGN & ARCHITECTURE | BRAND & IDENTITY | FURNITURE & ACCESSORIES | 3D VISUALISATION | PROJECT MANAGEMENT |

0161 849239
info@cube8studio.com
studio 427, The Mews, Mcr
Black & White Bld, London
www.cube8studio.com

