

DRAWING NOTES


COPYRIGHT ©
This drawing and the details herein are the copyright of MBH Design Studio Ltd. and must not be reproduced, altered or passed to any third party without prior written consent.

This drawing has been produced for the project listed below, is submitted in support of this application application to the Local Planning Authority and is not intended for use by any other person or for any other purpose.


Every effort has been made to ensure the accuracy of these drawings, however MBH Design Studio Ltd. accept no responsibility for any discrepancies arising from the reuse of survey information and preliminary drawings commissioned by the Applicant from others.

Materials
Structure steel framework powder coated covering with graphics
Reinforced glazed canopy top


Lighting
LED Down lights to achieve 100 lux on each bay

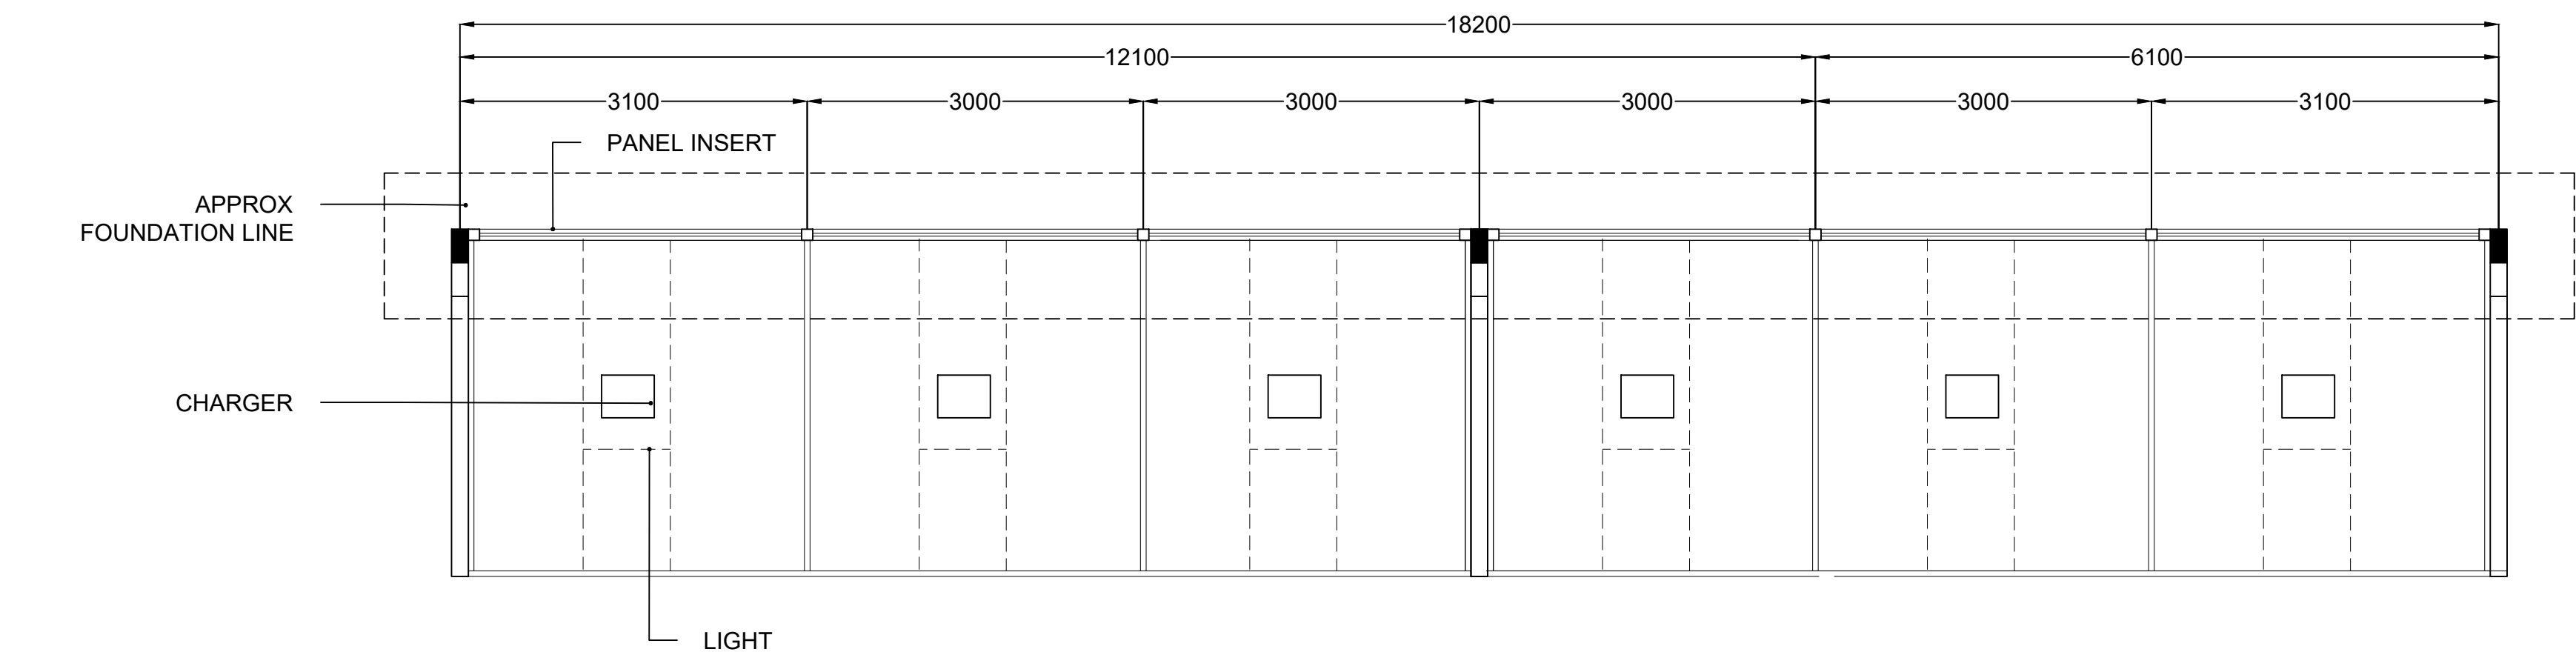


EV CANOPY- PLAN
Scale 1:50

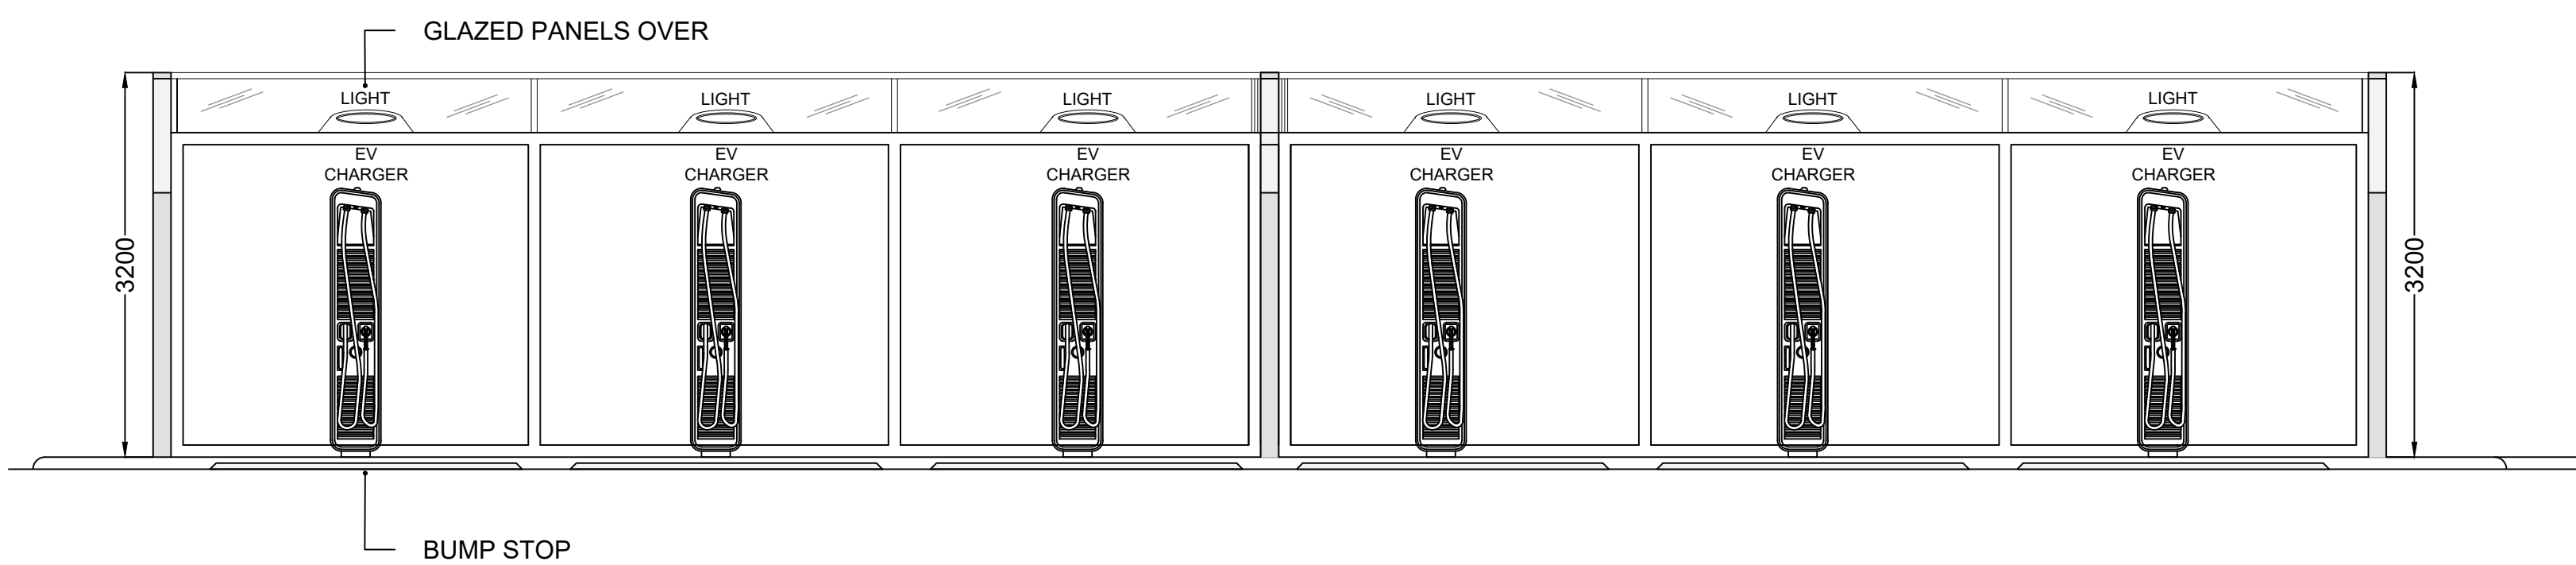

EV CANOPY FRONT ELEVATION - SOUTH
Scale 1:50

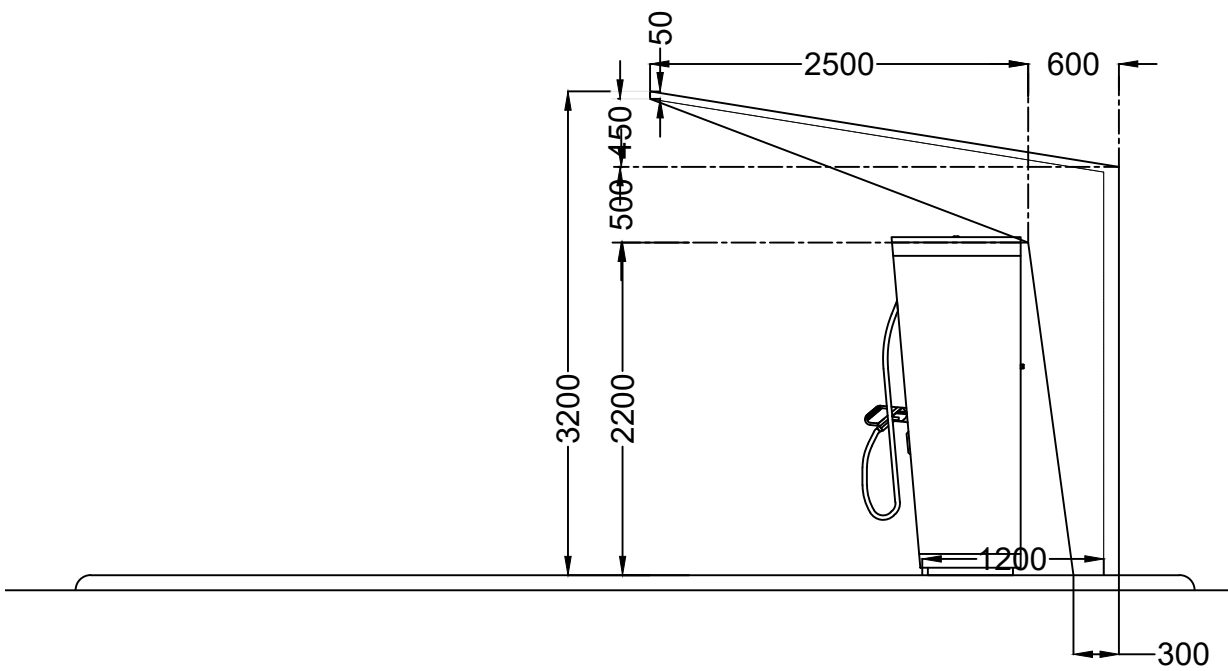

EV CANOPY SIDE ELEVATION - EAST/WEST
Scale 1:50

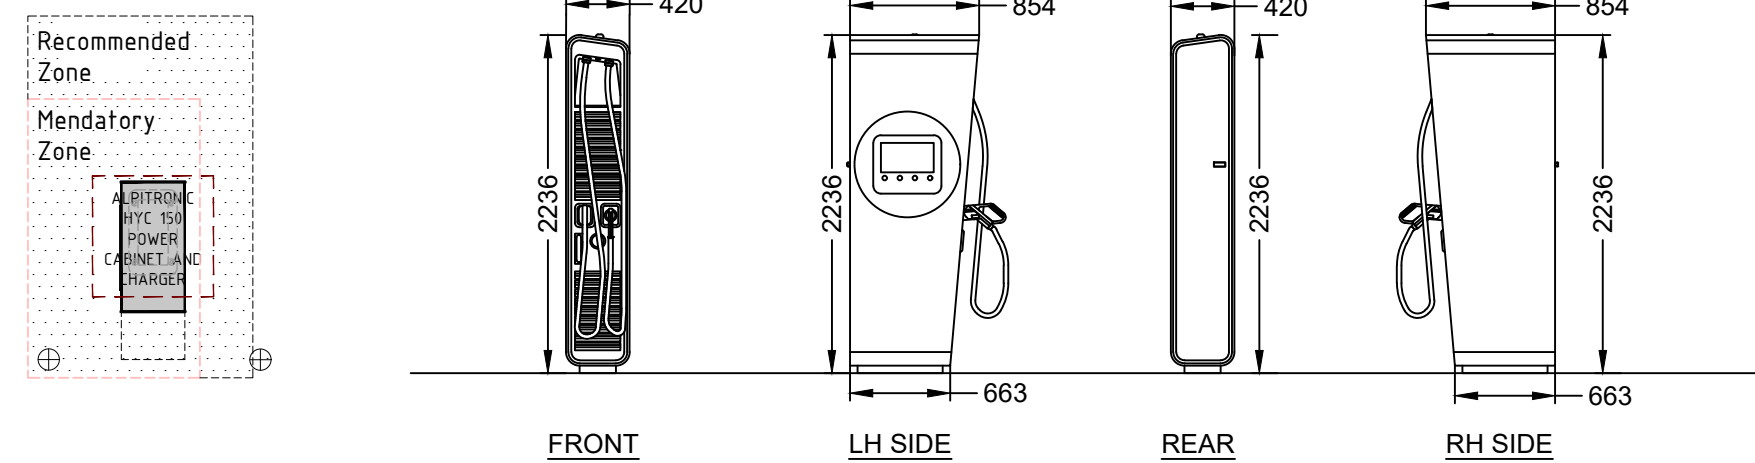

ALPITRONIC 150 HYC CHARGER
Scale 1:50



REV	DATE	DESCRIPTION	DRAWN/CHECKED
REVISION NOTES			

PLANNING



PROJECT
FS080 - NEWTON HEATH SERVICE STATION
ST. MARY ROAD
NEWTON HEATH, MANCHESTER
M40 3AR

DRAWING TITLE
EV CANOPY DETAILS

DRAWN BY	DATE	SCALE	PAPER SIZE
RRB	22.07.2022	1:50	A1
CHECKED BY	DRAWING NUMBER	REV.	
JR	13664-P15-080		