


Project:
Proposed 2 storey front and side extension,
and one storey rear extension at:
1 Fernside Ave
Manchester
M20 4TA
Client: Dr Abdulatif Alfutaimi

DRG Title:
Existing site plan

Date: 12/05/2022	Job No	Dwg. No
Scale: 1:1250 on A3	22.04.00	A01


Agent:
Dr Taki Eddin Sonbli

Email: SUNBULLI@HOTMAIL.CO.UK
Tel: 07587719118

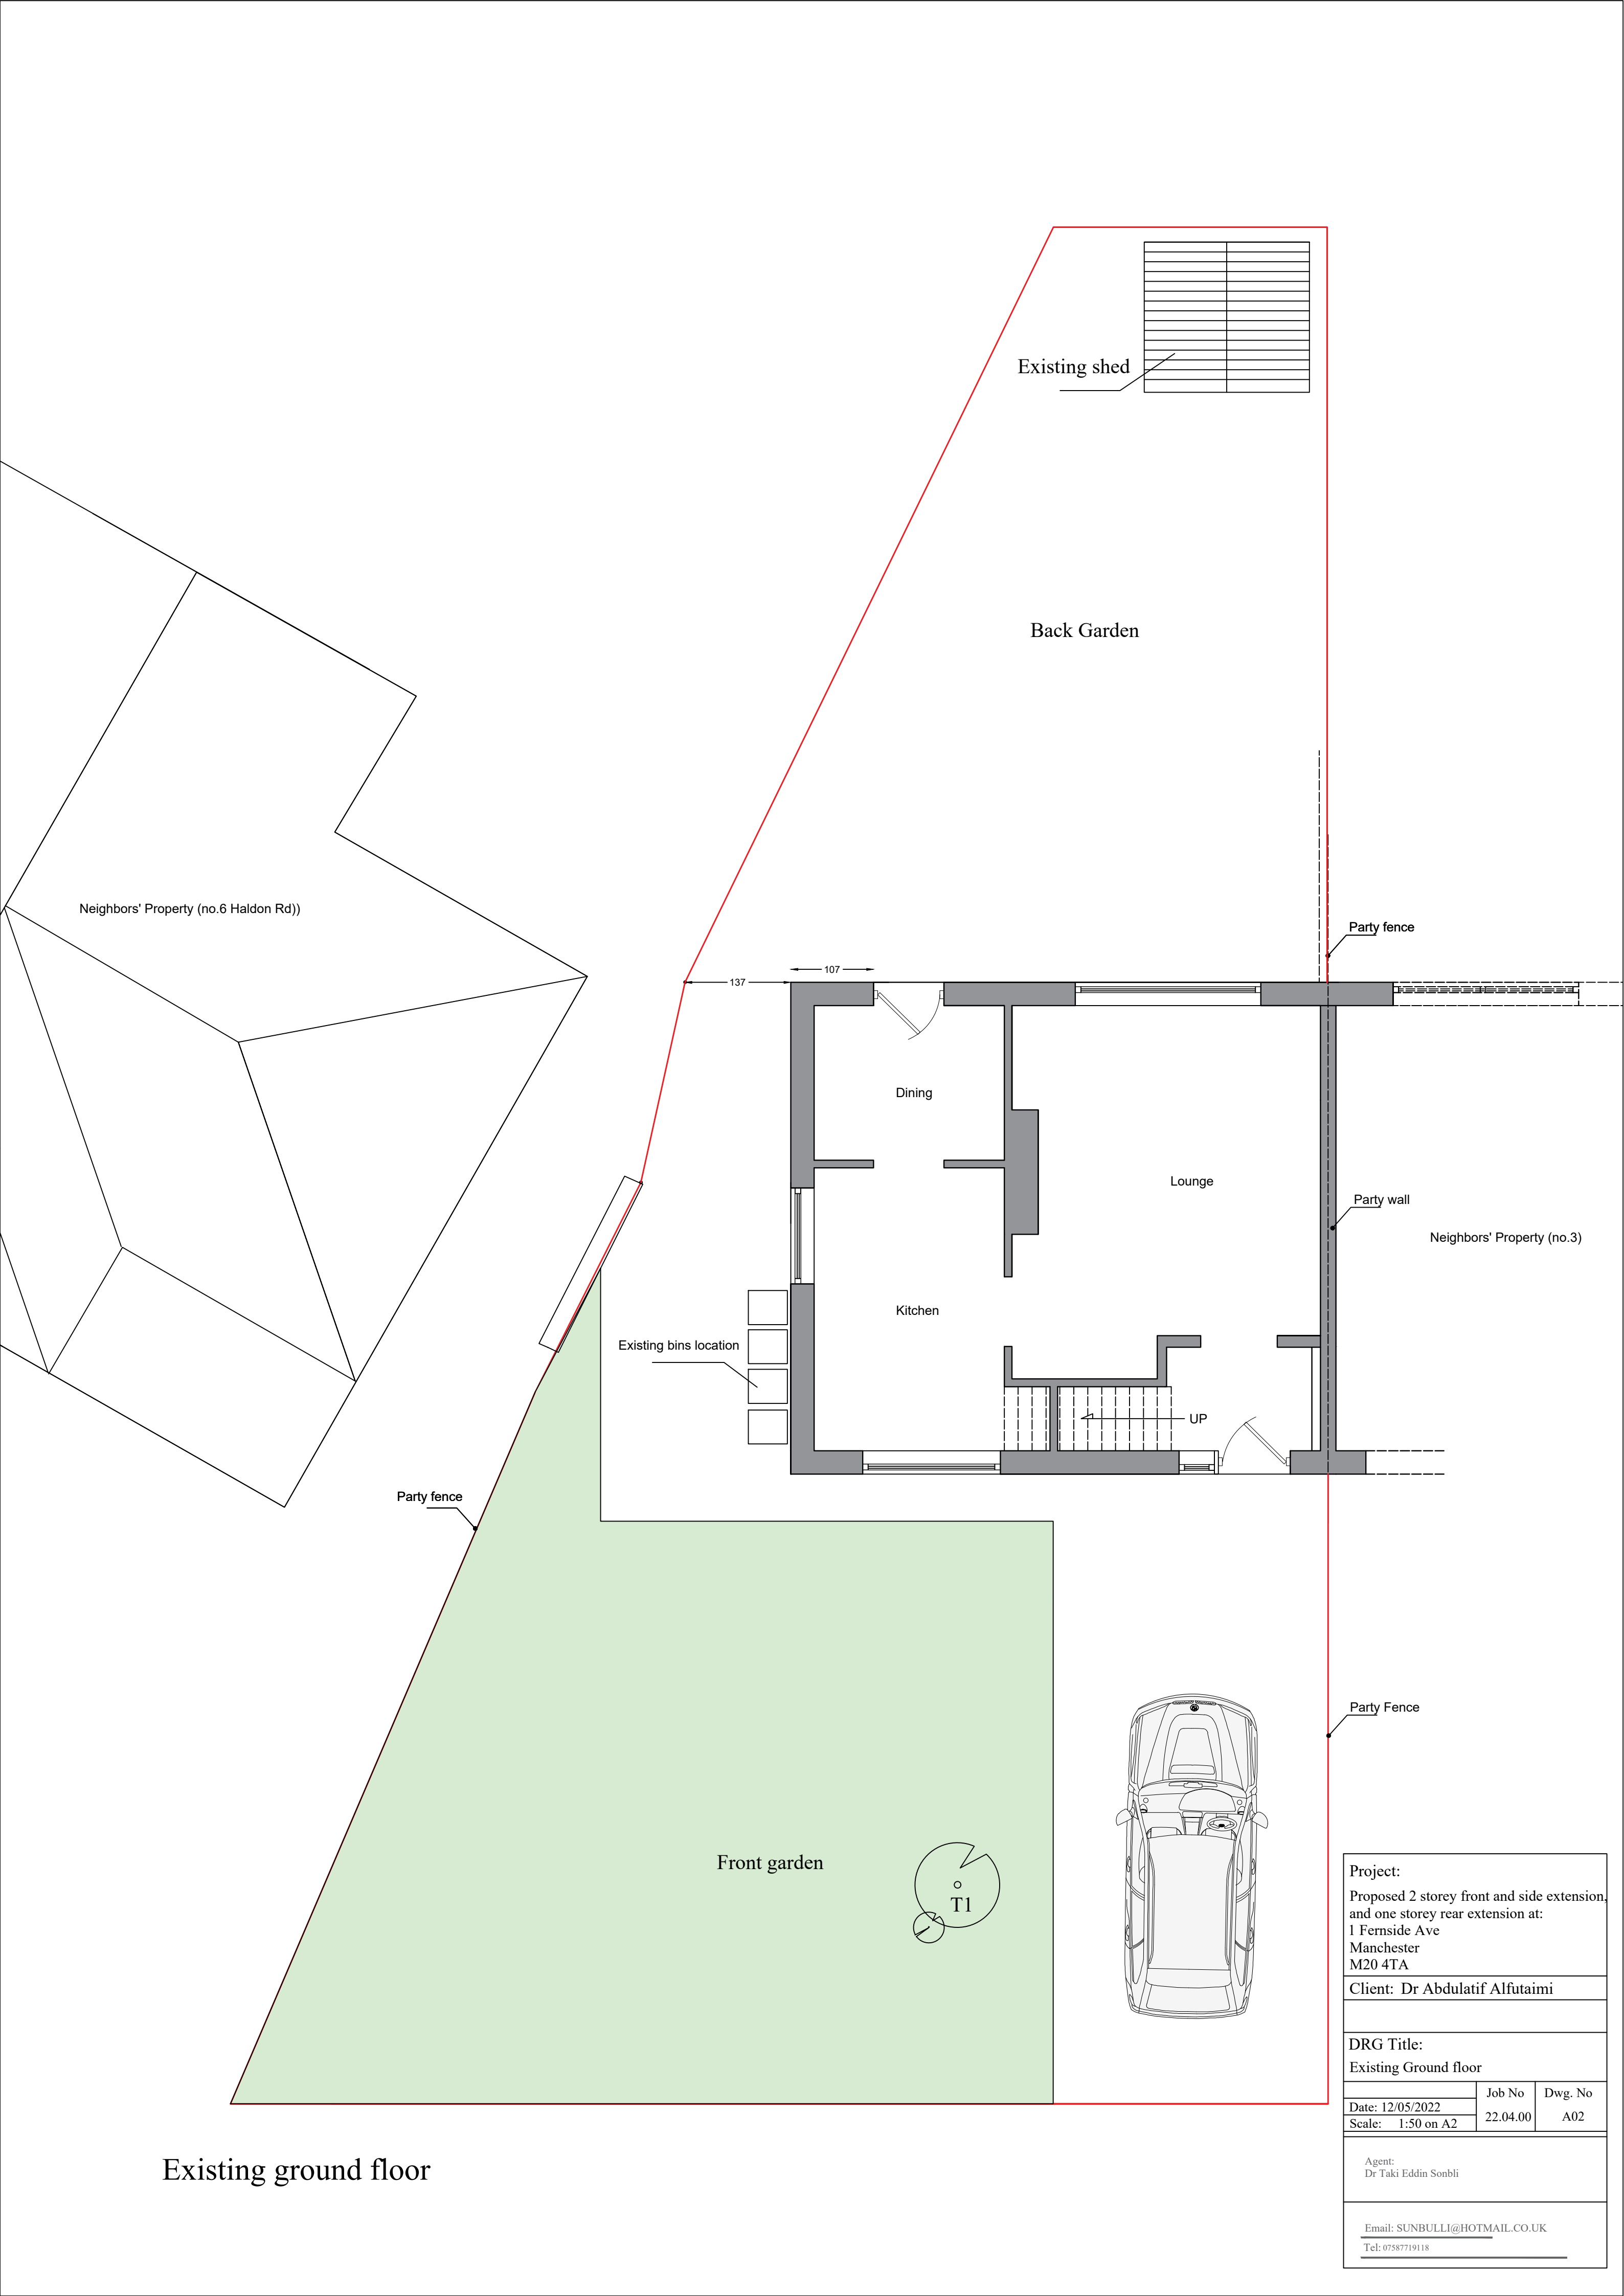


Existing ground floor

Project: Proposed 2 storey front and side extension, and one storey rear extension at: 1 Fernside Ave Manchester M20 4TA		
Client: Dr Abdulatif Alfutaimi		
DRG Title: Existing Ground floor		
Date: 12/05/2022	Job No	Dwg. No
Scale: 1:50 on A2	22.04.00	A02
Agent: Dr Taki Eddin Sonbli		
Email: SUNBULLI@HOTMAIL.CO.UK Tel: 07587719118		

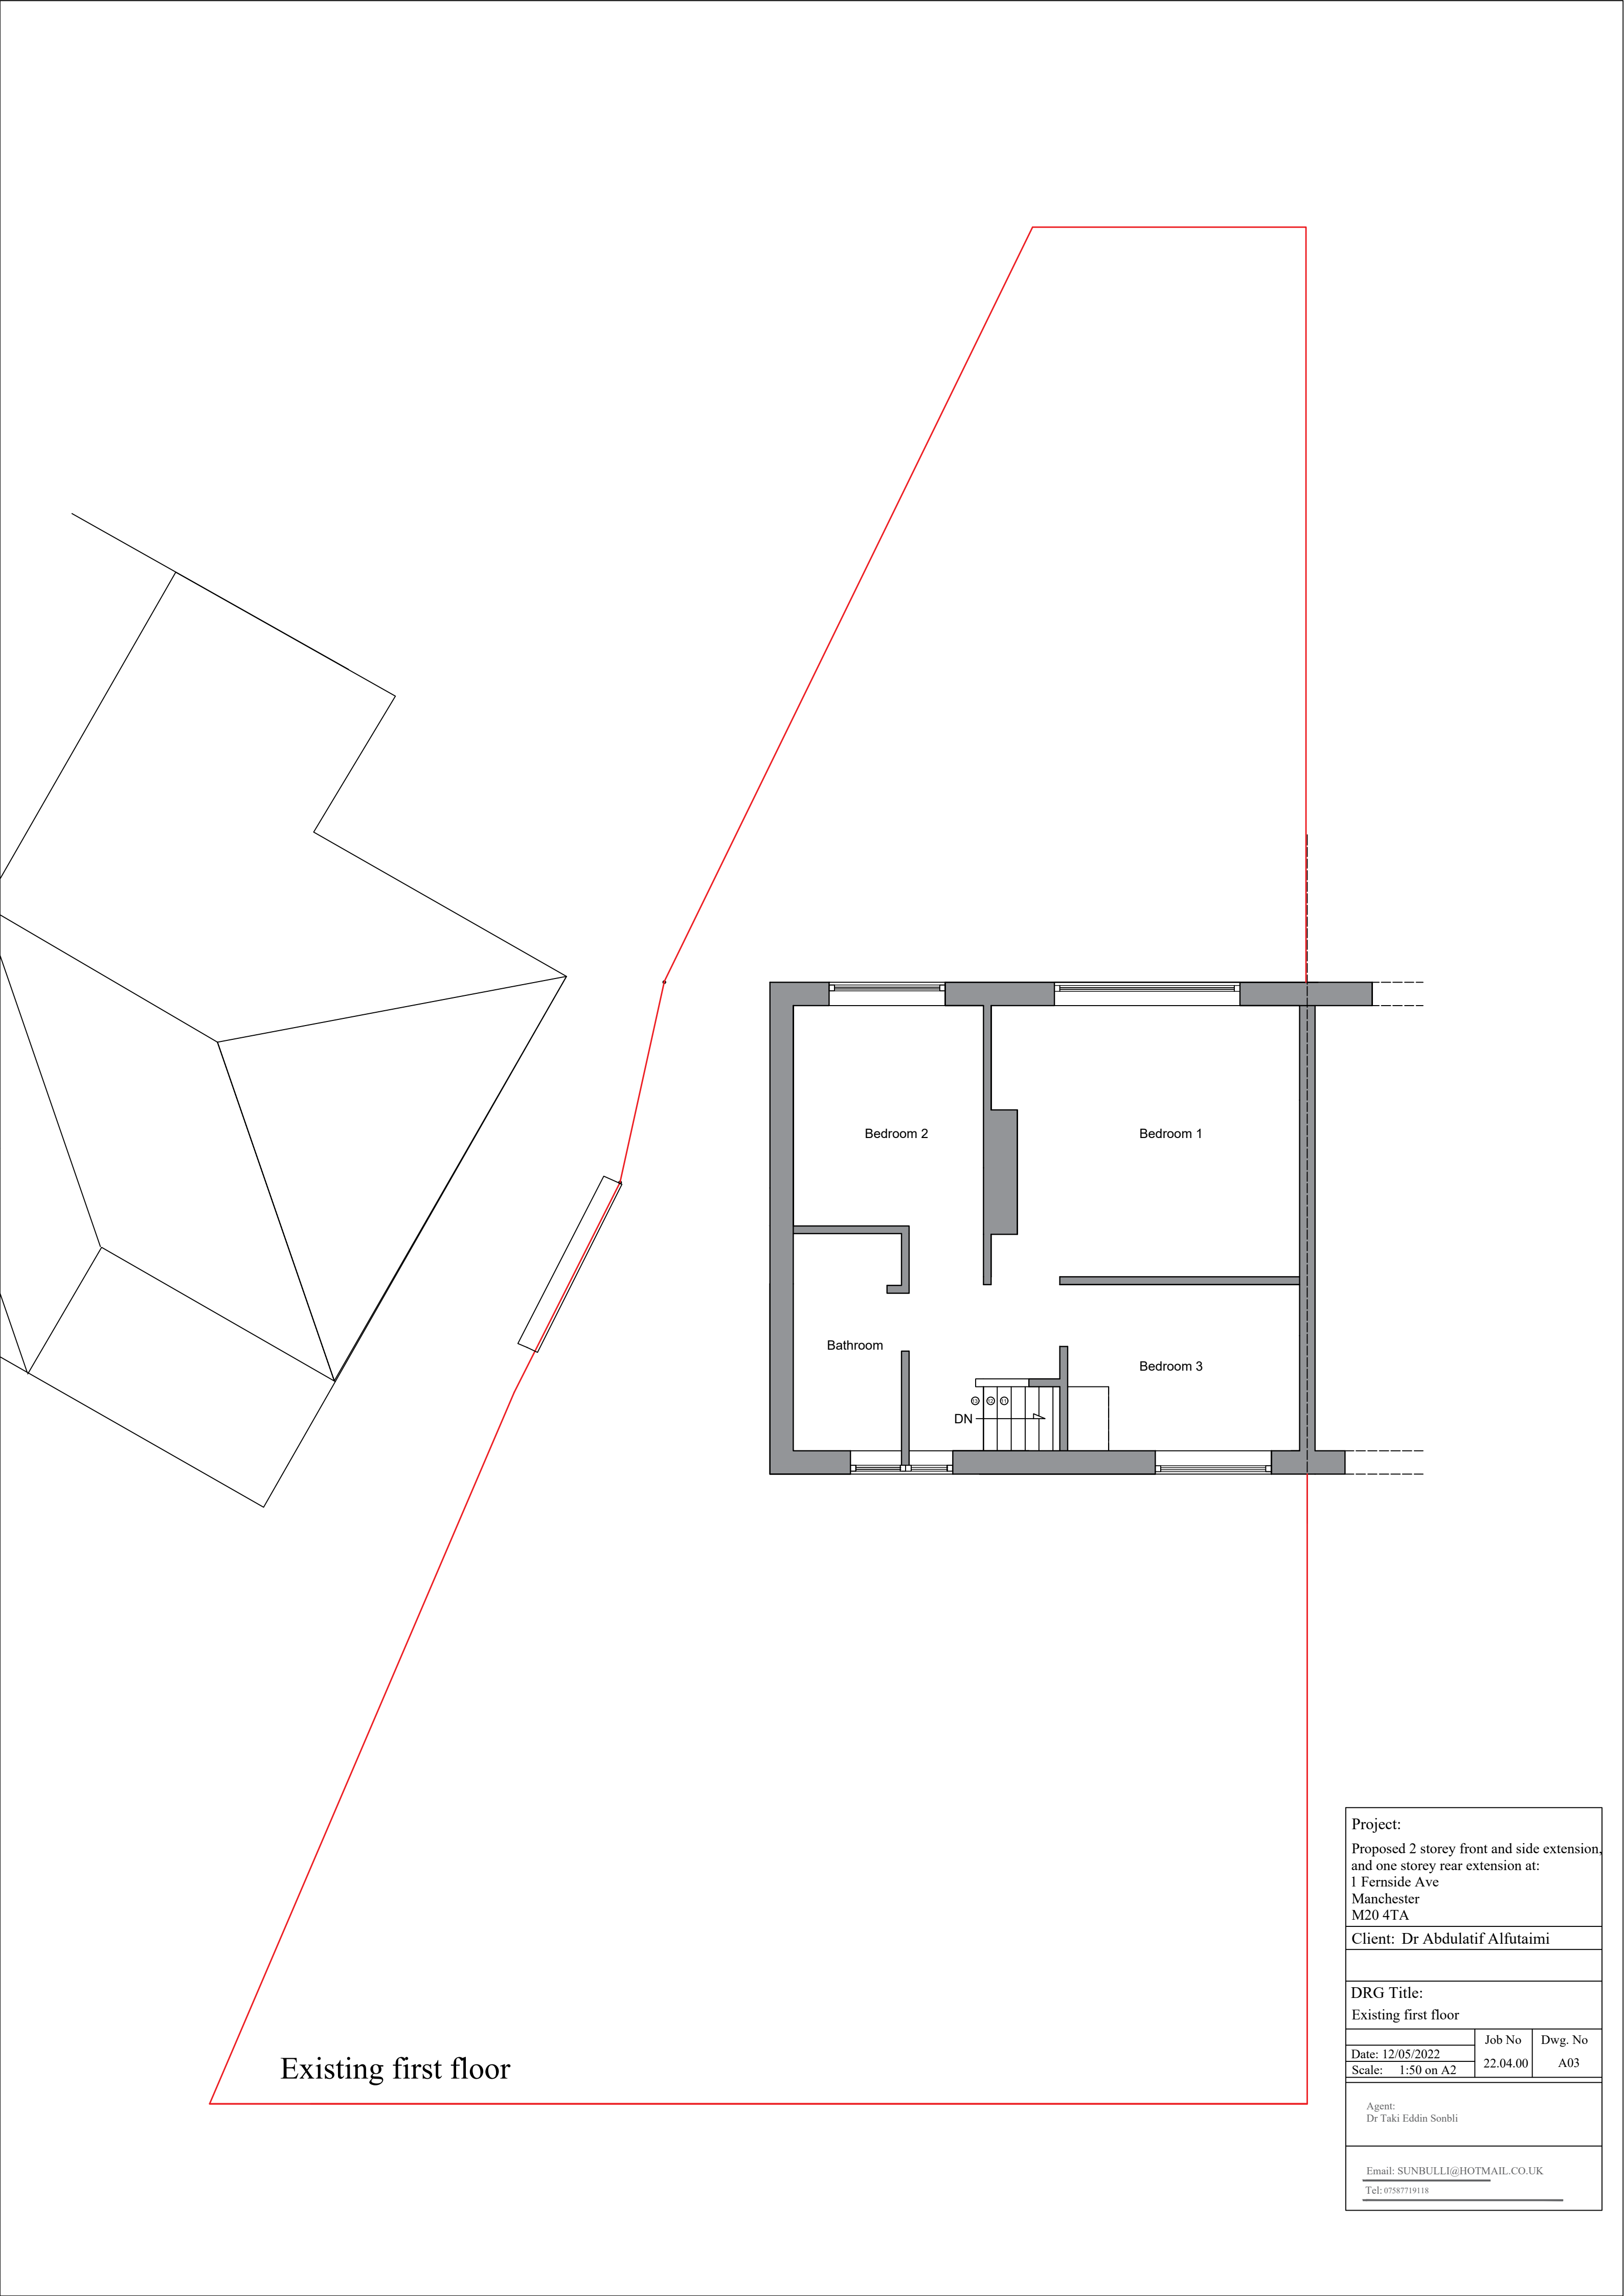


Existing first floor

Project: Proposed 2 storey front and side extension, and one storey rear extension at: 1 Fernside Ave Manchester M20 4TA		
Client: Dr Abdulatif Alfutaimi		
DRG Title: Existing first floor		
Date: 12/05/2022	Job No 22.04.00	Dwg. No A03
Scale: 1:50 on A2		
Agent: Dr Taki Eddin Sonbli		
Email: SUNBULLI@HOTMAIL.CO.UK Tel: 07587719118		

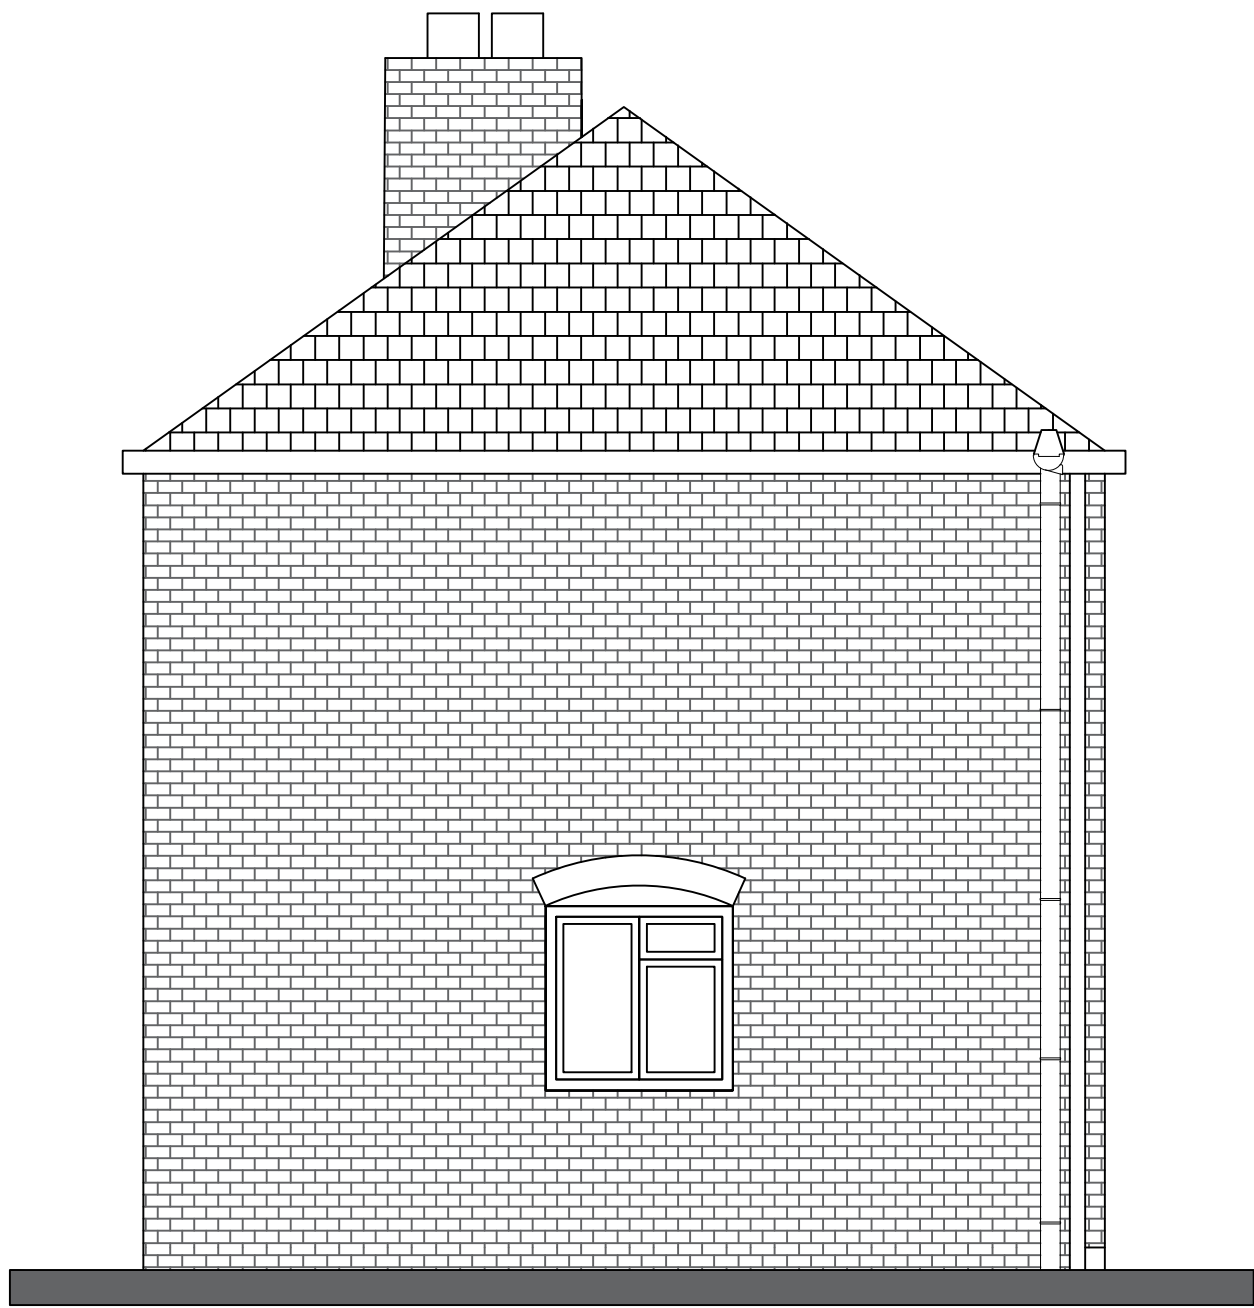

Existing side elevation

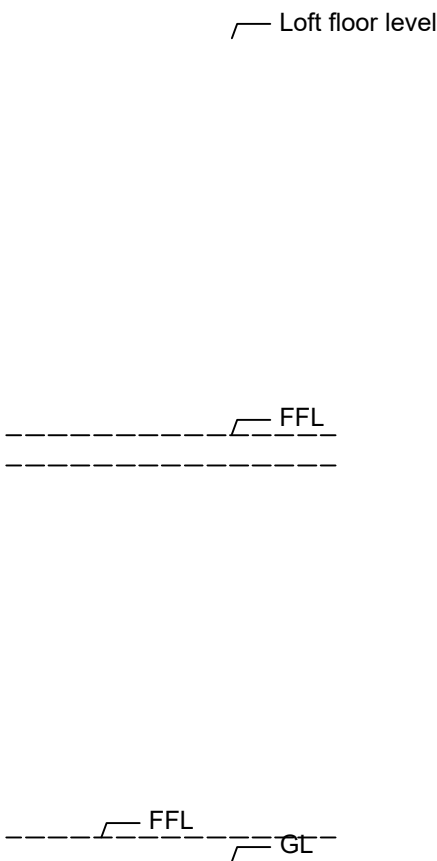

Existing front elevation



Existing rear elevation



Project:

Proposed 2 storey front and side extension,
and one storey rear extension at:
1 Fernside Ave
Manchester
M20 4TA

Client: Dr Abdulatif Alfutaimi

DRG Title:

Existing elevations

	Job No	Dwg. No
Date: 12/05/2022	22.04.00	A04
Scale: 1:50 on A2		

Agent:
Dr Taki Eddin Sonbli

Email: SUNBULLI@HOTMAIL.CO.UK

Tel: 07587719118

Project:

Proposed 2 storey front and side extension,
and one storey rear extension at:
1 Fernside Ave
Manchester
M20 4TA

Client: Dr Abdulatif Alfutaimi

DRG Title:

Proposed Ground floor

Date: 12/05/2022


Job No
22.04.00

Dwg. No
A05


Agent:
Dr Taki Eddin Sonbli

Email: SUNBULLI@HOTMAIL.CO.UK


Tel: 07587719118

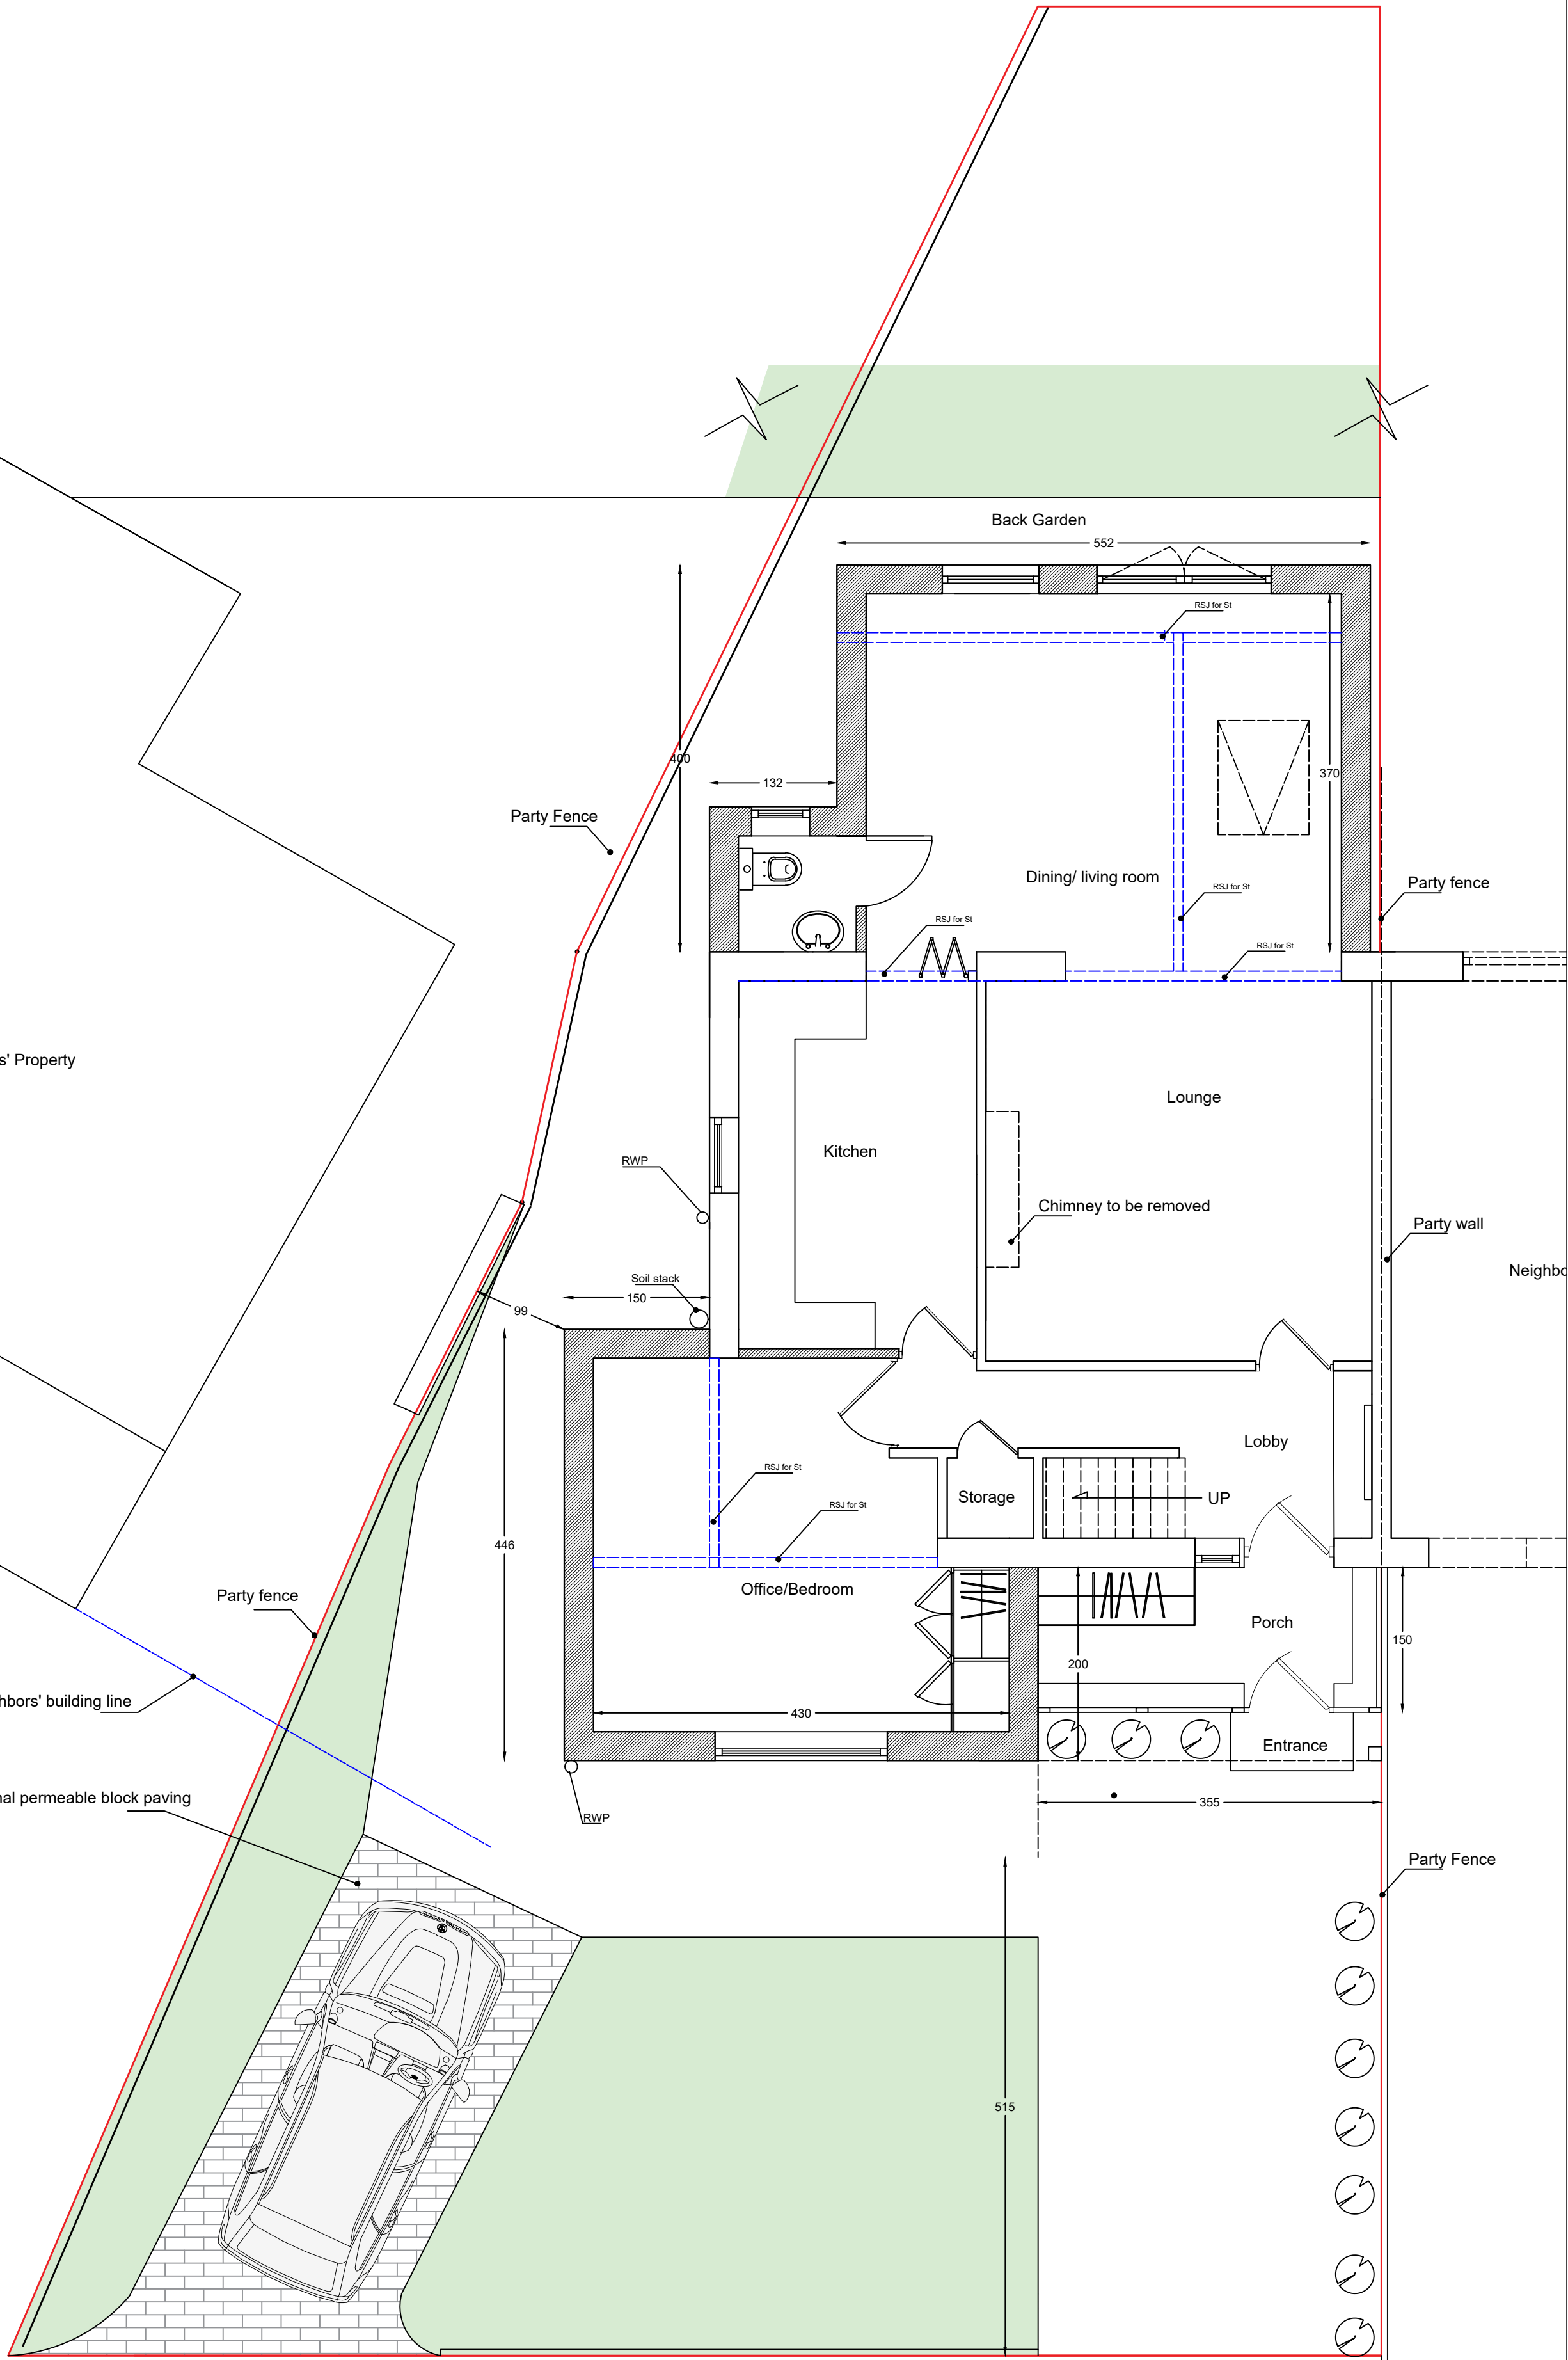

Proposed ground floor

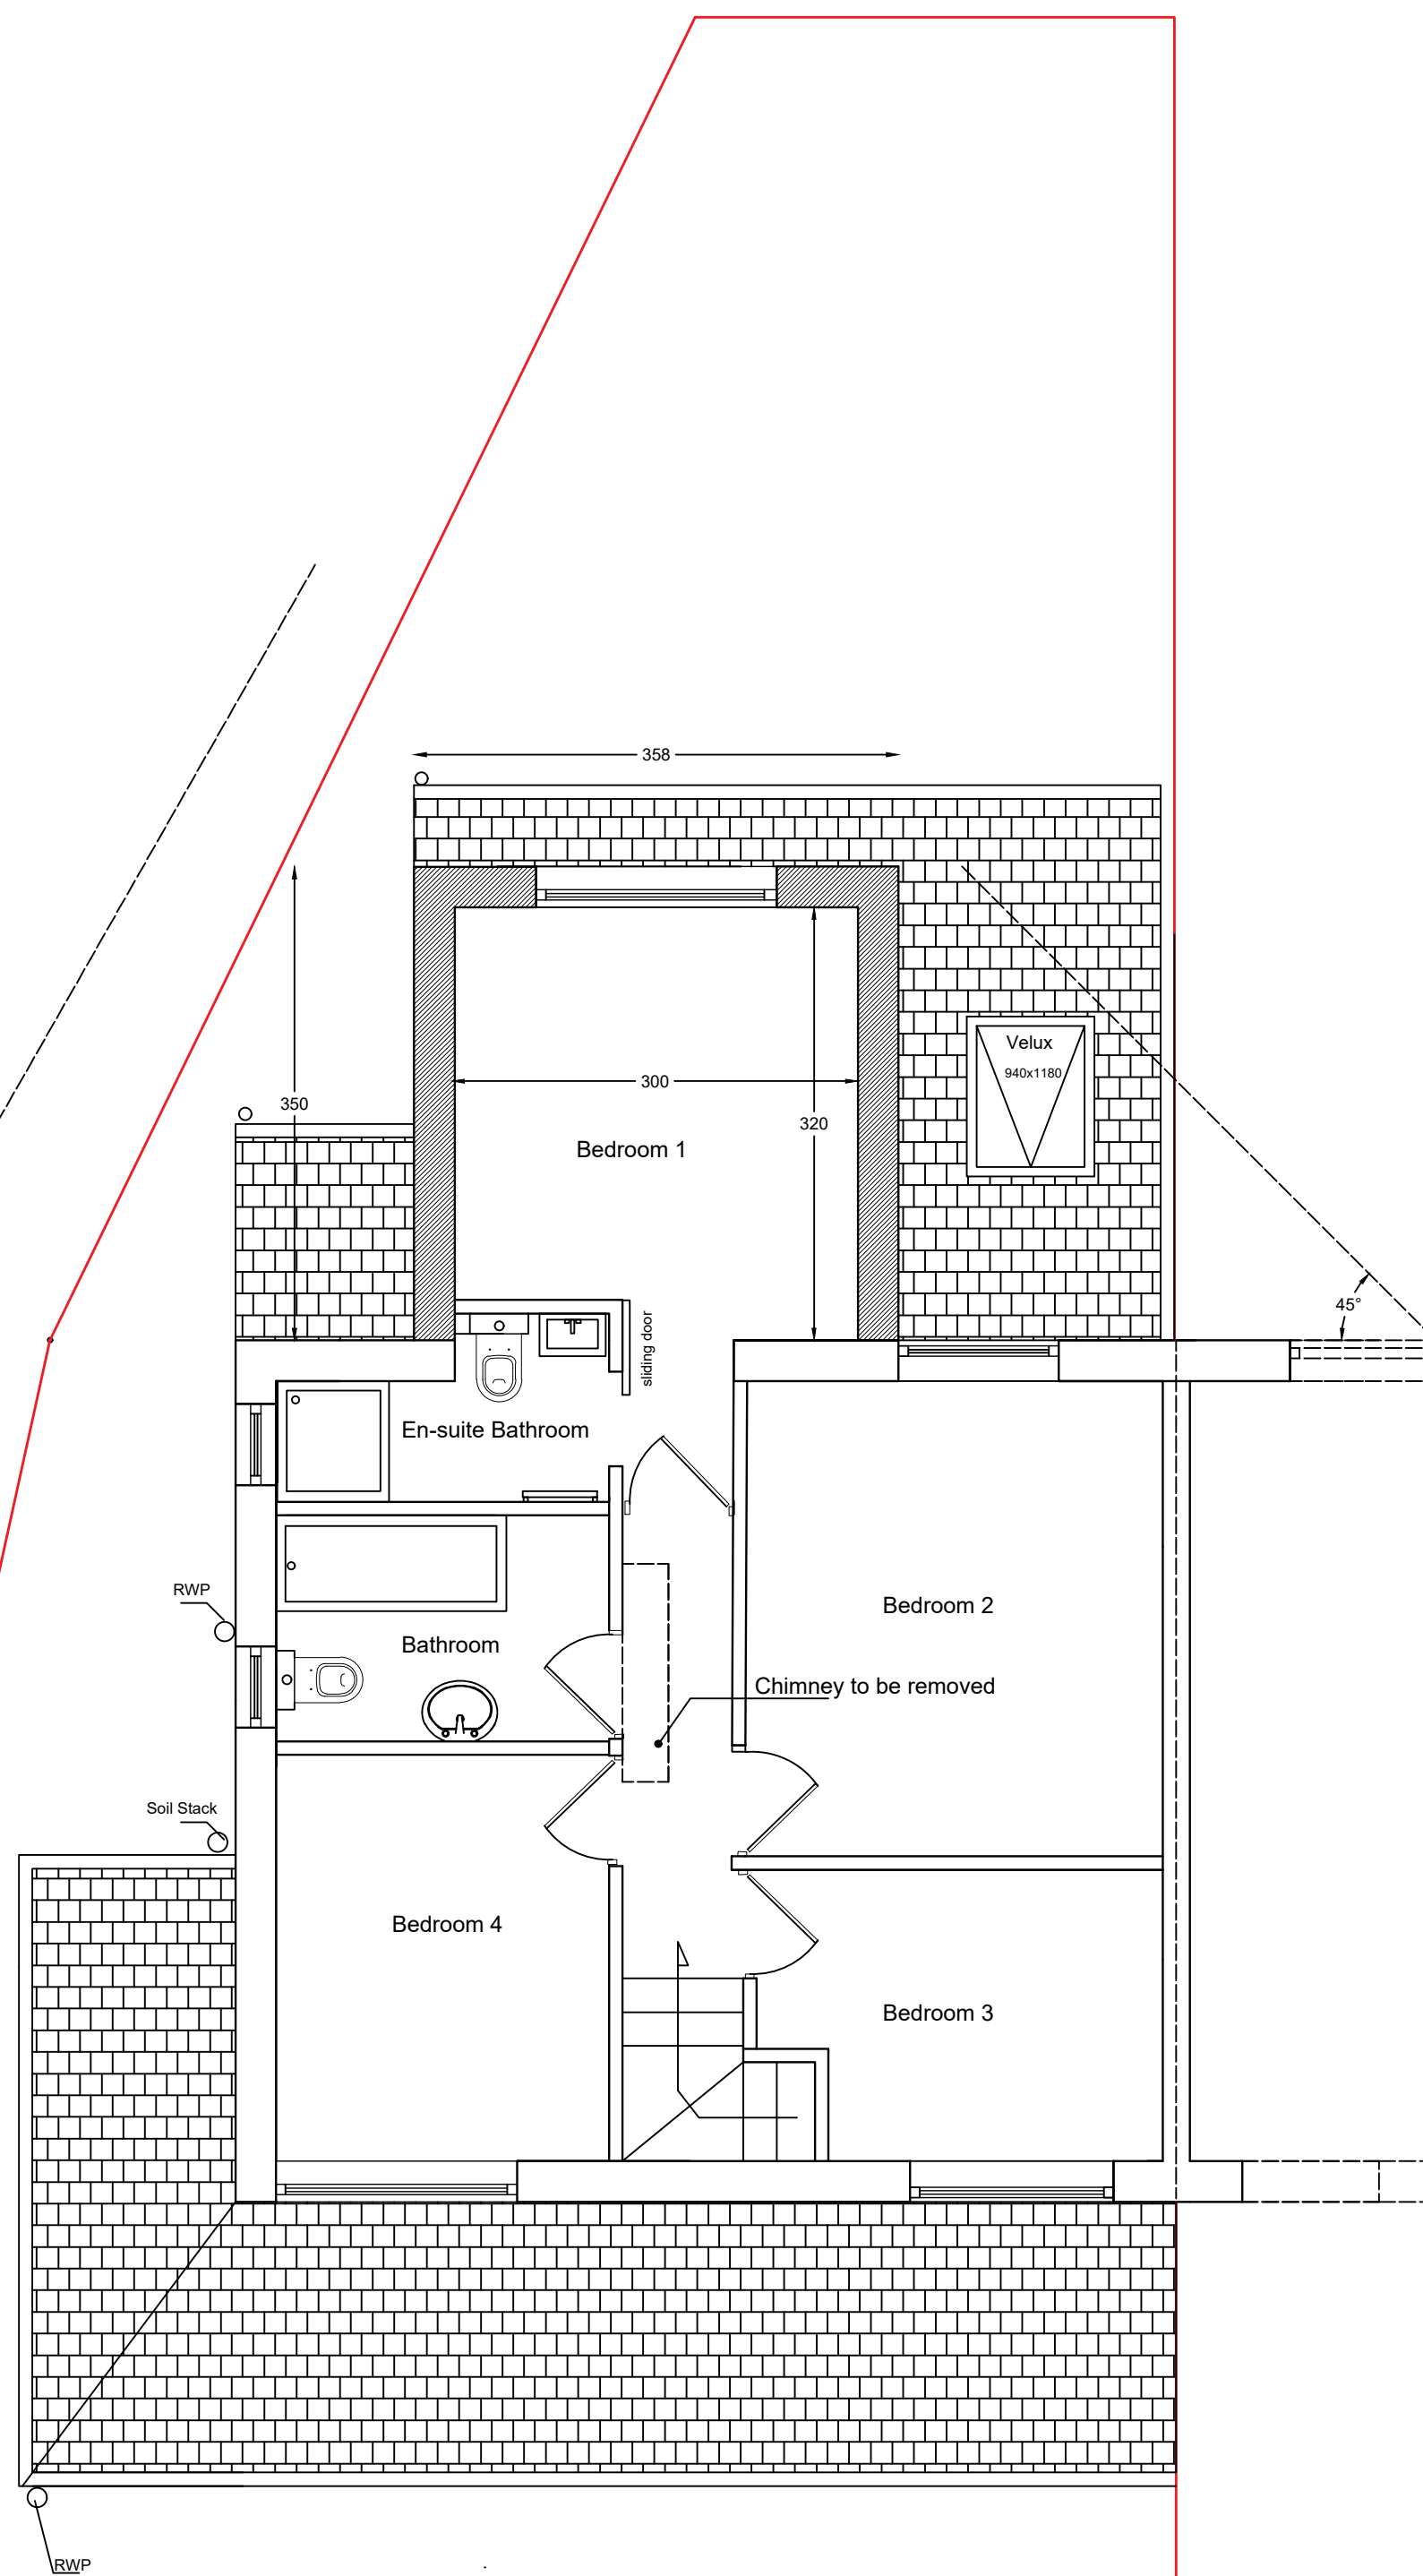

Project: Proposed 2 storey front and side extension, and one storey rear extension at: 1 Fernside Ave Manchester M20 4TA					
Client: Dr Abdulatif Alfutaimi					
DRG Title: Proposed first floor					
<table border="1" style="width: 100%; border-collapse: collapse;"> <tr> <td style="padding: 5px;"> Date: 12/05/2022 </td> </tr> <tr> <td style="padding: 5px;"> Scale: 1:50 on A2 </td> </tr> </table>	Date: 12/05/2022	Scale: 1:50 on A2	<table border="1" style="width: 100%; border-collapse: collapse;"> <tr> <td style="padding: 5px;"> Job No 22.04.00 </td> <td style="padding: 5px;"> Dwg. No A06 </td> </tr> </table>	Job No 22.04.00	Dwg. No A06
Date: 12/05/2022					
Scale: 1:50 on A2					
Job No 22.04.00	Dwg. No A06				
Agent: Dr Taki Eddin Sonbli					
Email: SUNBULLI@HOTMAIL.CO.UK Tel: 07587719118					

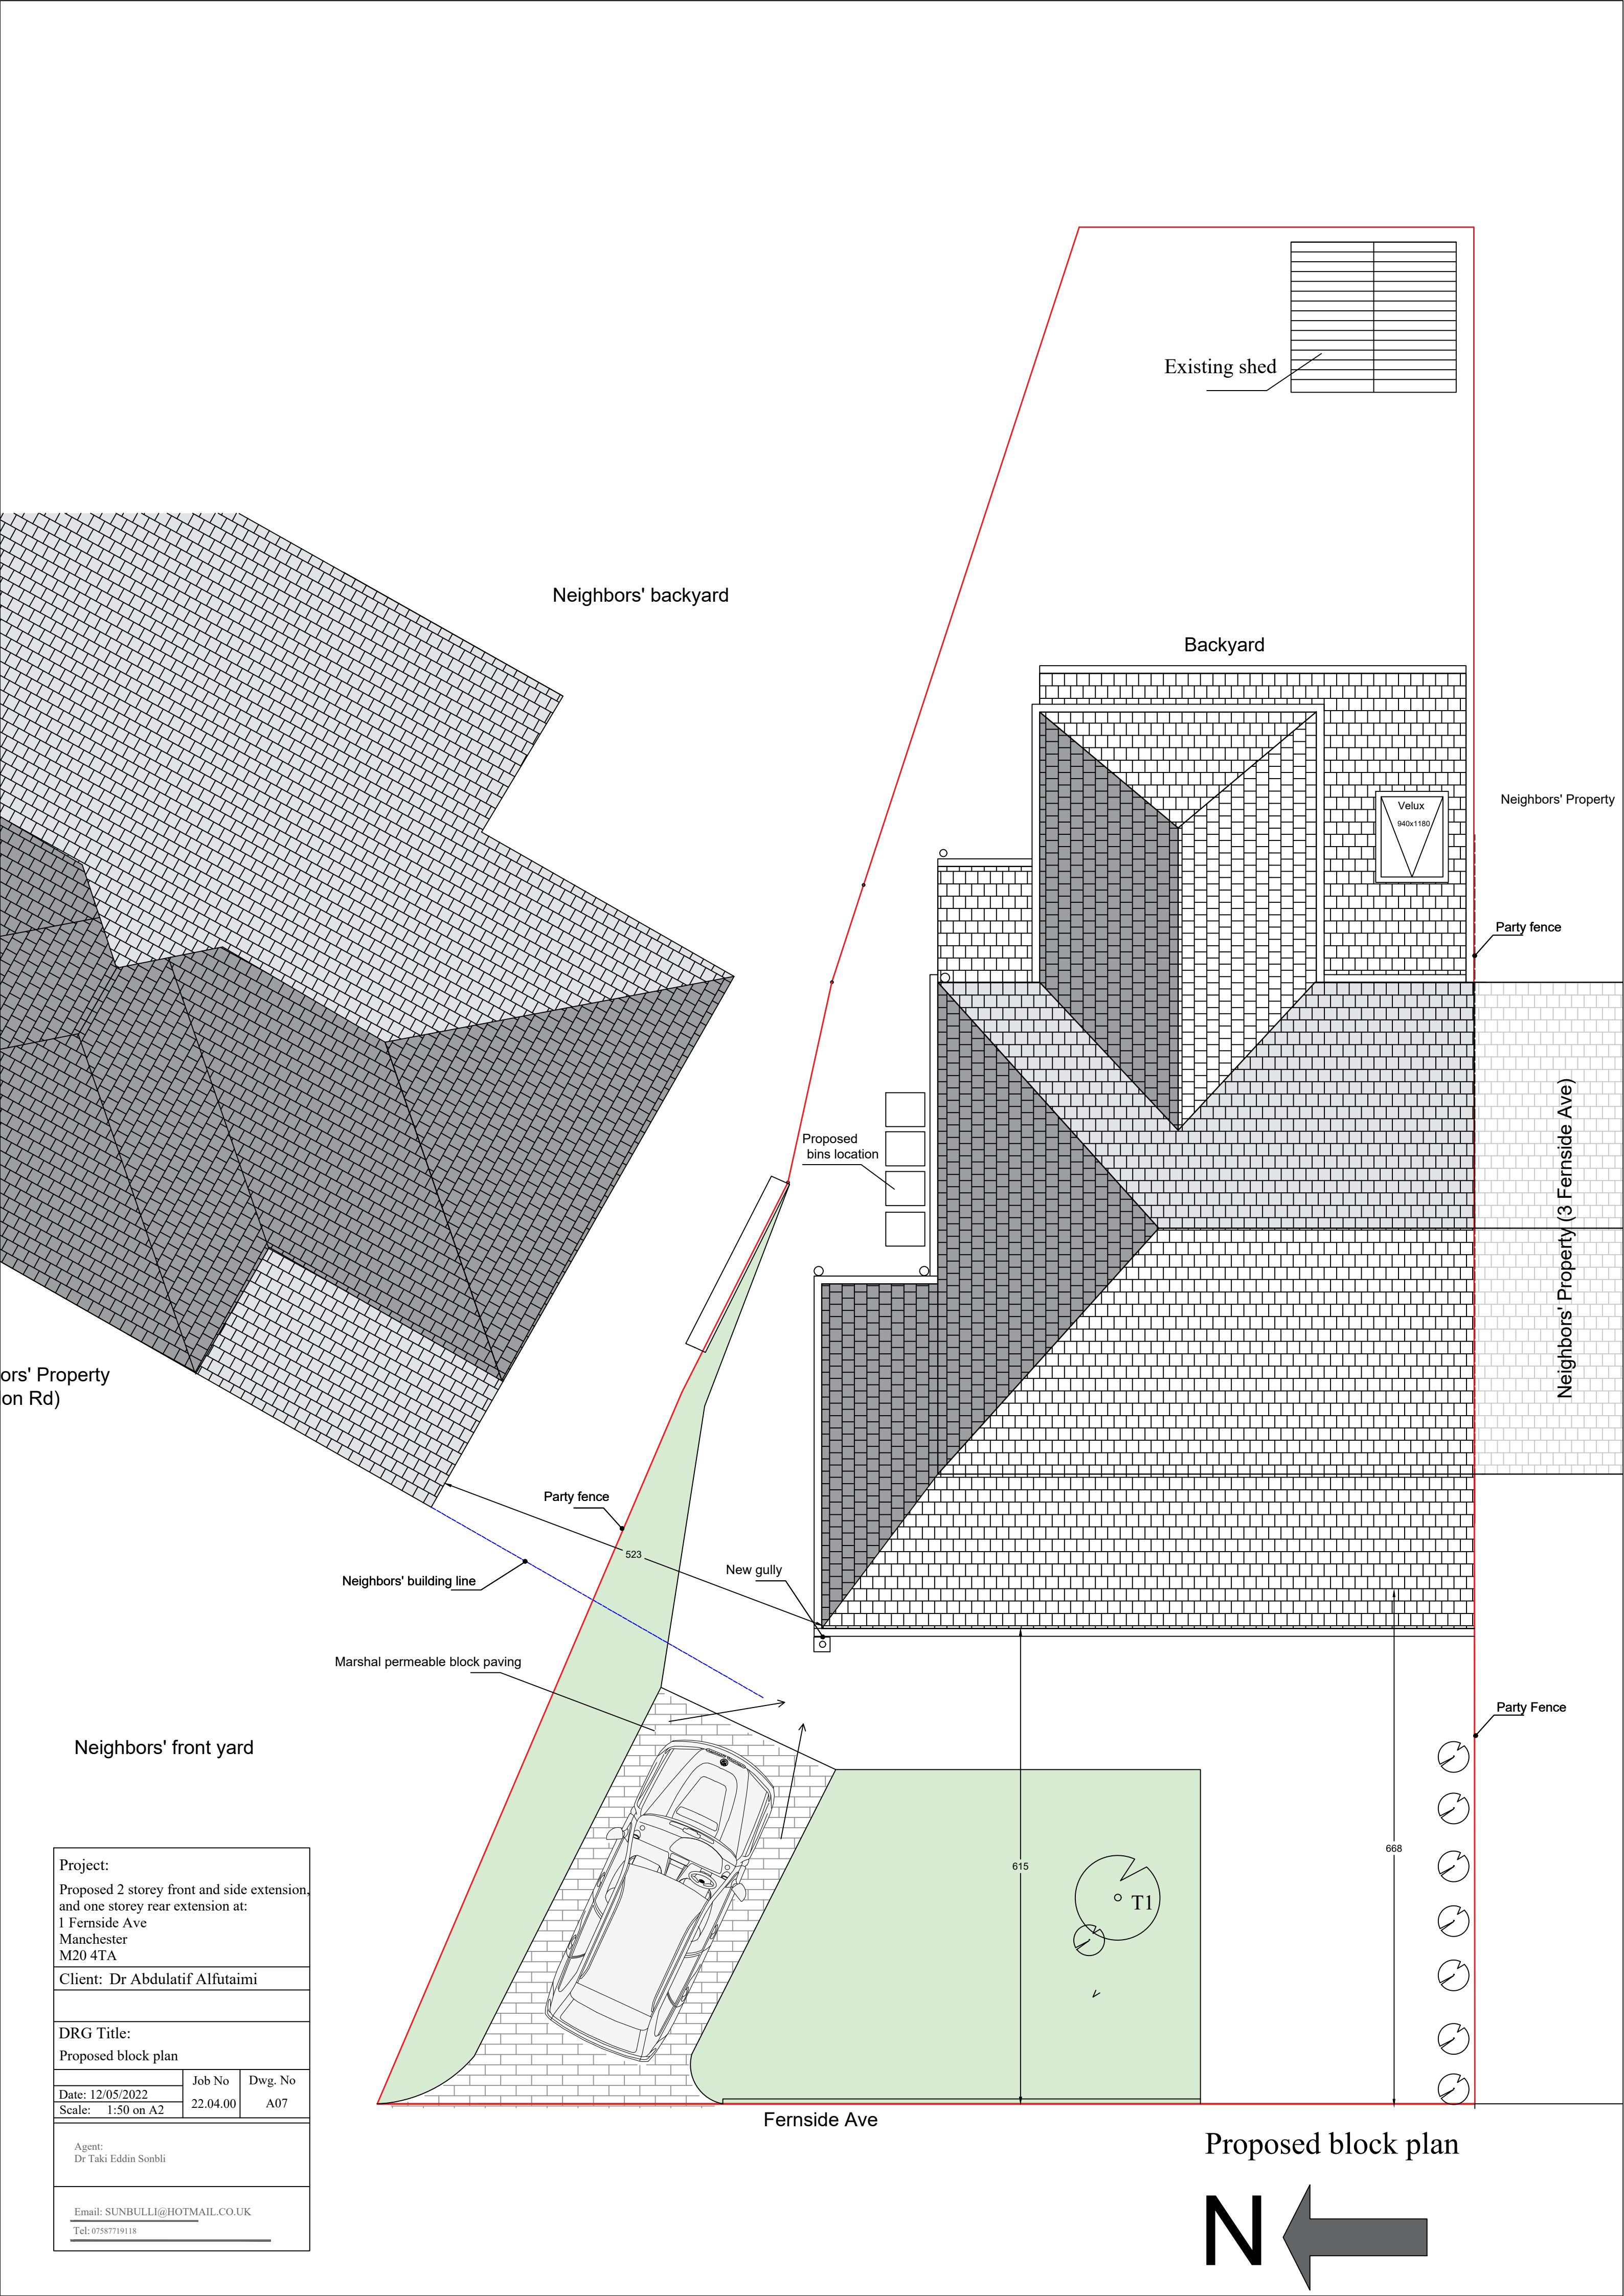

Project: Proposed 2 storey front and side extension, and one storey rear extension at: 1 Fernside Ave Manchester M20 4TA		
Client: Dr Abdulatif Alfutaimi		
DRG Title: Proposed block plan		
Date: 12/05/2022	Job No 22.04.00	Dwg. No A07
Scale: 1:50 on A2		
Agent: Dr Taki Eddin Sonbli		
Email: SUNBULLI@HOTMAIL.CO.UK Tel: 07587719118		

Project:
Proposed 2 storey front and side extension,
and one storey rear extension at:
1 Fernside Ave
Manchester
M20 4TA
Client: Dr Abdulatif Alfutaimi

DRG Title:
Existing elevations


Date: 12/05/2022
Scale: 1:50 on A2

Job No
22.04.00


Dwg. No
A08

Agent:
Dr Taki Eddin Sonbli


Email: SUNBULL1g@HOTMAIL.CO.UK
Tel: 07587719118

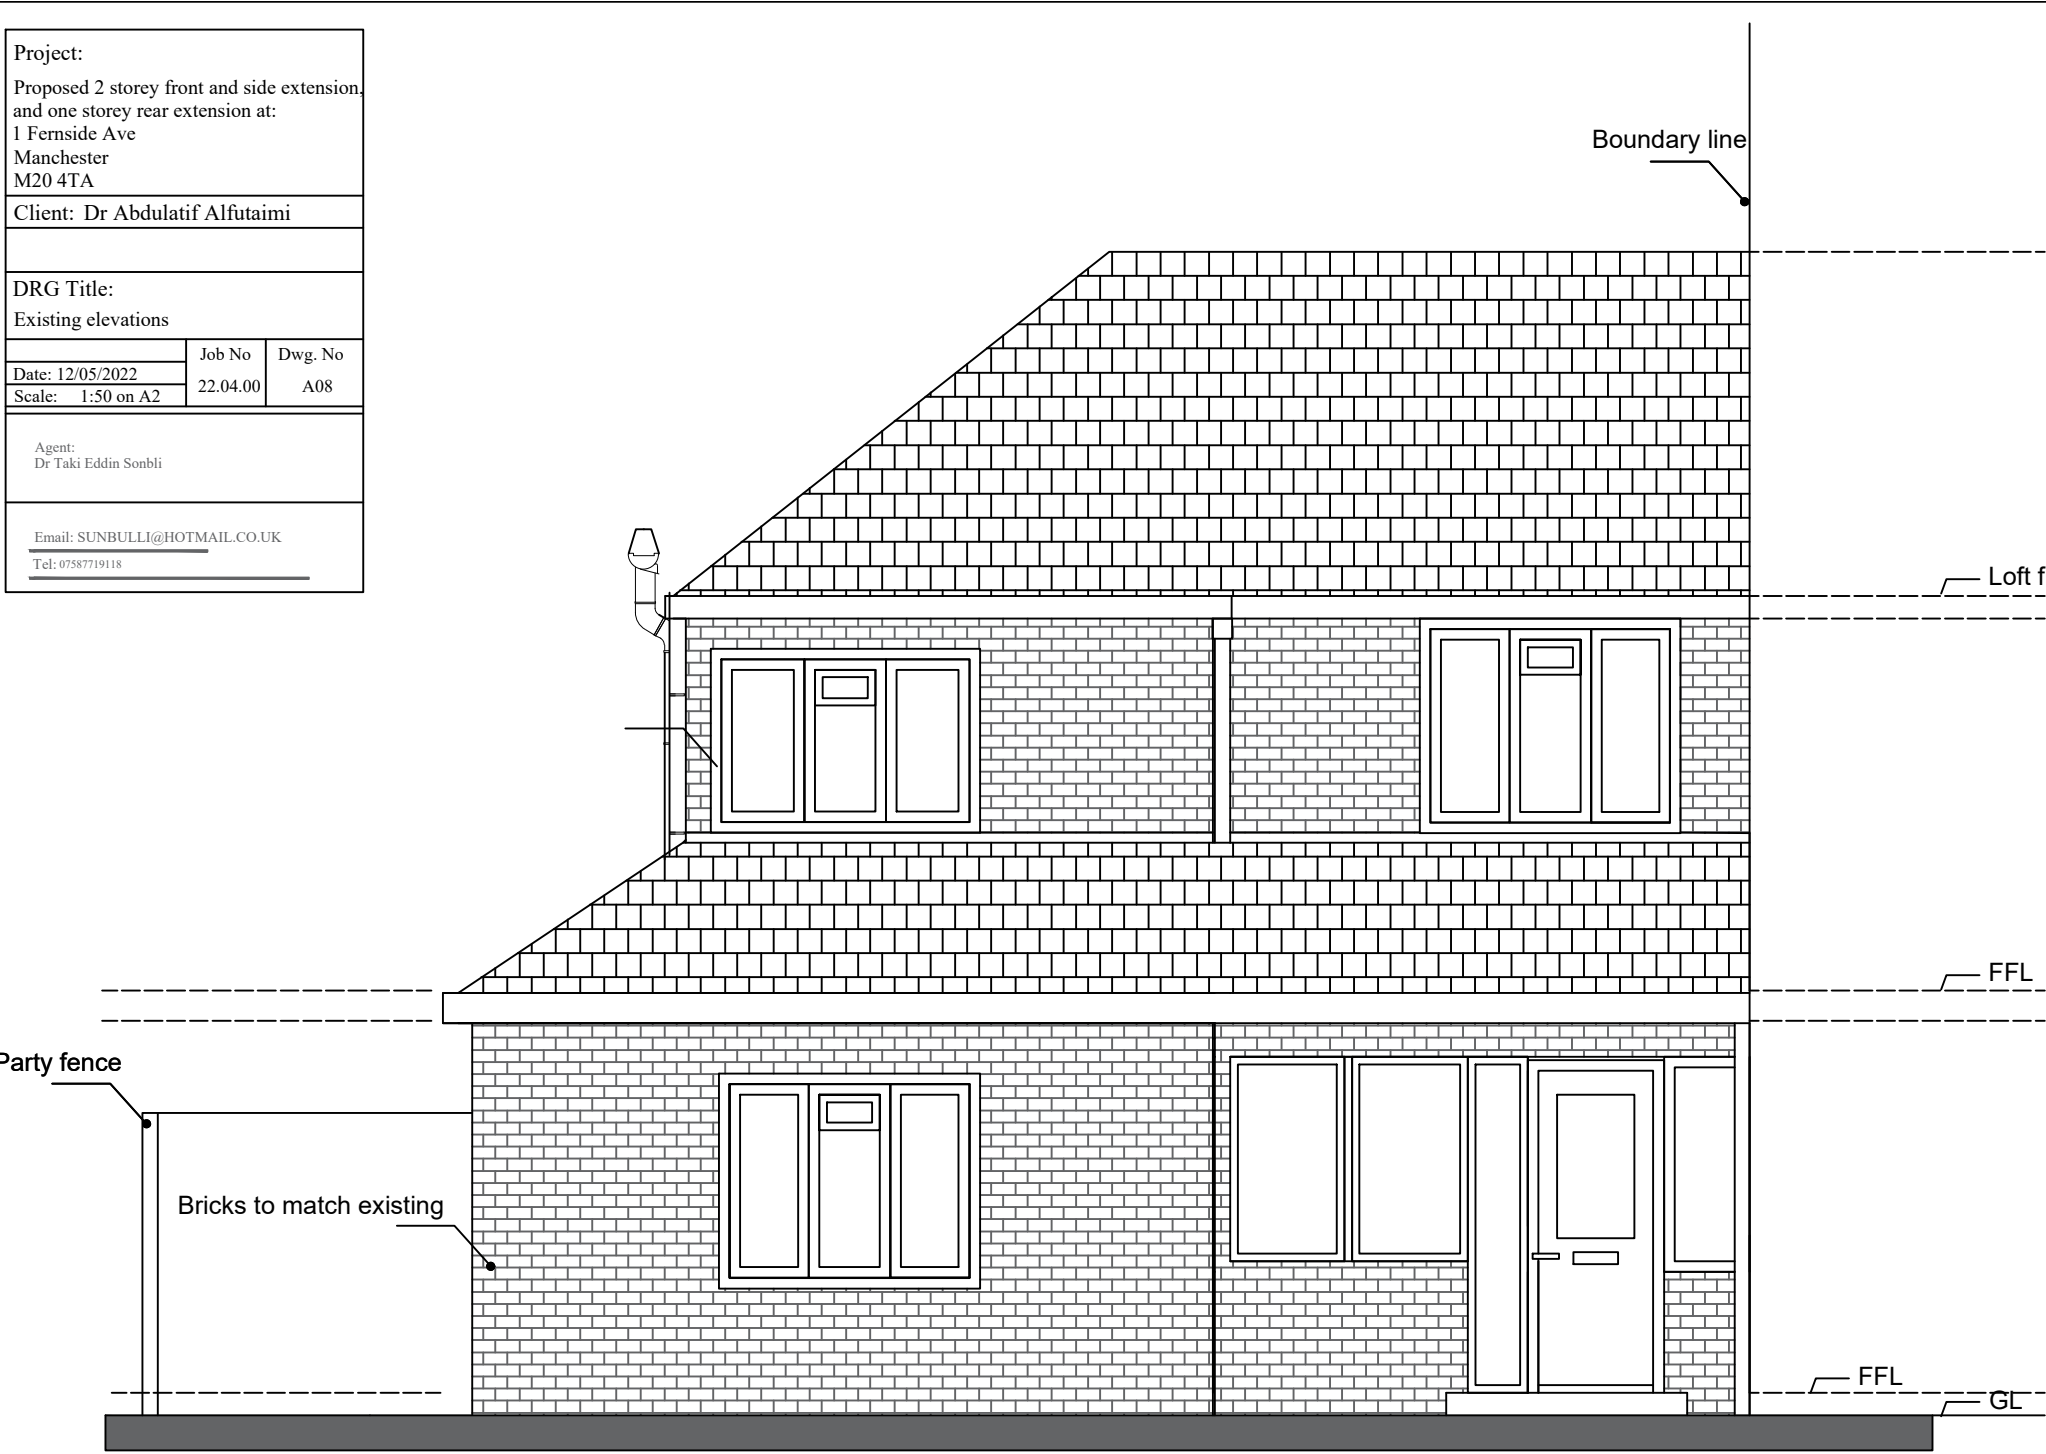


Proposed front elevation

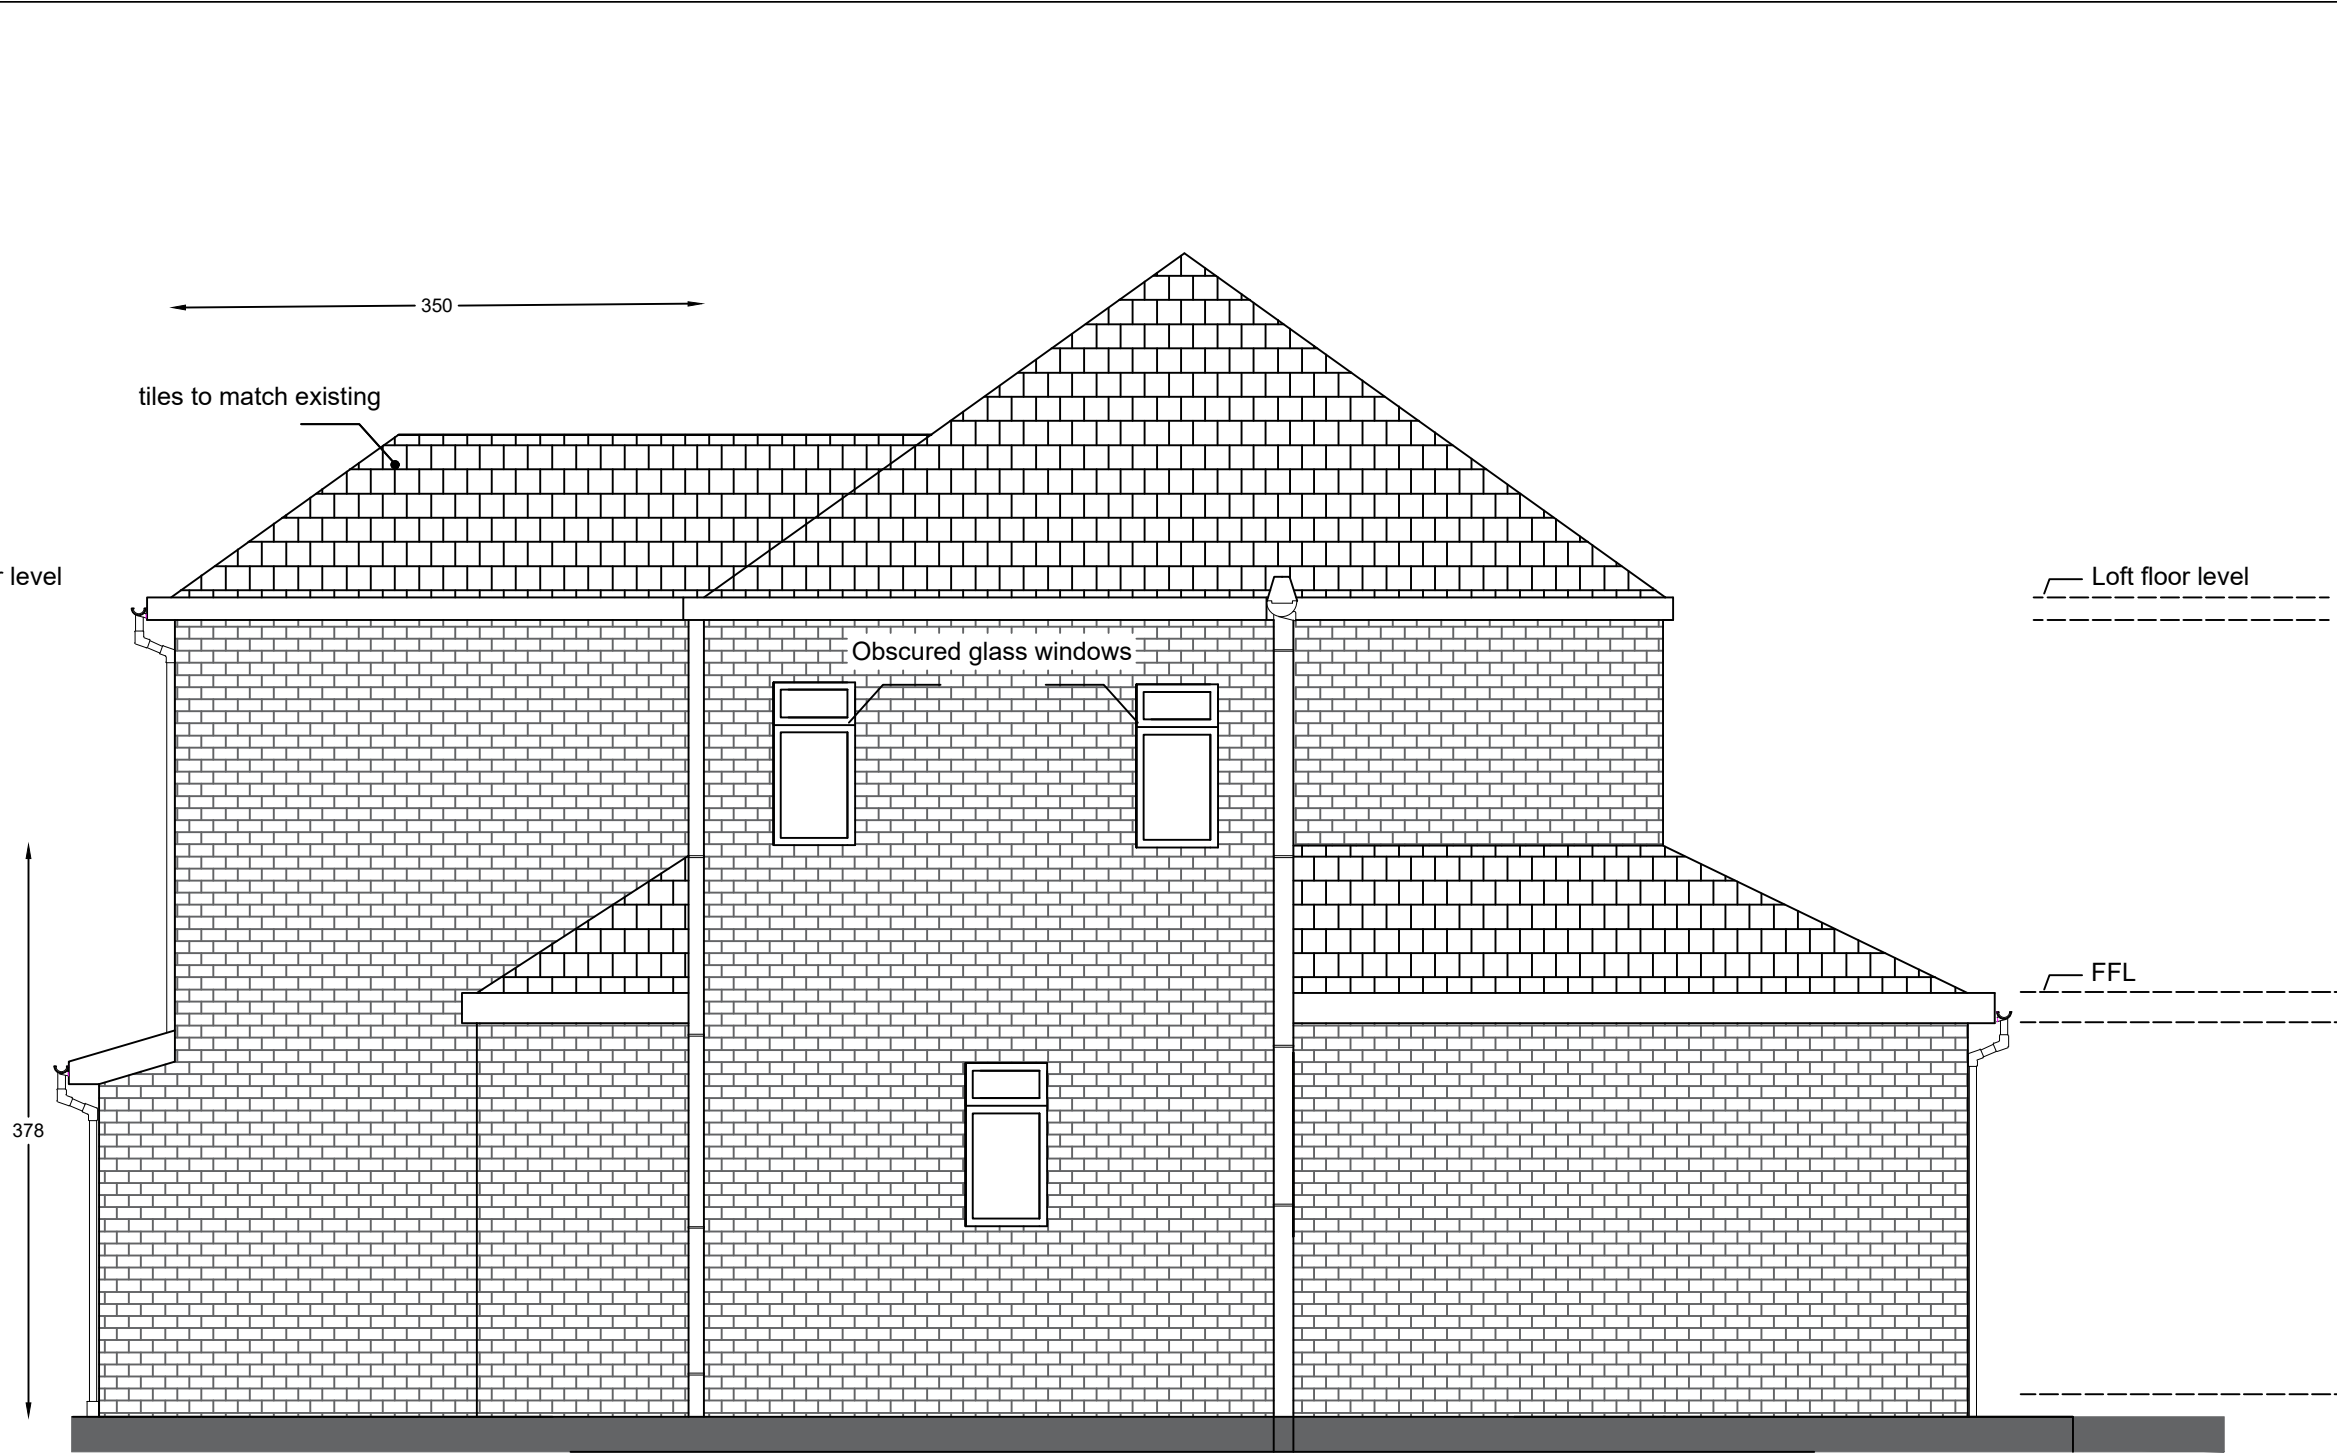

Proposed side elevation (north)

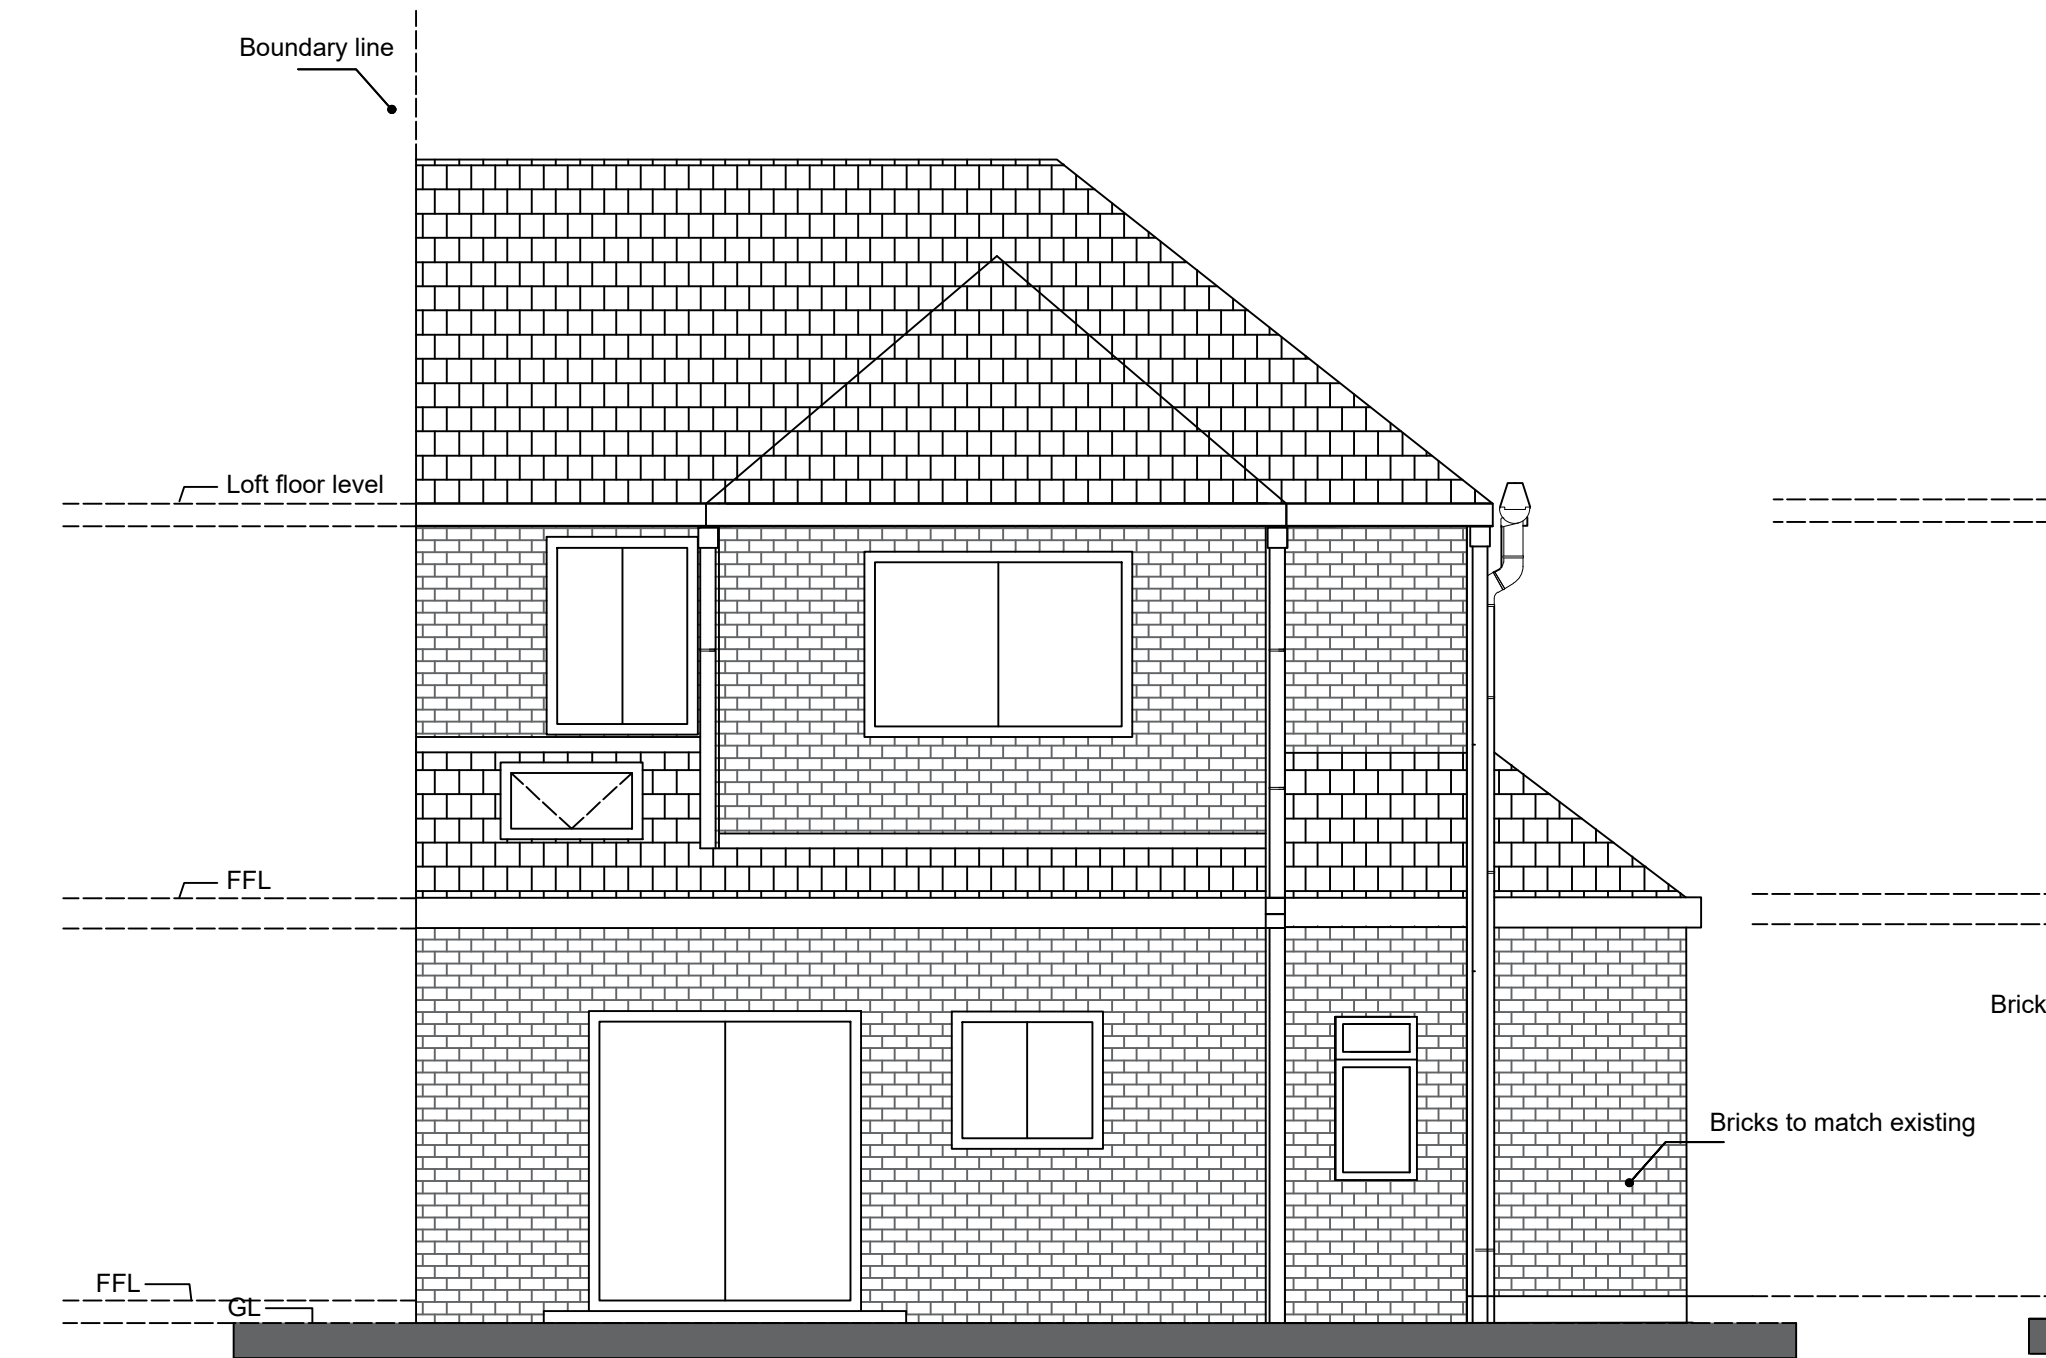

Proposed rear elevation

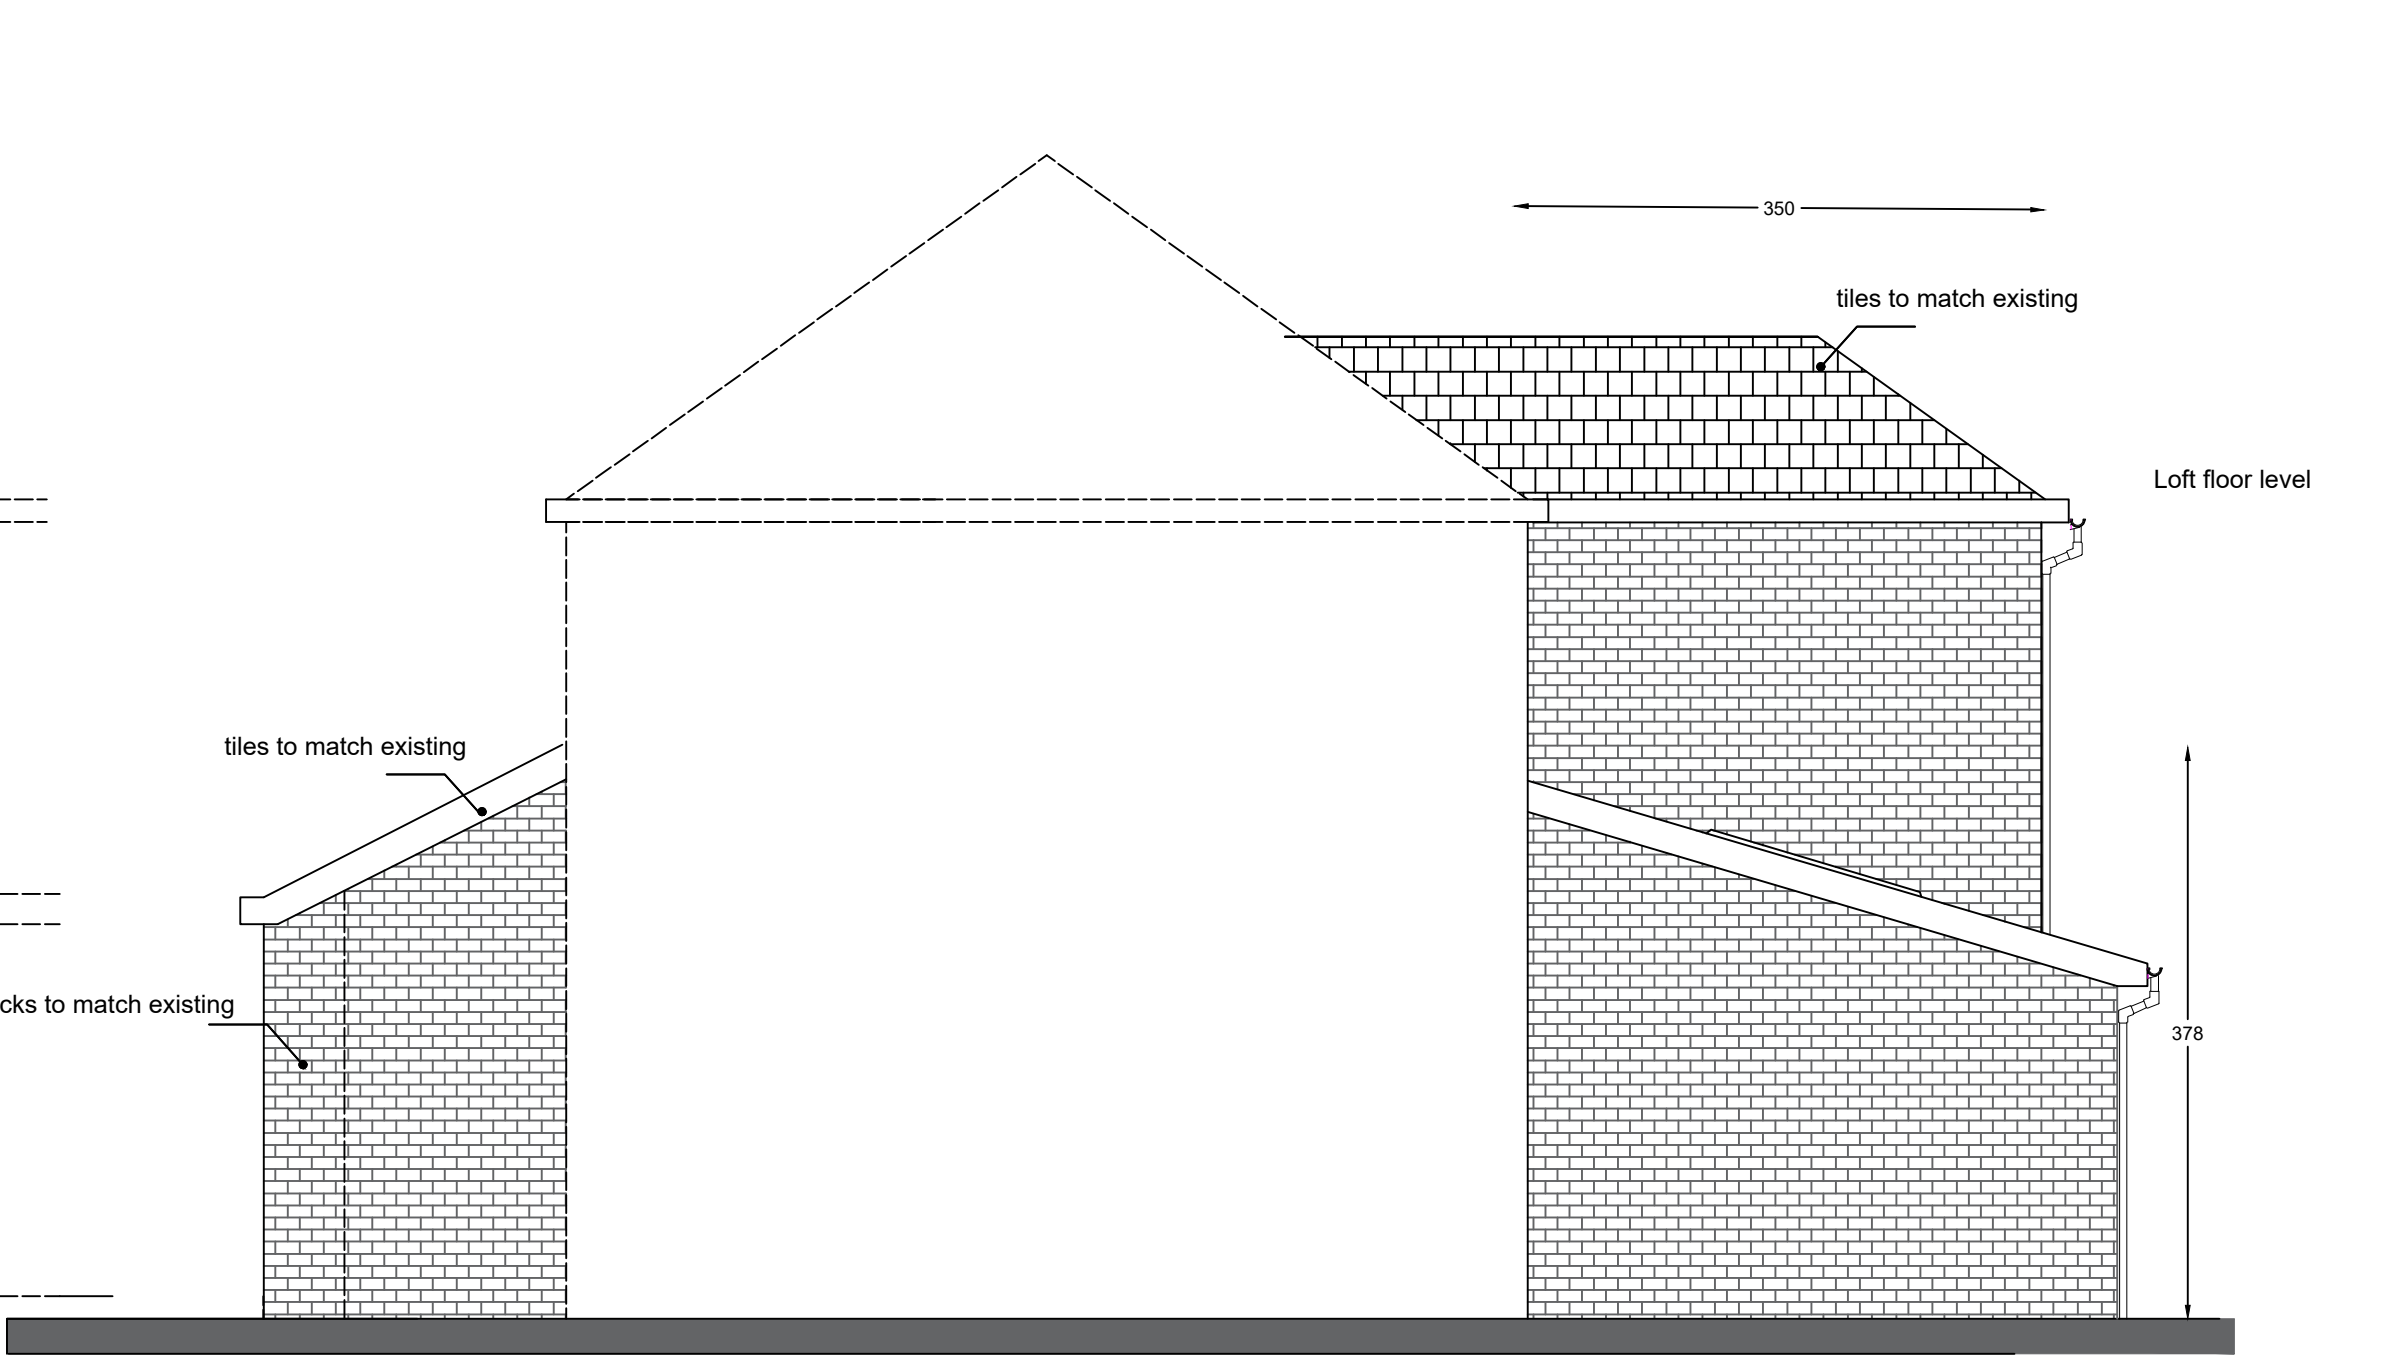

Proposed side elevation (south)