




AFR STUDIO LIMITED
173-A Dickenson Road, Longsight
Manchester, M13 0YN

PROJECT:
36 Charlesworth Street
Manchester, M11 3AG


DRAWING TITLE:
Proposed Elevations

CLIENT : N . ALSHAHMARI	DRG NO : A-02
DATE : AUGUST, 2022	SCALE: 1:50@A3


PURPOSE OF ISSUE	PLANNING
Do not scale from this drawing. All information should be checked by the contractor before commencing work. Any discrepancies should be reported to the architectural consultant immediately. All rights are reserved and are not transferrable. Unauthorised reproduction of this drawing is not permitted.	

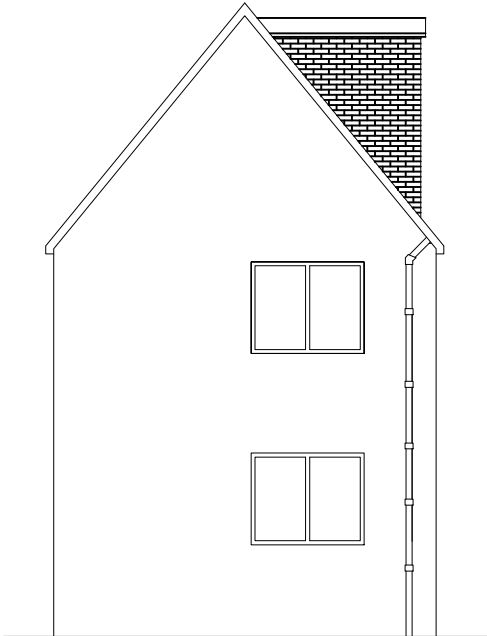


PROPOSED LEFT SIDE ELEVATION

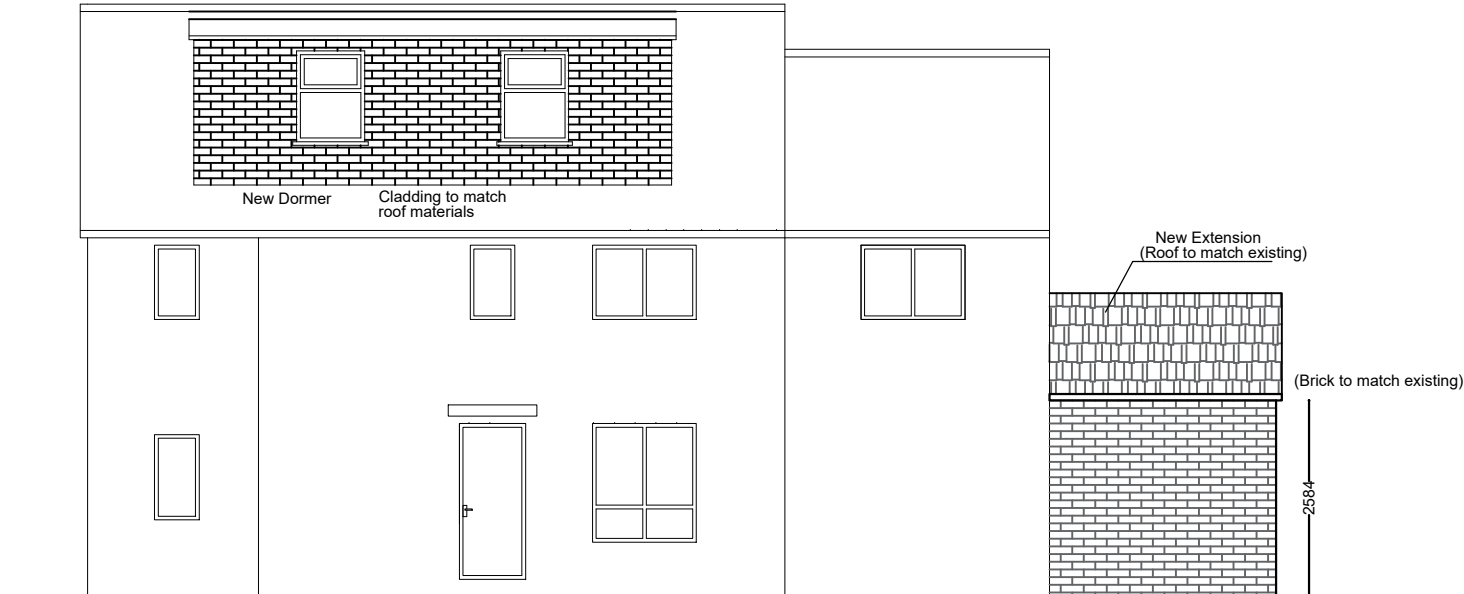

PROPOSED FRONT ELEVATION

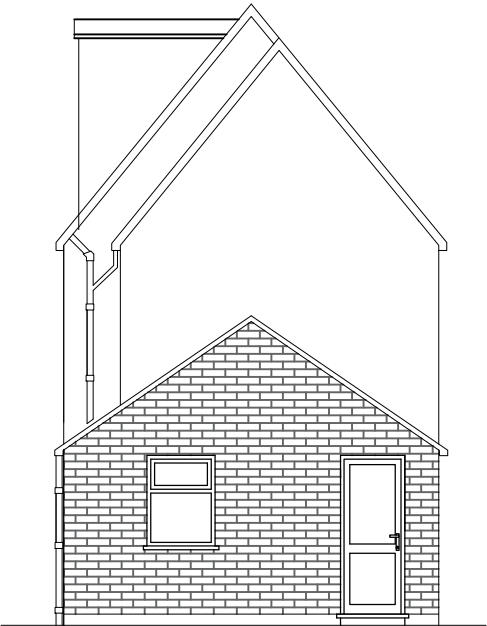

PROPOSED RIGHT SIDE ELEVATION

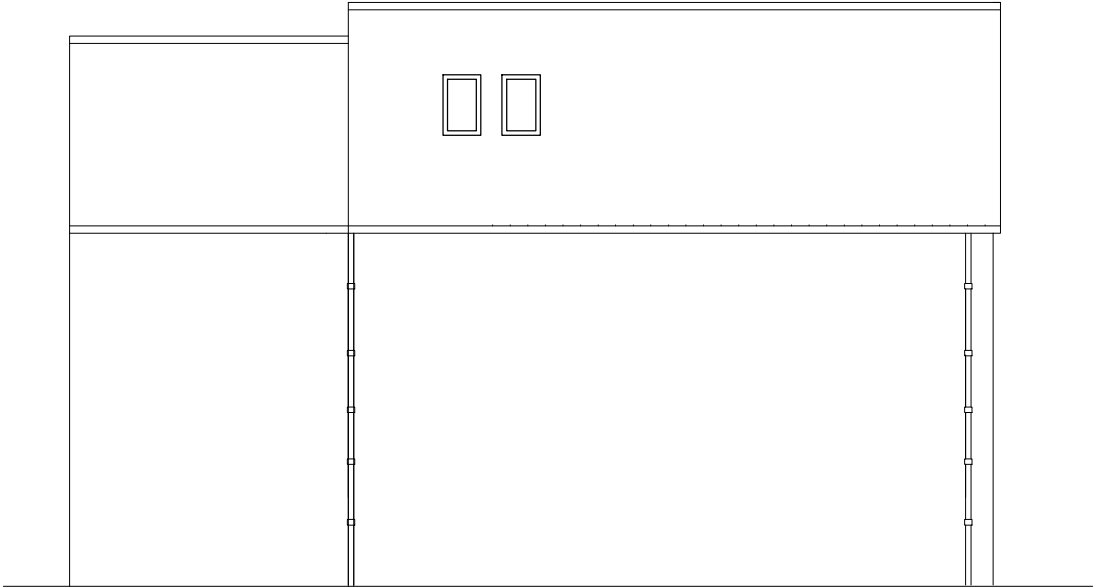

PROPOSED REAR ELEVATION