


REVISION	ISSUE	DATE
A	PLANNING ISSUE	30-06-2022
B	PLANNING DEPT. AMENDMENTS ADDED	23-08-2022

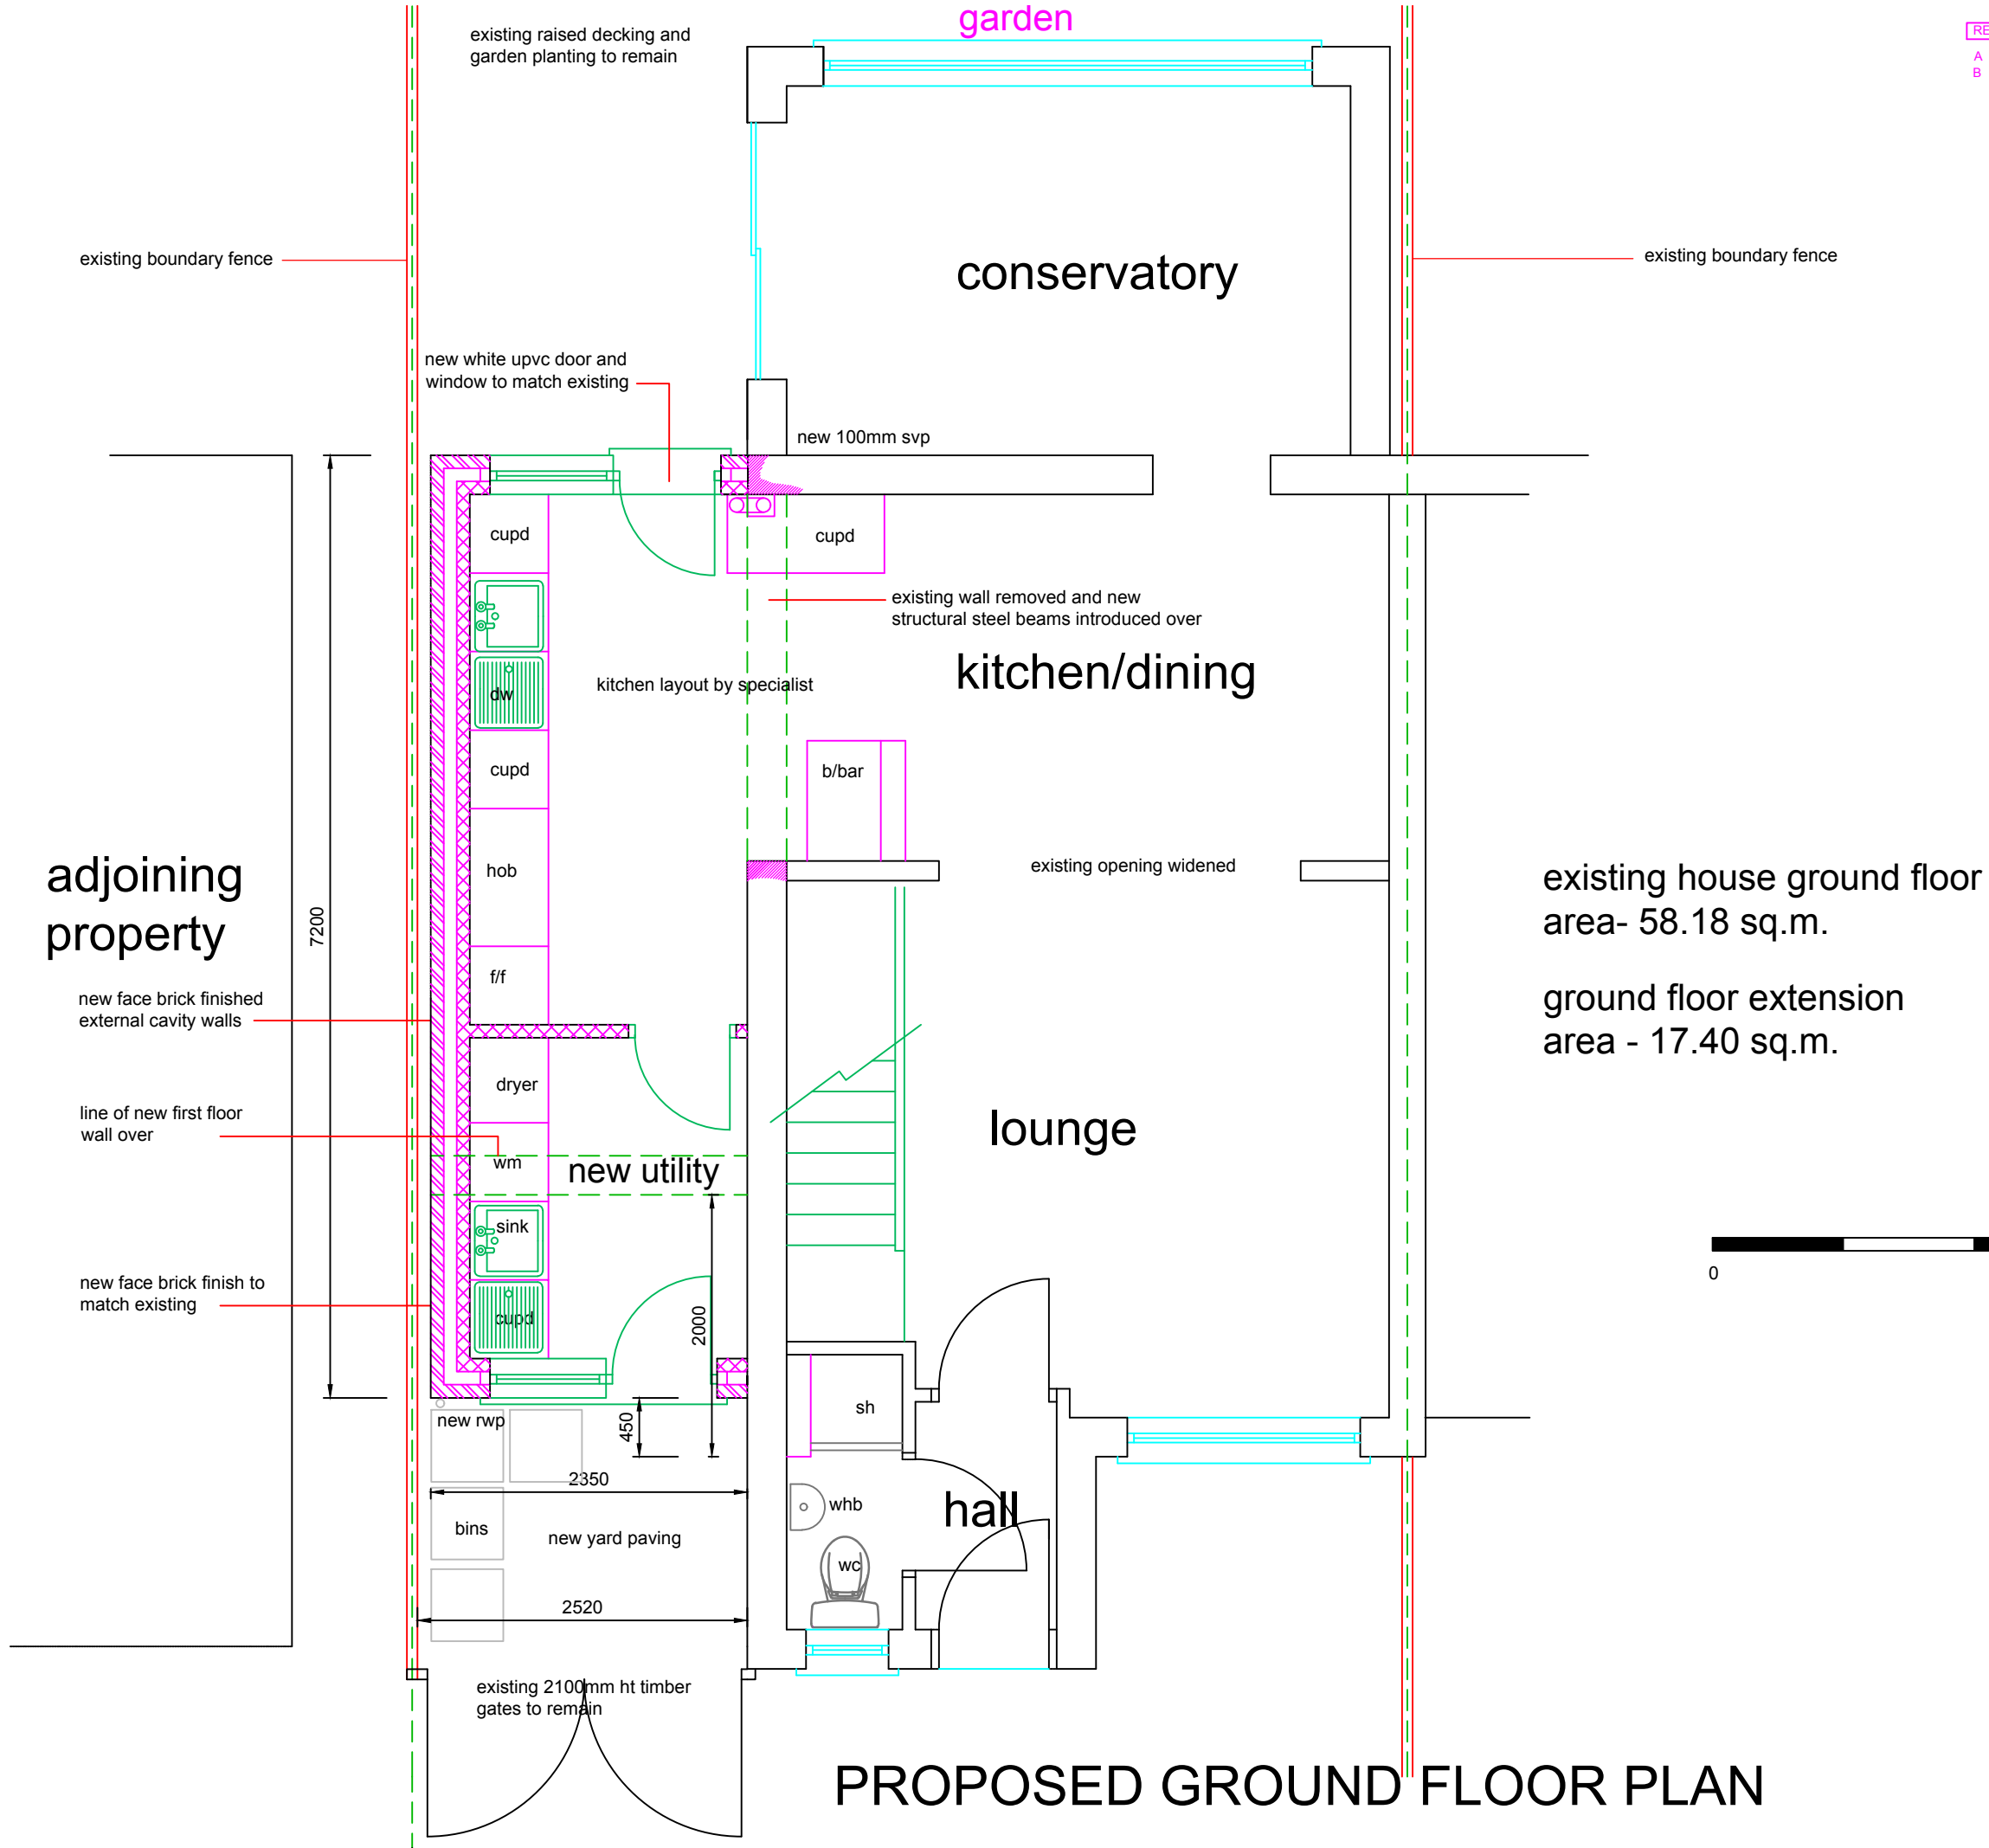

5 Shadowbrook Ave.,
MANCHESTER
M23 2BD

for Mr & Mrs. S. Taneja

DRAWING STATUS :- PLANNING-ISSUE	
TITLE: Proposed Ground Floor	SCALE: 1:50@A3
DRAWING NUMBER 1806/05	ISSUE DATE 23/08/2022 REVISION B

DO NOT SCALE FROM THIS DRAWING.
ANY DISCREPANCIES BETWEEN DRAWINGS OR BETWEEN DRAWINGS AND ACTUAL SITE CONDITIONS
SHOULD IMMEDIATELY BE BROUGHT TO THE ATTENTION OF THE ARCHITECTS.

PROPOSED GROUND FLOOR PLAN