

0m 1m 2m 3m 4m 5m

VISUAL SCALE 1:100 @ A1

Skylights
Marley Ashmore Tile Old
English Dark Red
Ashmore



01-P-Elevation


1 : 100

To match roof finish
Tall glazed windows
Skylights
Matching brick
Aluminium bifolding door




03-P-Elevation

1 : 100

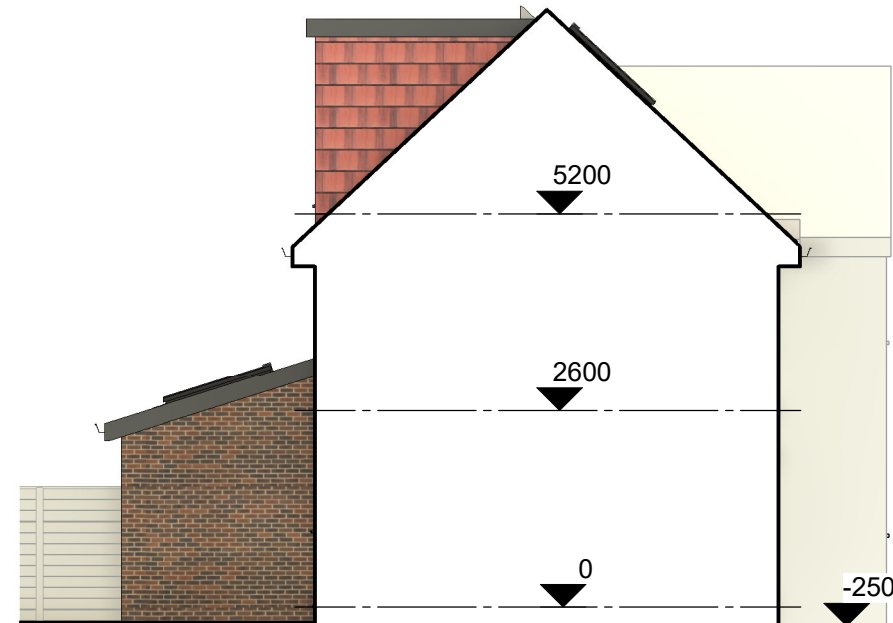

02-P-Elevation

1 : 100

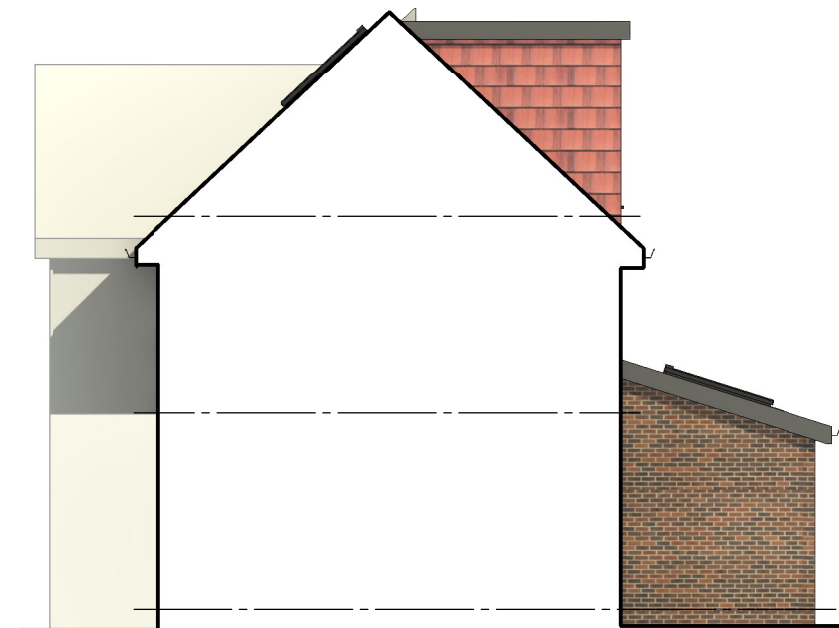

04-P-Elevation

1 : 100

COPYRIGHT © ALL RIGHTS RESERVED BY VIKAS ALYAS LTD. DO NOT SCALE FROM DRAWING. DRAWING INDICATES DESIGN INTENT ONLY. REPORT ANY DISCREPANCIES TO CLIENT / VA LTD. NOT TO BE USED FOR CONSTRUCTION UNLESS STATED SO. TO BE READ IN CONJUNCTION WITH OTHER DRAWINGS OR SPECIFICATION WHERE PROVIDED.

ARCHITEK
BUILDING DESIGN CONSULTANCY

0161 511 8479

vikas@architek.uk
916 Stockport Road, Levenshulme, Manchester, M19 3AB

No.	Description	Date
P1	Issue to Planning	30.06.2022
P2	Front dormer removed and internal alterations	22.08.2022

PROJECT

Single storey rear extension and Loft conversion,
roof dormer extension to rear elevation

Manchester City Council

PURPOSE OF ISSUE

PLANNING

ADDRESS

551 Altrincham Rd Baguley, Wythenshawe,
Manchester M23 1DN

SHEET

Proposed Elevations

CLIENT

Mr Radoslaw Jachimowski

Date 21.03.2022	Project number 1148	Scale (@ A3) 1 : 100
Drawn by VA	DRAWING NUMBER A105	
Checked by VA		REV P2