



DESIGN INTENT DRAWING ONLY.
ANY CONSTRUCTION MUST COMPLY
WITH ALL APPLICABLE BUILDING
REGULATIONS.


ALL DIMENSIONS IN MM.

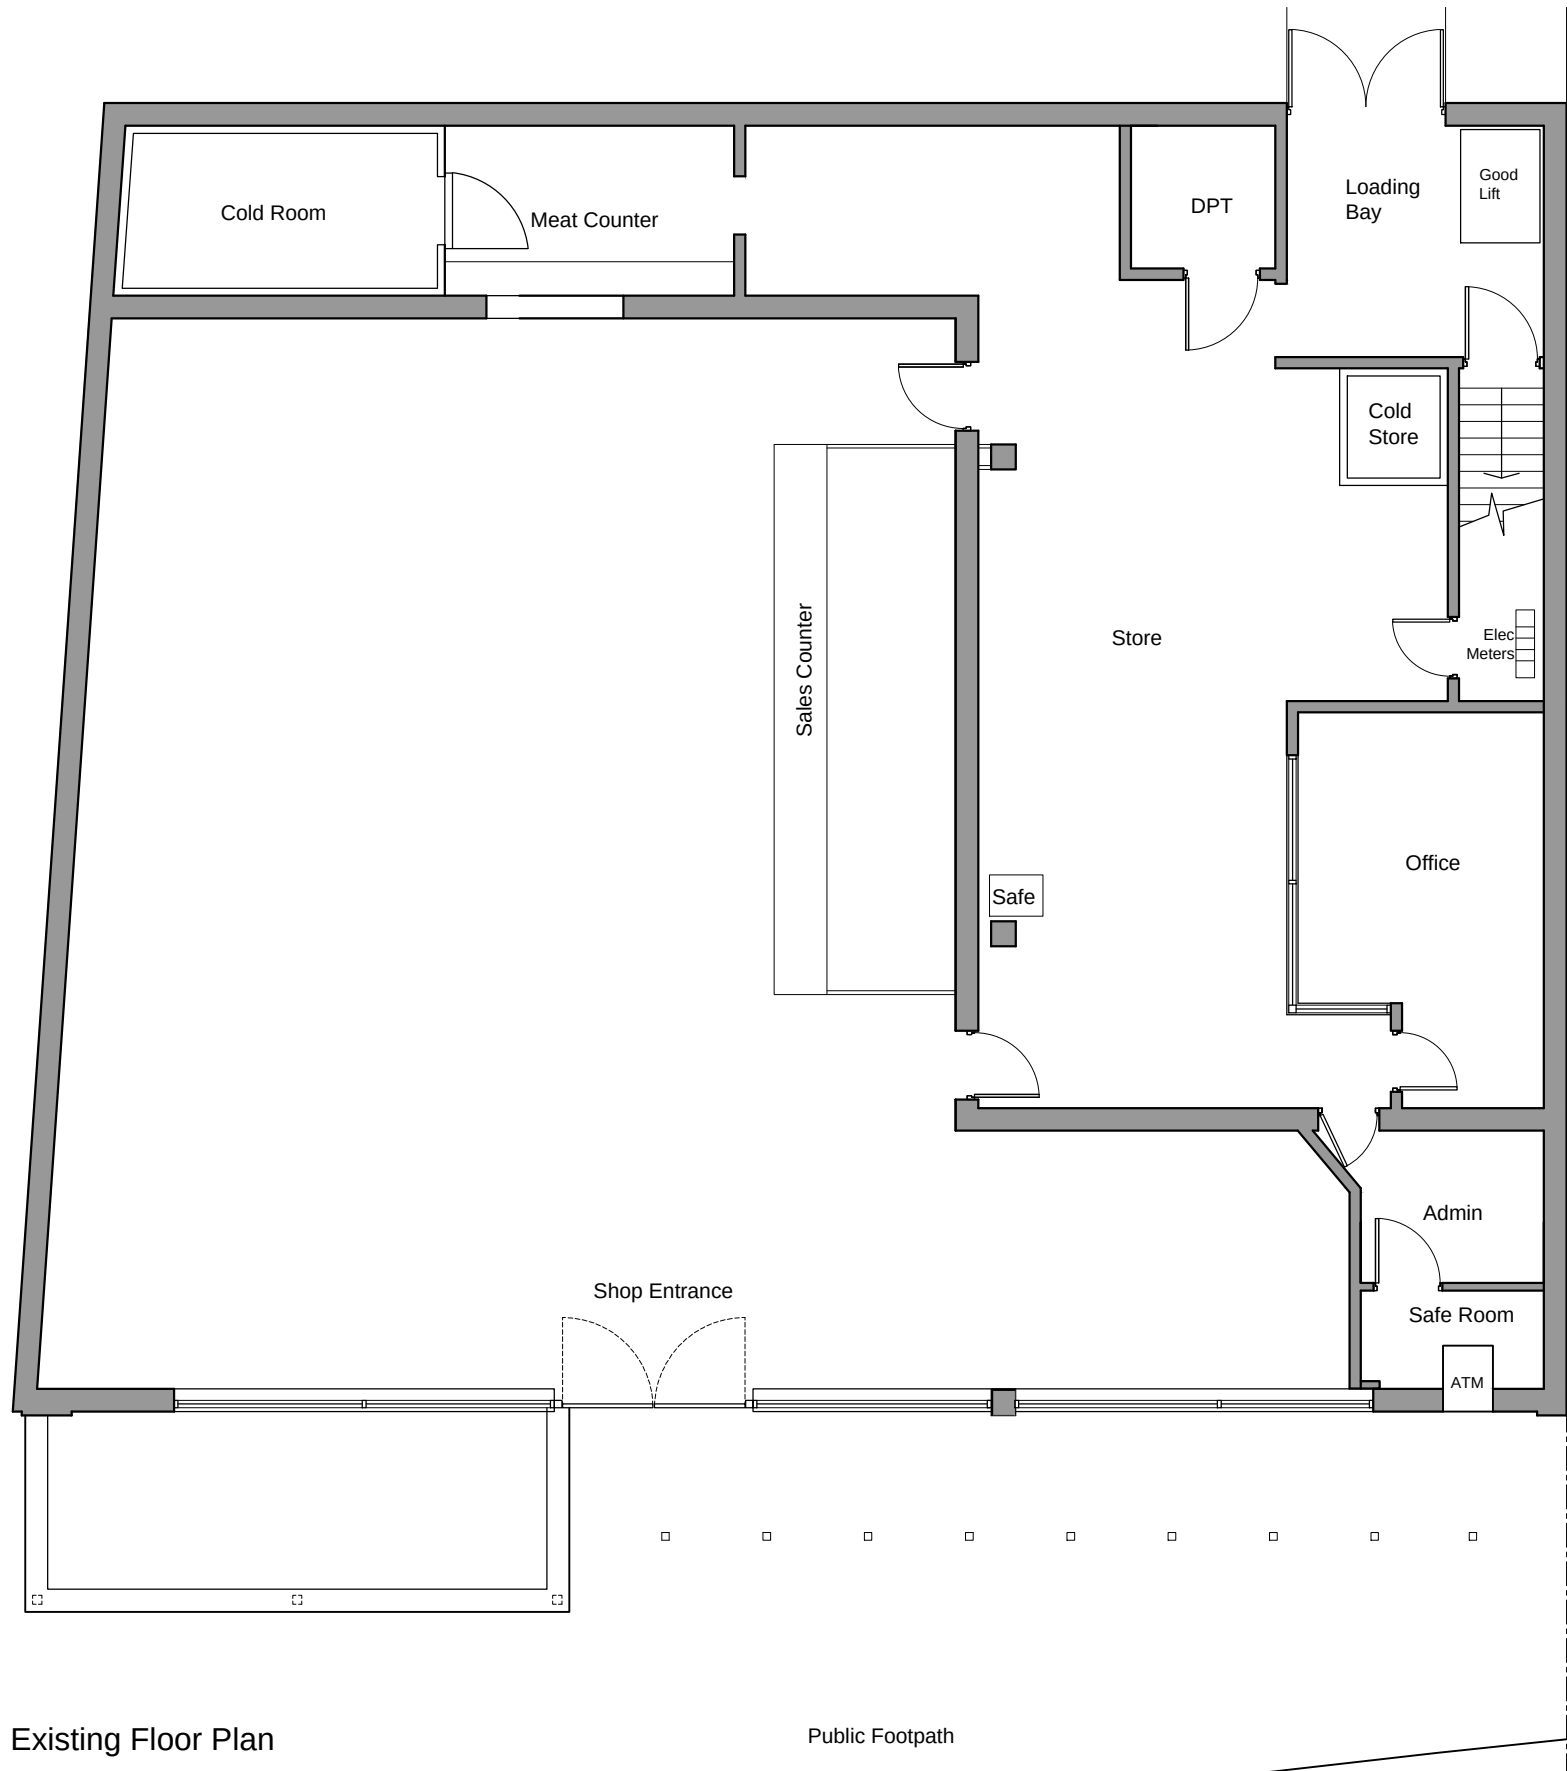


Existing Floor Plan

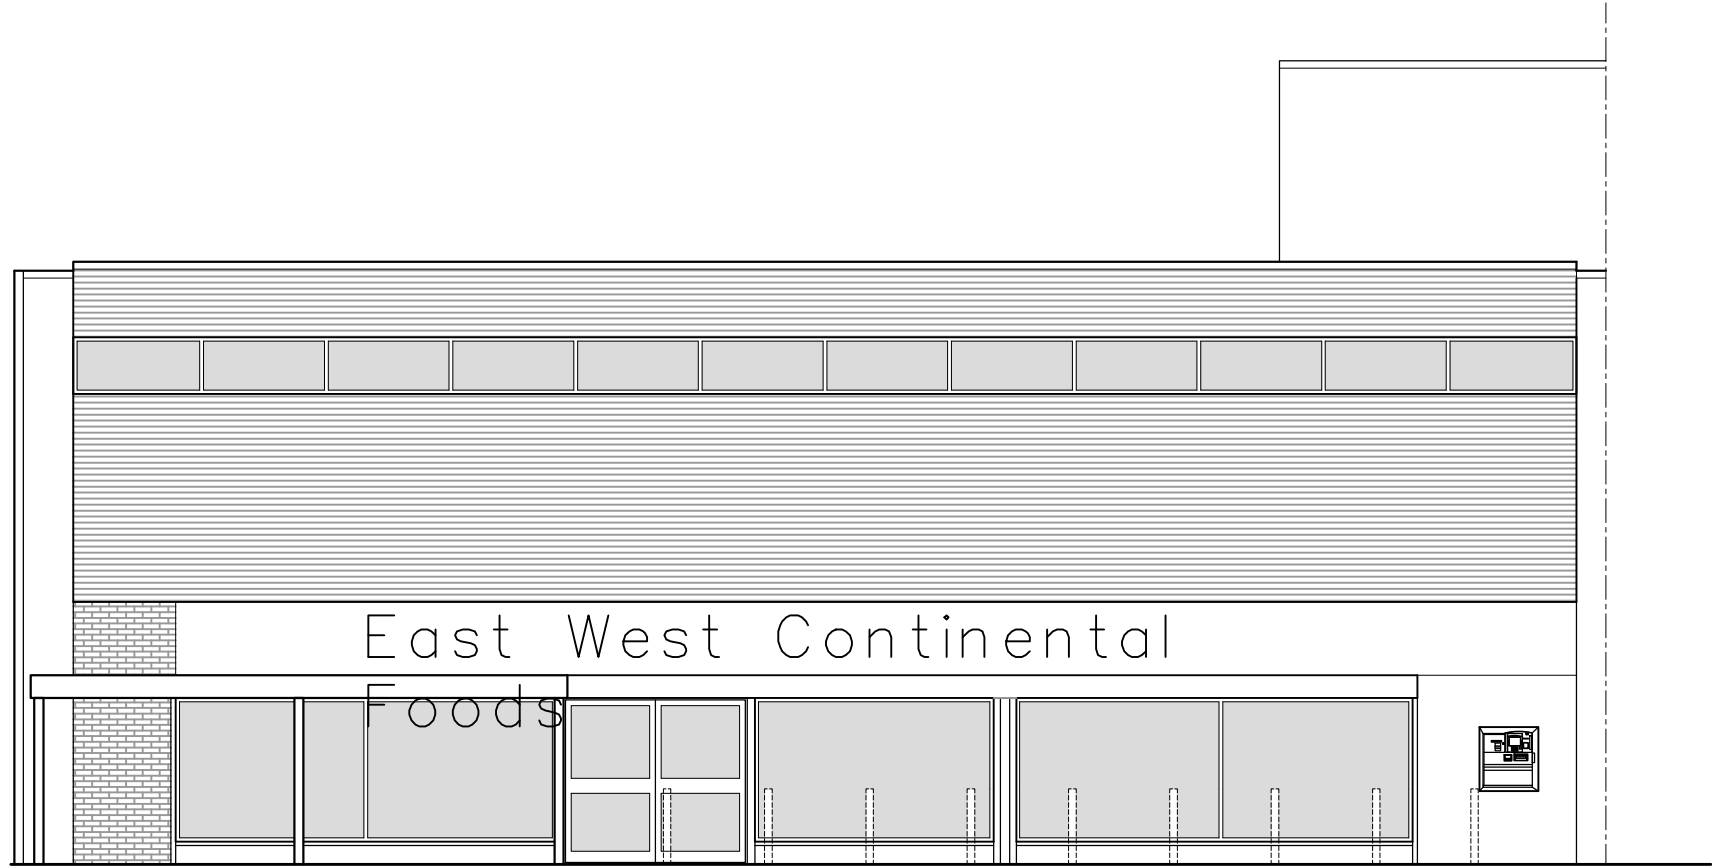

Existing Front Elevation
(Shutters Open)

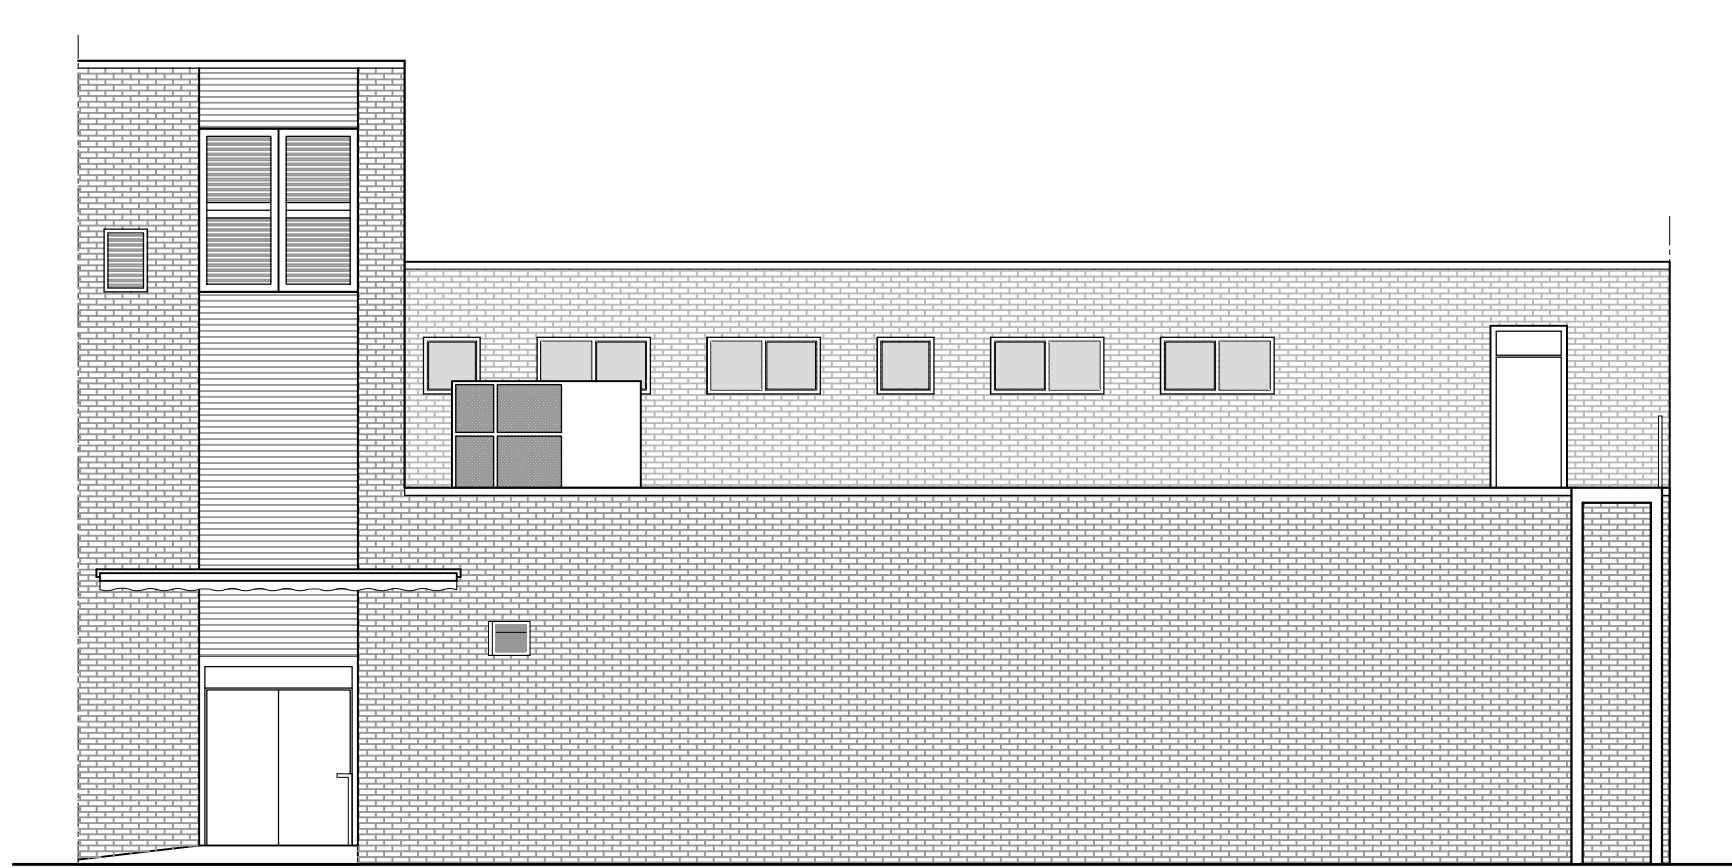

Existing Rear Elevation

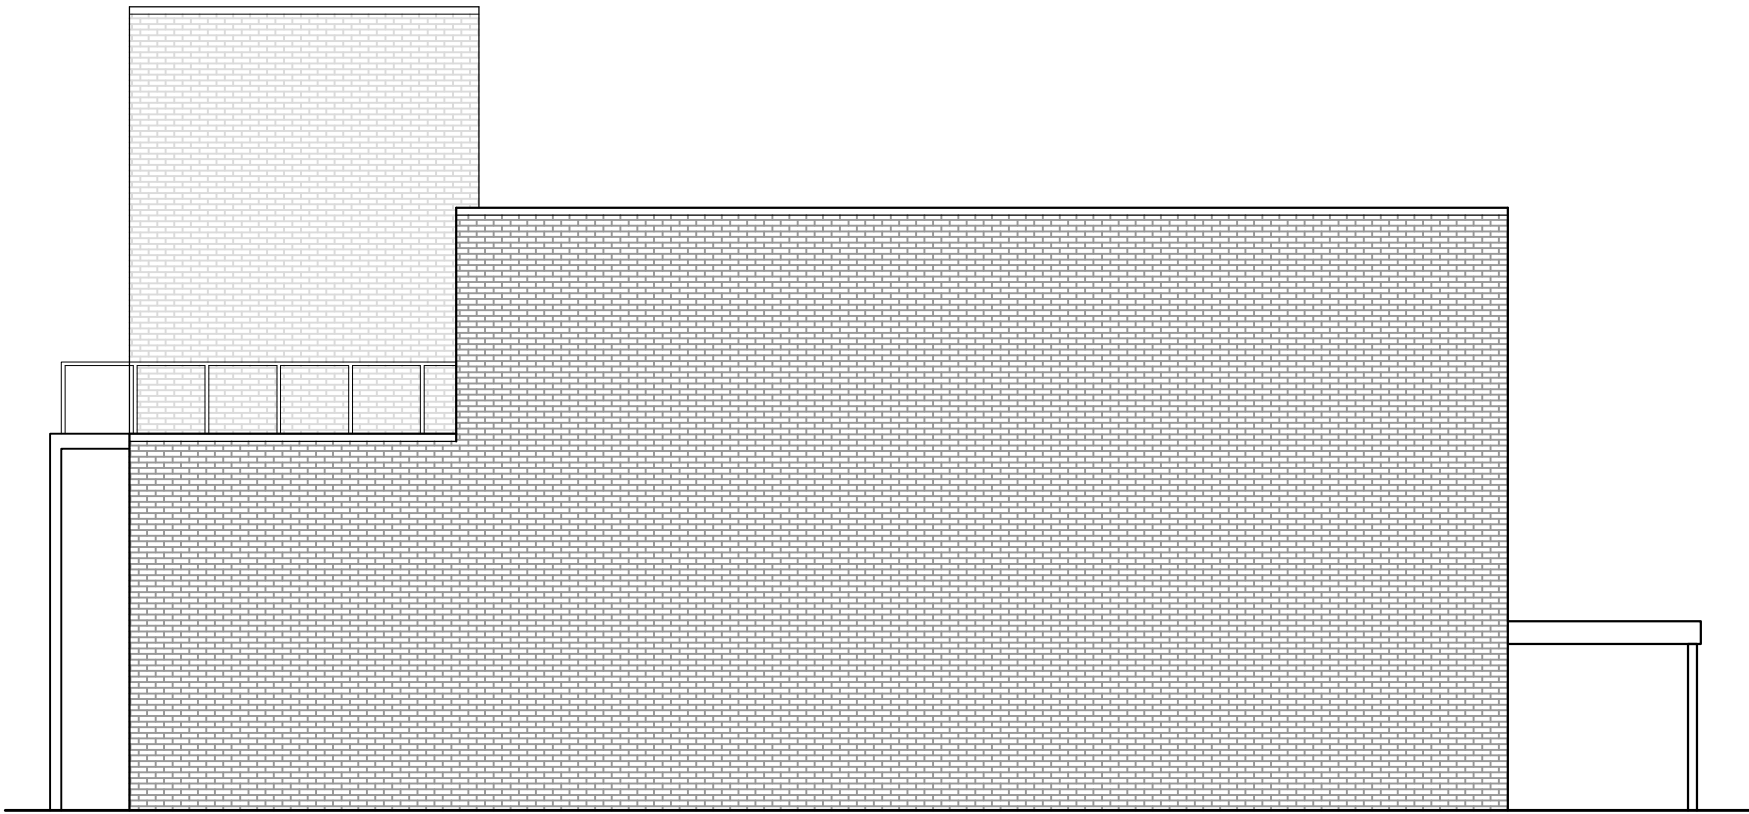

Existing Side Elevation

Rev	Amendment	Date
-	-	-

NK

ARCHITECTS

t 0161 8501045

m 07814 024033

e info@nk-architects.com

w www.nk-architects.com

PROJECT:

SUB-DIVISION OF E-CLASS SHOP UNIT
UNIT TO CREATE SELF CONTAINED
E-CLASS RESTAURANT UNIT.

ADDRESS:

250 FOG LANE, MANCHESTER M20 6EL

DRG:

EXISTING PLAN AND ELEVATIONS

DRG STATUS:

PLANNING SUBMISSION

DATE: August 2022

DRAWN: ANK

SCALE: 1:100

CHECKED: ANK

SIZE: A1

DRG NO: 493.04

COPYRIGHT © 2007 NK ARCHITECTS (MCR) LIMITED. ALL RIGHTS RESERVED.
REFER TO DIMENSIONS AND DO NOT SCALE.