



Street Scene from Monsall Road

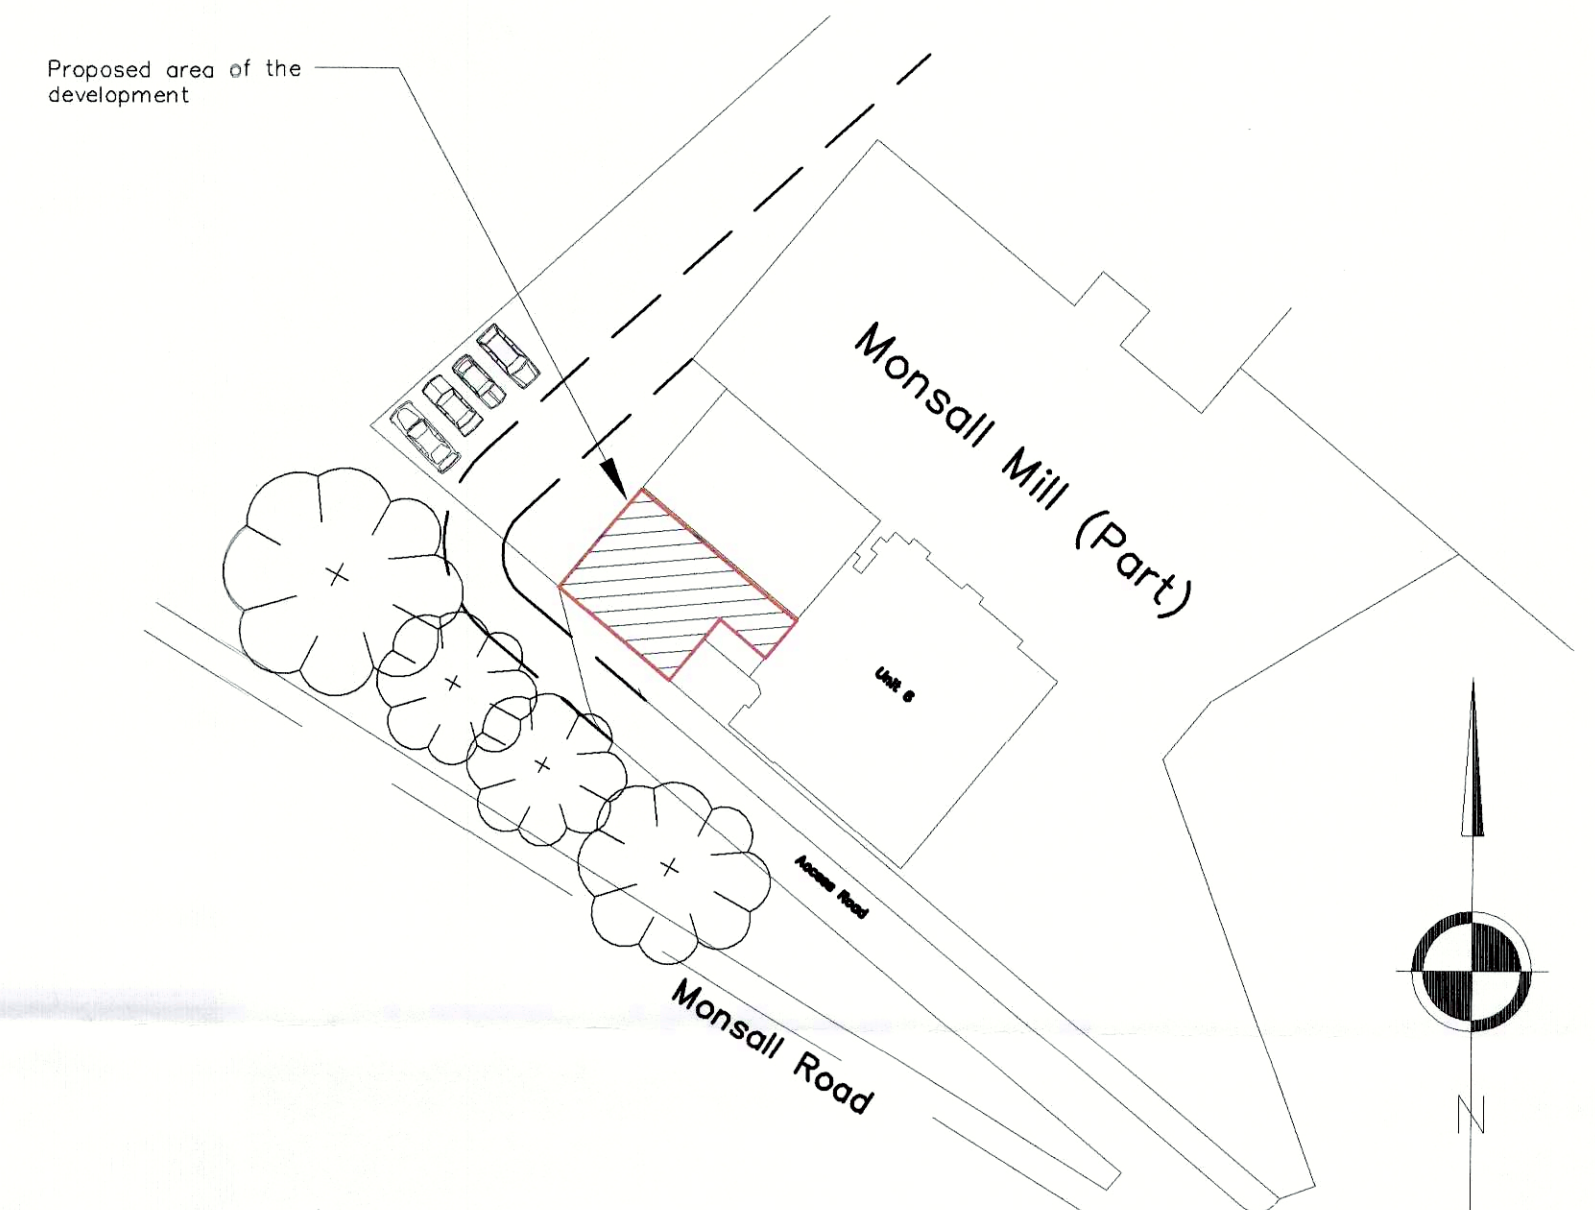

Site Plan (Part)

Proposed Elevations (Part)

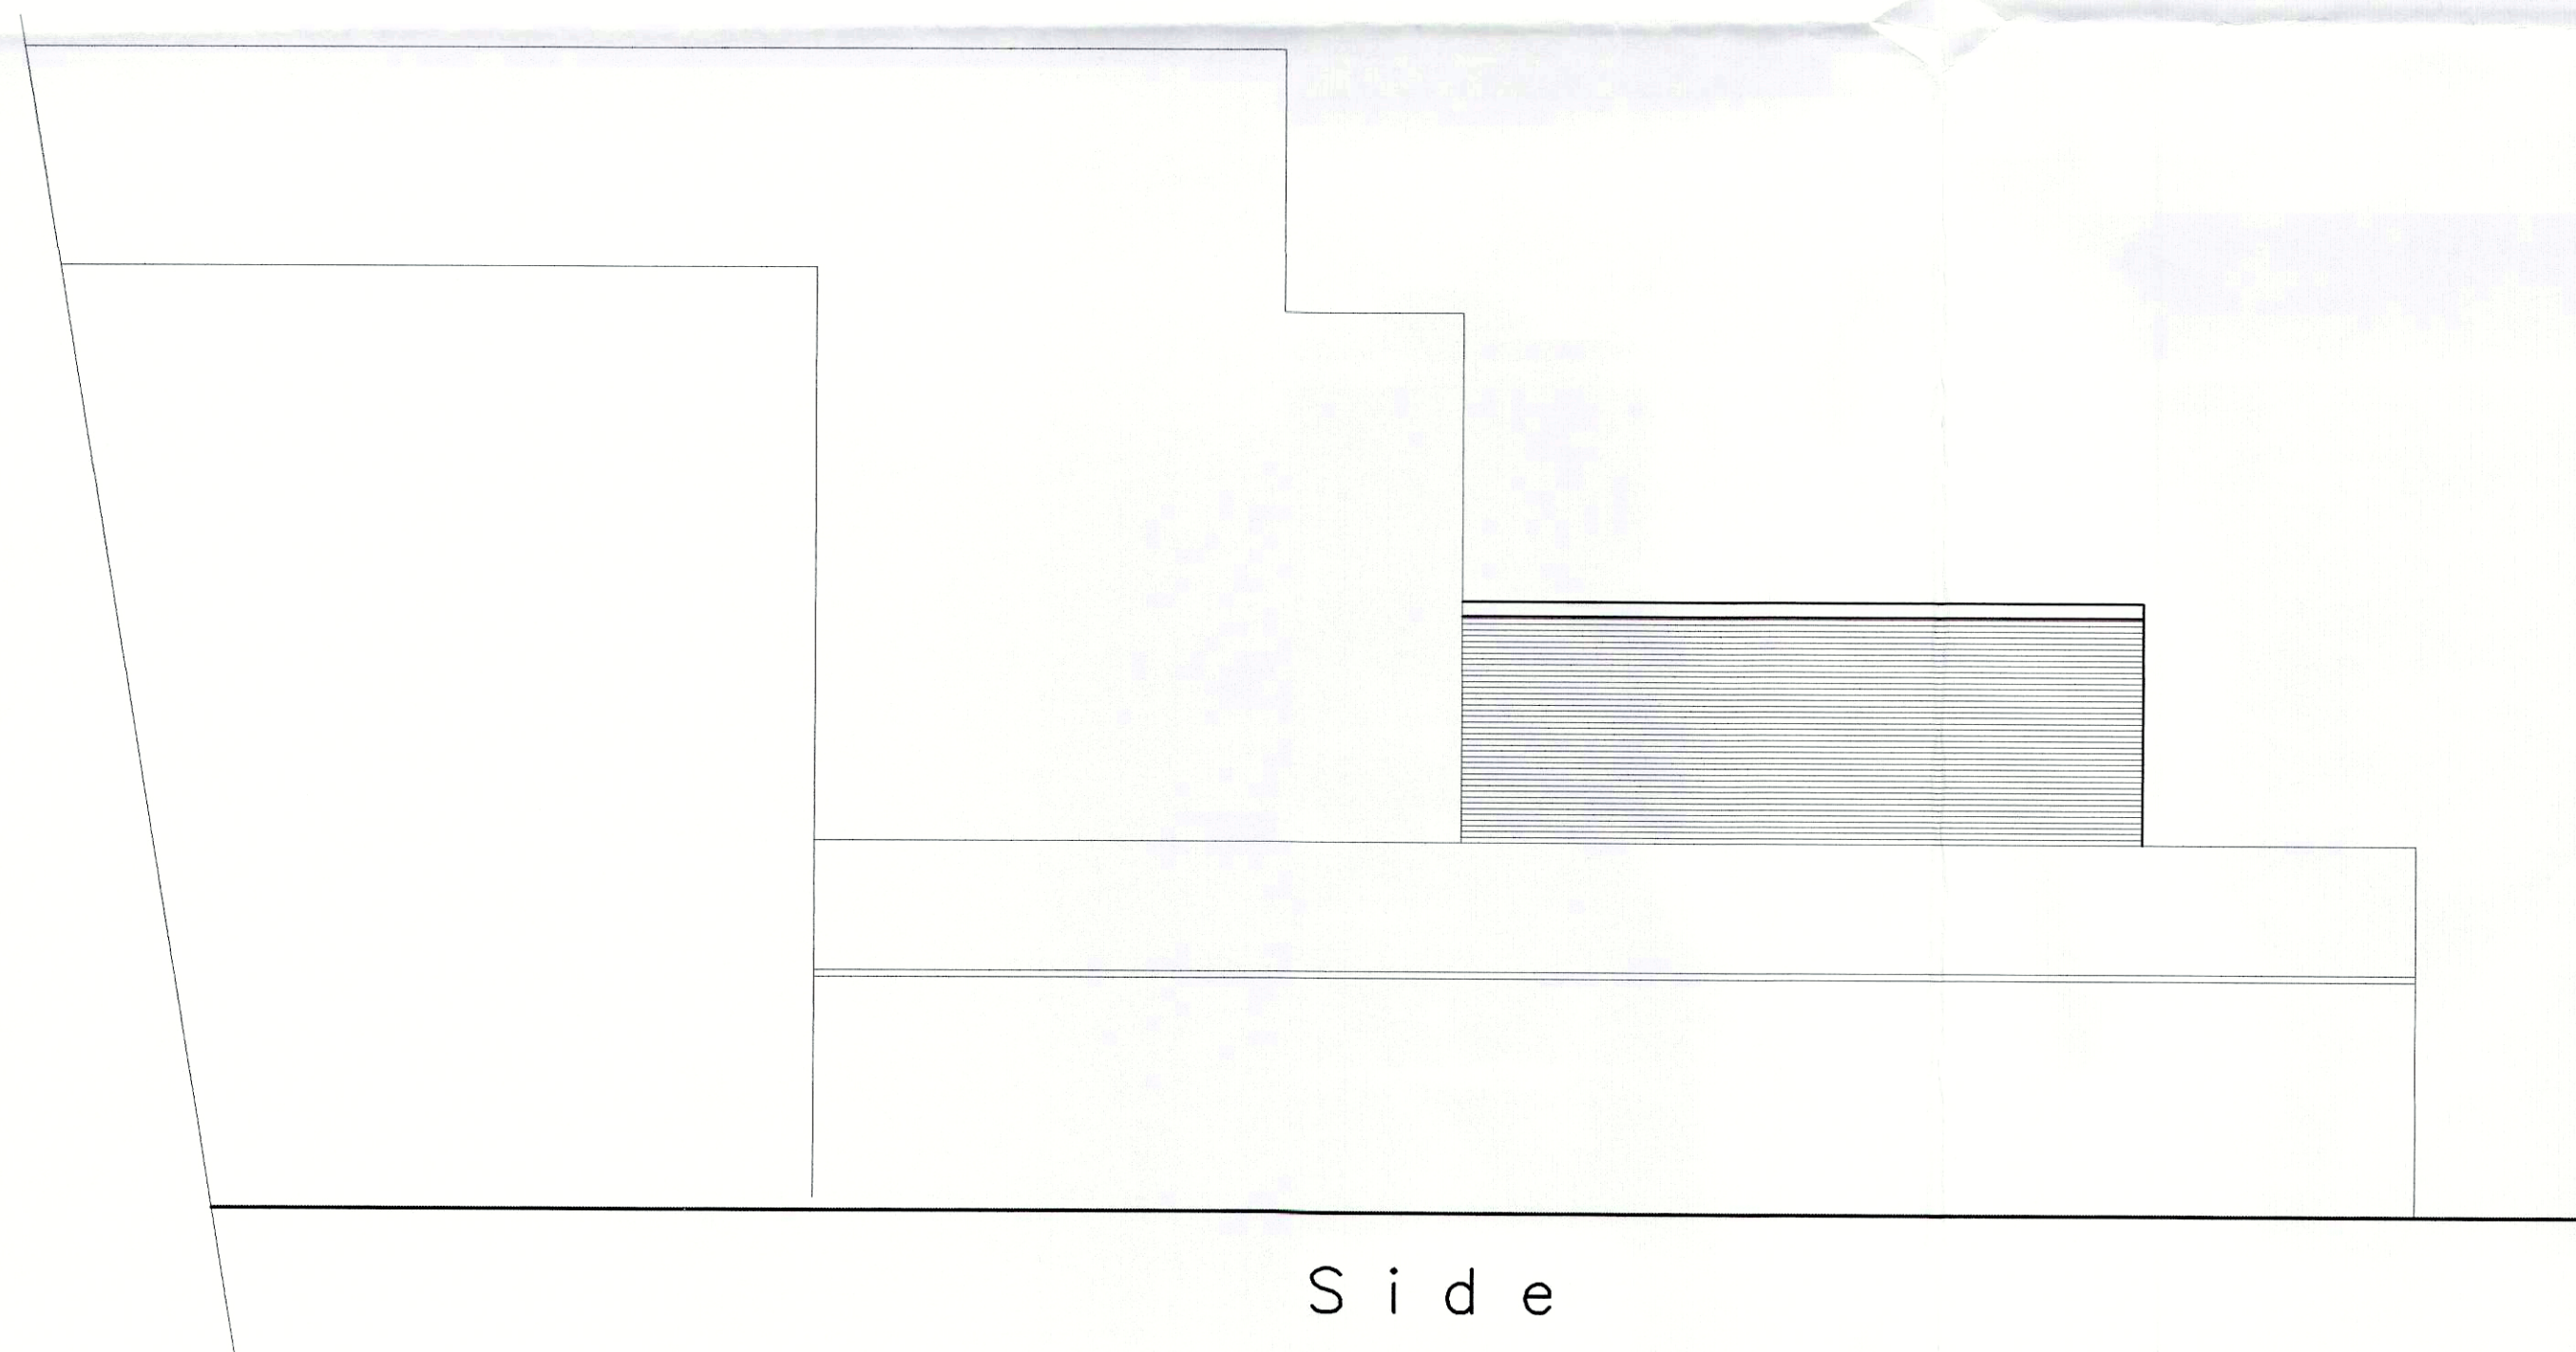

Side

Scale 1:100 @ A2
Scale 1:500 @ A2

Scale 1:100 @ A2
Scale 1:500 @ A2

Planning Plan

Proposed Development

**MONSALL MILL
MONSALL ROAD
MANCHESTER
M40 8NQ**

**Prepared by:-
A & S INMAN (Designs) Ltd.
24 GRANGETHORPE ROAD
URMSTON
MANCHESTER
M41 9HT**

Phone / Fax 0161 747 7433

Drg. No. 1821 / 05 / 22 Sht. 3

A

PLANNING AND
BUILDING CONTROL
16 AUG 2022

