



General Notes  
The Architect shall have no responsibility for any use made of this document other than for that which it was prepared and issued.  
All dimensions should be checked on site. Do not scale from this drawing.  
To be read in conjunction with all other Consultant's drawings.  
The Architect to be immediately notified of any discrepancies.  
Copyright on this drawing retained by the Architect.

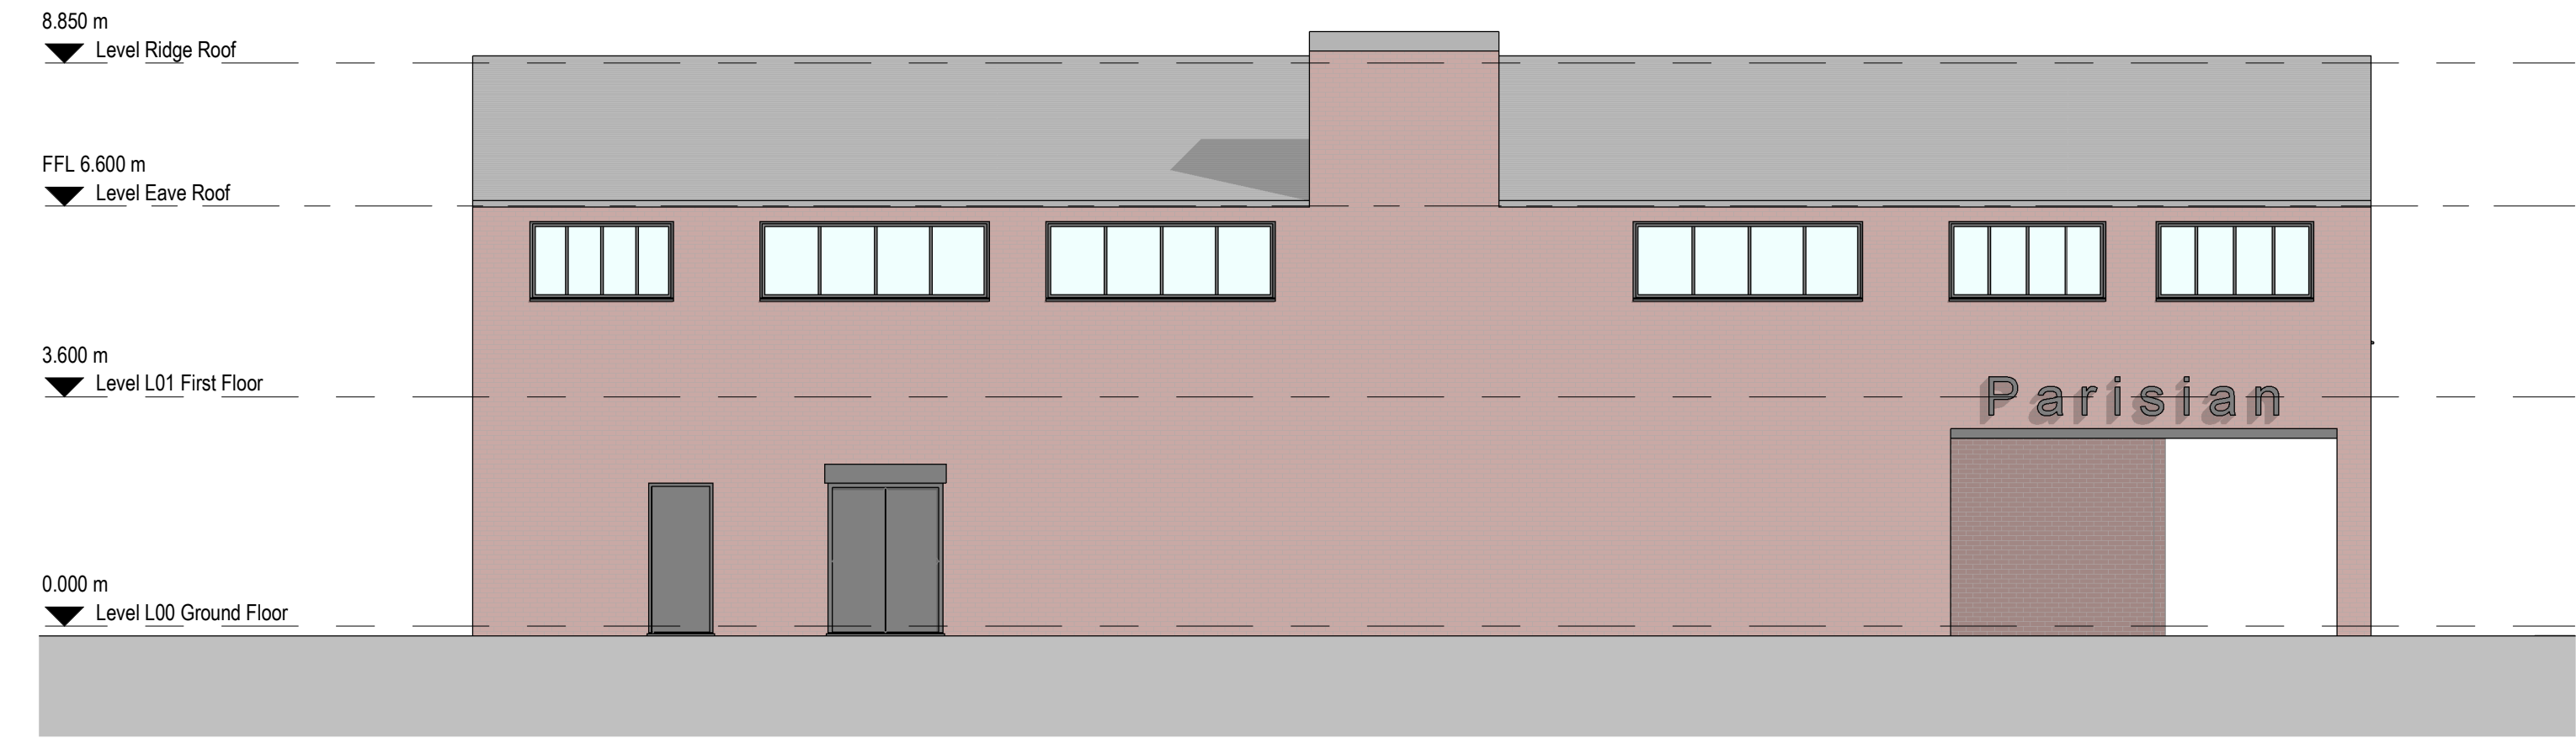


1 Existing West Elevation  
1 : 100

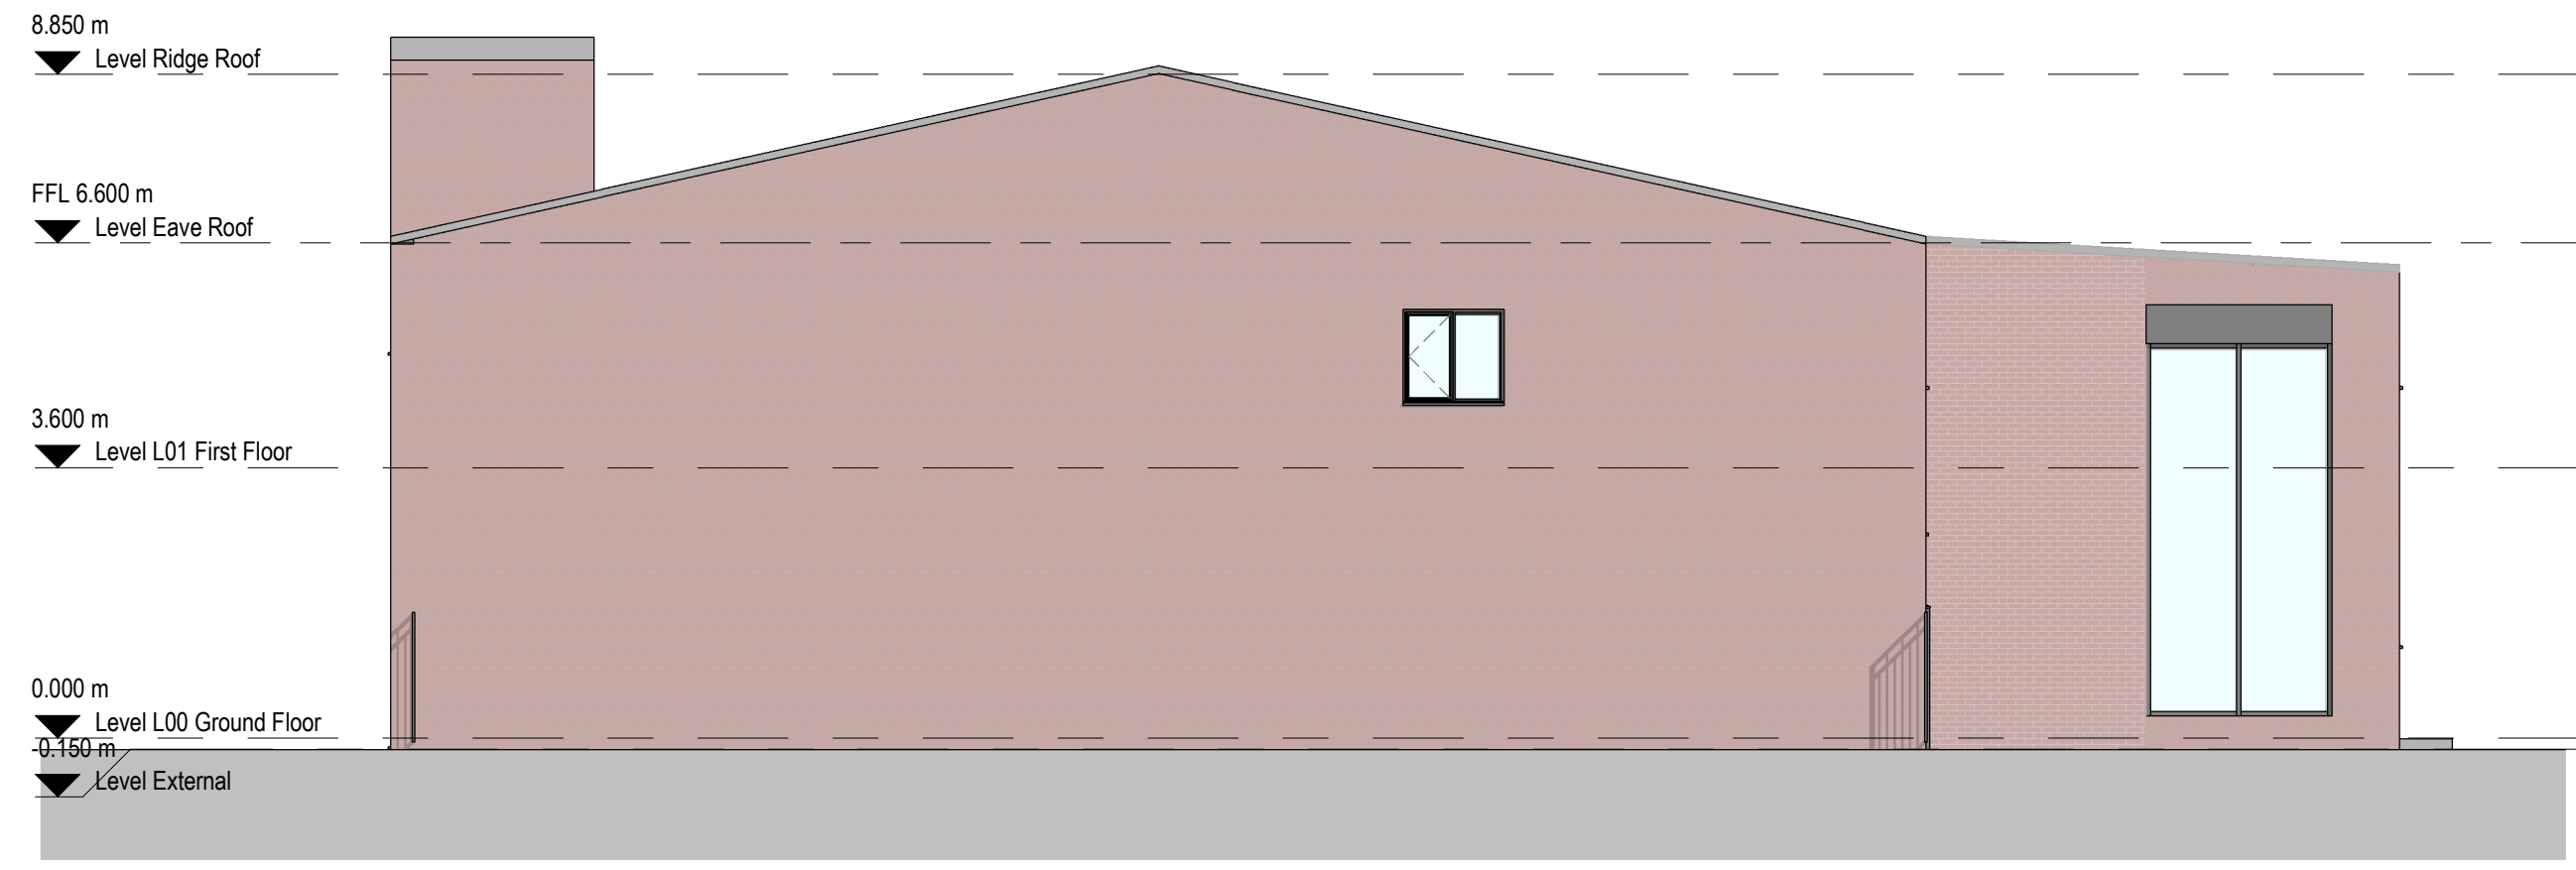

2 Existing South Elevation  
1 : 100



3 Existing East Elevation  
1 : 100

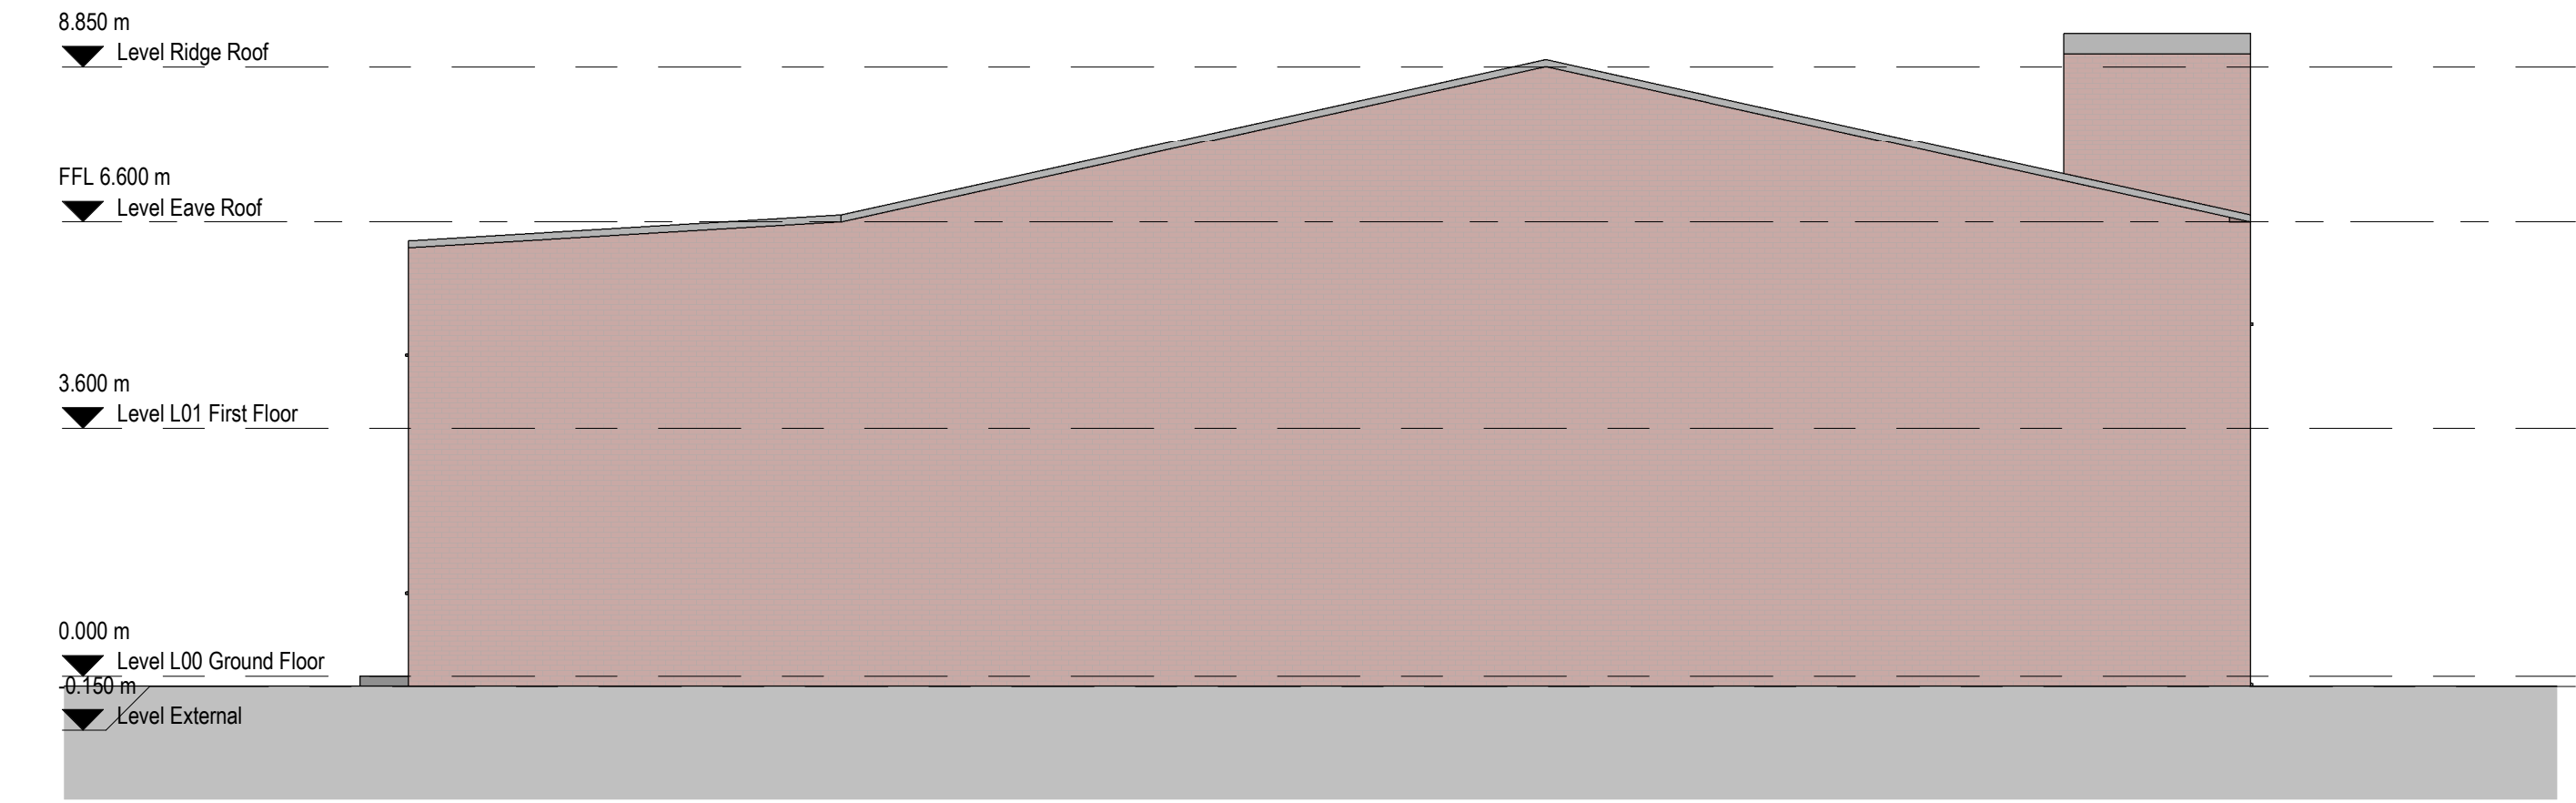

4 Existing North Elevation  
1 : 100

|   |          |     |     |               |
|---|----------|-----|-----|---------------|
| P1   | 14/07/22 | SA  | SH  | Initial Issue |
| No.   | Date     | Dwn | Chk | App           |
| Revision or reason for issue   |          |     |     |               |
| Client   |          |     |     |               |
| PARISIAN Ltd   |          |     |     |               |
| createit studios<br>... leave an impression                                                                                      |          |     |     |               |
| Create It Studios (NW) Ltd<br>Universal Square<br>Devonshire Street North<br>Manchester<br>M12 5JH<br>info@createitstudios.co.uk |          |     |     |               |
| Project Title<br>Parisian House, 145 Cheetham<br>Hill Road, Manchester, M8 8LY                                                   |          |     |     |               |
| Scale / North Point<br>1 : 100<br>0 1 2 3 4m<br>1:100                                                                            |          |     |     |               |
| Drawing Title<br>Existing Elevations                                                                                             |          |     |     |               |
| Drawing Number<br>Drawing Status<br>A1448(01)AP003<br>Preliminary                                                                |          |     |     |               |
| Revision<br>P1   |          |     |     |               |