



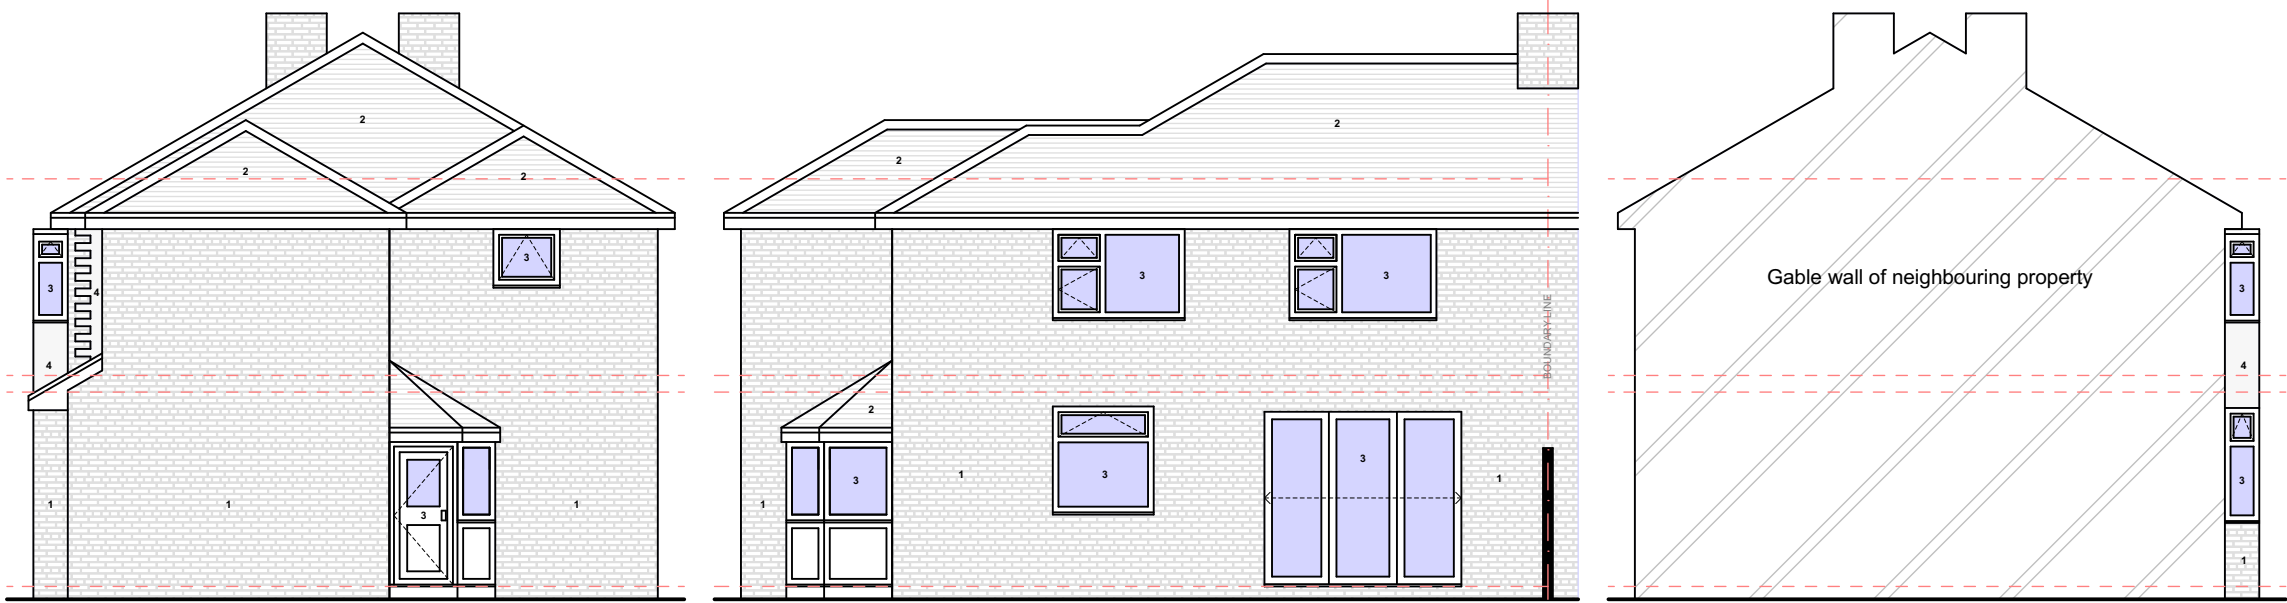


EXISTING GA SIDE ELEVATION 1
@1:100

EXISTING GA REAR ELEVATION
@1:100


EXISTING GA SIDE ELEVATION 2
@1:100

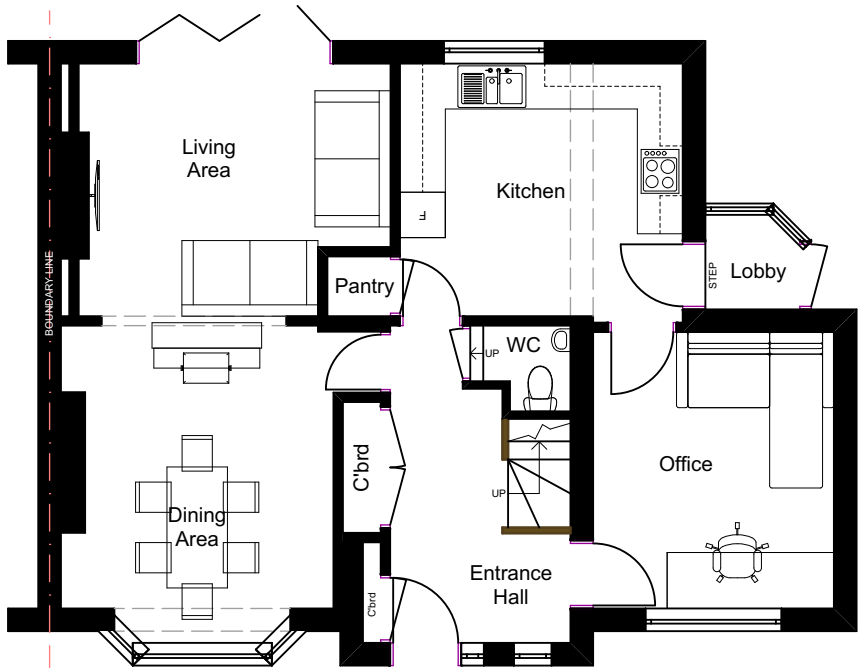

EXISTING GA GROUND FLOOR PLAN
@1:100

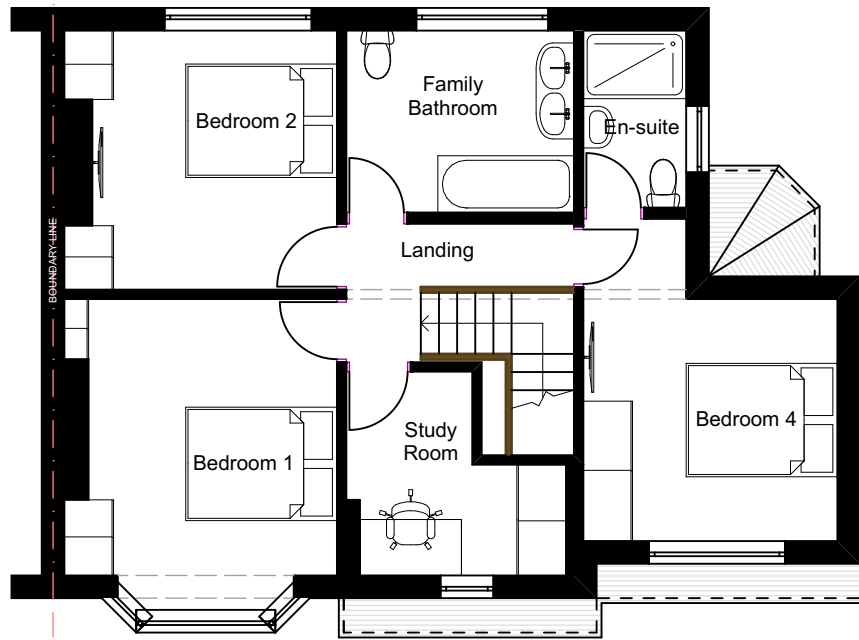

EXISTING GA FIRST FLOOR PLAN
@1:100

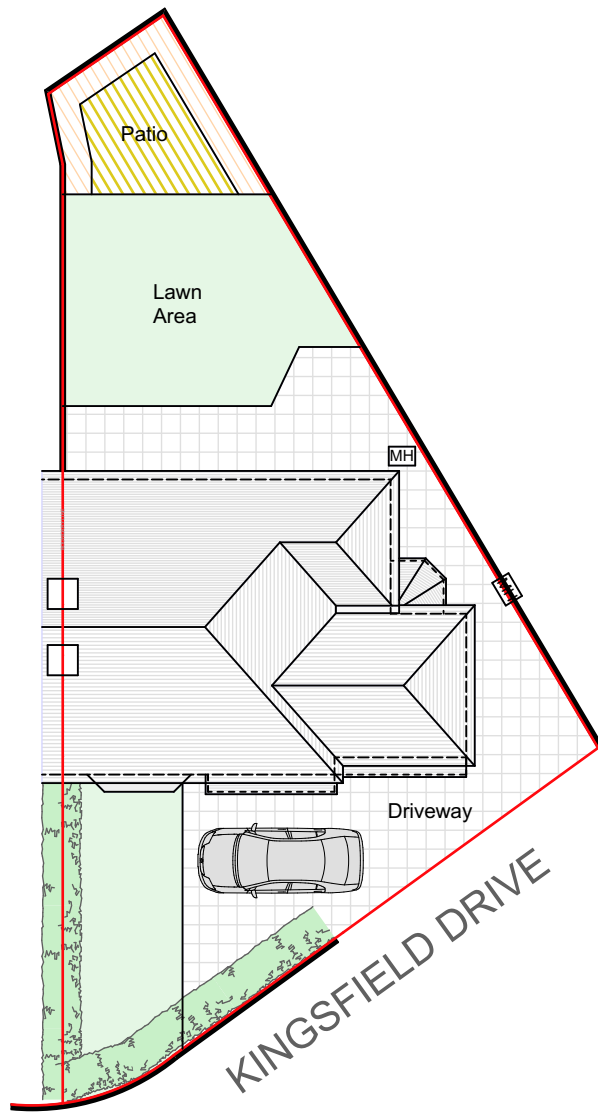

EXISTING GA SITE PLAN
@1:200

notes

This drawing is subject to a detailed building and site survey, therefore no guarantee of its accuracy can be given.
This drawing has been draughted in accordance with the clients design requirements.
All areas are approximate and are subject to a detailed building and site survey and further design development.
All dimensions should be checked prior to commencement of construction on site. Measurements should not be taken off the drawing.

All dimensions shown are in millimetres (mm).

Text Key

- Existing facing brickwork
- Existing pantile roof tiles
- Existing uPVC door/window
- Existing render
- Proposed facing brickwork
- Proposed uPVC door/window
- Proposed skylight
- Proposed pantile roof tiles



PL0 Planning Issue

16.08.22

revisions



NADA Architects Ltd
169 Kingsway
Burnage
Manchester
M19 2ND
Mob: 07974 735527
E: ahmed@nadaarchitects.com
W: www.nadaarchitects.com

D - design PL - planning PT - pre-tender
T - tender P - preliminary
C - construction R - record

MR MAMOOR DEWAN

HOUSE EXTENSION
30 KINGSFIELD DRIVE,
MANCHESTER, M20 6JA

EXISTING GA SITE PLAN &
ELEVATIONS & FLOOR PLANS

scale	date	drawn	checked
1:100 @ A3	16.08.22	MOAYED	AC
1:200 @ A3		HAMADA	

job no	(category)	dwg no	revision
--------	------------	--------	----------

22-1077 (01)001 PL0

Drawing measurements shall not be obtained by scaling. Verify all dims prior to construction. Immediately report any discrepancies on this drawing to Architect. This drawing shall be read in conjunction with associated specifications and related consultant's documents.