




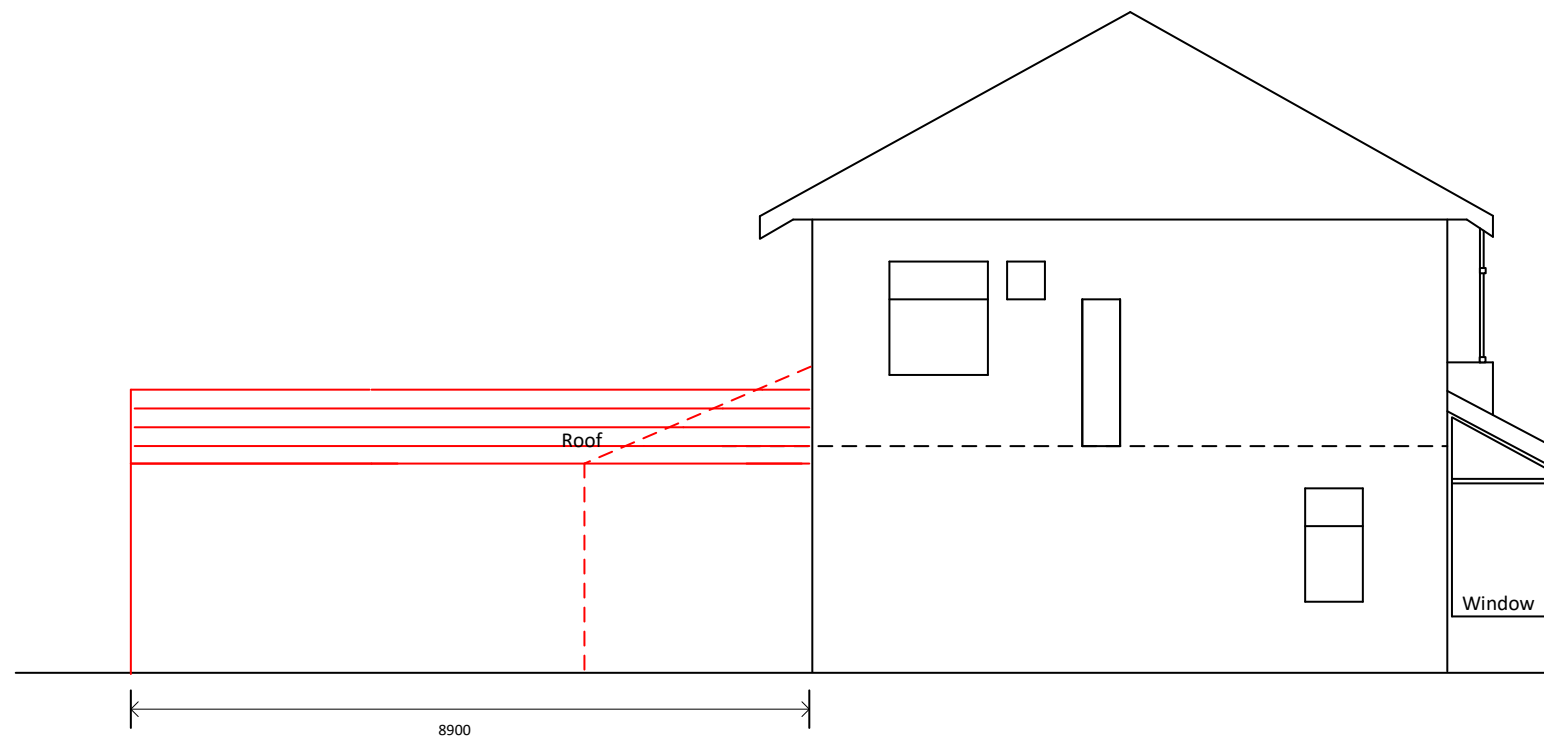


PROPOSED ELEVATION FROM HOUSE No. 07

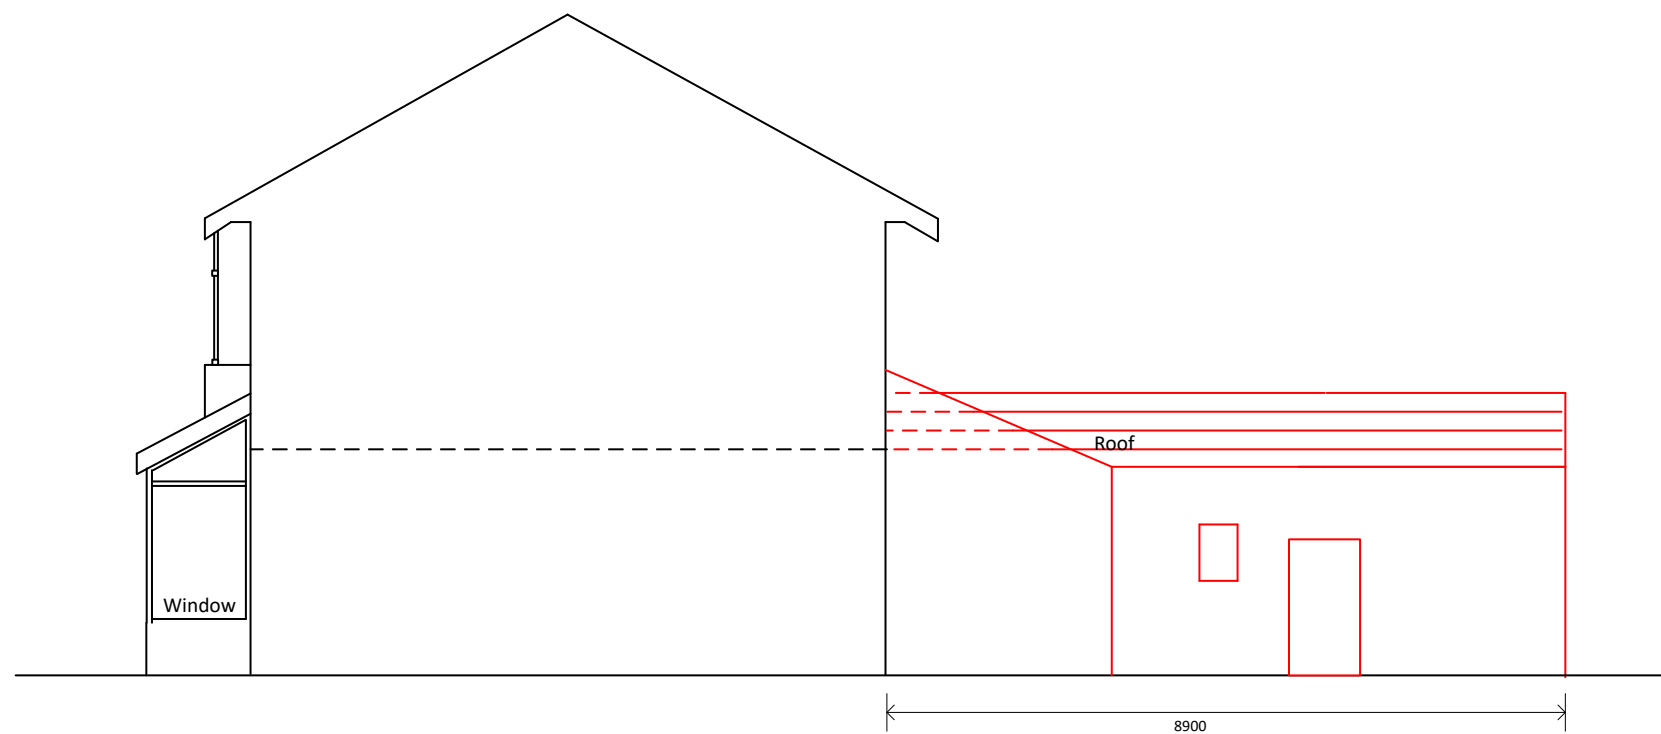

PROPOSED ELEVATION FROM HOUSE No. 11

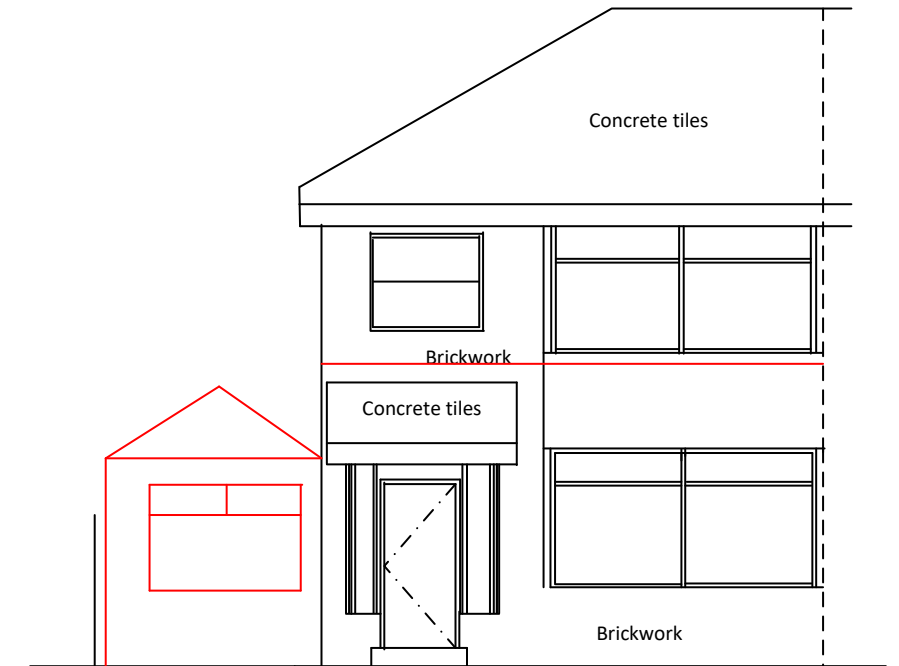

PROPOSED FRONT ELEVATION

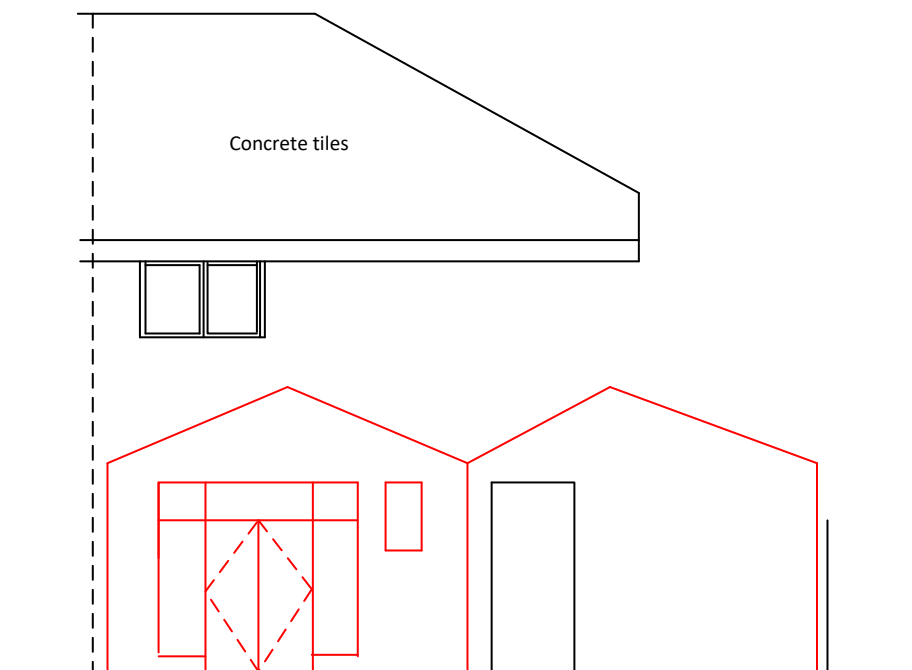

PROPOSED REAR ELEVATION

Applicant	Mr Saleem 9 Bowker Bank Avenue Manchester M8 4LL		
Title	Single Storey Side and Rear Extension		
Scale	1 = 100@A3	Drawing No.	NS-PP-05 18/08/2022