


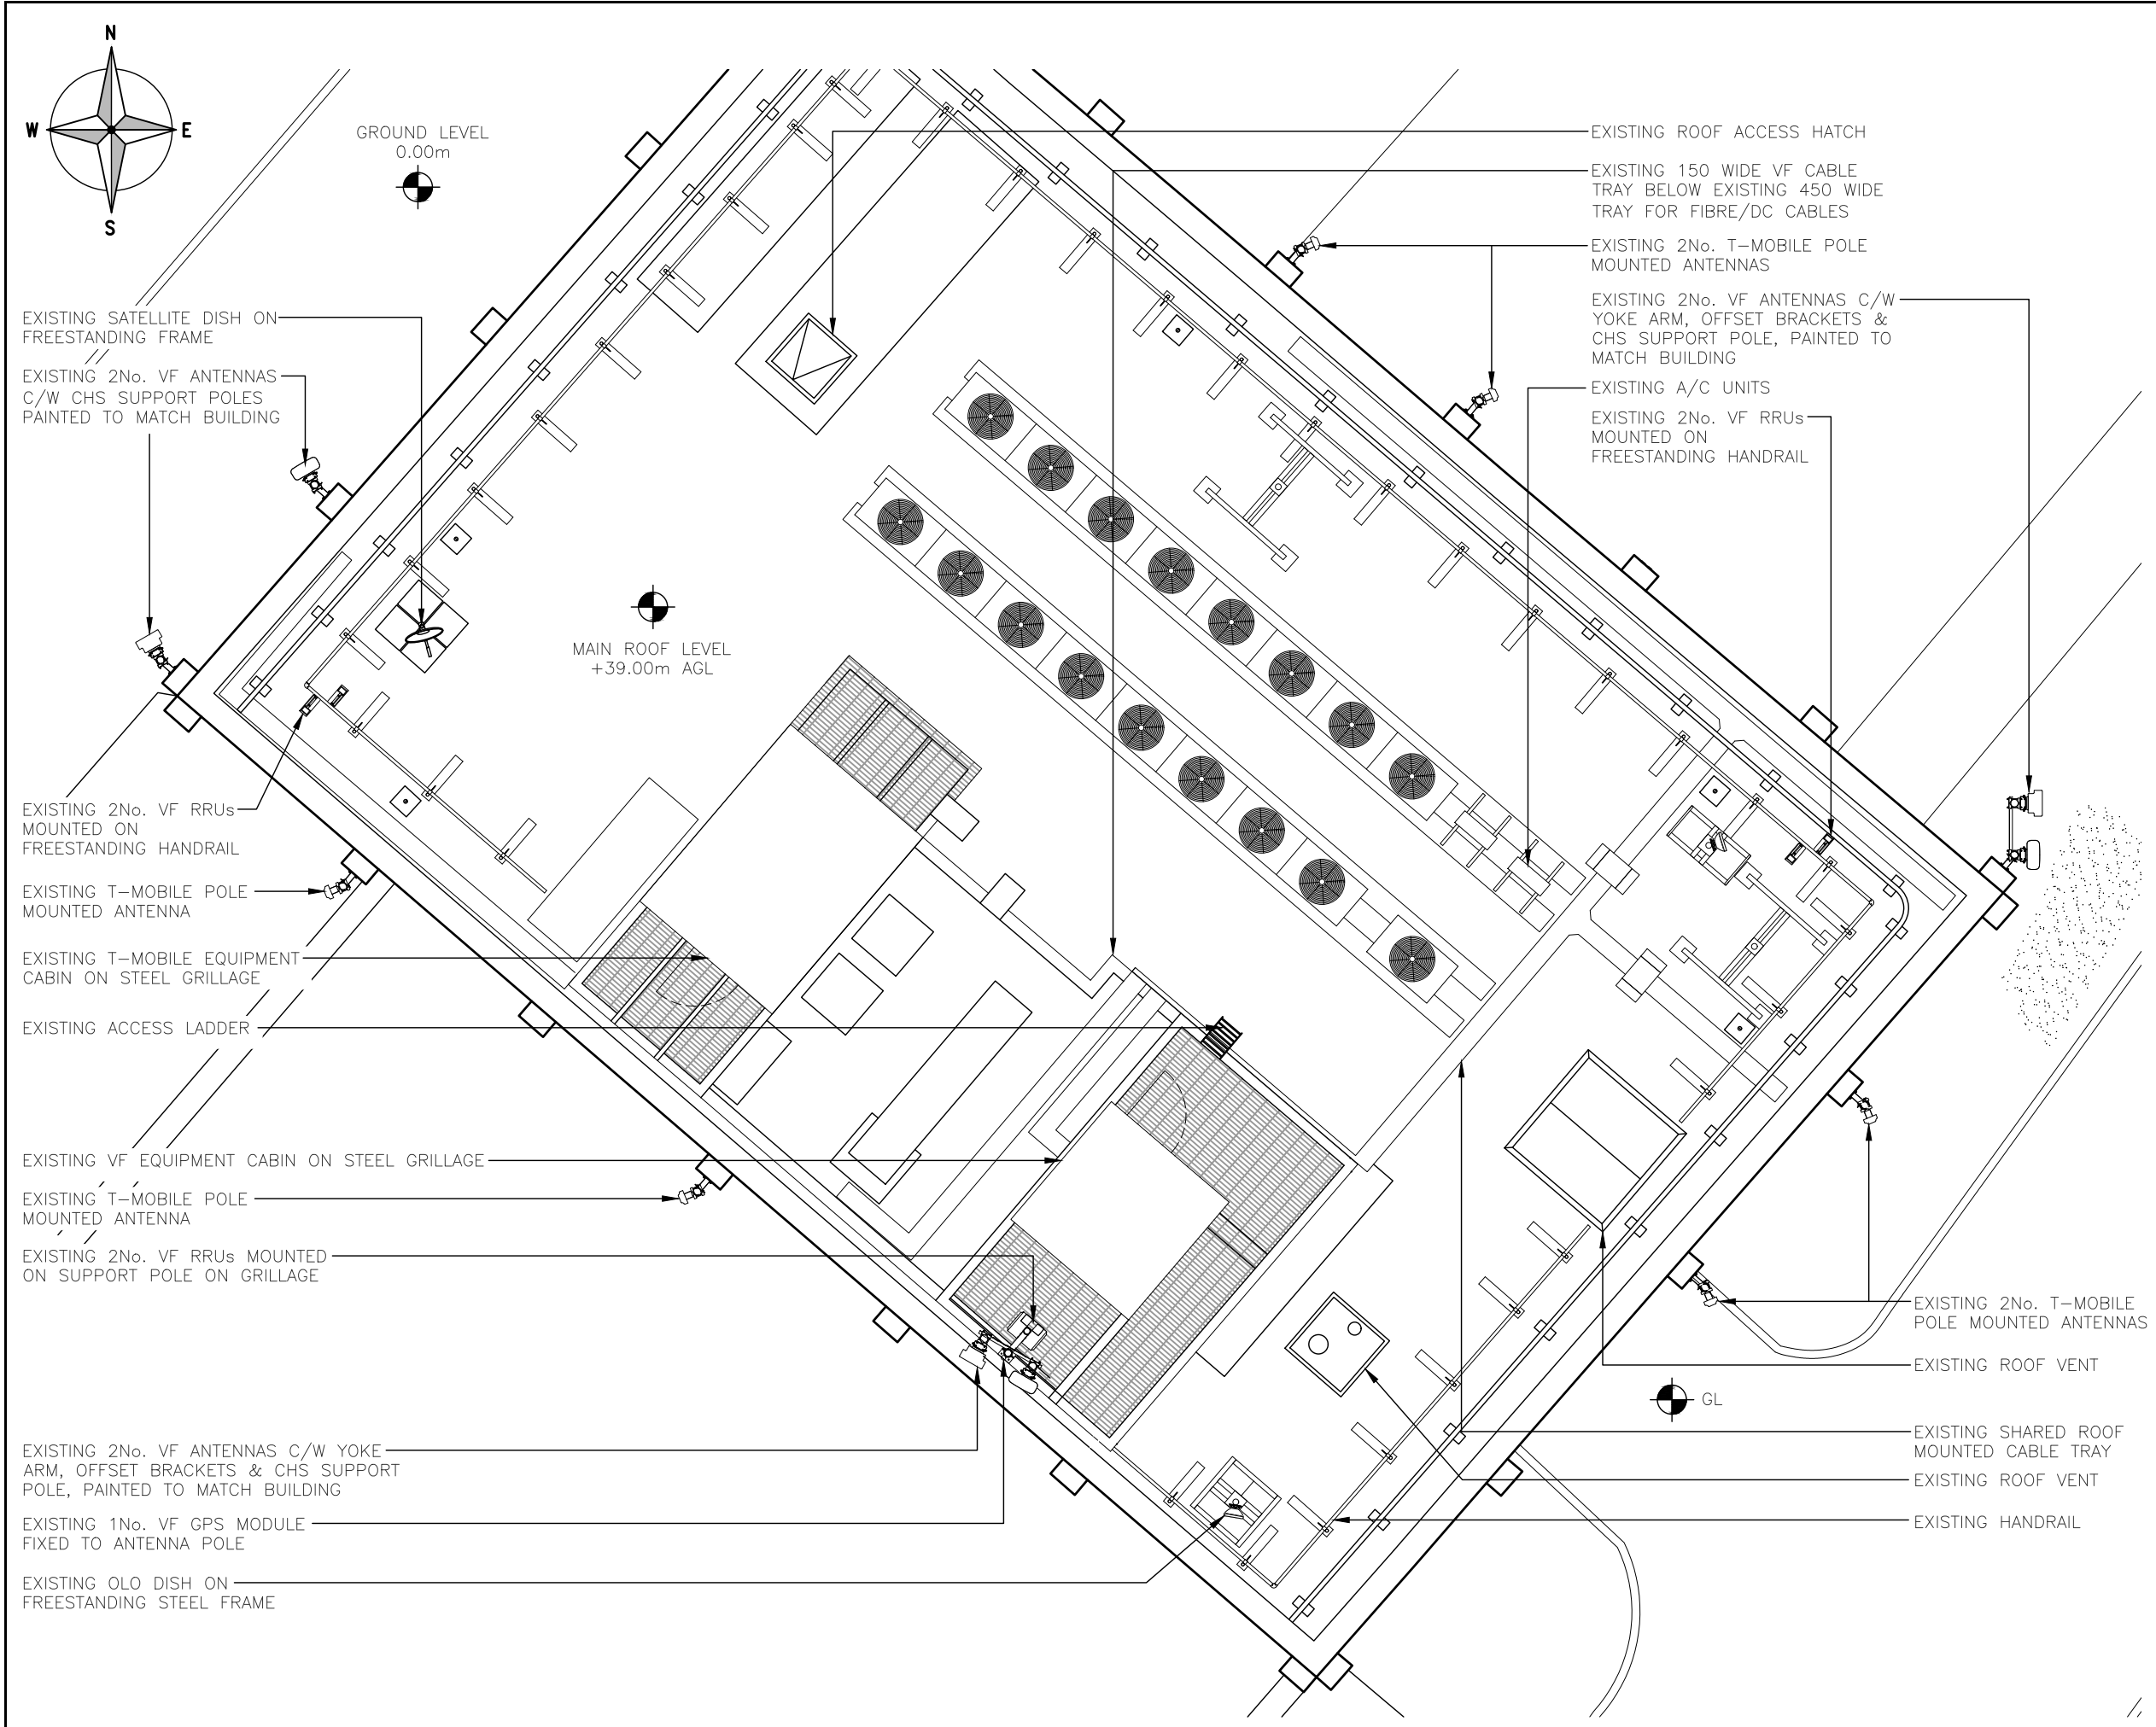

EXISTING SITE PLAN
(1:100)

ALL DIMENSIONS ARE IN mm UNLESS NOTED OTHERWISE

N.G.R | E: 384125 N: 398212

NOTES:

B	Existing Roof Layout Updated	CS	EH	02.08.22
A	Issued for Approval	DP	MC	23.07.21
REV	MODIFICATION	BY	CH	DATE



Unit E, Madison Place, Northampton Road,
Manchester, M40 5AG
Tel: 0161 785 4500
Fax: 0161 785 4501
Web: www.clarke-telecom.com



CORNERSTONE - BEACON 3 UNWIND


Cell Name	Opt.
YORK HOUSE	A

Cell ID No		
CORNERSTONE	TEF	VF
125965_29 E301404	092682	13003

Site Address / Contact Details

YORK HOUSE
YORK STREET
MANCHESTER
M2 3BB

Drawing Title: EXISTING SITE PLAN				
Purpose of issue: PLANNING				Dwg Rev:
Drawing Number: 200				B
Surveyed By: DW		Original Sheet Size: A3		Pack Issue:
Drawn: RP	Date: 01.07.22	Checked: SB	Date: 01.07.22	F

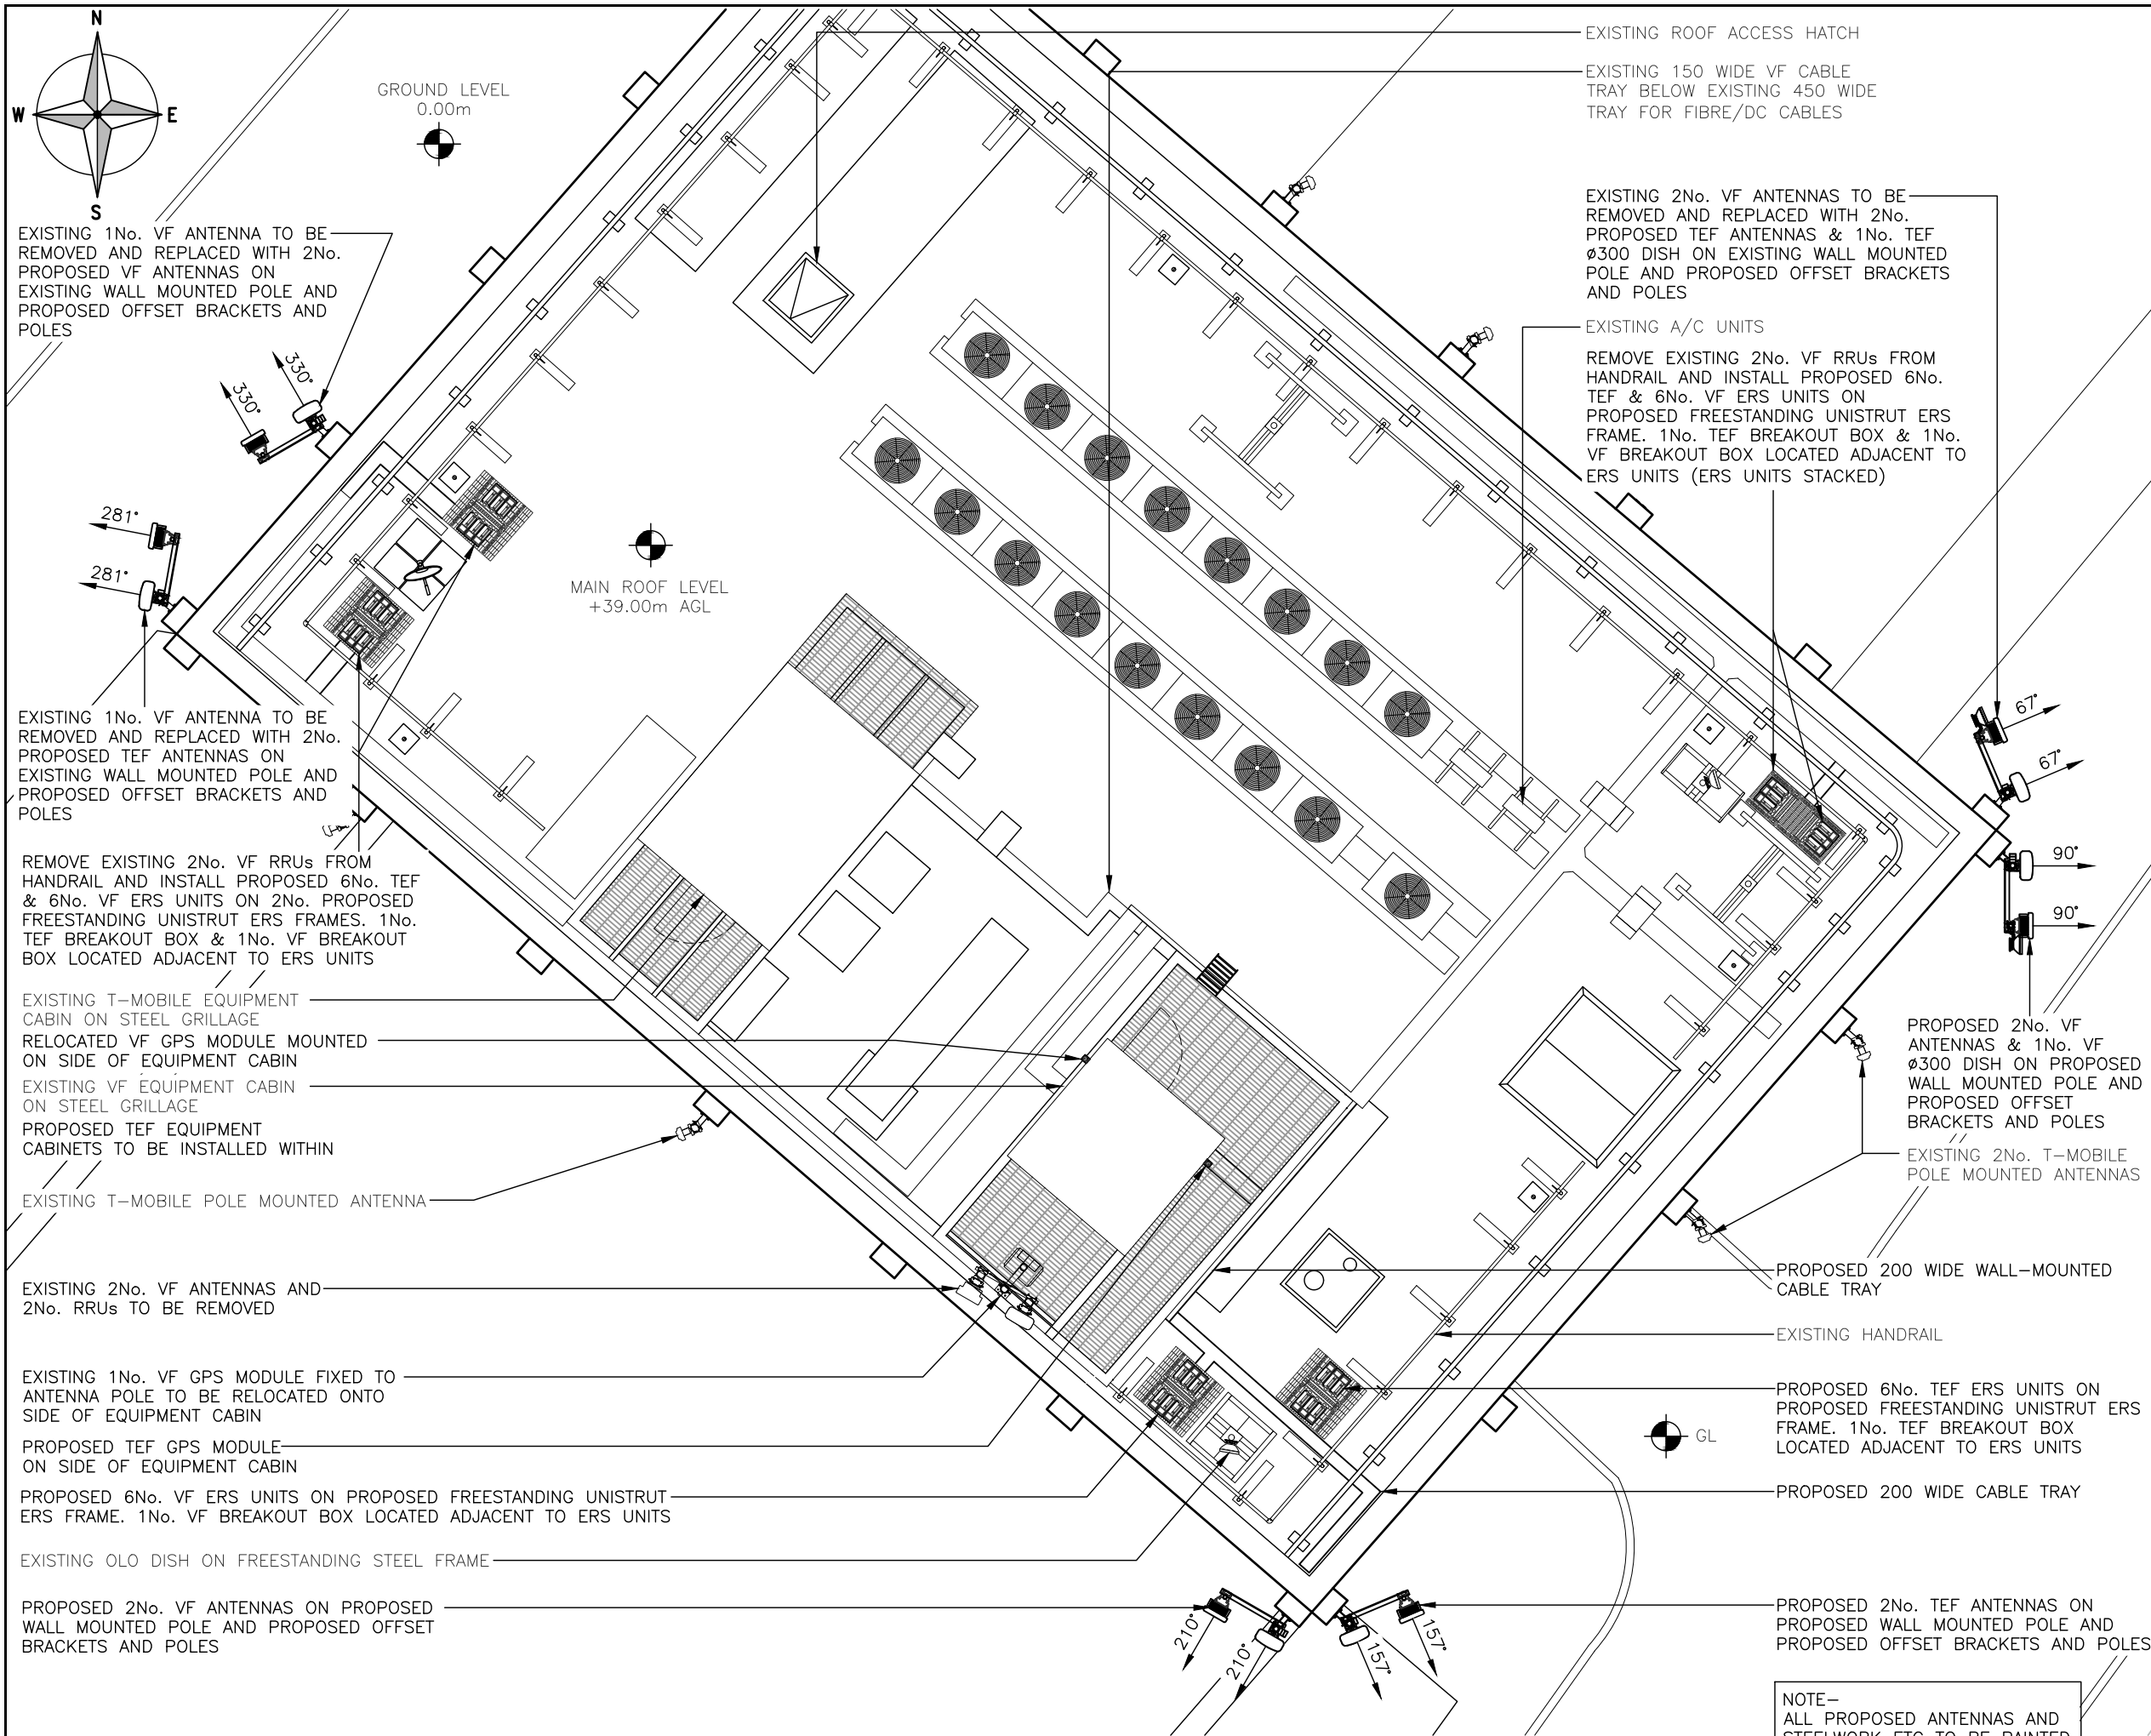

ALL DIMENSIONS ARE IN mm UNLESS NOTED OTHERWISE

N.G.R

E: 384125 N: 398212

NOTES:

F	ERS Frame Locations Amended	CS	EH	02.08.22
E	Dishes Amended	RP	SB	01.07.22
D	VF antenna bearings changed back	CS	EH	21.06.22
C	VF GPS relocated	DP	DW	22.03.22
B	Dishes added & Azimuths revised	DP	MC	15.11.21
A	Issued for Approval	DP	MC	23.07.21

REV	MODIFICATION	BY	CH	DATE


Unit E, Madison Place, Northampton Road,
Manchester, M40 5AG
Tel: 0161 785 4500
Fax: 0161 785 4501
Web: www.clarke-telecom.com

CORNERSTONE - BEACON 3 UNWIND

Cell Name		Opt.
YORK HOUSE		A
Cell ID No		
CORNERSTONE	TEF	VF
125965_29 E301404	092682	13003
Site Address / Contact Details		
YORK HOUSE YORK STREET MANCHESTER M2 3BB		
Drawing Title: PROPOSED SITE PLAN		
Purpose of issue: PLANNING		Dwg Rev:
Drawing Number: 201		F
Surveyed By: DW	Original Sheet Size: A3	Pack Issue:
Drawn: RP	Date: 01.07.22	Checked: SB
	Date: 01.07.22	F

The drawings comply with TEF & Vodafone Standard ICNIRP guidelines.
Designed in accordance with CORNERSTONE document: SDN0013 v2.0 (TEF) & SDN0009 v3.0 (VF)

PROPOSED SITE PLAN
(1:100)

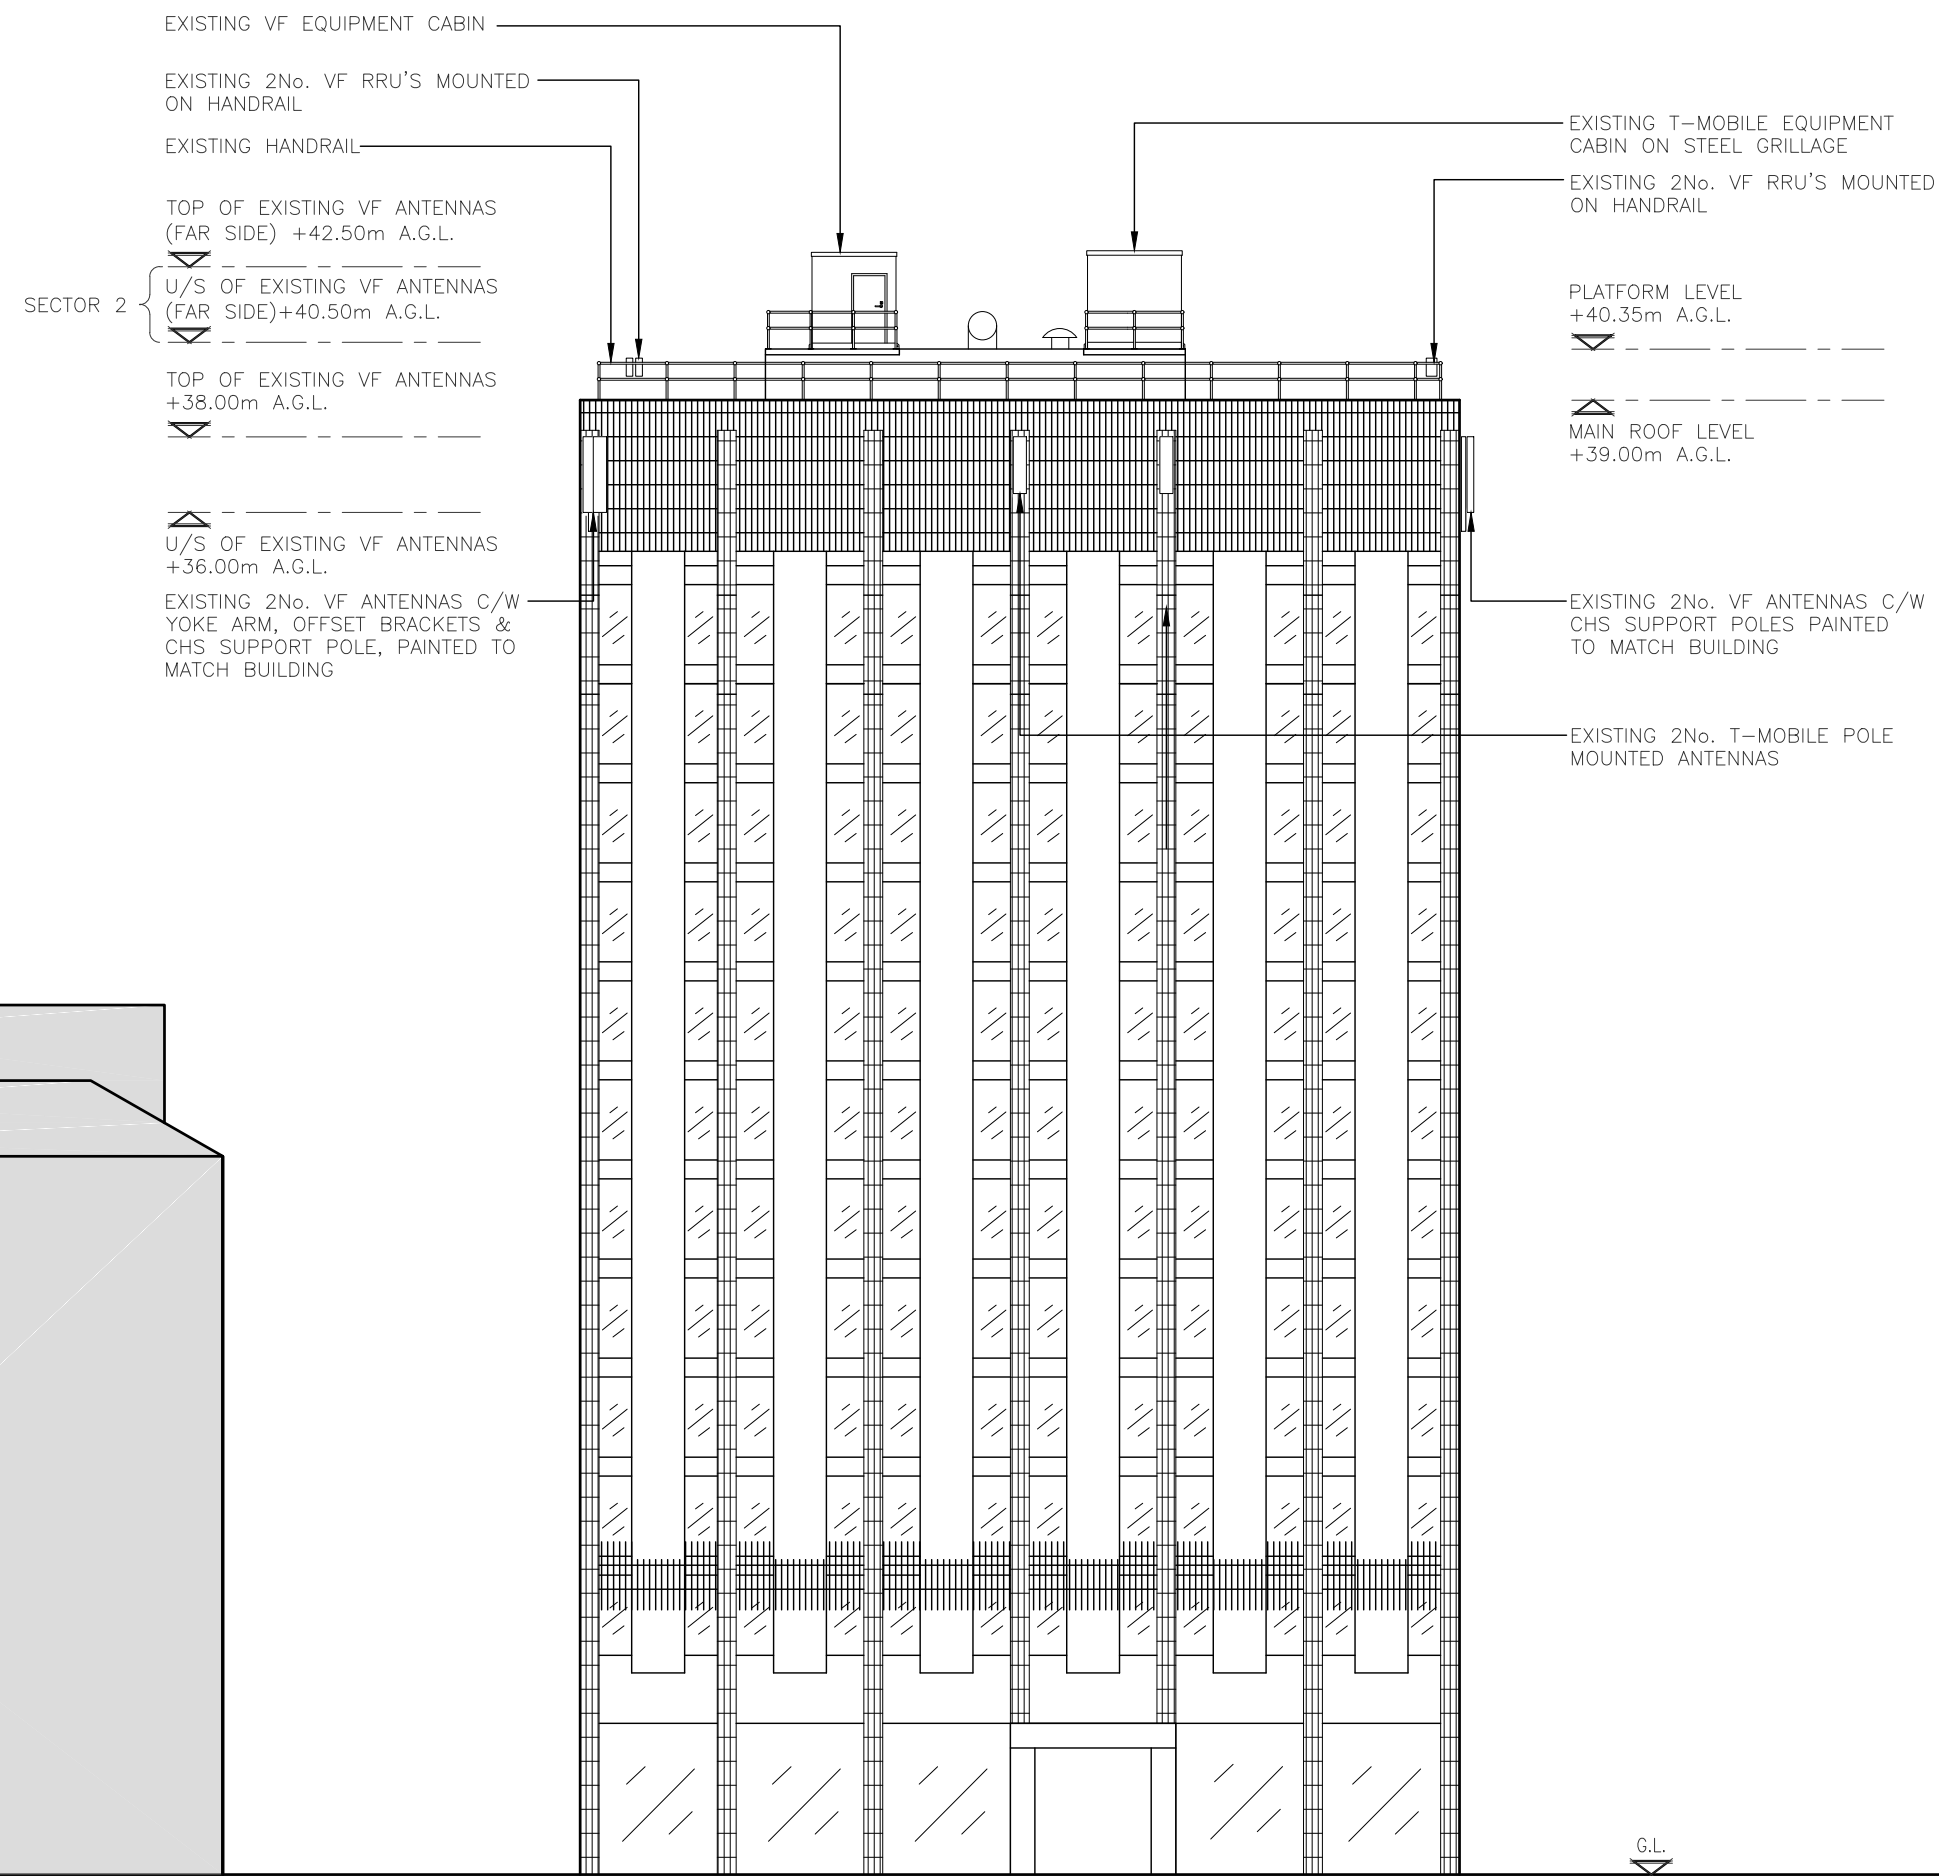

EXISTING NORTH EAST ELEVATION
(1:200)

ALL DIMENSIONS ARE IN mm UNLESS NOTED OTHERWISE

N.G.R. E: 384125 N: 398212

NOTES:

REV	MODIFICATION	BY	CH	DATE
C	Existing Roof Level Corrected	CS	EH	21.06.22
B	Far side antenna heights added	DP	DW	22.03.22
A	Issued for Approval	DP	MC	23.07.21



Unit E, Madison Place, Northampton Road,
Manchester, M40 5AG
Tel: 0161 785 4500
Fax: 0161 785 4501
Web: www.clarke-telecom.com



CORNERSTONE - BEACON 3 UNWIND

Cell Name	Opt.
YORK HOUSE	A

Cell ID No		
CORNERSTONE	TEF	VF
125965_29 E301404	092682	13003

Site Address / Contact Details

YORK HOUSE
YORK STREET
MANCHESTER
M2 3BB


Drawing Title:
EXISTING SITE ELEVATION

Purpose of issue:	Dwg Rev:
PLANNING	

Drawing Number:	
300	C

Surveyed By:	Original Sheet Size:	Pack Issue:
DW	A3	

Drawn:	Date:	Checked:	Date:	
RP	01.07.22	SB	01.07.22	F

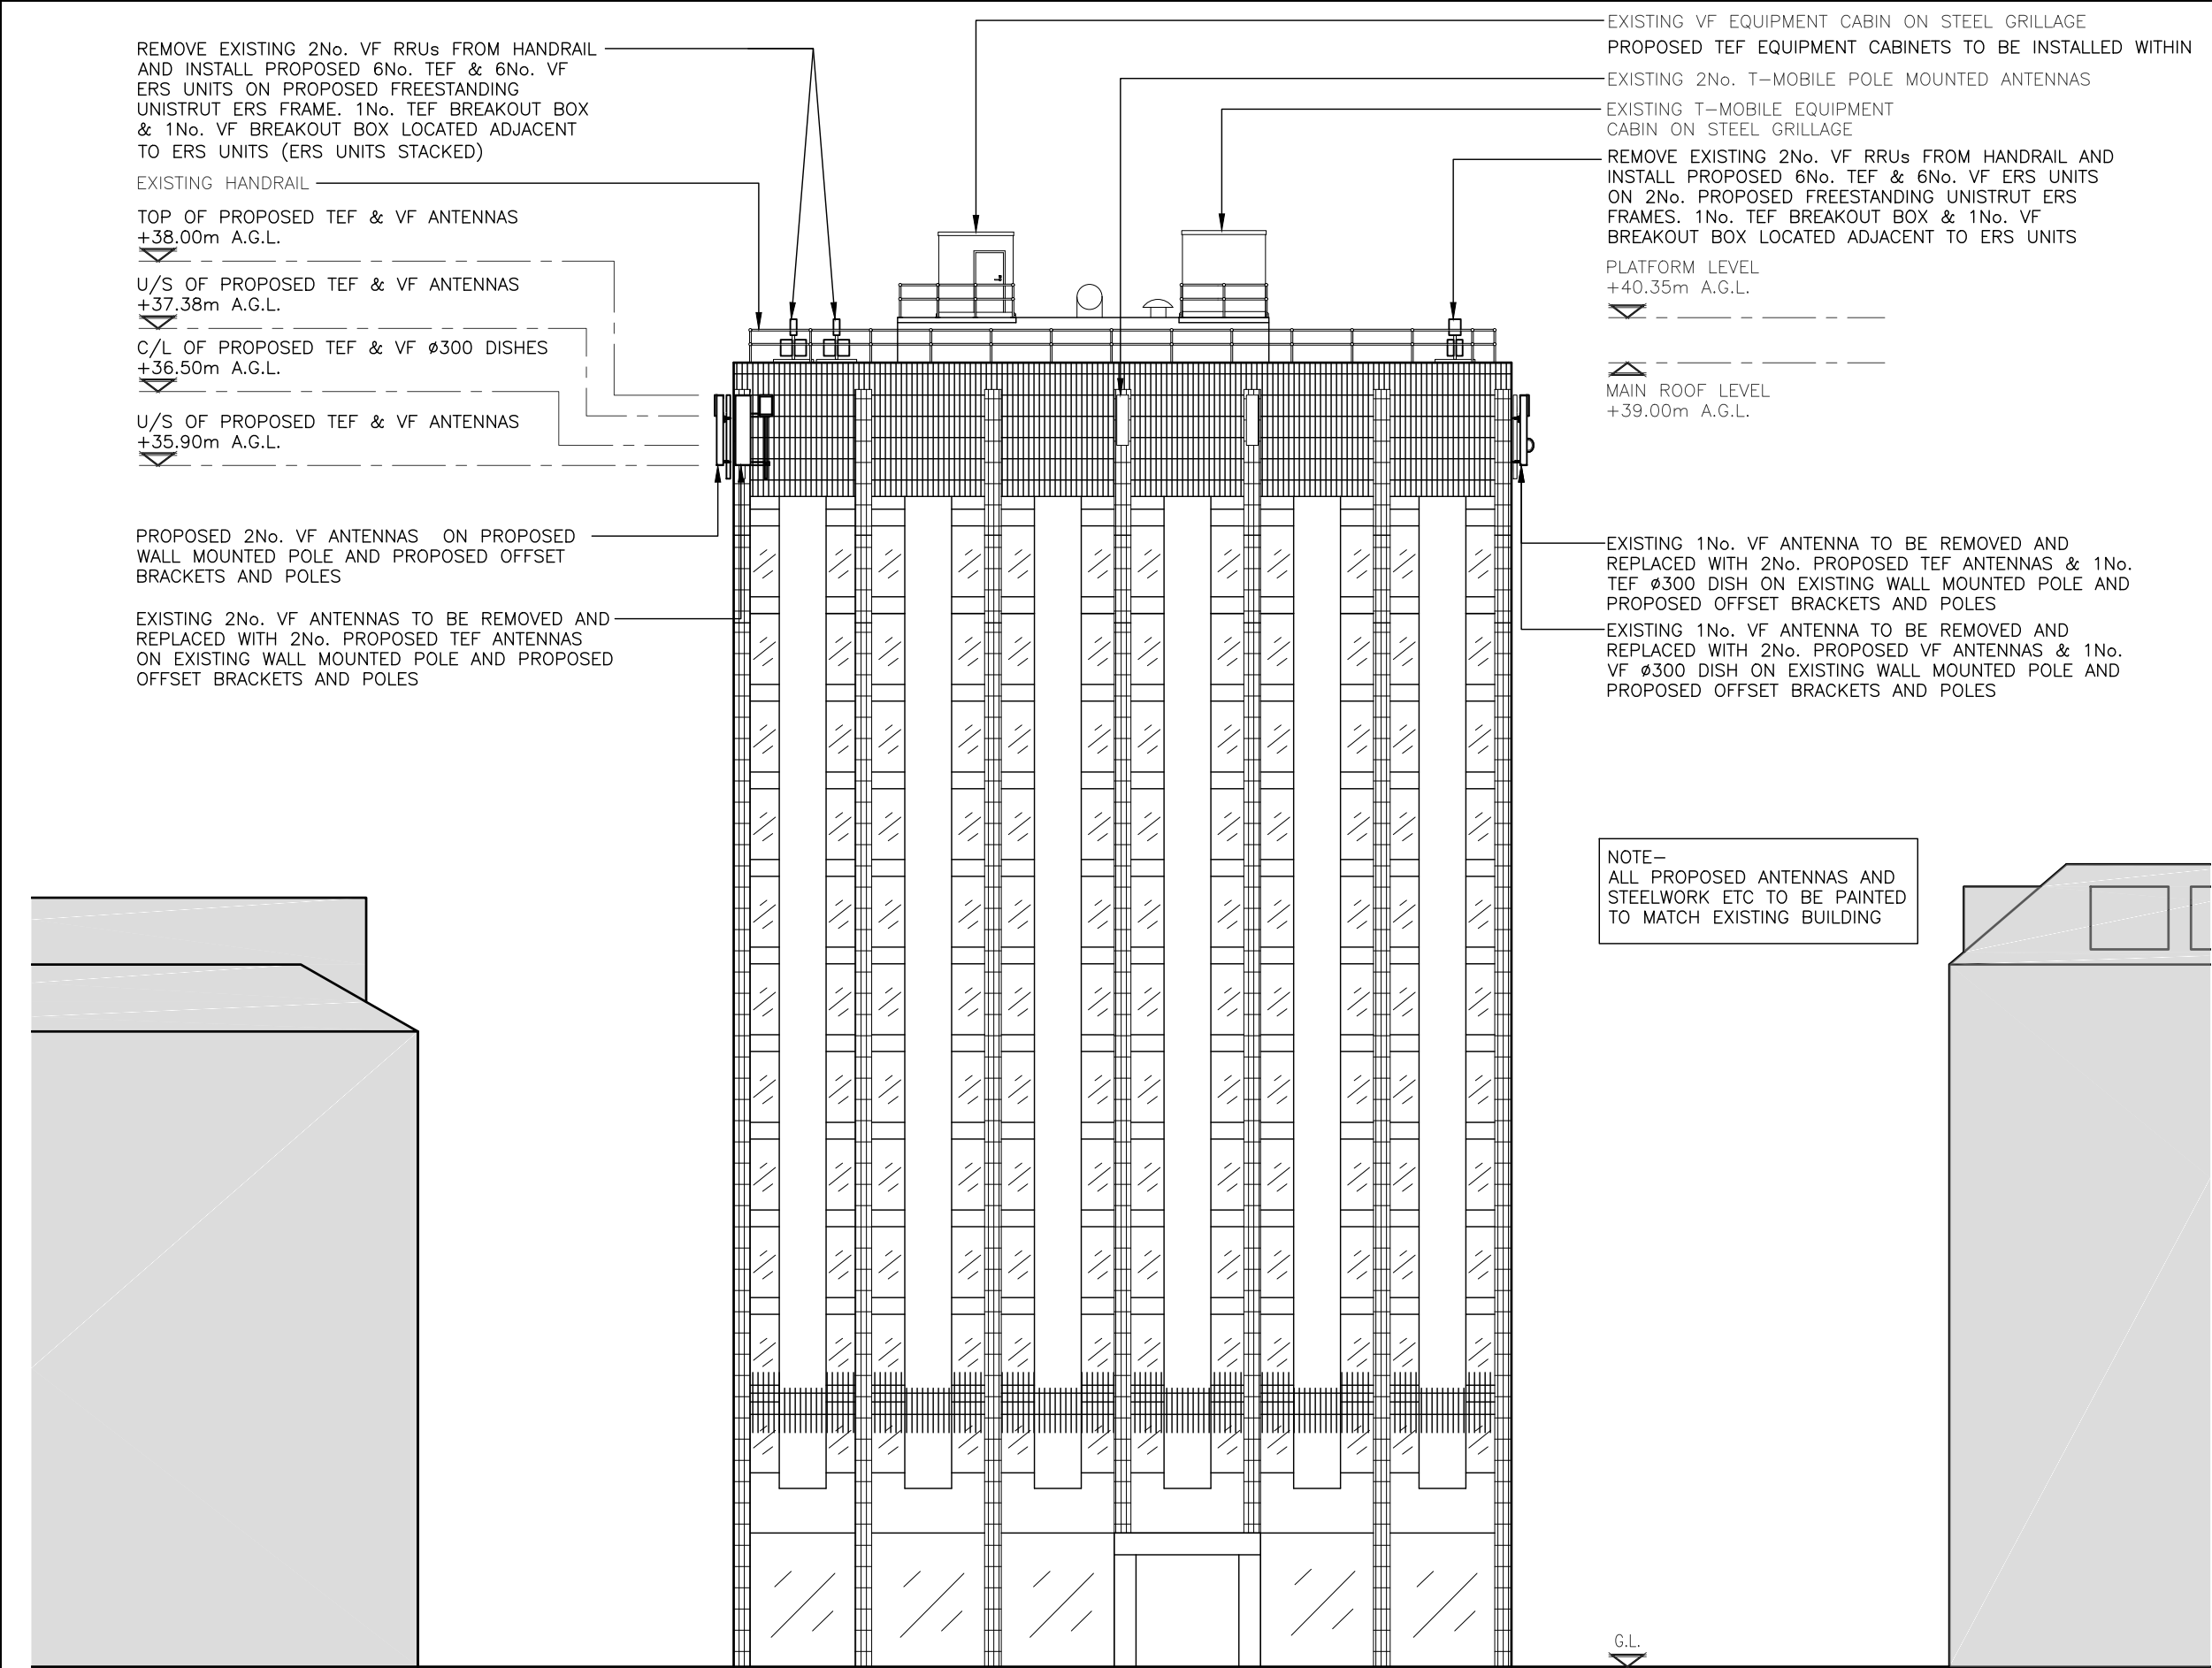

PROPOSED NORTH EAST ELEVATION
(1:200)

The drawings comply with TEF & Vodafone Standard ICNIRP guidelines.
Designed in accordance with CORNERSTONE document: SDN0013 v2.0 (TEF) & SDN0009 v3.0 (VF)

ALL DIMENSIONS ARE IN mm UNLESS NOTED OTHERWISE

N.G.R | E: 384125 N: 398212

NOTES:

E	Dishes Amended	RP	SB	01.07.22
D	VF antenna bearings changed back	CS	EH	21.06.22
C	Cabinets within cabin	DP	ddd	eee
B	Dishes added	DP	MC	15.11.21
A	Issued for Approval	DP	MC	23.07.21

REV	MODIFICATION	BY	CH	DATE
-----	--------------	----	----	------



Unit E, Madison Place, Northampton Road,
Manchester, M40 5AG
Tel: 0161 785 4500
Fax: 0161 785 4501
Web: www.clarke-telecom.com



CORNERSTONE - BEACON 3 UNWIND

Cell Name	Opt.
YORK HOUSE	A

Cell ID No		
CORNERSTONE	TEF	VF
125965_29 E301404	092682	13003

Site Address / Contact Details		
YORK HOUSE YORK STREET MANCHESTER M2 3BB		

Drawing Title: PROPOSED SITE ELEVATION			
Purpose of issue: PLANNING			Dwg Rev:
Drawing Number: 301			E
Surveyed By: DW		Original Sheet Size: A3	
Drawn: RP	Date: 01.07.22	Checked: SB	Date: 01.07.22
			Pack Issue: F