


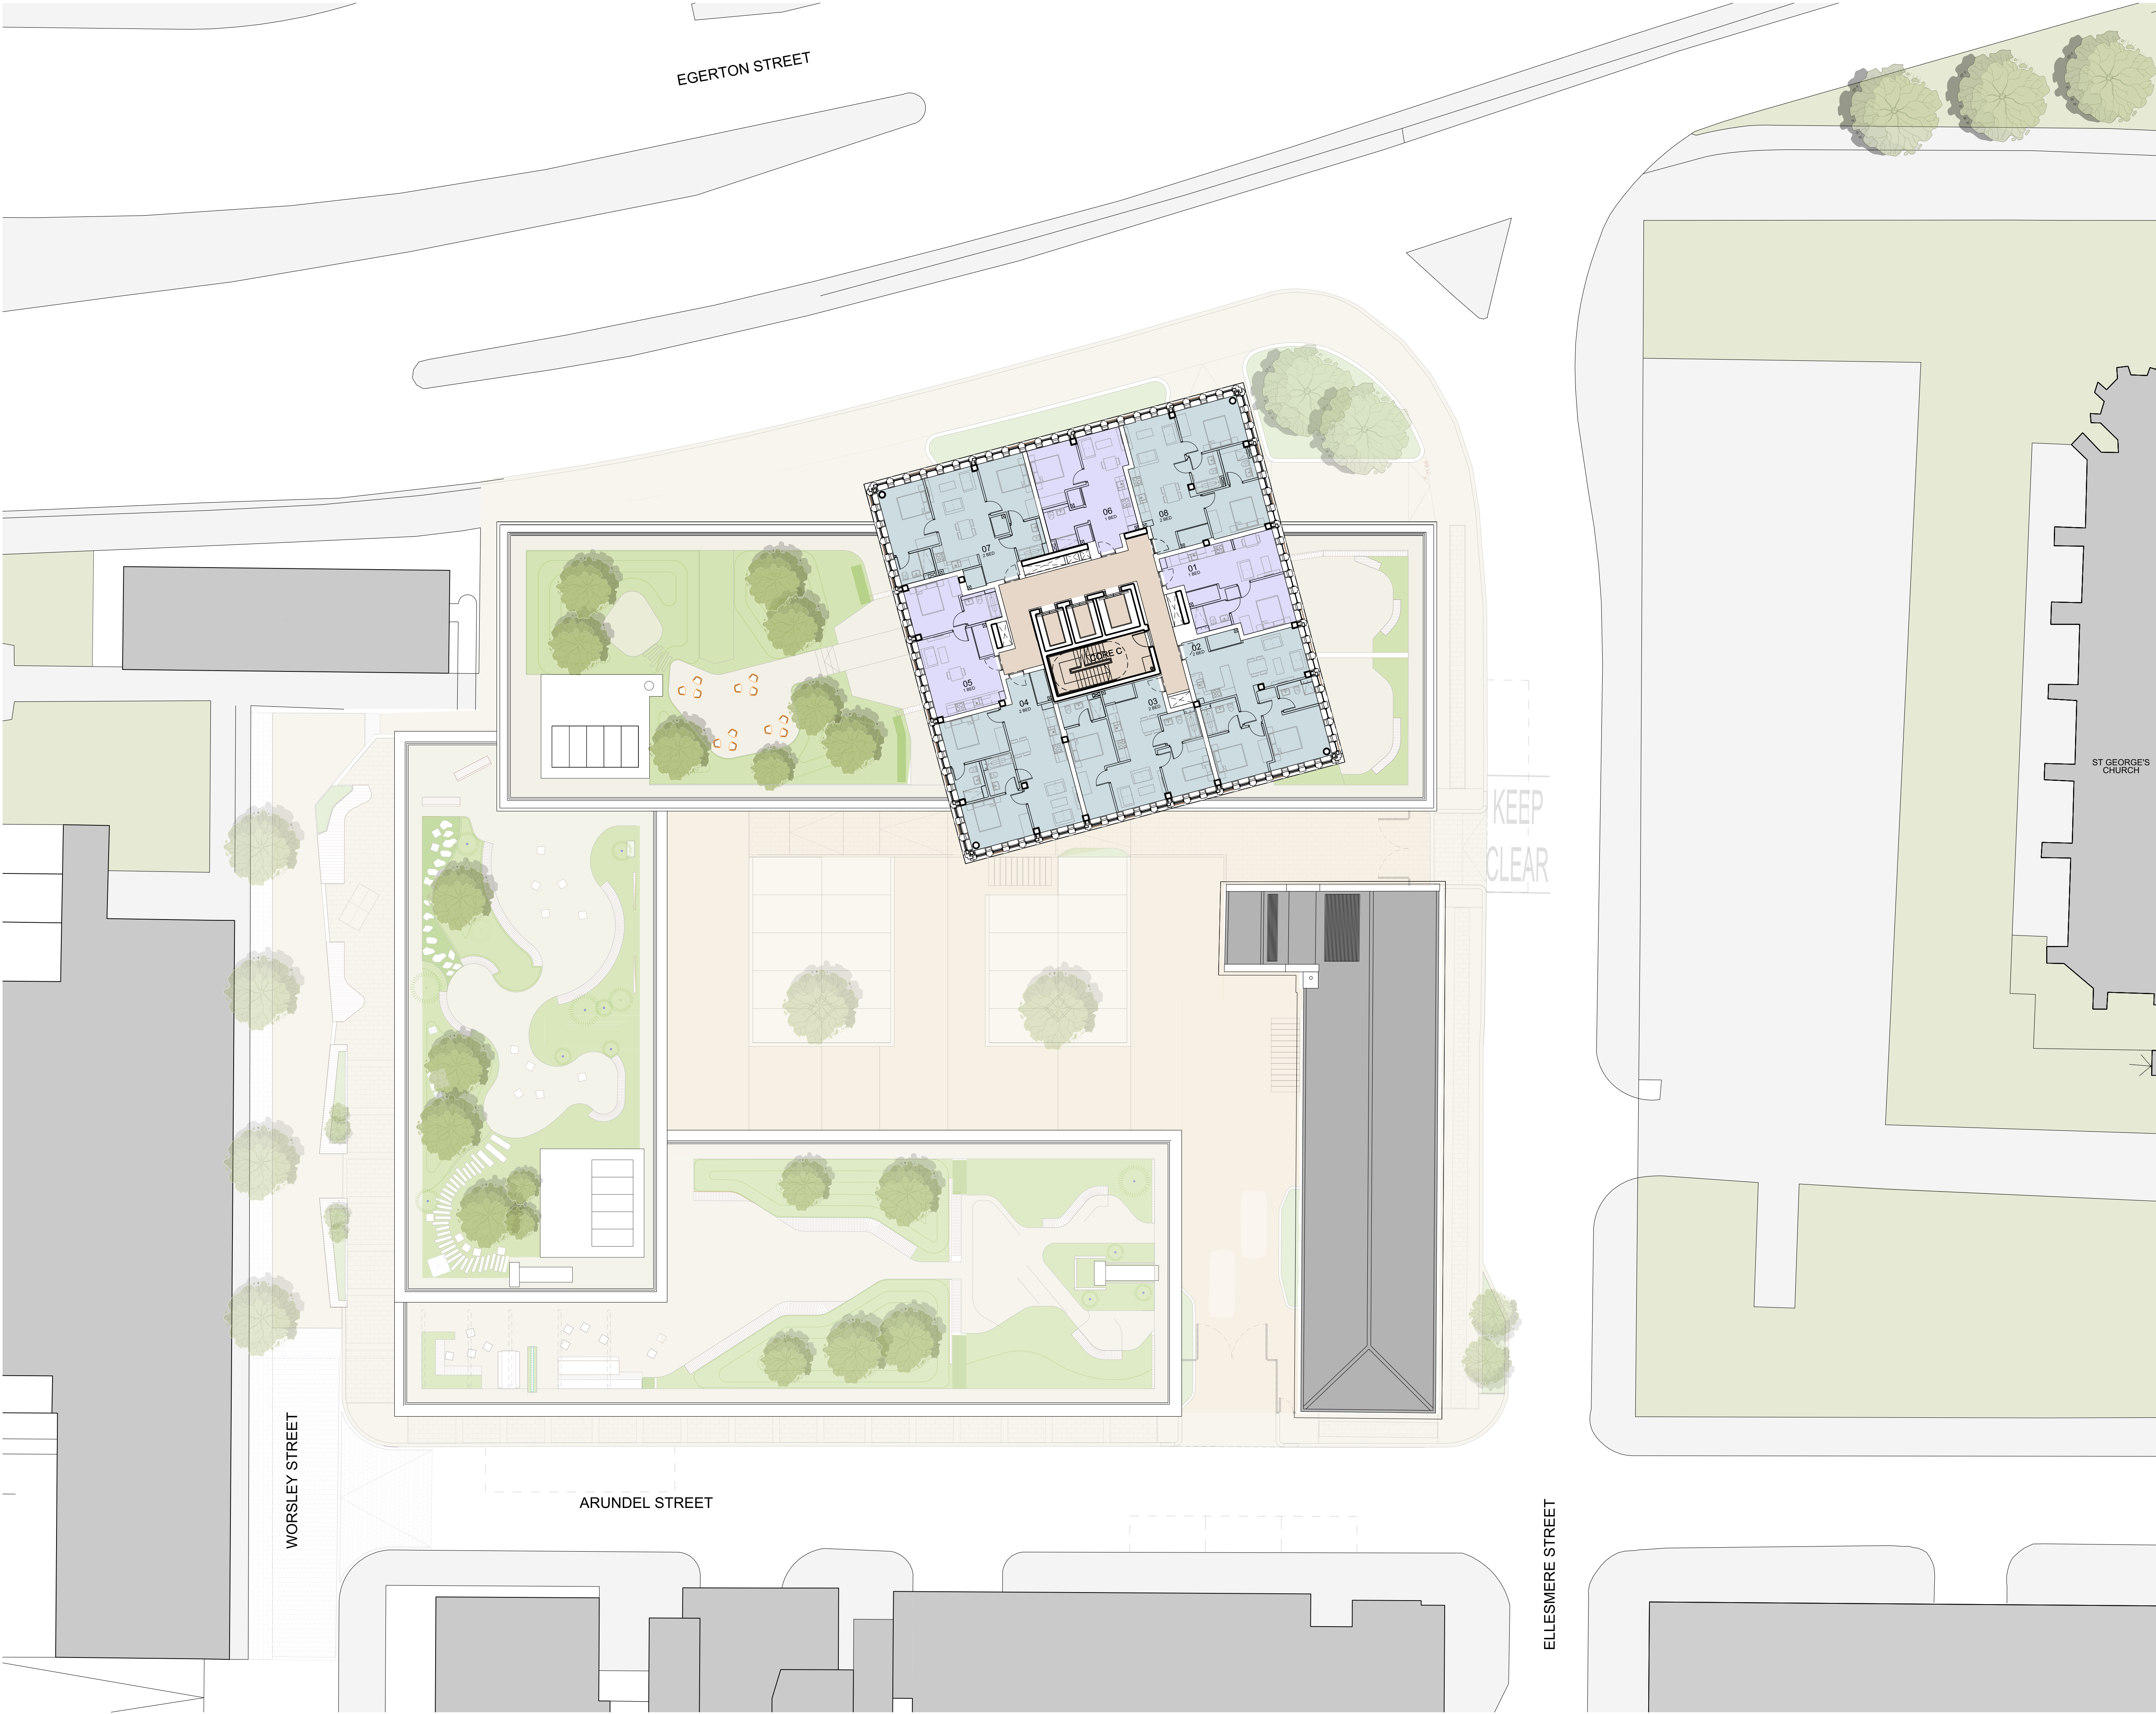


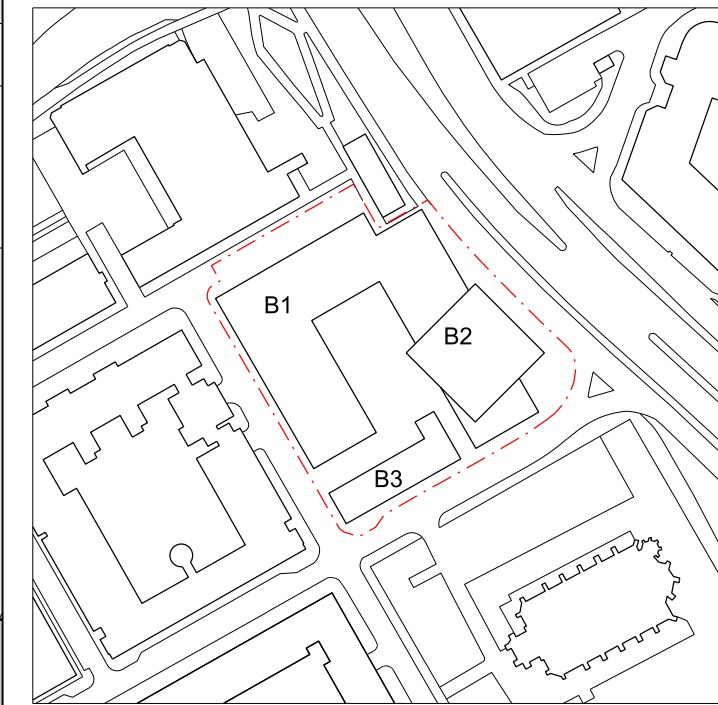

Note:
Whether in hardcopy or digital format, this drawing should not be used as a basis for measurement or setting-out unless specific dimensions have been provided. SimpsonHaugh and Partners will not be responsible for the accuracy of any dimension that is scaled or measured from this information.

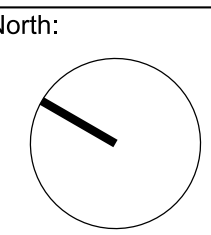

- FLOOR PLAN KEY
- 1 Bed
 - 2 Bed
 - 3 Bed
 - Lobby and FOH amenity
 - Circulation and BOH
 - Commercial space
 - Access and services

 

P1	April 2022	Planning Update
Rev	Date	Description



Project Title
**ARUNDEL STREET
MANCHESTER
M15 4JZ**

Drawing Title
**Proposed Floor Plan
Level 20
General Arrangement
April 2019 Planning Application (Update)**

Status
Planning

Job No 10090	Scale A1 - 1:200	Date April 2022
------------------------	----------------------------	---------------------------

Drawing No 10090-1903-A-G200-P-120	Revision P1
--	-----------------------

simpsonhaugh

MANCHESTER
Riverside, 4 Commercial St
Manchester M15 4JZ
+44 (0)161 835 2345
www.simpsonhaugh.com

LONDON
5-8 Roberts Place
London EC1R 0BB
+44 (0)20 7549 4000
mail@simpsonhaugh.com