



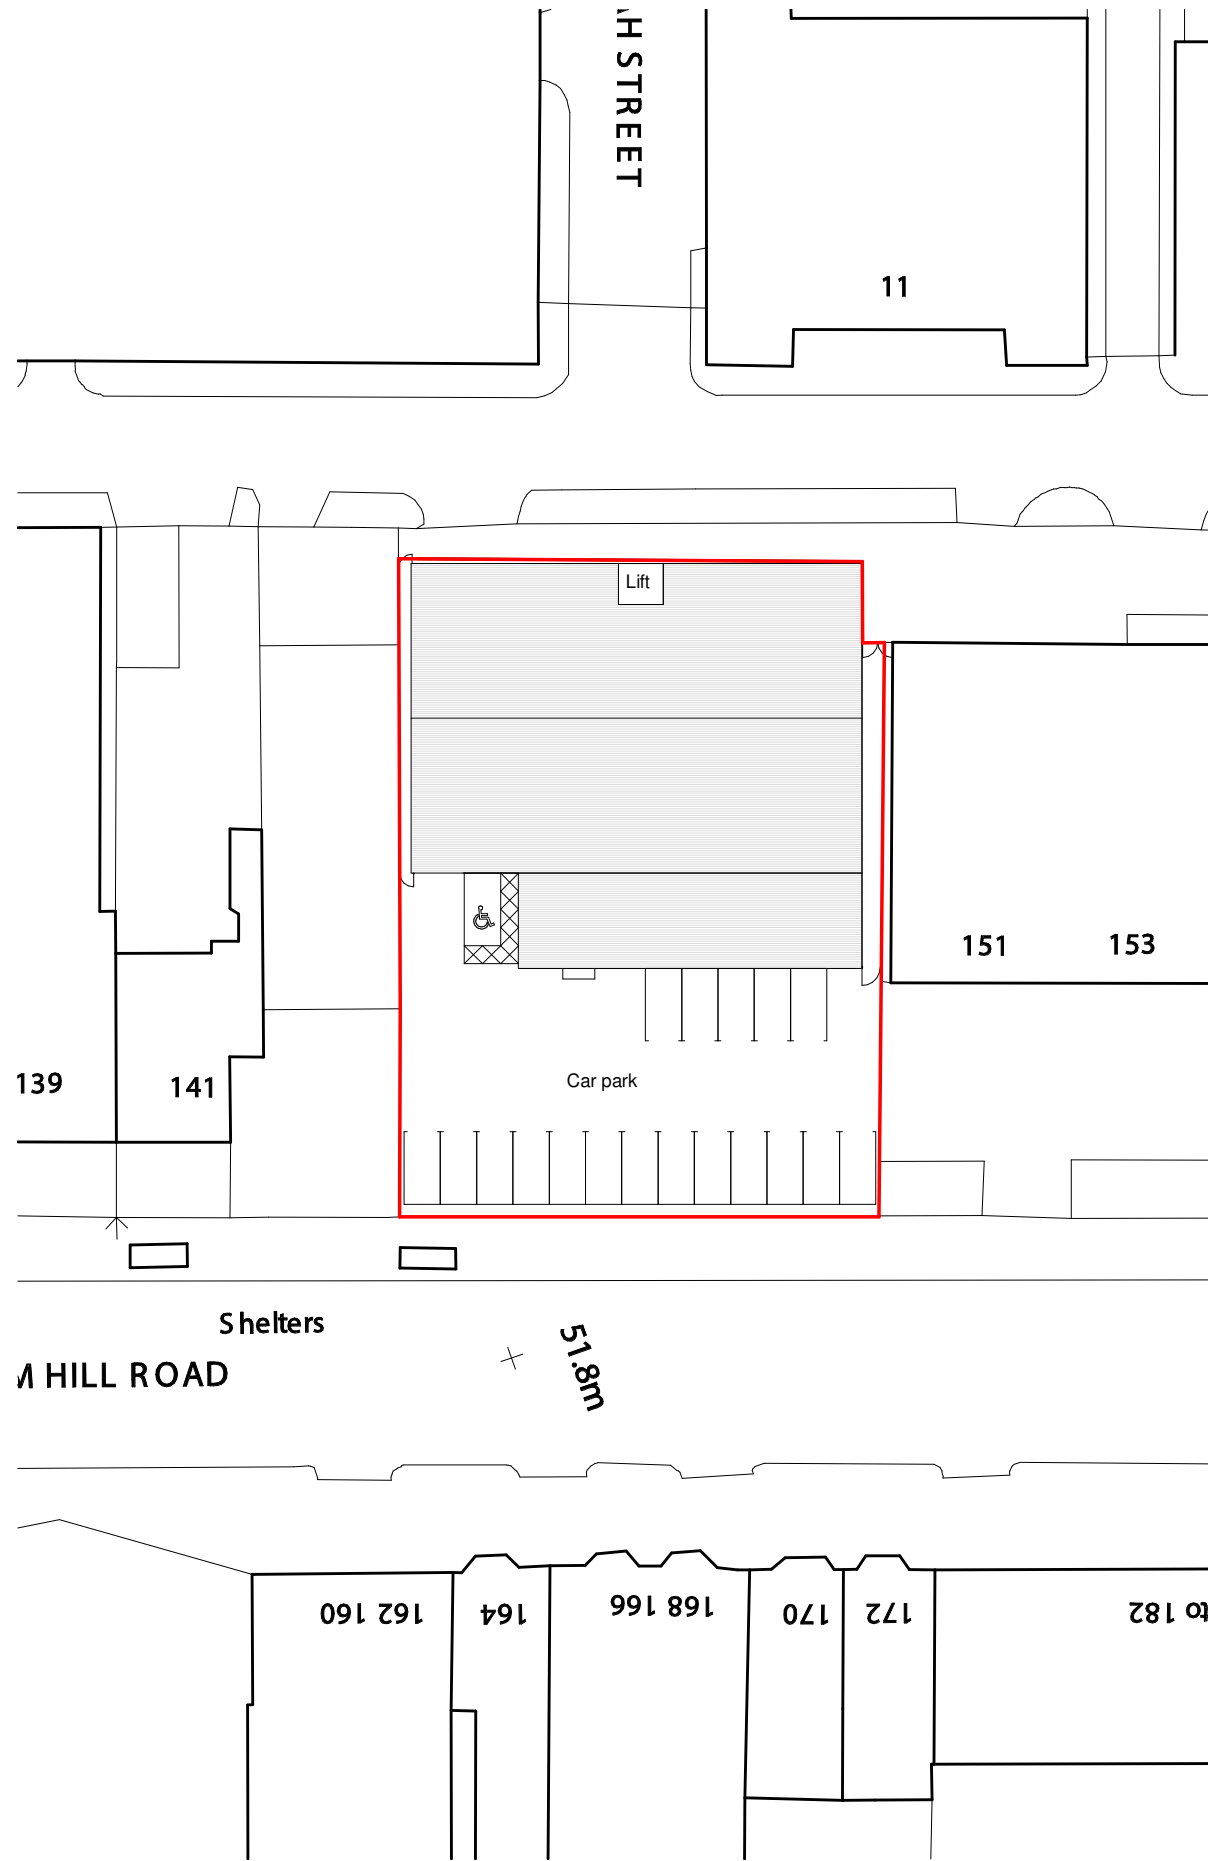


1 **Location Plan**
1 : 1250

0 12.5 25 37.5 50m
1:1250

 

2 **Existing Site Plan**
1 : 500

0 5 10 15 20m
1:500

 

General Notes
The Architect shall have no responsibility for any use made of this document other than for that which it was prepared and issued.
All dimensions should be checked on site. Do not scale from this drawing.
To be read in conjunction with all other Consultant's drawings.
The Architect to be immediately notified of any discrepancies.
Copyright on this drawing retained by the Architect.

LEGEND
 Site Boundary

P1 14/07/22 SA SH Initial Issue
No. Date Dwn Chk App Revision or reason for issue

Client
PARISIAN Ltd

createitstudios
... leave an impression
Create It Studios (NW) Ltd
Universal Square
Devonshire Street North
Manchester
M12 6JH
info@createitstudios.co.uk

Project Title
Parisian House, 145 Cheetham Hill Road, Manchester, M8 8LY

Scale / North Point
As indicated

Drawing Title
Existing Location & Site Plan

Drawing Number
A1448(01)AP001
Drawing Status
Preliminary
Revision
P1