





SITE PLAN

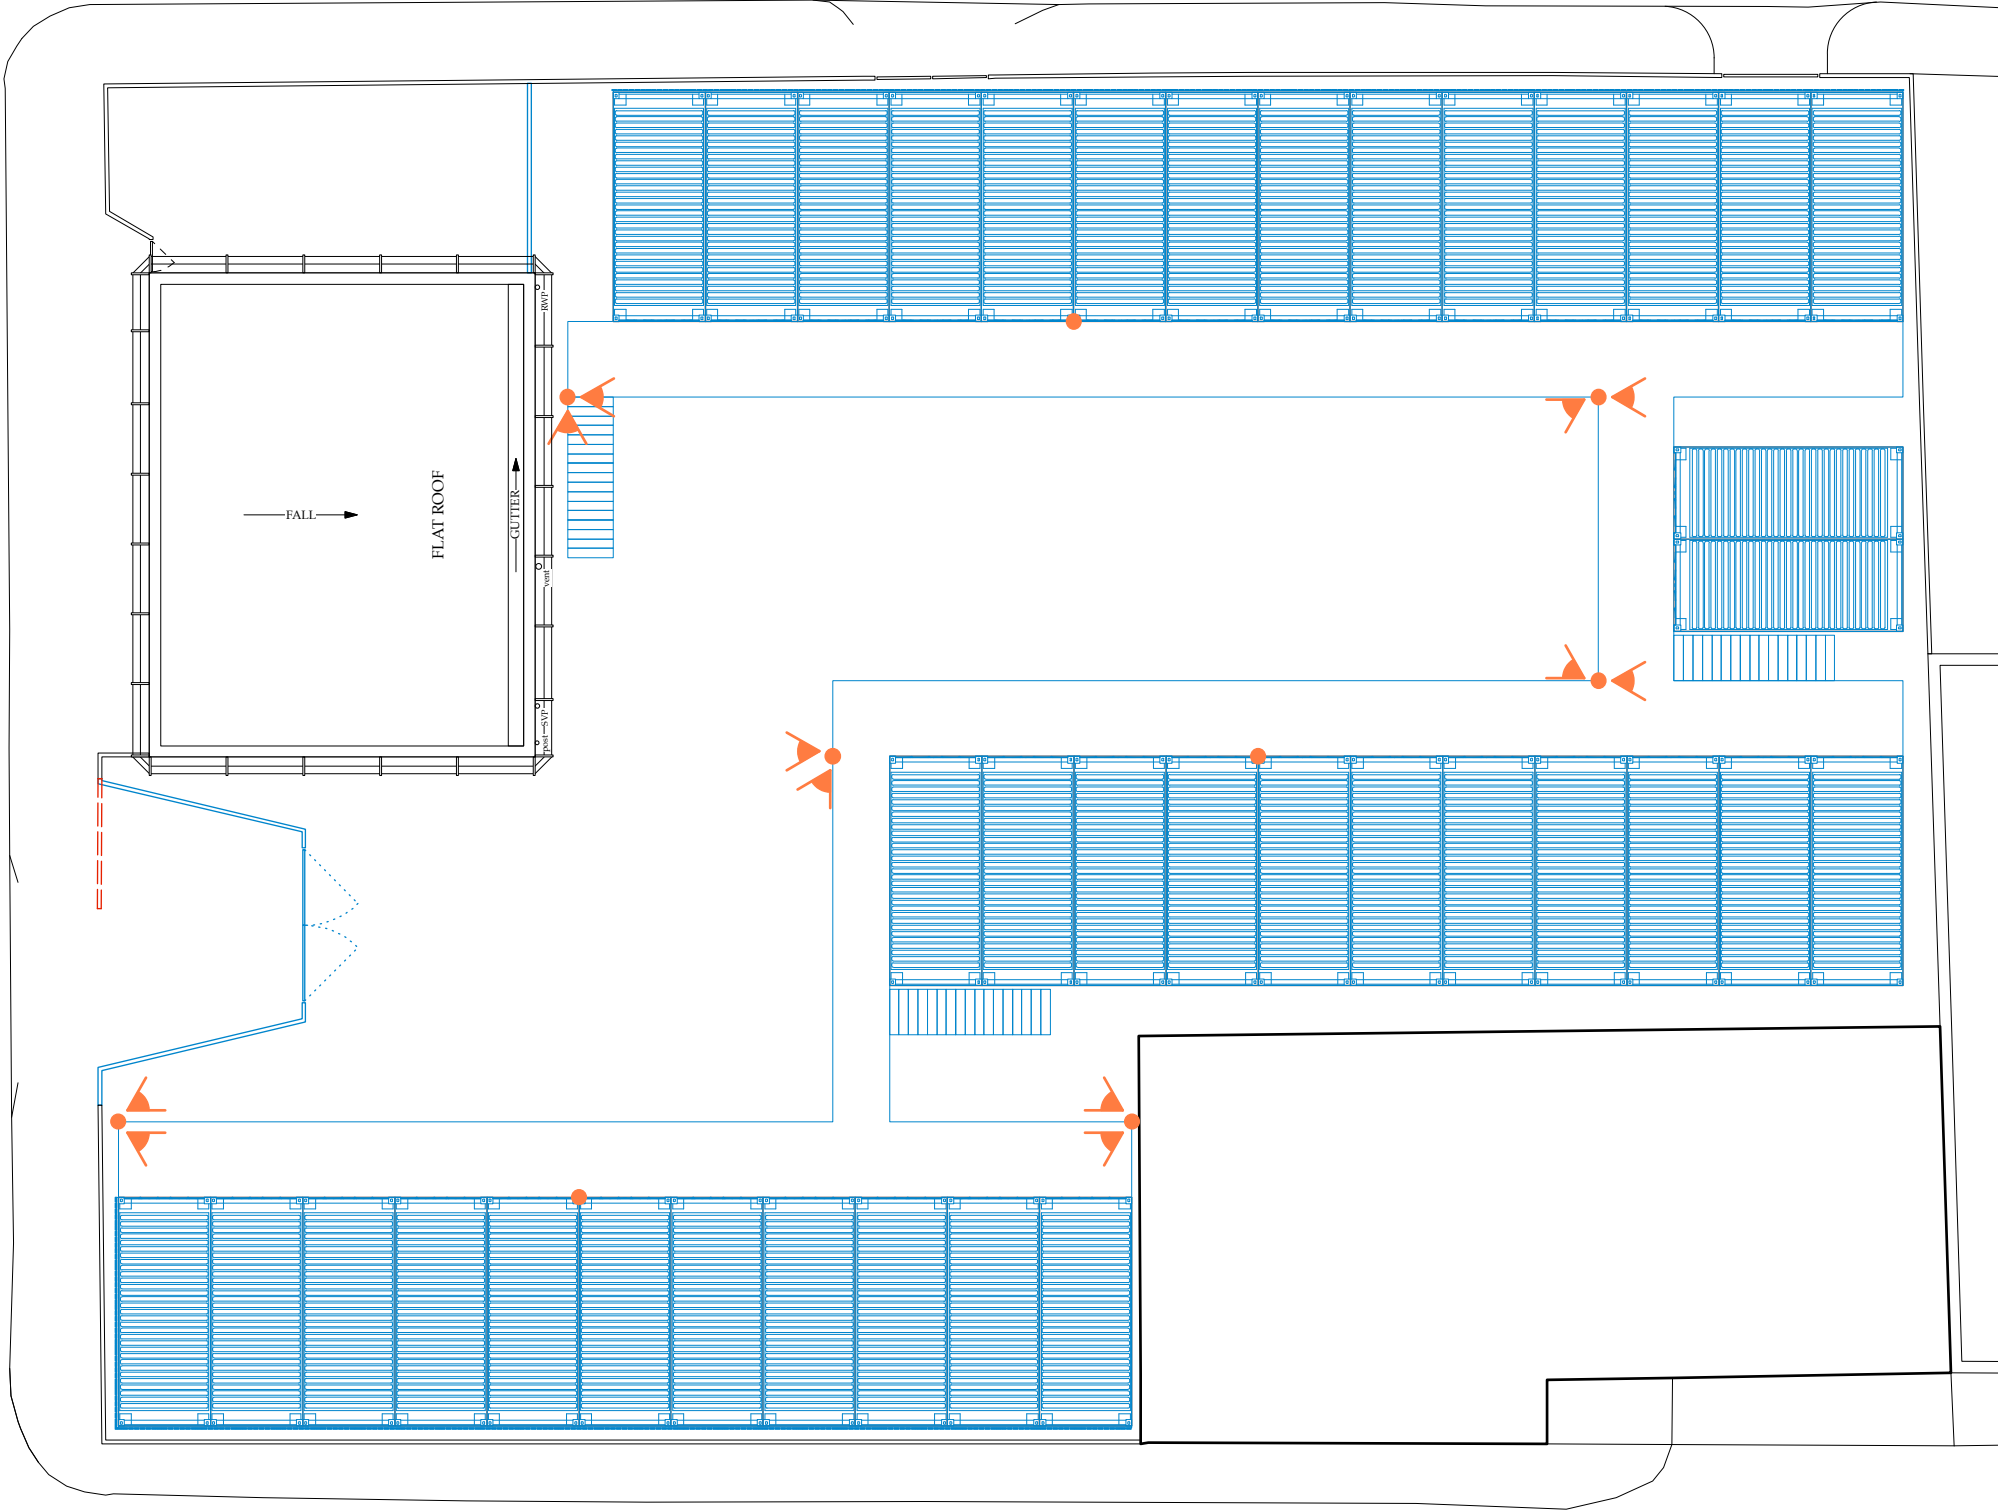

PARK STREET 495 - Containers
ARCHITECTURAL EMPORIUM Ltd
EMAIL: mail@architectural-emporium.co.uk
WEB: www.architectural-emporium.co.uk
ADDRESS: 13 Hope St, Liverpool, L1 9BQ
PHONE: +44 (0)151 363 0000

 

- North Point

Key:	
Proposed items	
Removed items	
CCTVs, final positions TBC	
Lamp post fixed to containers 100W LED exterior car park flood lighting Ref: Philips Luxeon Lumileds, TBC	

RevA: 15.07.22
Timber cladding added

FOR: PLANNING	
CHECKED BY: TW	DRAWN BY: AK
SCALE: 1:200	
PAPER SIZE: A3	
JOB: PARK STREET 495 - Containers	

C-2.102_RevA
FIRST ISSUE: 15.02.22
PROPOSED ROOF PLAN