

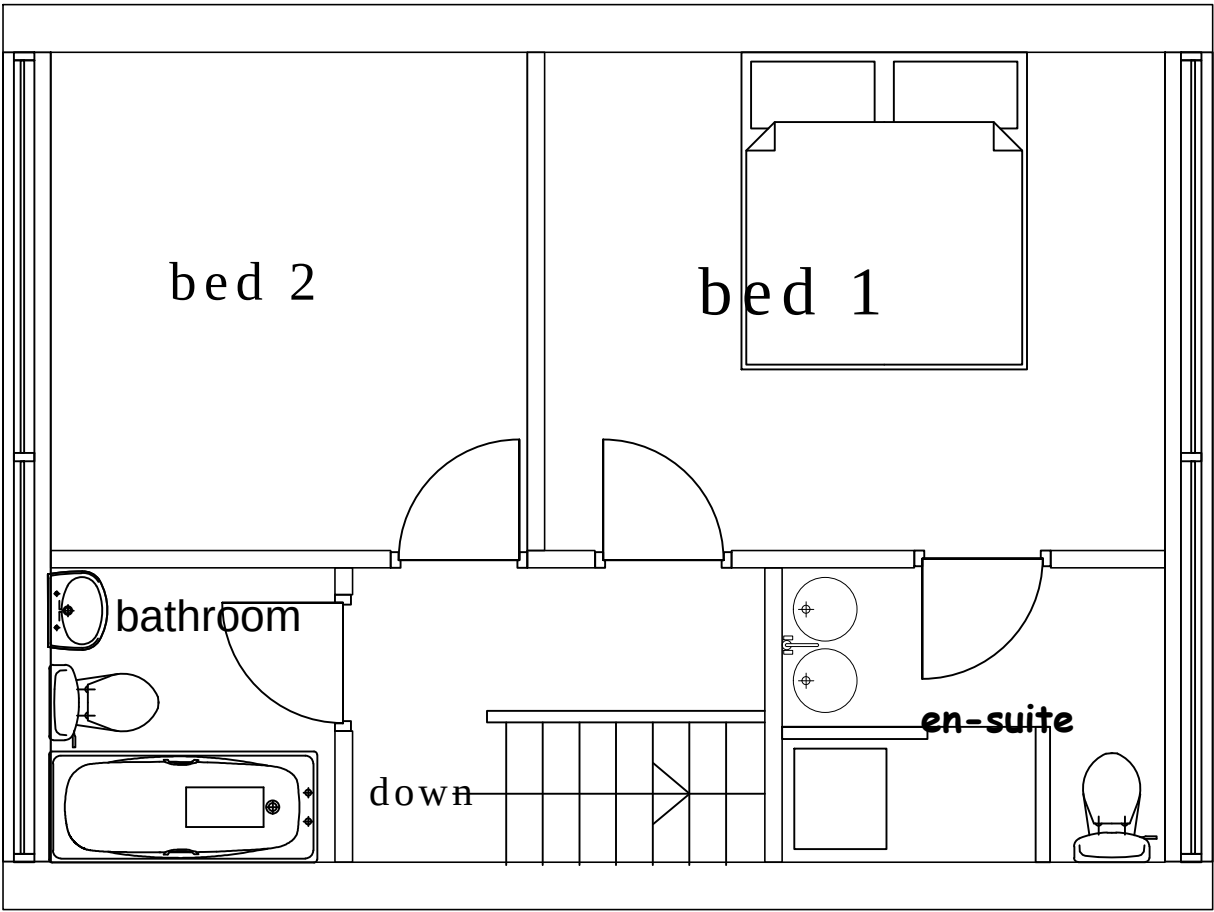



This document is confidential to Malcolm Maginn (and its contractors) and as such should be treated with the utmost care and consideration, and in no circumstances should it be disclosed, distributed, published or copied (whether in whole or in part) without the prior written consent of Malcolm Maginn.
NOTES: All dimensions to be checked on site and any discrepancies reported prior to the commencement of work. Do not scale from this drawing. If in doubt, ask.
I have not inspected woodwork or other parts of the structure which are covered, exposed or inaccessible and I am therefore unable to report that the property is free from defect. In addition, I have not carried out any investigation to determine whether High Alkaline Cement was used during the construction of the building inspected and I am therefore unable to report that the building is free from risk in this respect. In view of the potential danger connected with High Alkaline Cement, I strongly recommend that the appropriate investigations, inspections and tests be carried out by a suitable qualified Engineer.

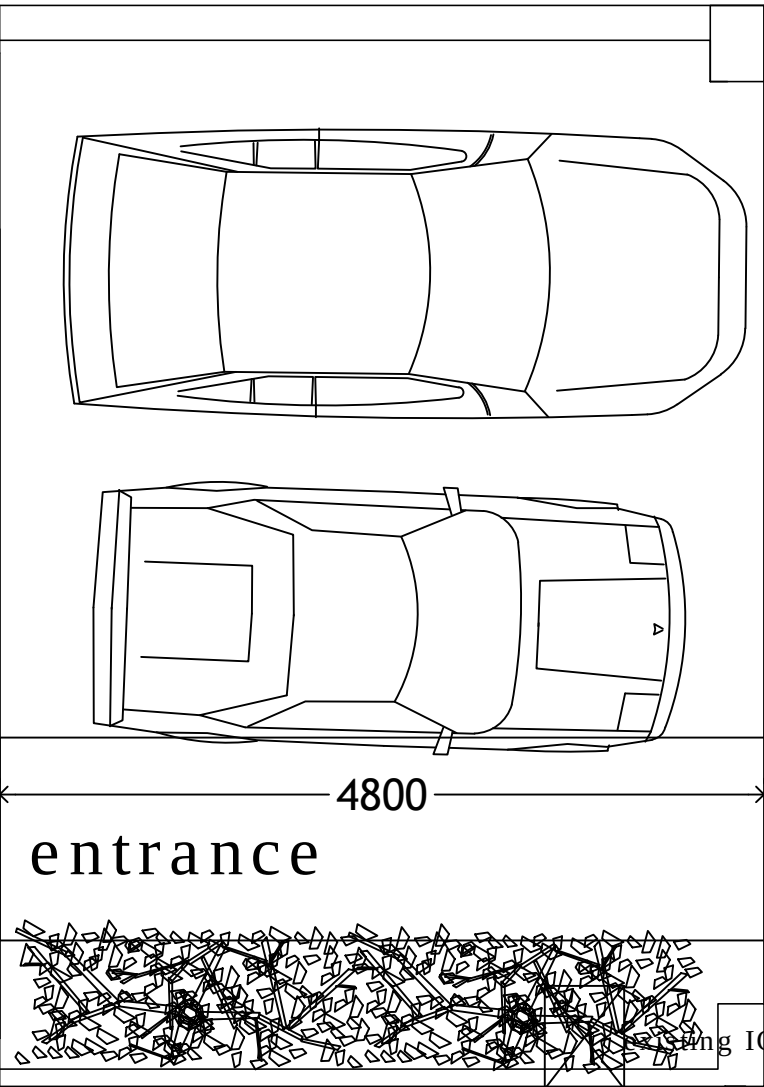

Proposed First Floor Plan

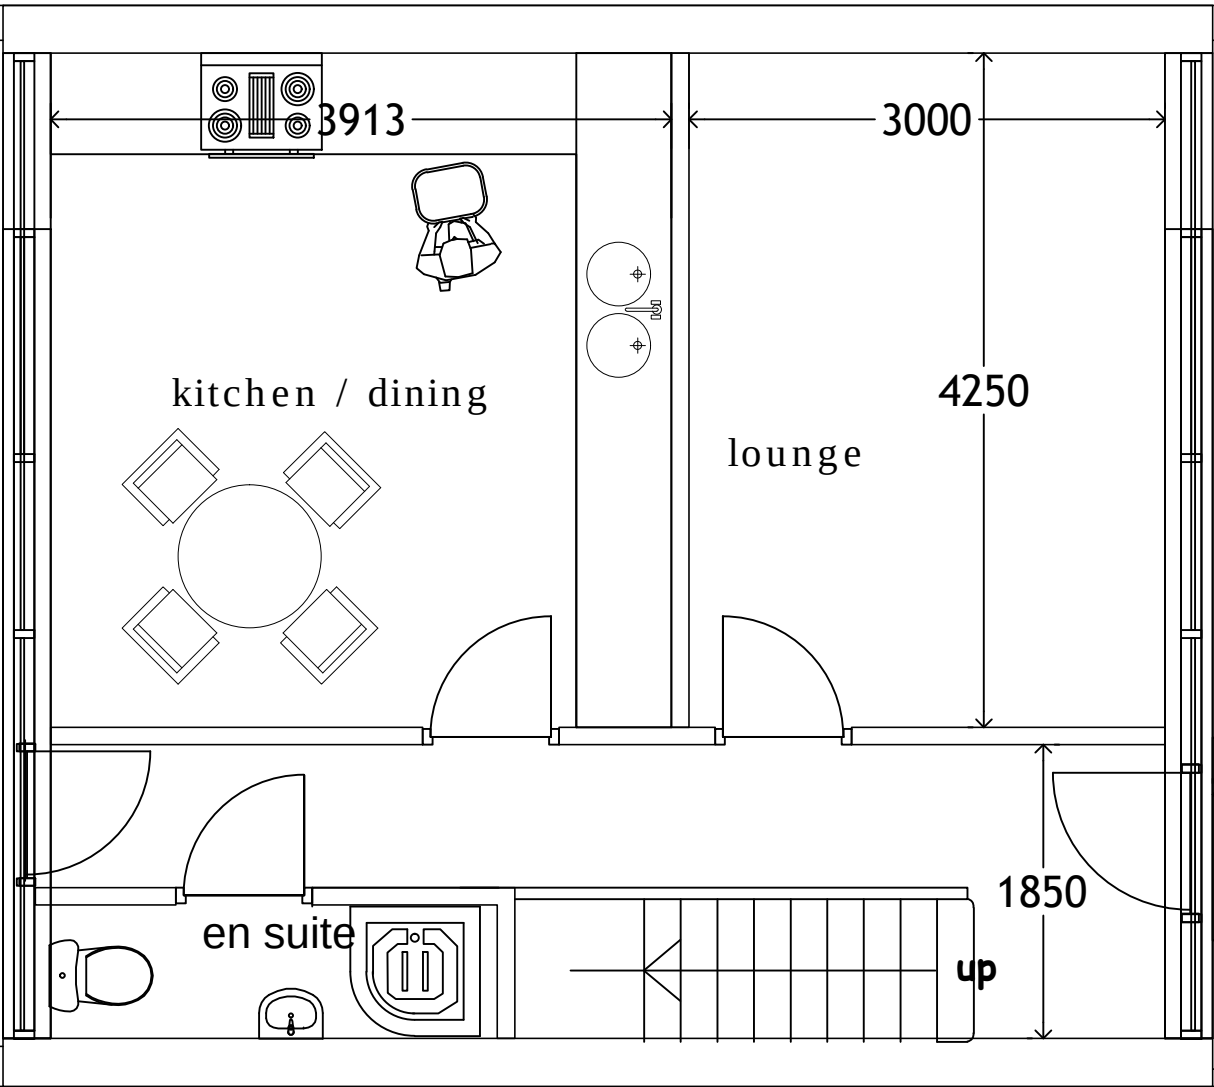

Proposed Ground Floor Plan

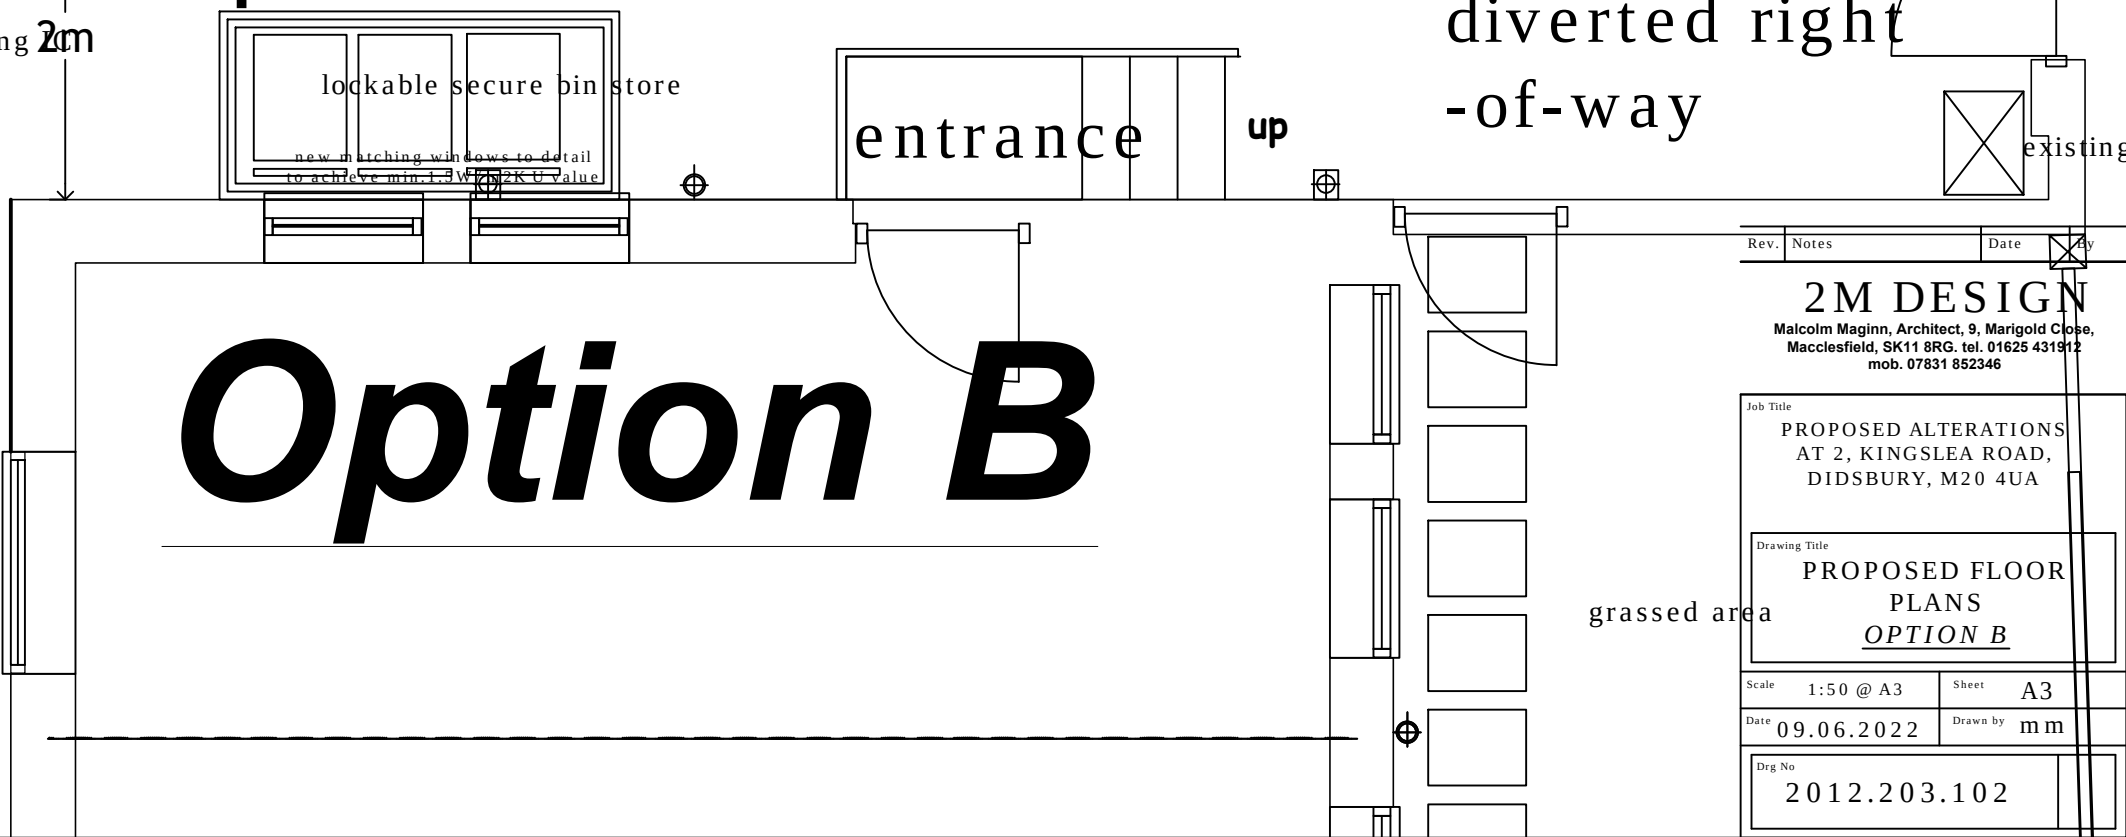

Rev.	Notes	Date	By
2M DESIGN Malcolm Maginn, Architect, 9, Marigold Close, Macclesfield, SK11 8RG. tel. 01625 431912 mob. 07831 852346			
Job Title PROPOSED ALTERATIONS AT 2, KINGSLEA ROAD, DIDSBURY, M20 4UA			
Drawing Title PROPOSED FLOOR PLANS <u>OPTION B</u>			
Scale 1:50 @ A3		Sheet A3	
Date 09.06.2022		Drawn by mm	
Drg No 2012.203.102			