




1 Location Plan
1 : 1000

2 Existing Site Plan
1 : 100

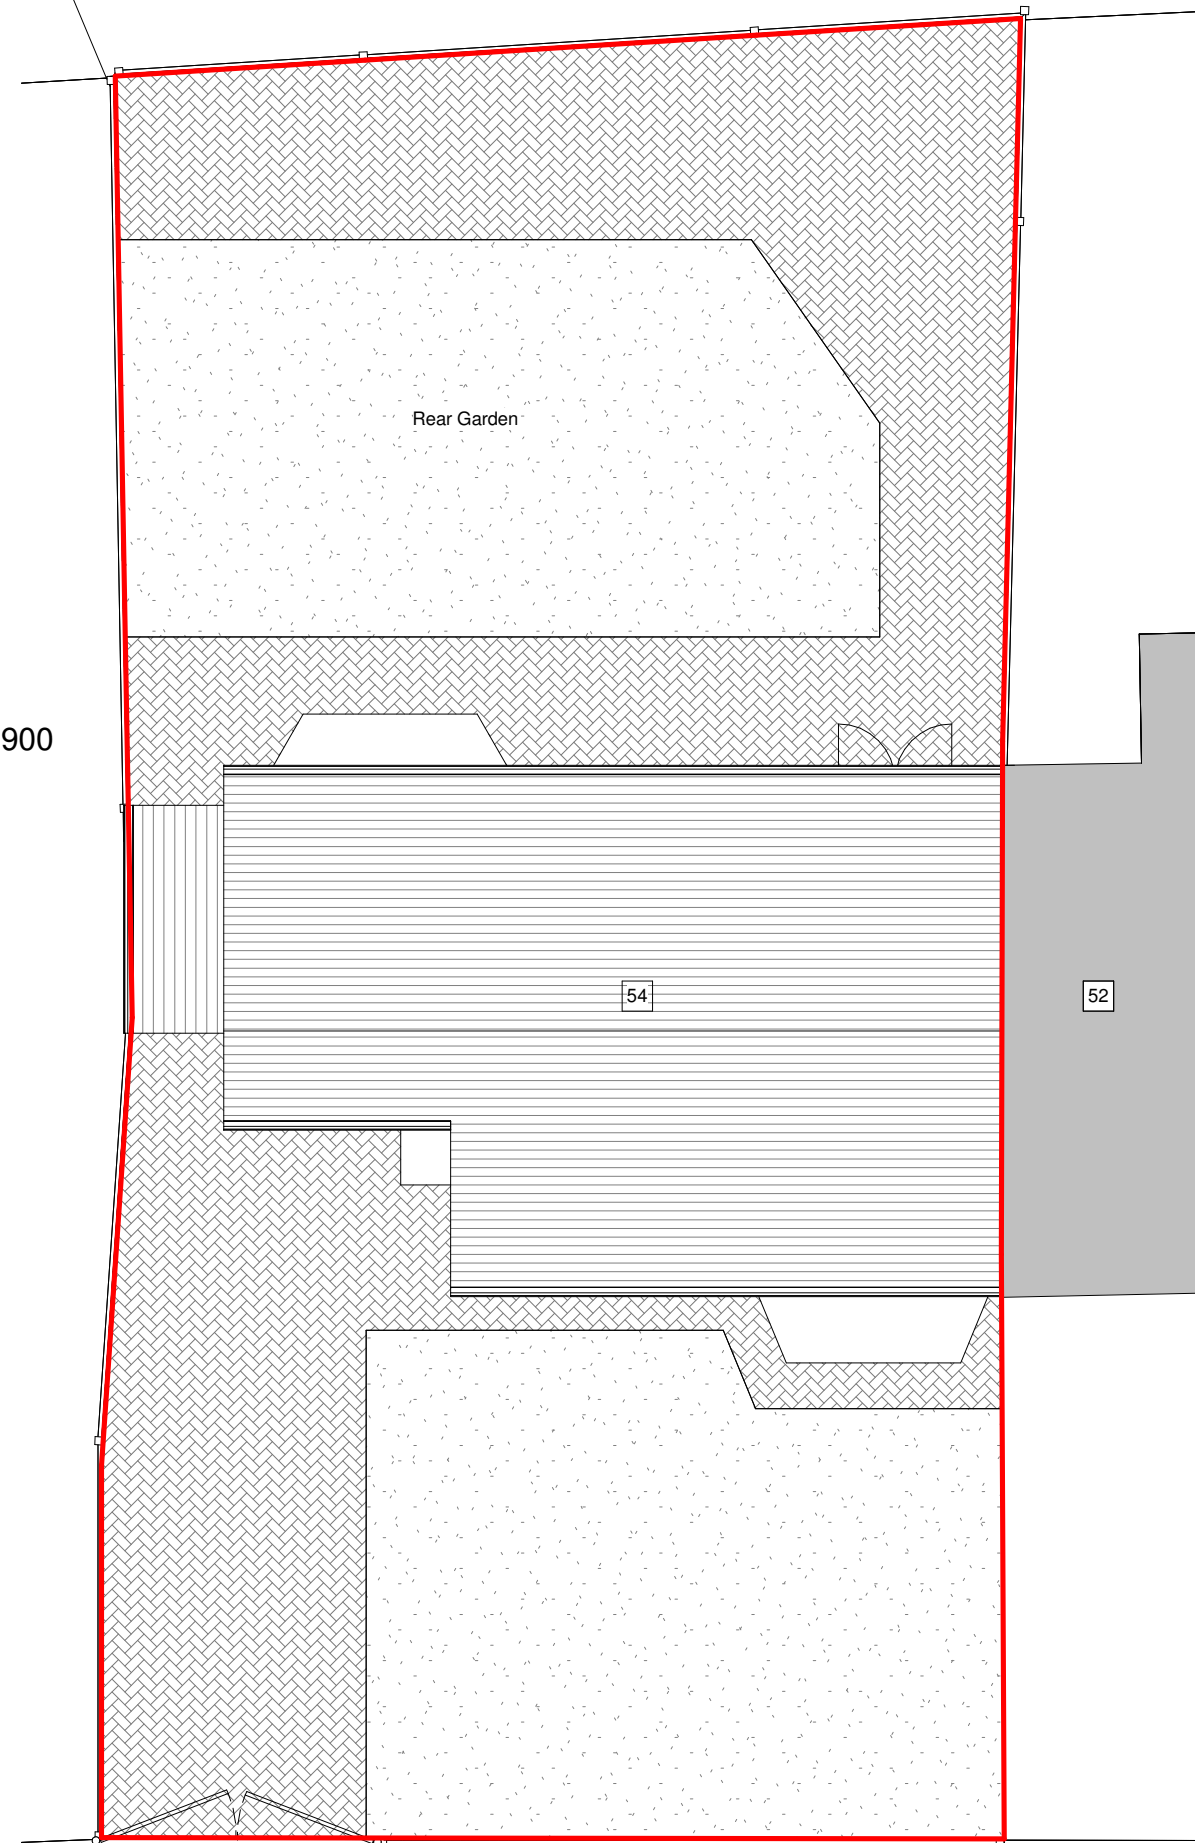

General Notes
The Architect shall have no responsibility for any use made of this document other than for that which it was prepared and issued.
All dimensions should be checked on site. Do not scale from this drawing
To be read in conjunction with all other Consultant's drawings.
The Architect to be immediately notified of any discrepancies.
Copyright on this drawing retained by the Architect.

LEGEND
 Site Boundary

P1 24/06/22 AK SH Initial Issue
No. Date Dwn Chk App Revision or reason for issue

Client
Lee Grimshaw

create it studios
... leave an impression
Create It Studios (NW) Ltd
Universal Square
Devonshire Street North
Manchester
M12 6JH
info@createitstudios.co.uk

Project Title
54 Low North Rd, Wythenshawe, M22 0JZ

Scale / North Point
As indicated

Drawing Title
Location Plan & Existing Site Plan

Drawing Number	Revision
A1446(01)AP001	P1
Drawing Status	
Preliminary	