

PROJECT ADDRESS

130 Langport Avenue
Manchester
M12 4NR

PROJECT

Single storey rear extension
Part double storey rear
extension
front porch installation and
internal alteration

DRAWING No.

PP61(3)/20

SCALE

1:100

DATE

04/08/2022

DRAWN BY

AT

PAPER SIZE

A1

REVISION

DATE

AT A. Design
12 Hastings Gardens
Stockport
SK5 8BF
ata_design@hotmail.com
07830039347


KEY

RWP Rain water pipe


----- Structure to be demolished

--- Boundary


FF Fridge Freezer

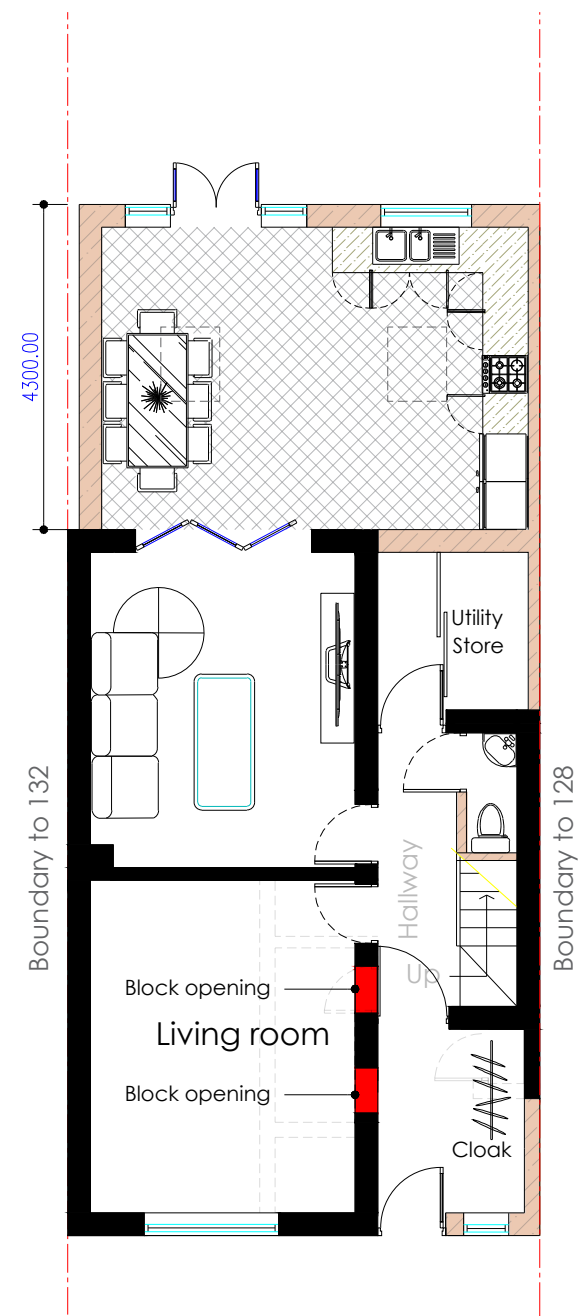


9 Proposed Ground Floor Plan
Scale 1:100

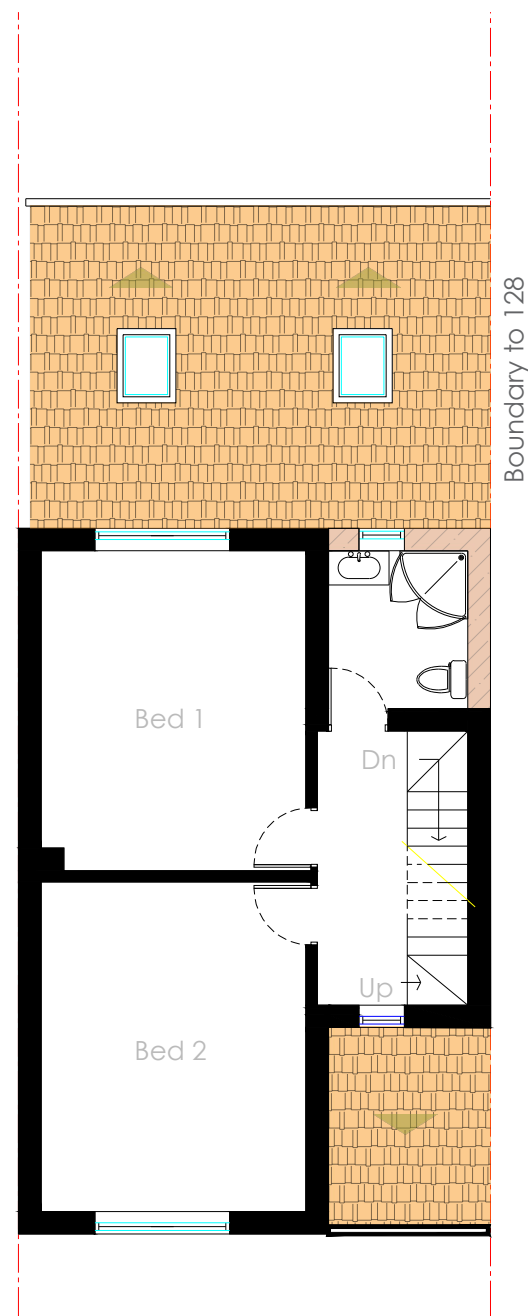


10 Proposed First Floor Plan
Scale 1:100

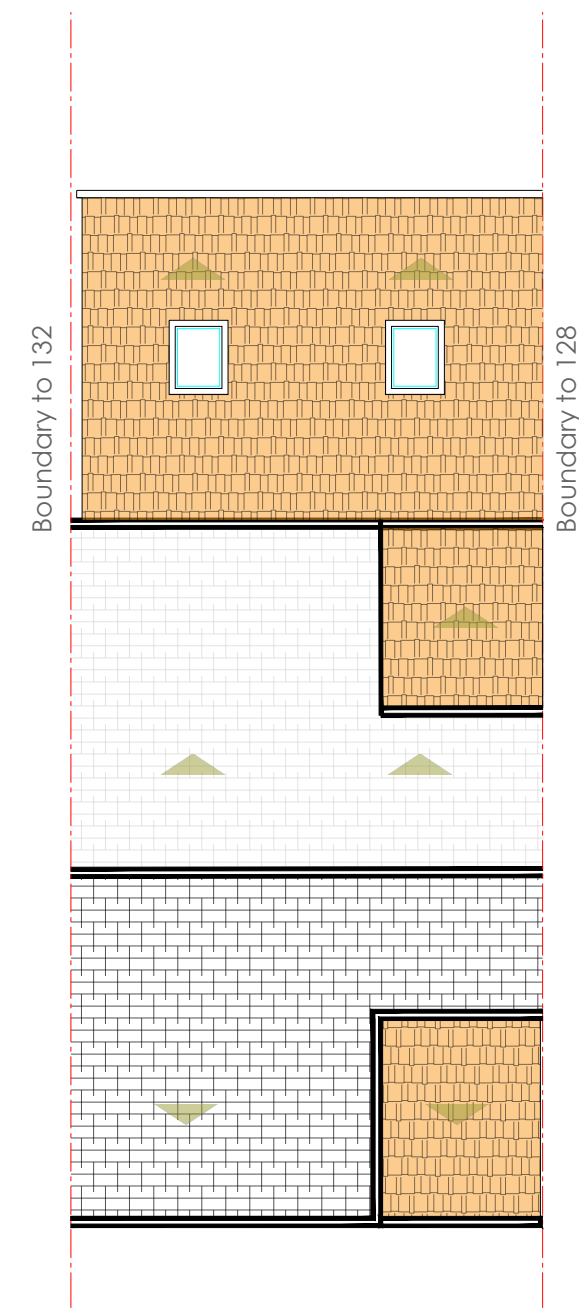


12 Proposed Roof Floor Plan
Scale 1:100

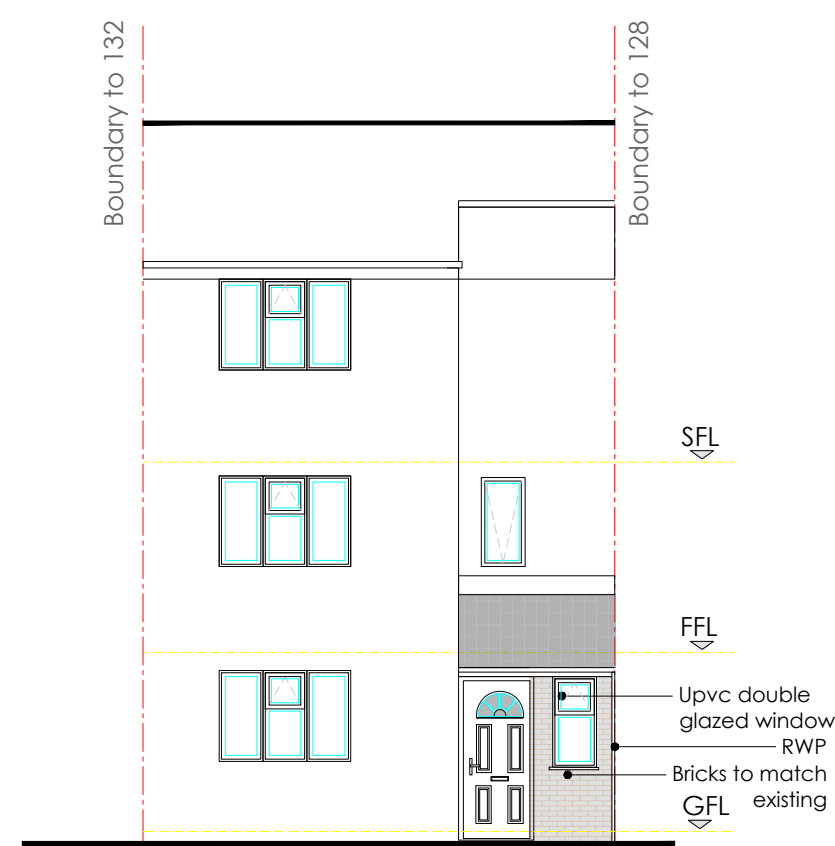


13 Proposed Front Elevation
Scale 1:100

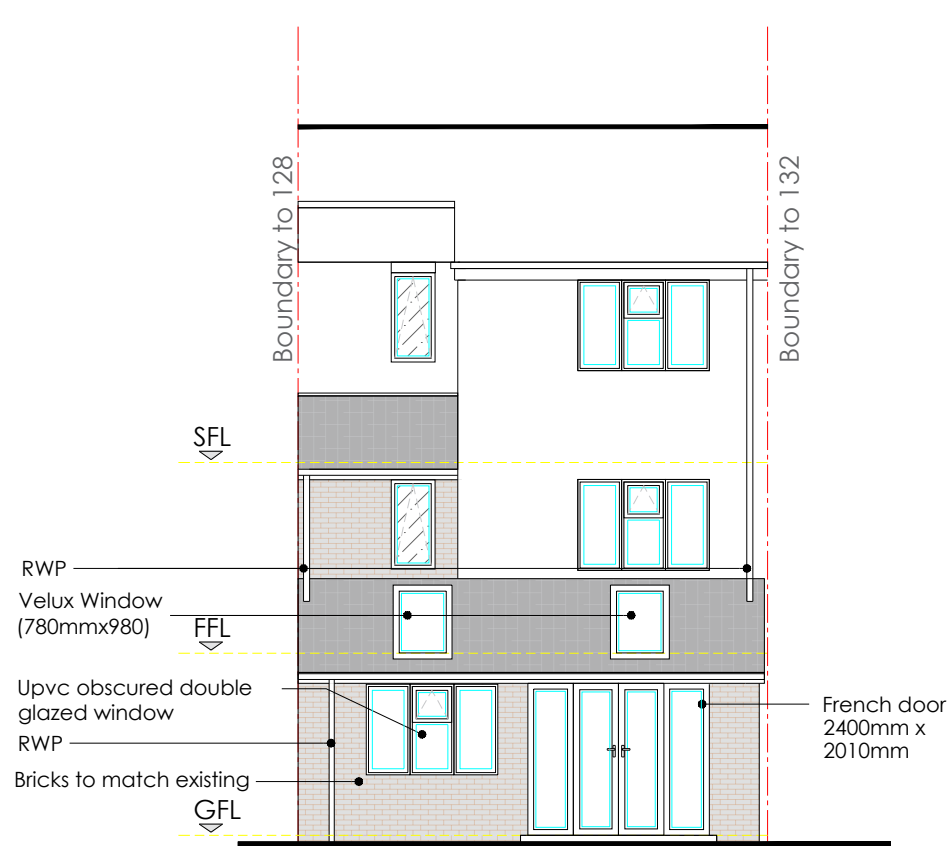

14 Proposed Rear Elevation
Scale 1:100

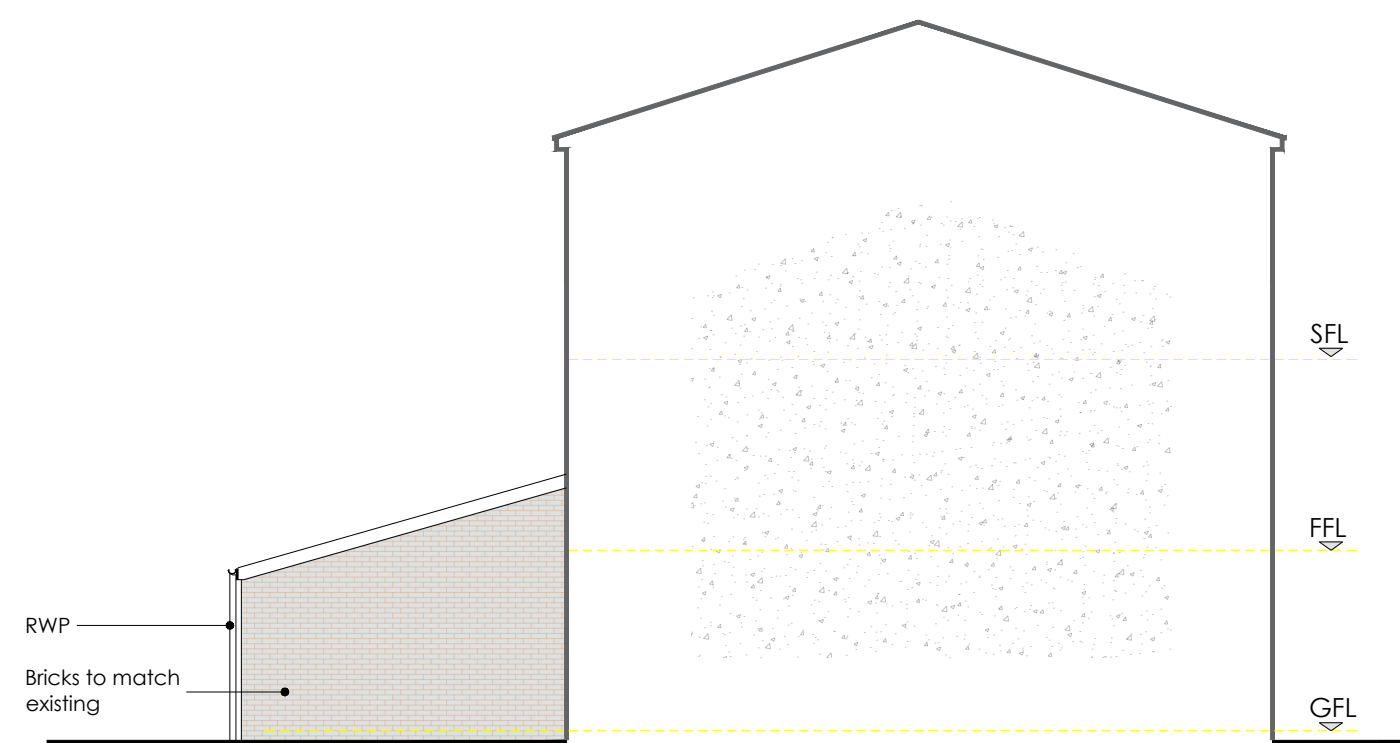

15 Proposed Party Wall Elevation
Scale 1:100

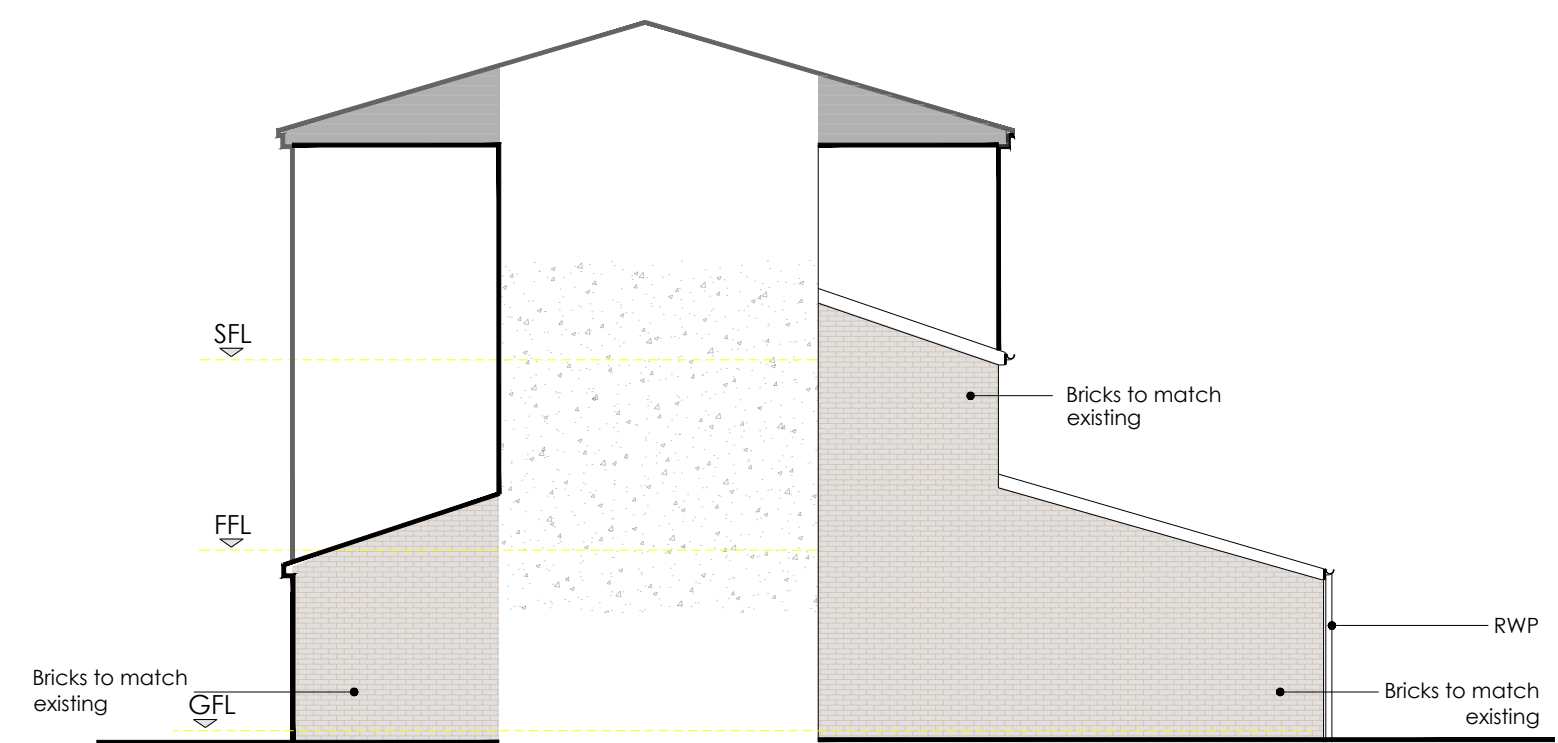

16 Proposed Party Wall Elevation
Scale 1:100