



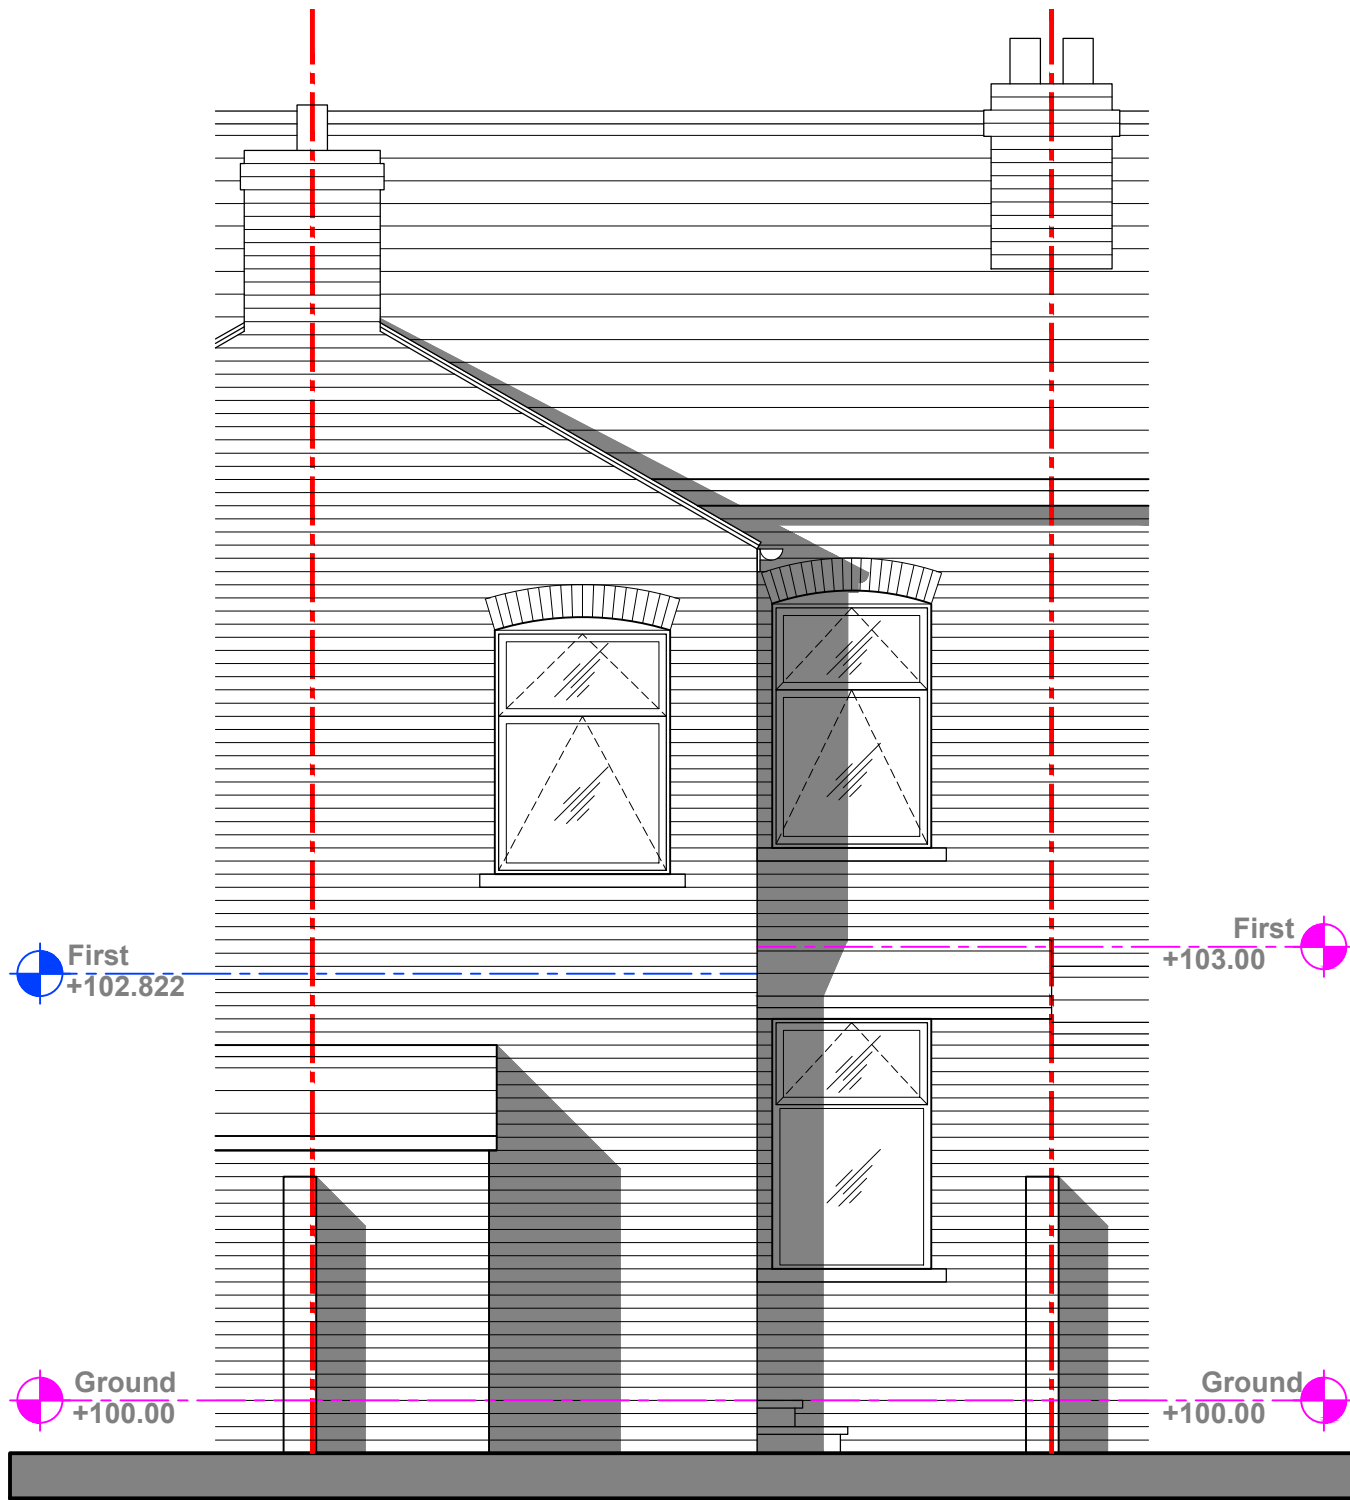

North

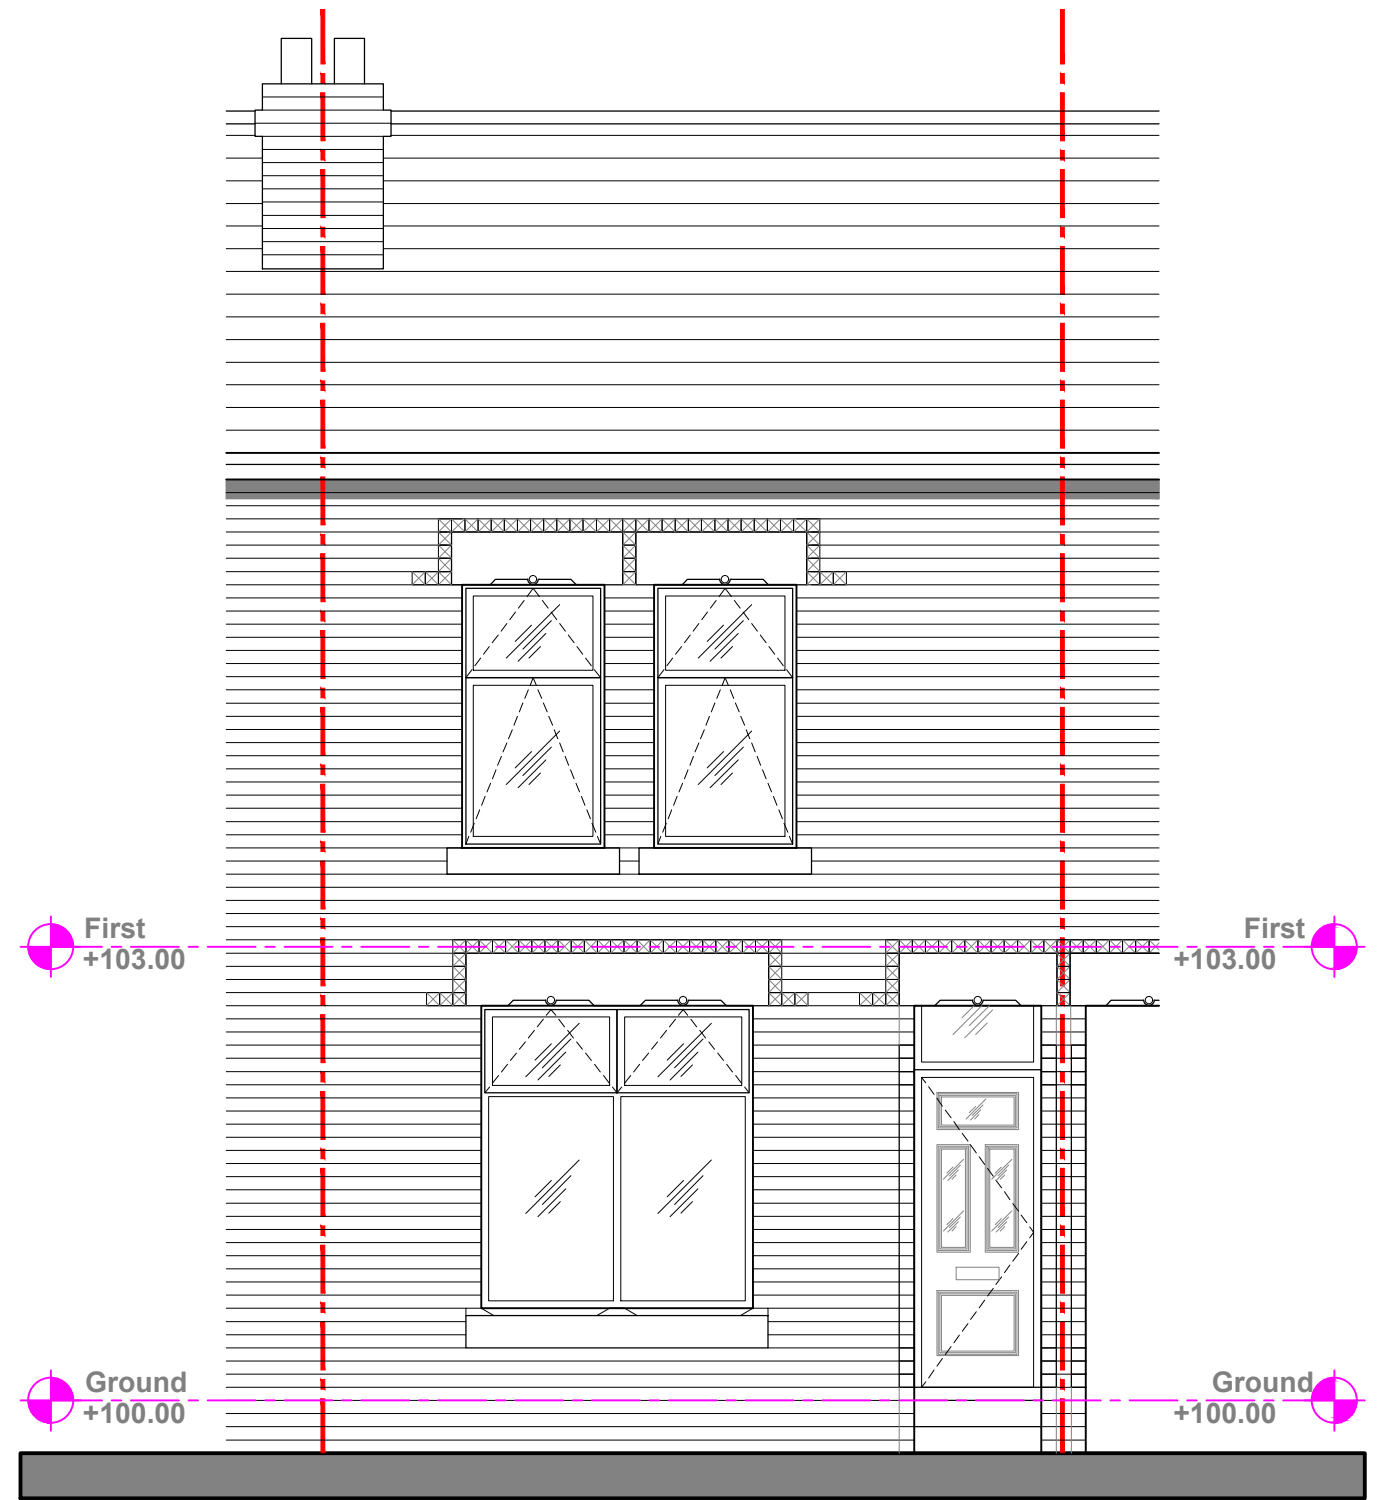

South

PLANNING		Project:	
		8 Bankfield Avenue M13 0ZP	
		Client:	
		J&R Patrick Ltd	
		Drawing Title:	
		EXISTING	
		NORTH & SOUTH ELEVATION	
Drawing No:		Rev:	
2071_PL_1007		-	
Drawn By:		Checked:	
Scale:		Date:	
1:50@A3		01.04.2021	