


Do not scale from this drawing. All dimensions to be checked on site prior to manufacture and construction. This drawing is the property of Harrison Ince Holdings Limited and should not be reproduced without permission.
All discrepancies to be brought to the attention of the architect immediately.
This drawing is to be read in conjunction with the specification / bill of quantities and related drawings.


REVISIONS

- FIRST ISSUE

21.05.2021 OC

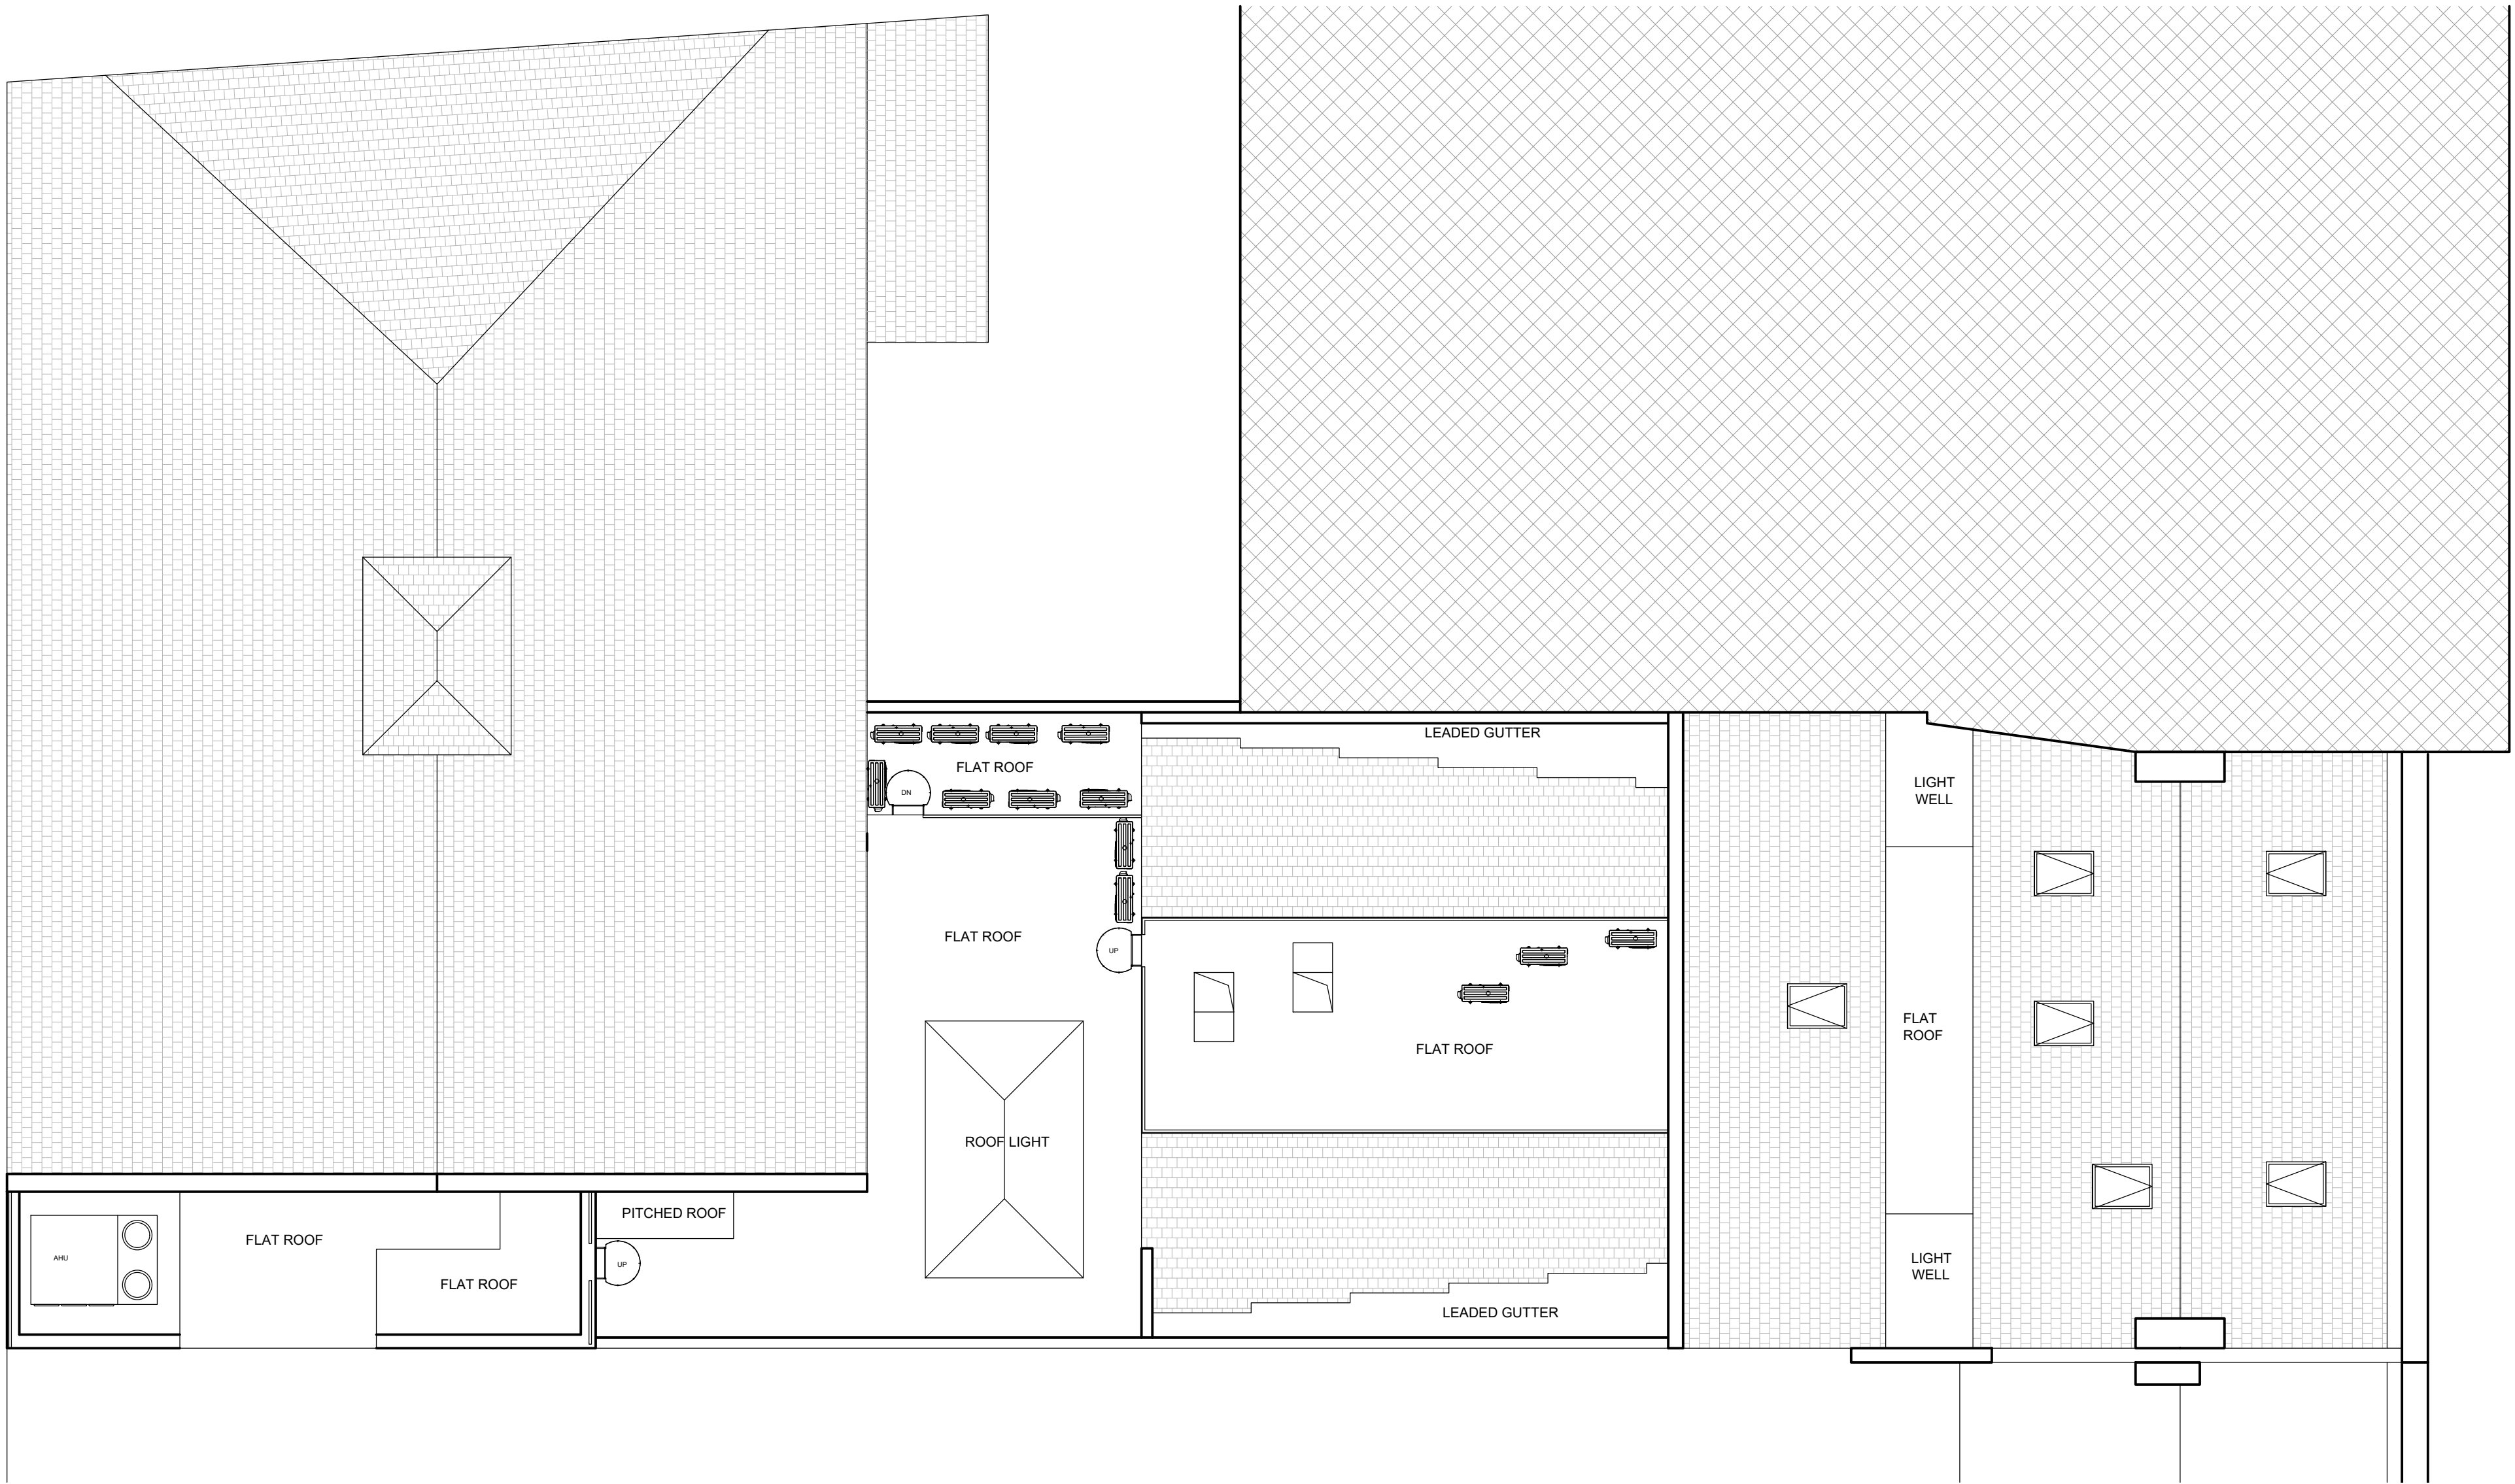

EXISTING ROOF PLAN
Scale 1:100

 

HARRISON INCE

ARCHITECTS INTERIOR DESIGNERS

JD WETHERSPOON PLC

CLIENT

THE MOON UNDER WATER (PN193)
68-74 DEANS GATE, MANCHESTER, M3 2FN

PROJECT

EXISTING ROOF PLAN

TITLE

DATE MAY 2021

SCALE 1:100 @ A1

JOB NO. JDX1277

DWG. NO. AS04

DRAWN CAD/OC

CHECKED

SUN HOUSE
2-4 LITTLE PETER STREET
KNOTT MILL
MANCHESTER
M15 4PS
TEL: 0161 236 3650
EMAIL: enquiries@harrison-ince.co.uk